


Notes:


GIA: 186.70m²
External Volume: 850m³



Ground Floor Plan

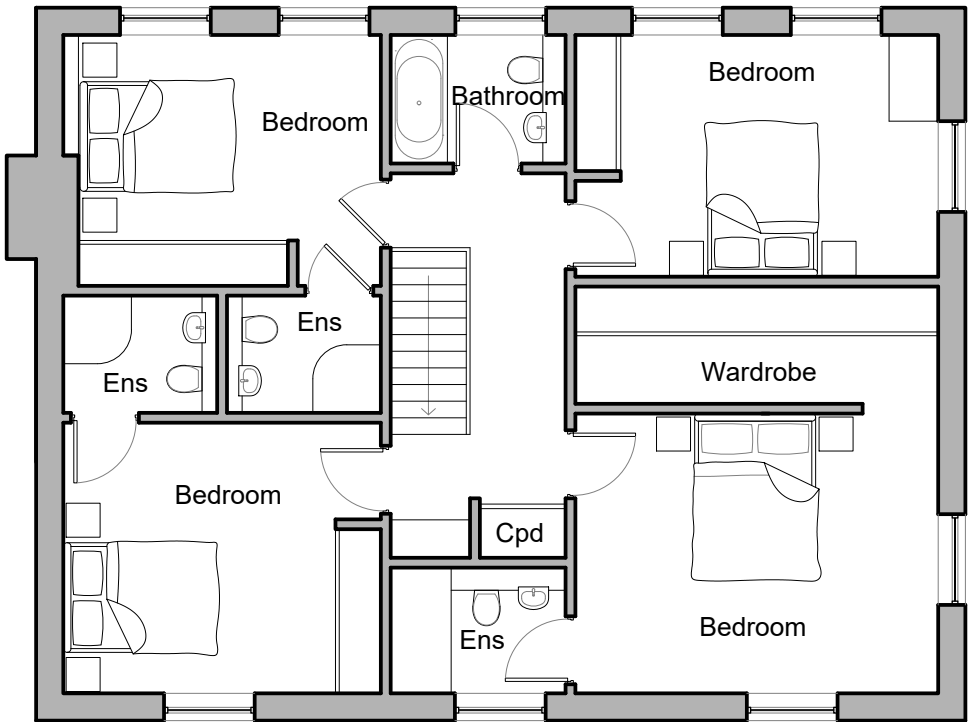

First Floor Plan

 

Issued for Planning

Revision:	Rev By:	Checked By:
A. 05.06.2024	RB	BW
B. 10.07.2024	RB	BW



01892 831 600
www.bloomfieldsltd.co.uk
drawing@bloomfieldsltd.co.uk

Client:
AC Goatham

Project:
Proposed Dwelling

Site Address:
New Green Farm
Lower Shorne
Gravesend

Scale: 1:100 @ A3
Drawn By: RB

Date: 05.06.2024
Checked By: TWO

Drawing Title:
Proposed Floor Plans

St: | **Job No:** | **Drawing No:** | **Rev:**

P.3274.060.B

