
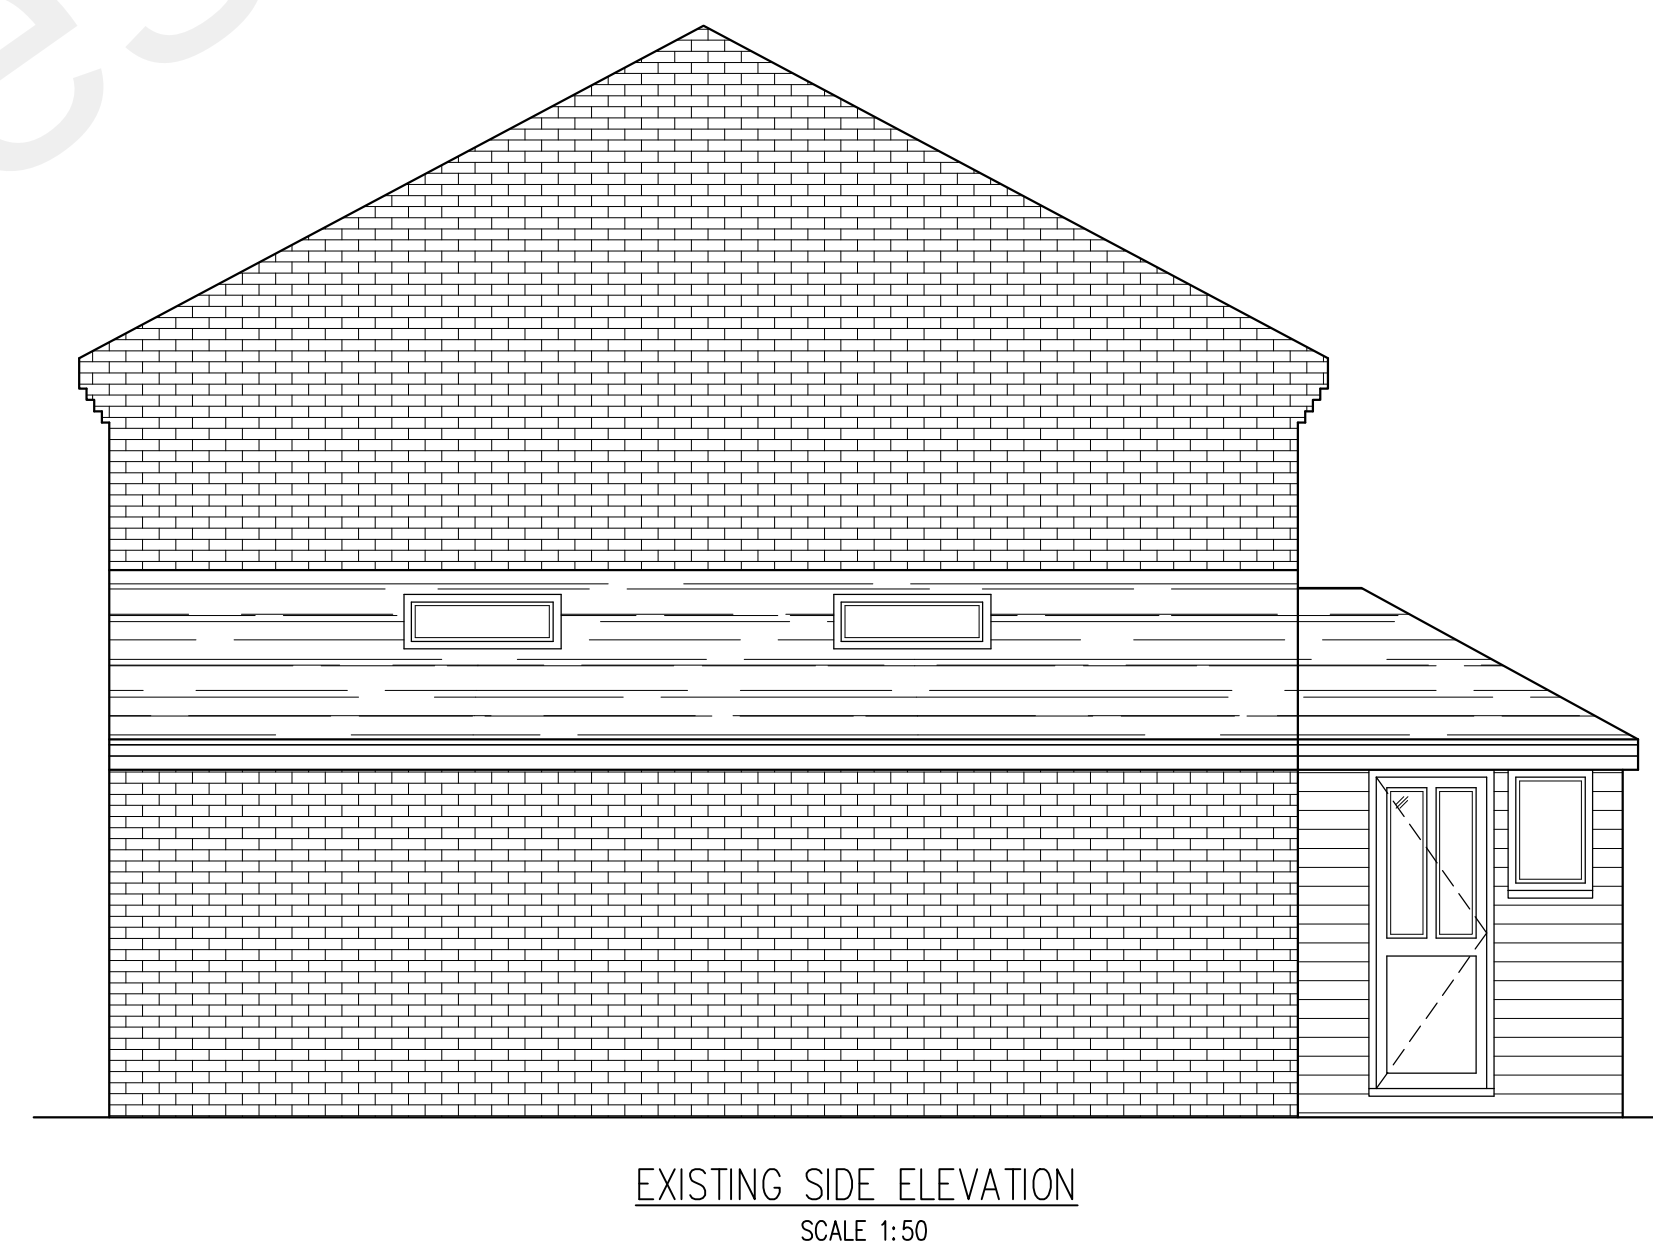
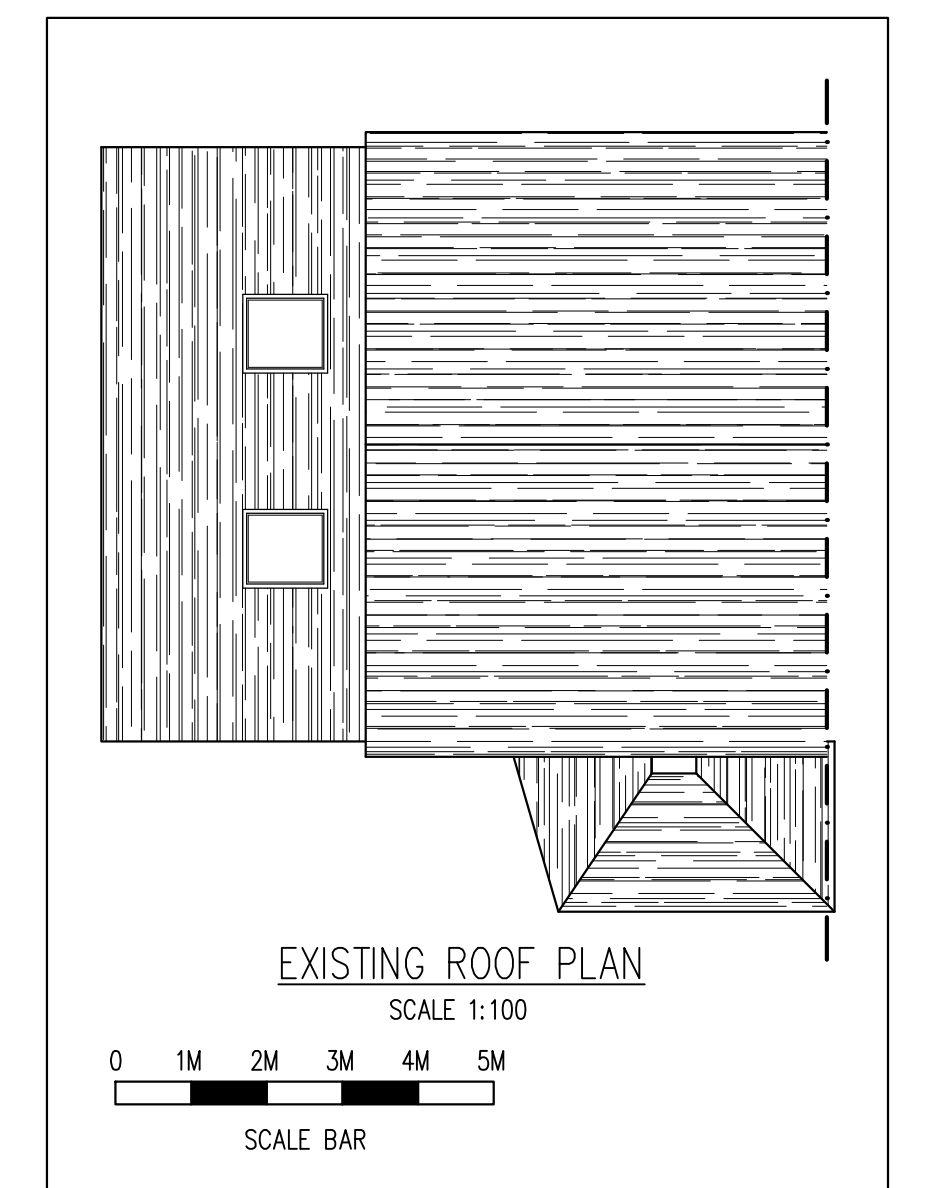
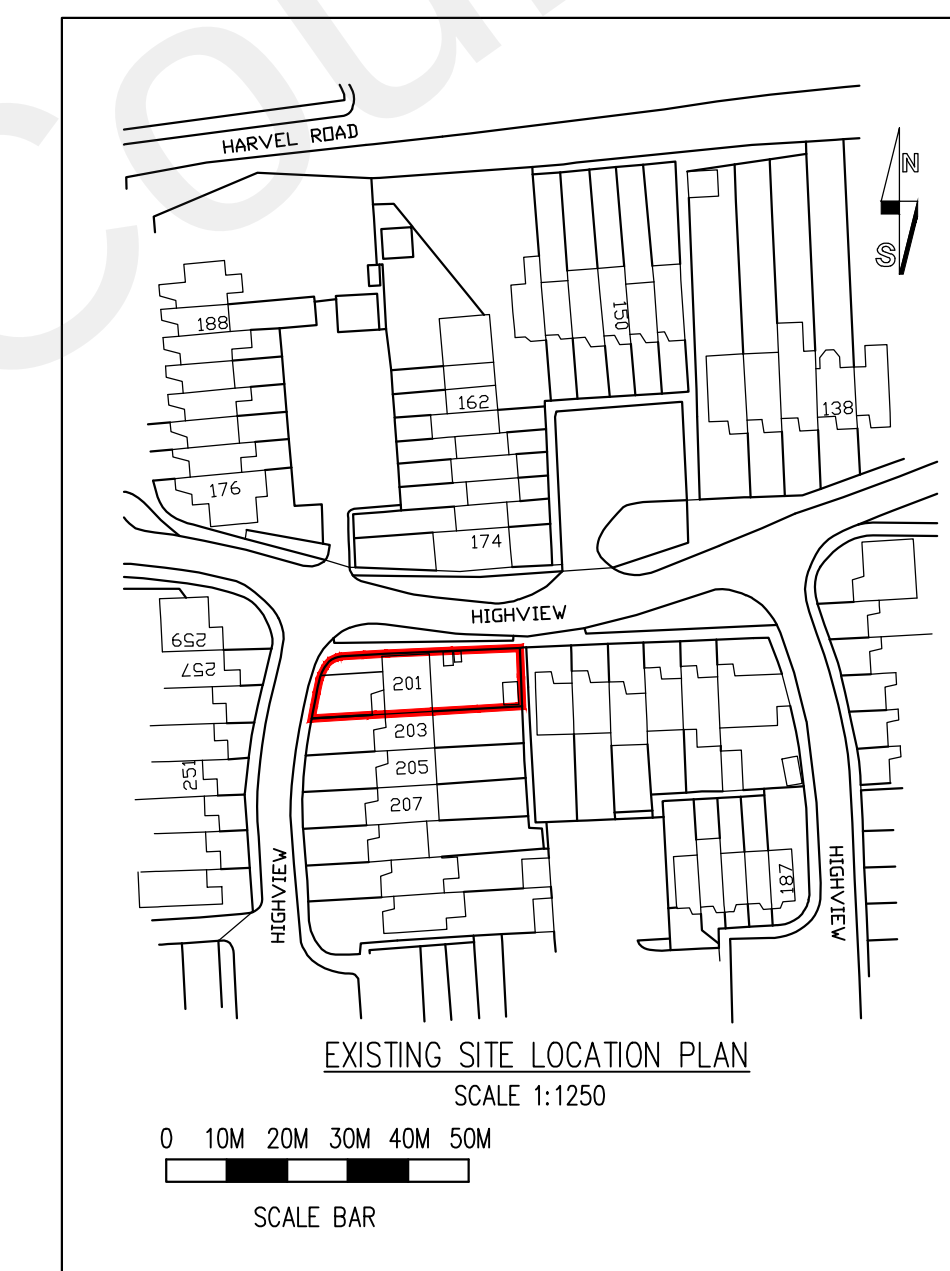
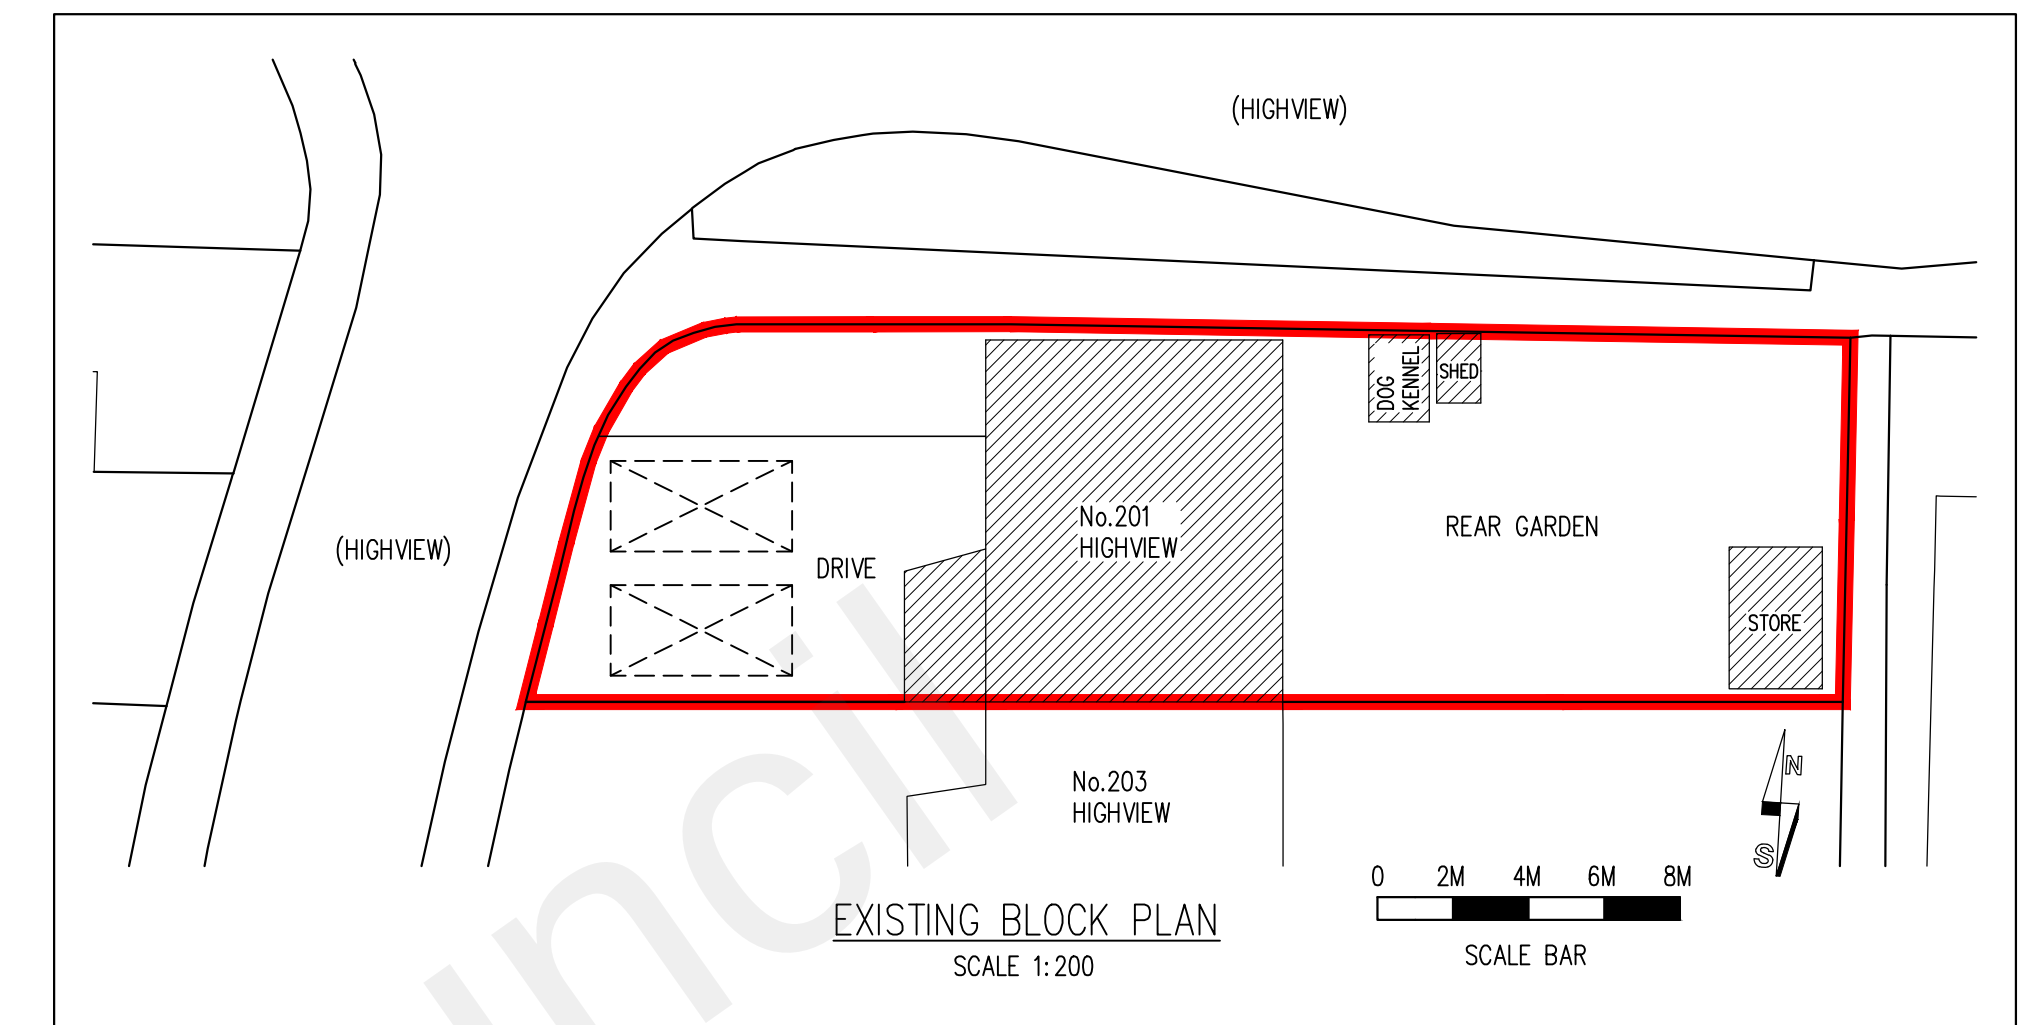
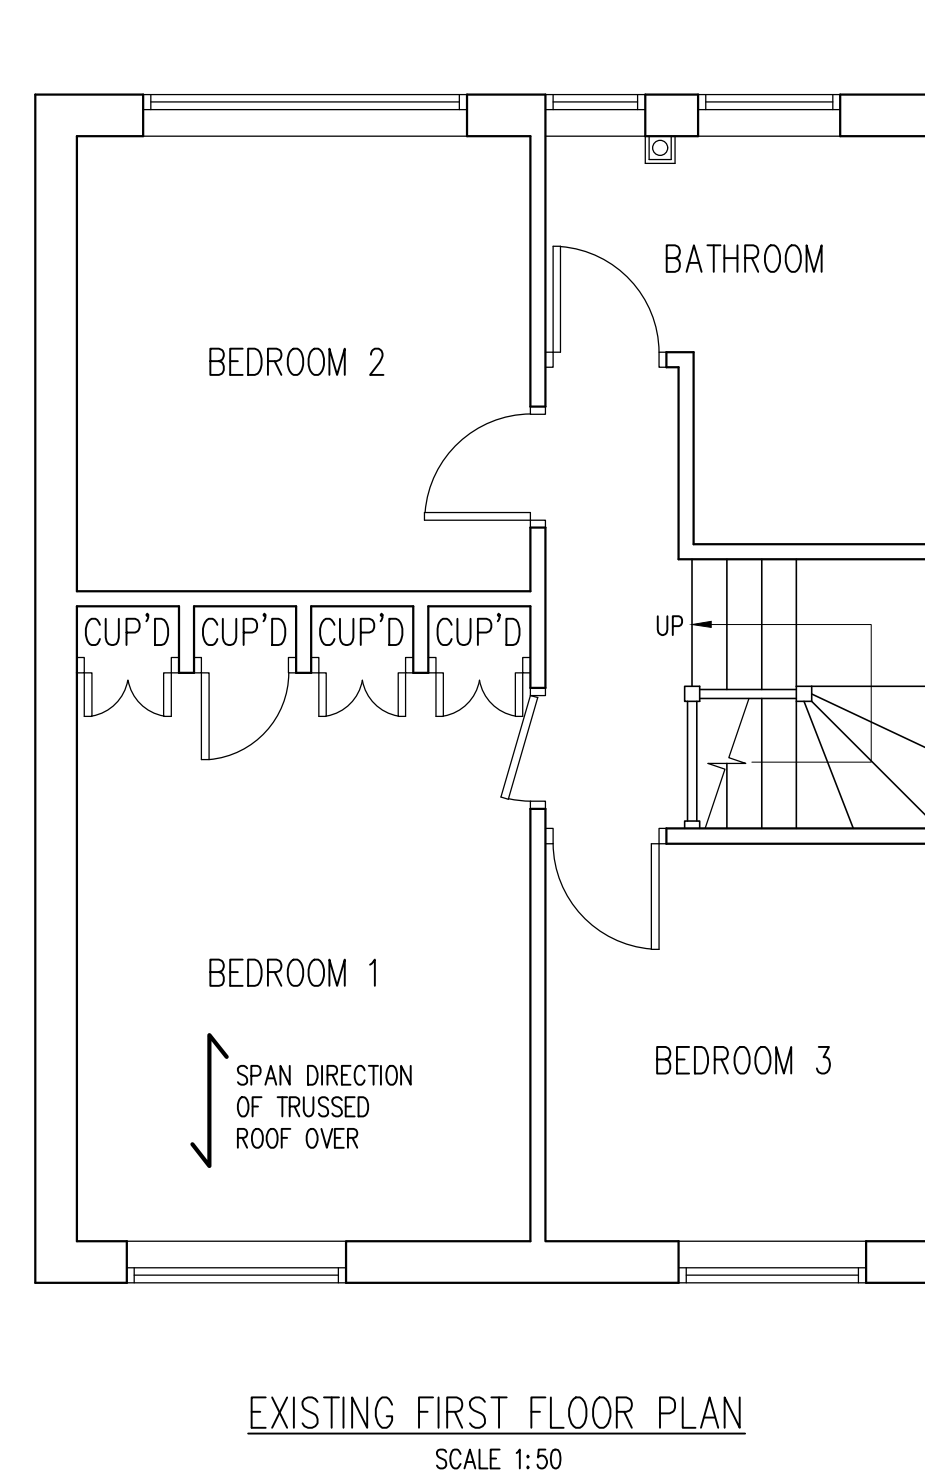


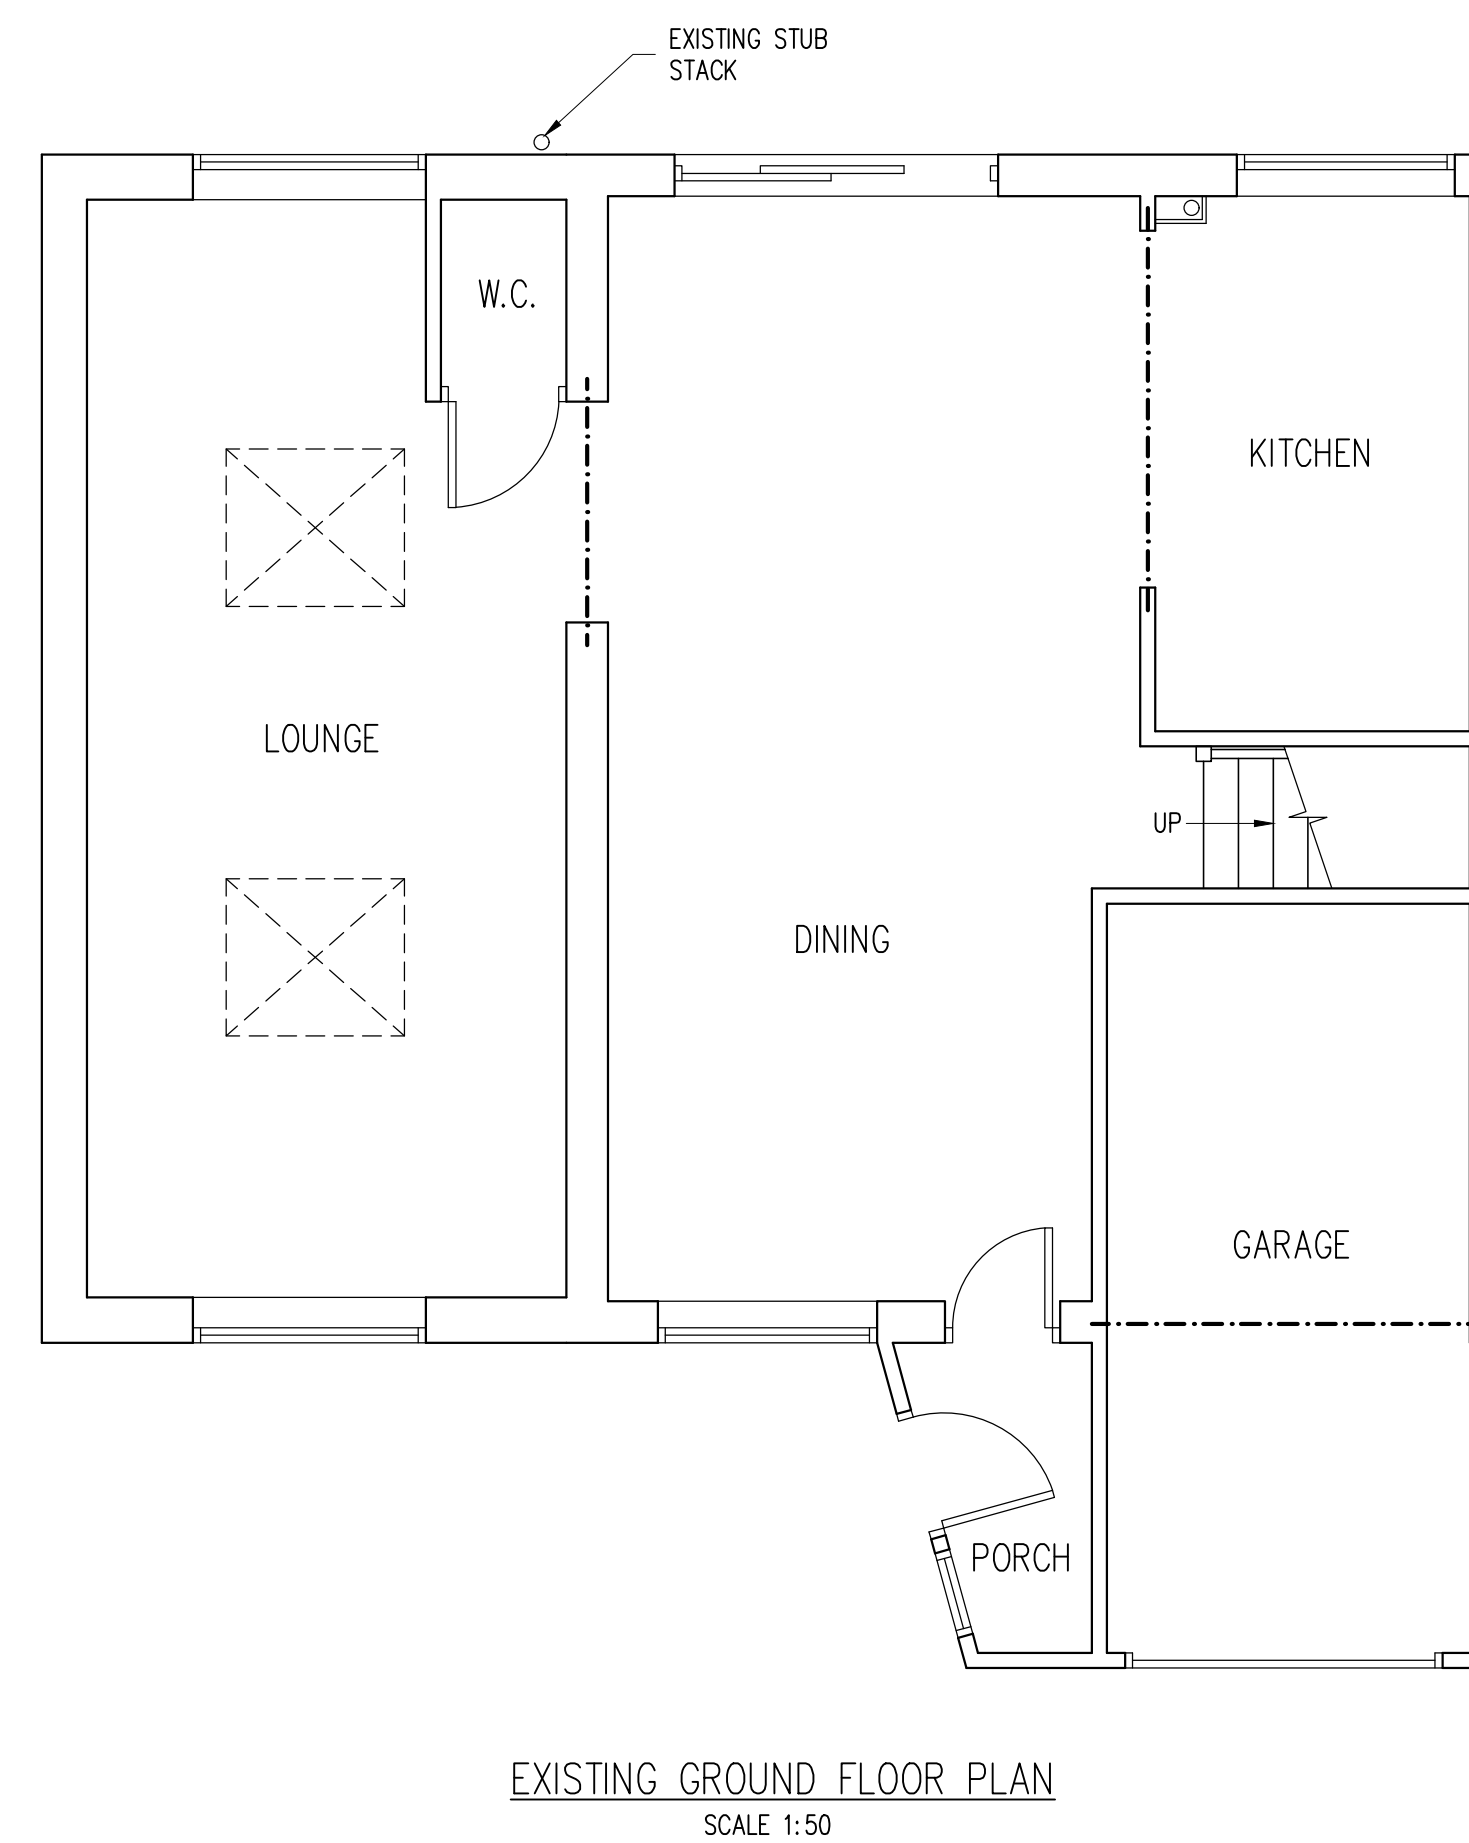

Rev.	Date	By	Chkd							Revisions	
Client MR JAMES WENLOCK-SIMPSON											
Job Title FIRST FLOOR SIDE EXTENSION AT 201 HIGHVIEW VIGO GRAVESEND KENT DA13 0UU											
ARCHITECTURAL CONSULTANTS  ANDERSON NORTH LIMITED Glen Lodge Priory Close, East Farleigh Kent ME15 0EY Tel: 01732 522 455 Mob: 07957 627 440											
Scale AS SHOWN @ A1				Date 12/05/22							
Drawing Title EXISTING FLOOR PLANS AND ELEVATIONS											
Drawing No. 201-HIGHVIEW-01										Rev. A	