



DO NOT SCALE : All dimensions are to be checked and confirmed on site. All discrepancies are to be reported to this Office. This drawing and design is protected under copyright, and it shall not be reproduced in whole or part without our prior consent

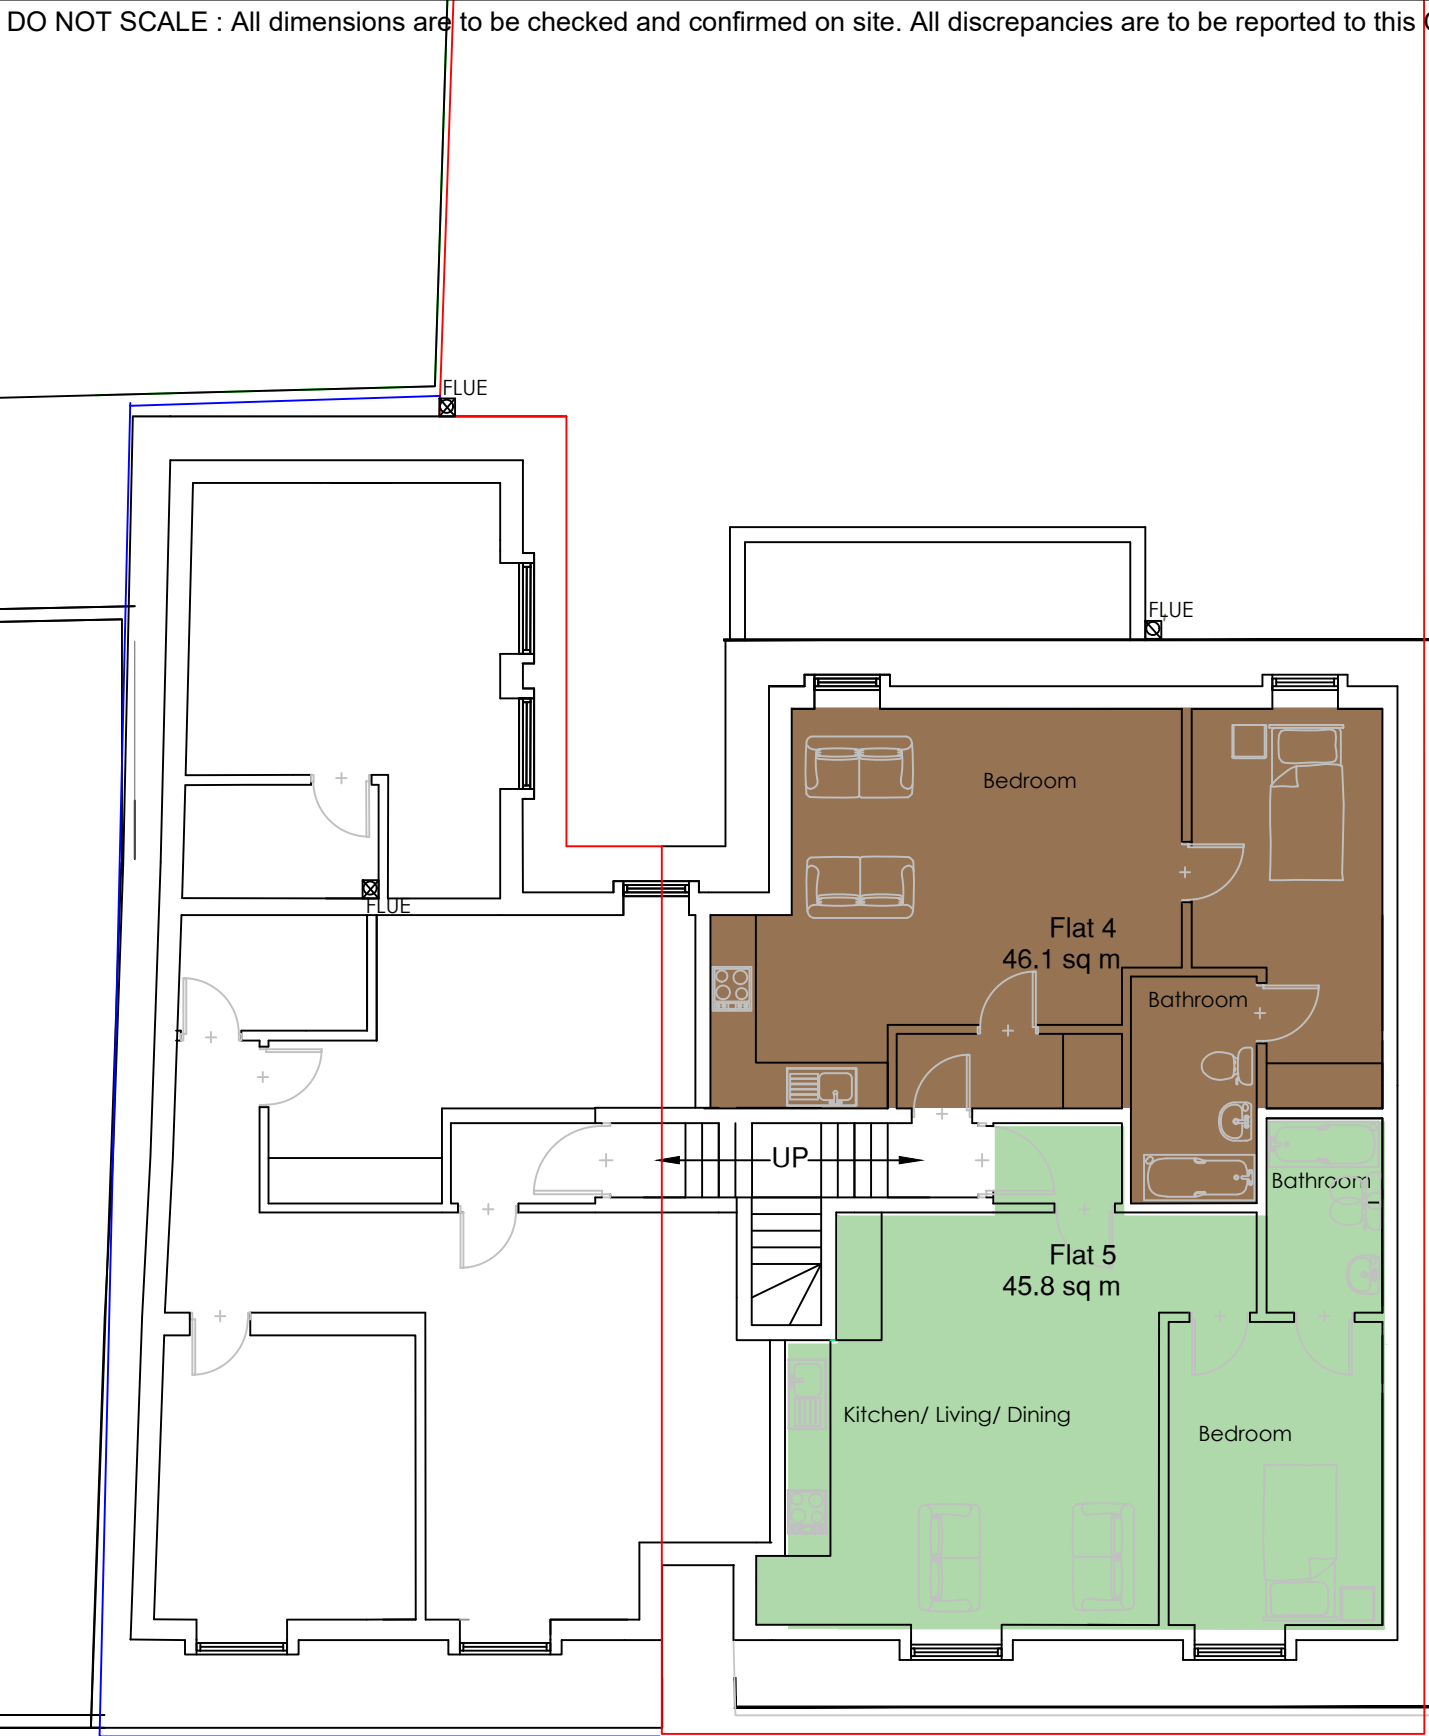


PROPOSED SECOND FLOOR

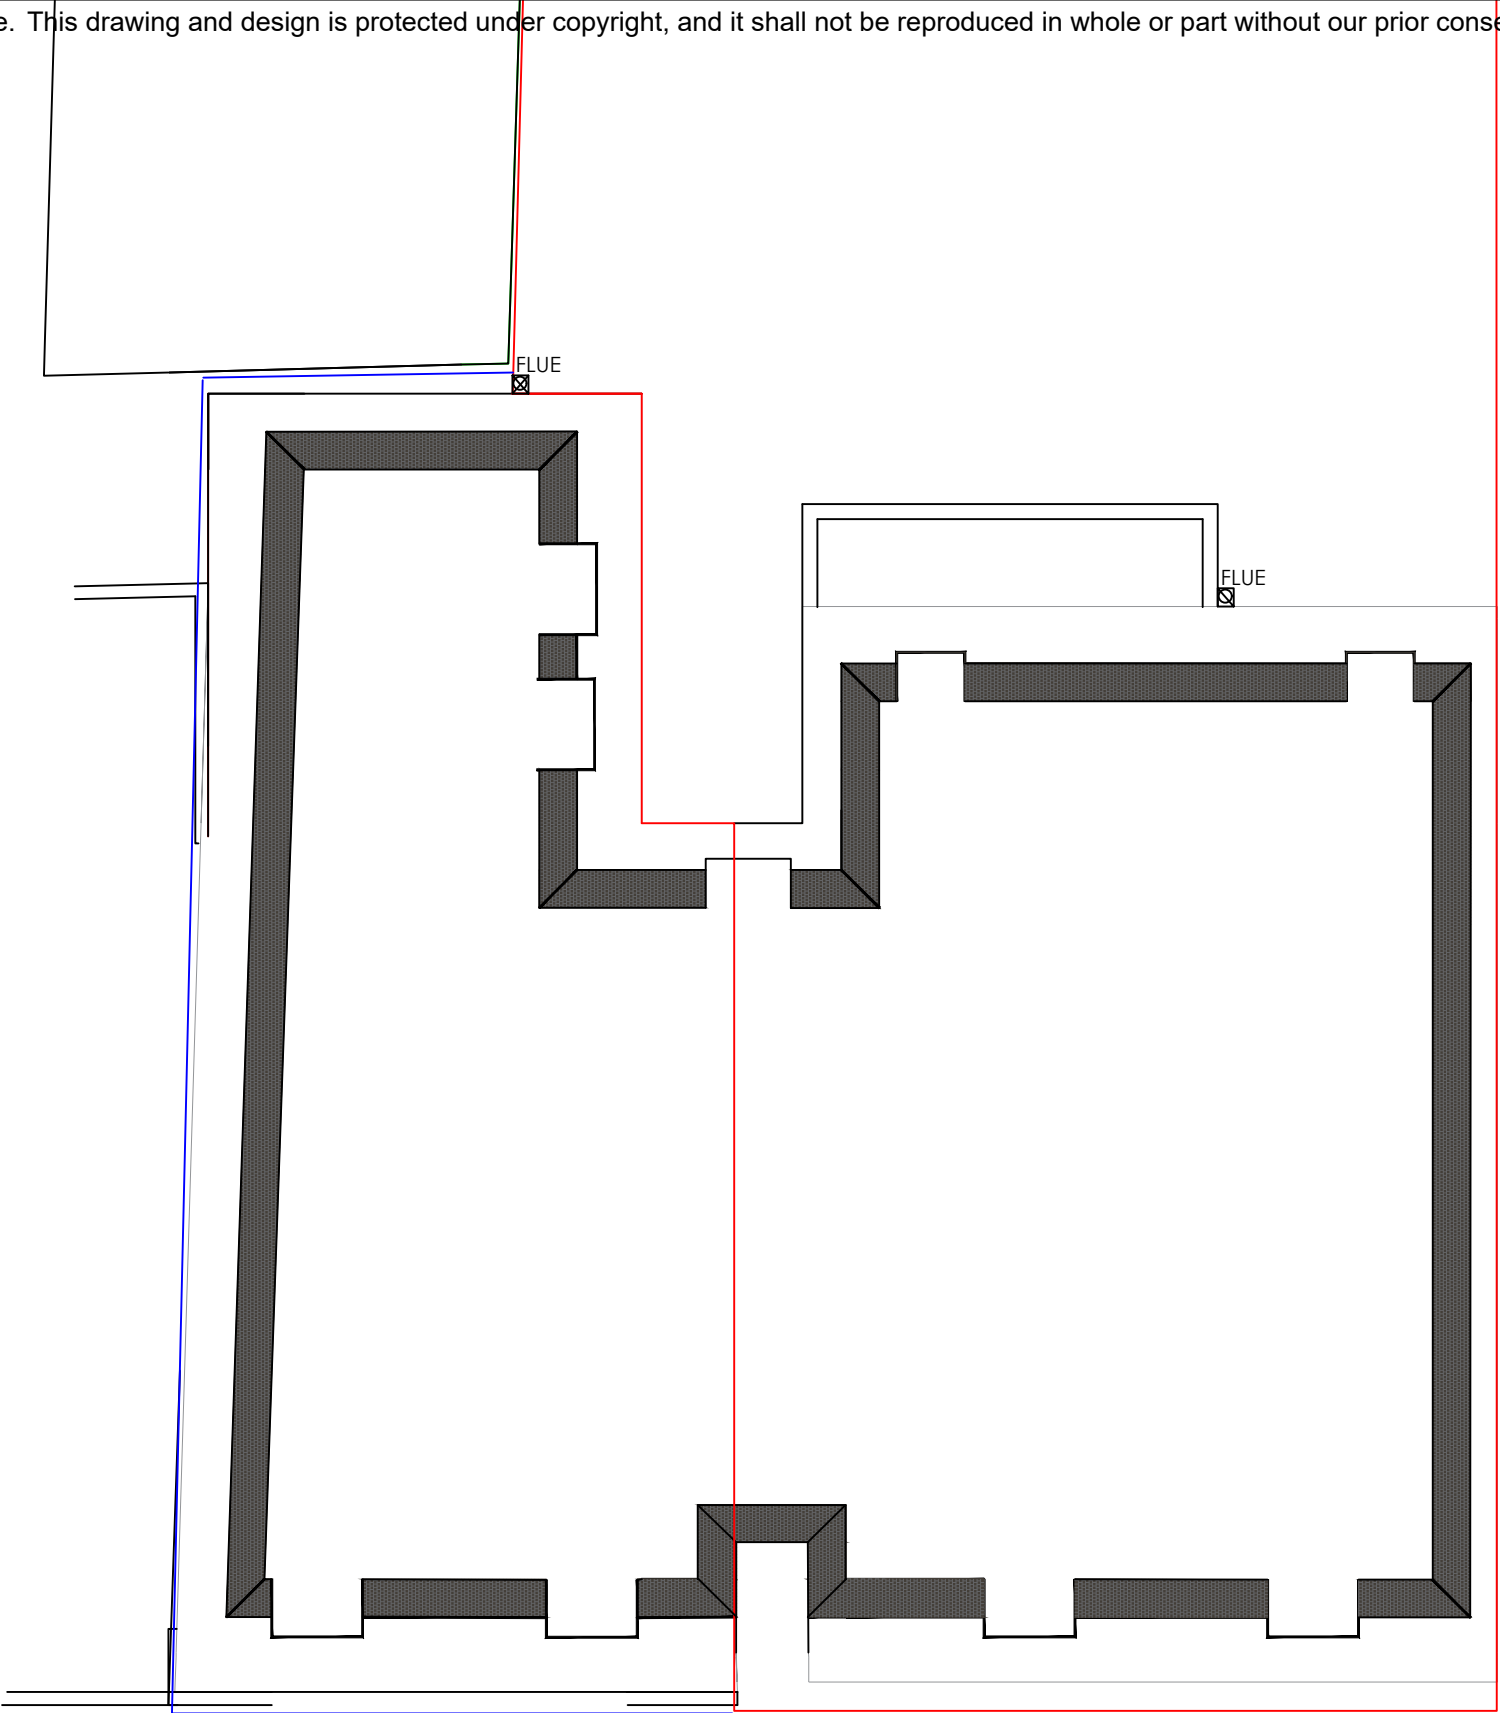

PROPOSED ROOF PLAN

REV .C – ISSUED FOR PLANNING 14.02.25
REV .B – ISSUED FOR PLANNING 11.02.25
REV .A – ISSUED FOR PLANNING 8.10.24 REV .D – ISSUED FOR PLANNING 18.02.25

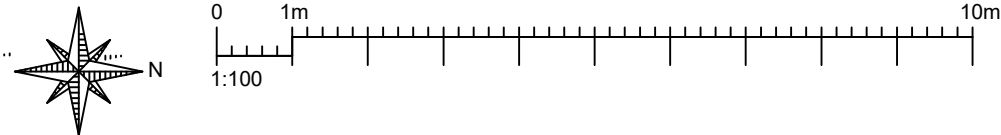

11 -13 QUEEN STREET GRAVESEND

PROPOSED layout
Second Floor and Roof Plan

SCALE	1:100 @ A3		
DATE	FEB 2025	DRAWN BY	P.O.
CLIENT			
DRAWING NO.	826 – 04		REV. D

OLSON DESIGN GROUP
INTERIOR & ARCHITECTURAL DESIGN

PILGRIMS COTTAGE PILGRIMS WAY
WESTWELL ASHFORD KENT TN25 4NQ
pennyolson7@hotmail.com
07788972736