



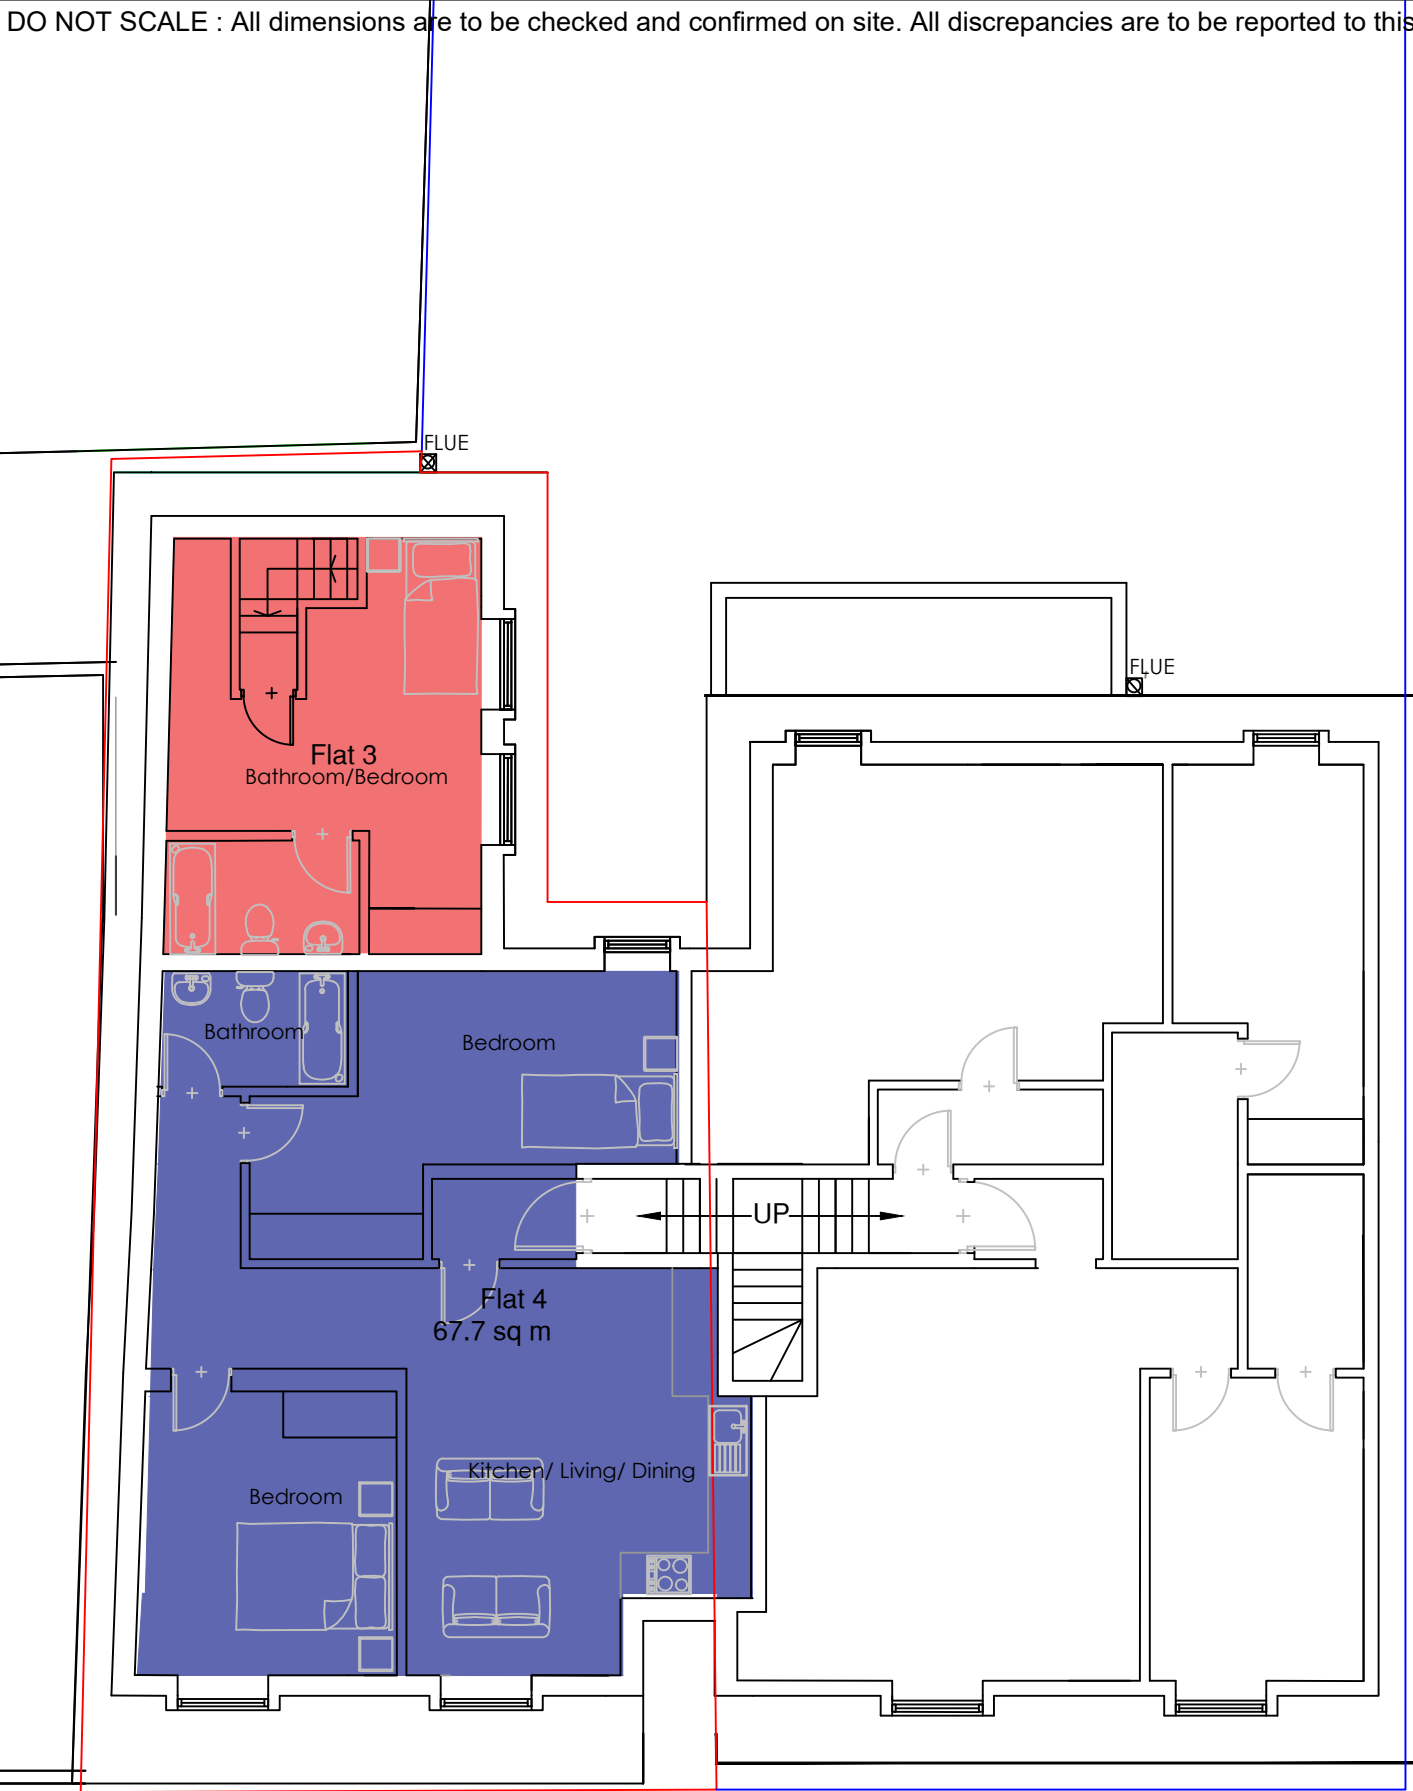


PROPOSED SECOND FLOOR

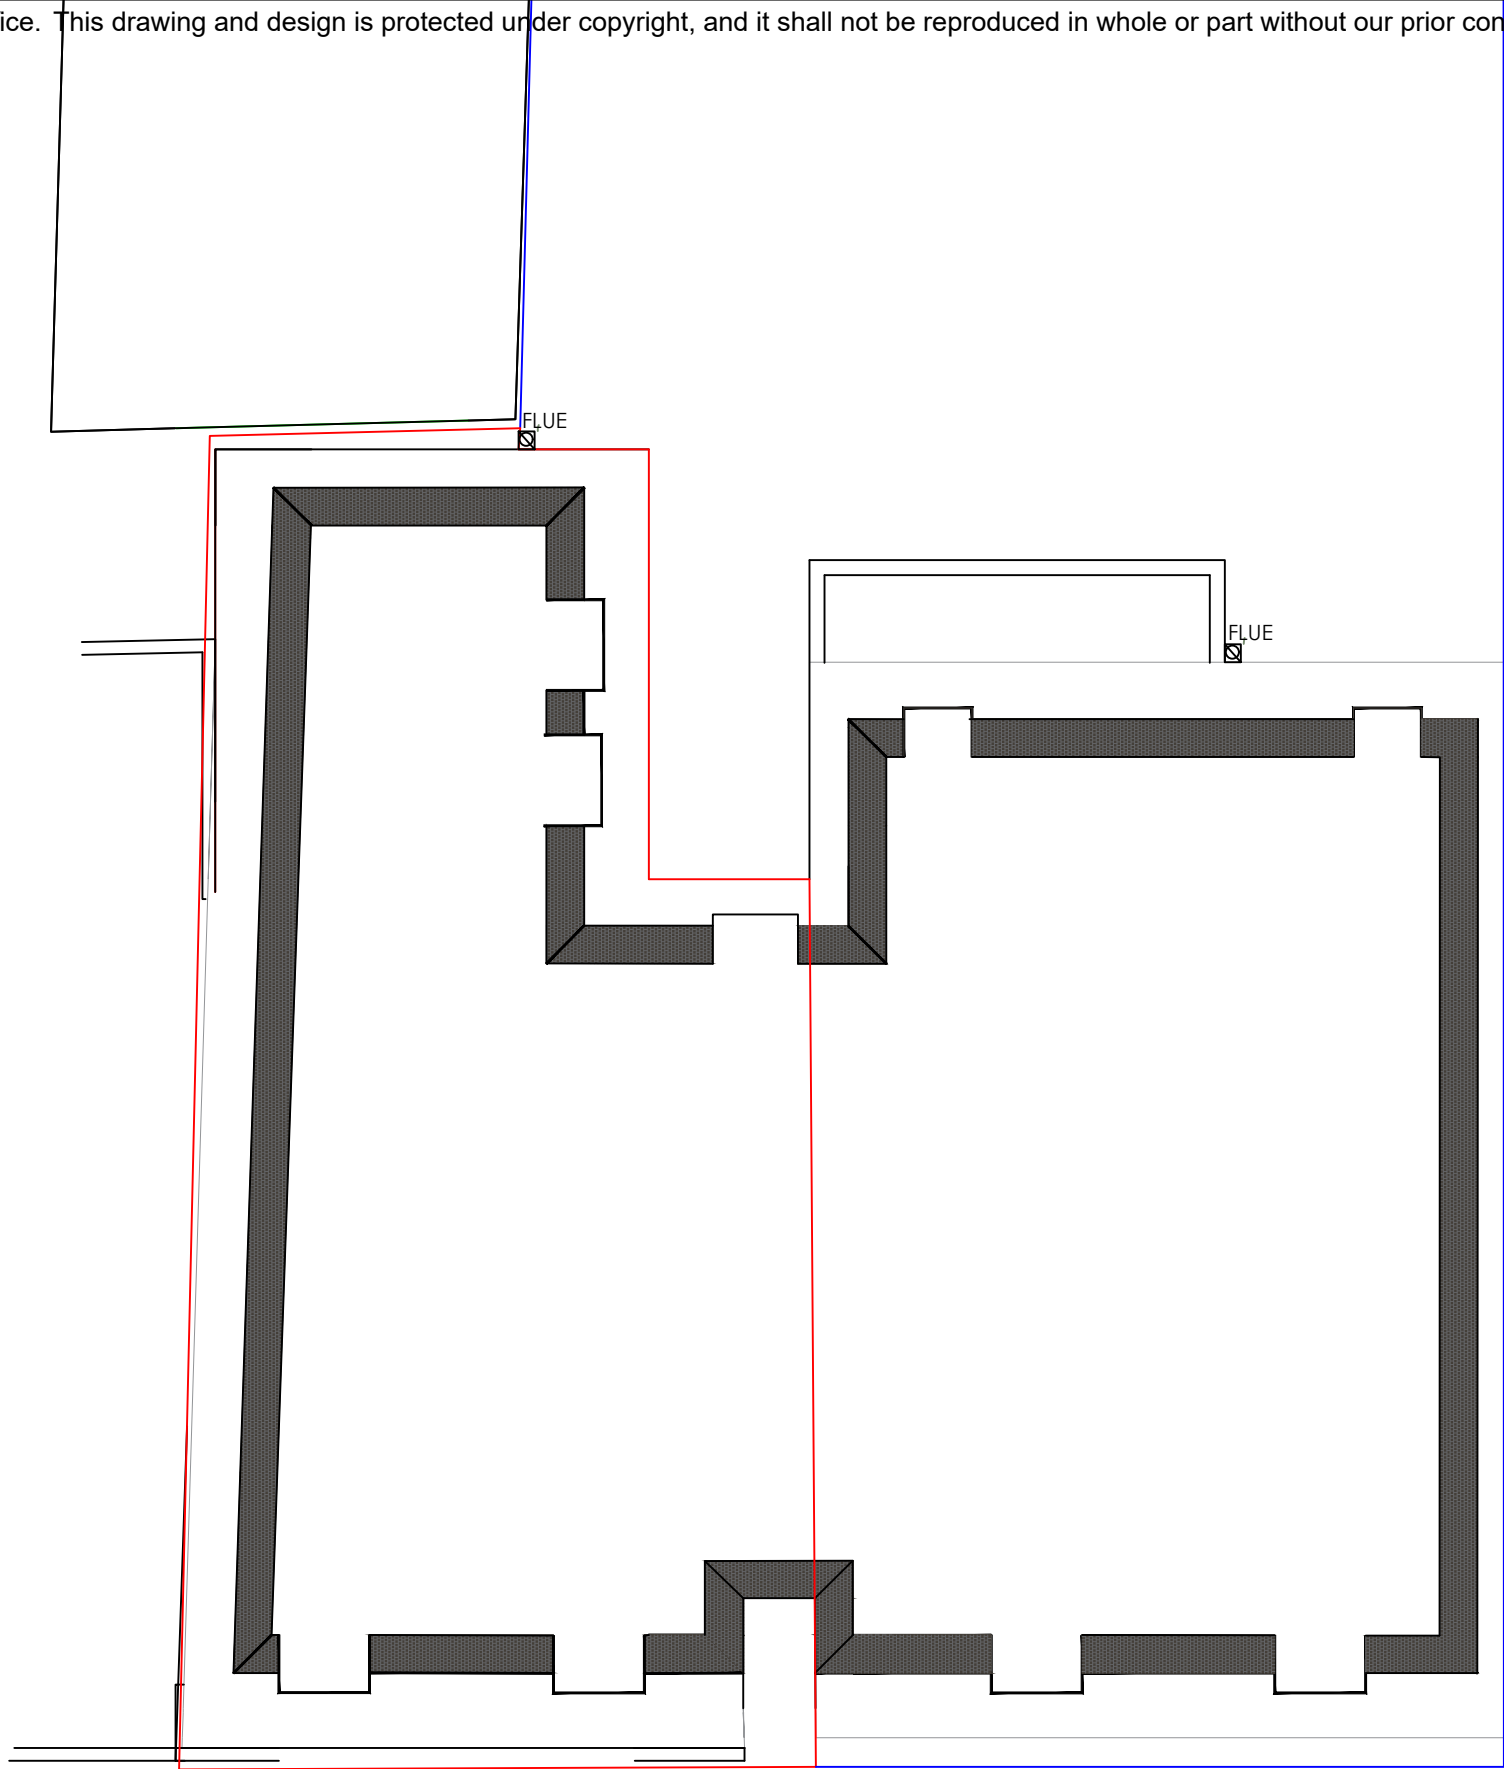

PROPOSED ROOF PLAN

REV .C – ISSUED FOR PLANNING 18.02.25
REV .C – ISSUED FOR PLANNING 14.02.25
REV .B – ISSUED FOR PLANNING 11.02.25

REV .A – ISSUED FOR PLANNING 8.10.24

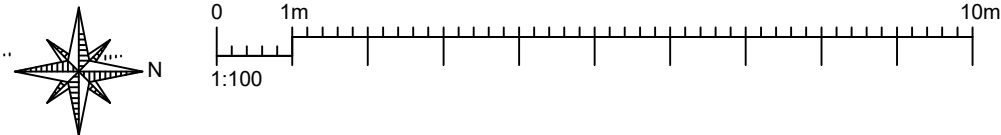

7 -9 QUEEN STREET GRAVESEND

PROPOSED layout
Second Floor and Roof Plan

SCALE	1:100 @ A3		
DATE	FEB 2025	DRAWN BY	P.O.
CLIENT			
DRAWING NO.	826 – 10	REV.	D

OLSON DESIGN GROUP
INTERIOR & ARCHITECTURAL DESIGN

PILGRIMS COTTAGE PILGRIMS WAY
WESTWELL ASHFORD KENT TN25 4NQ
pennyolson7@hotmail.com
07788972736