




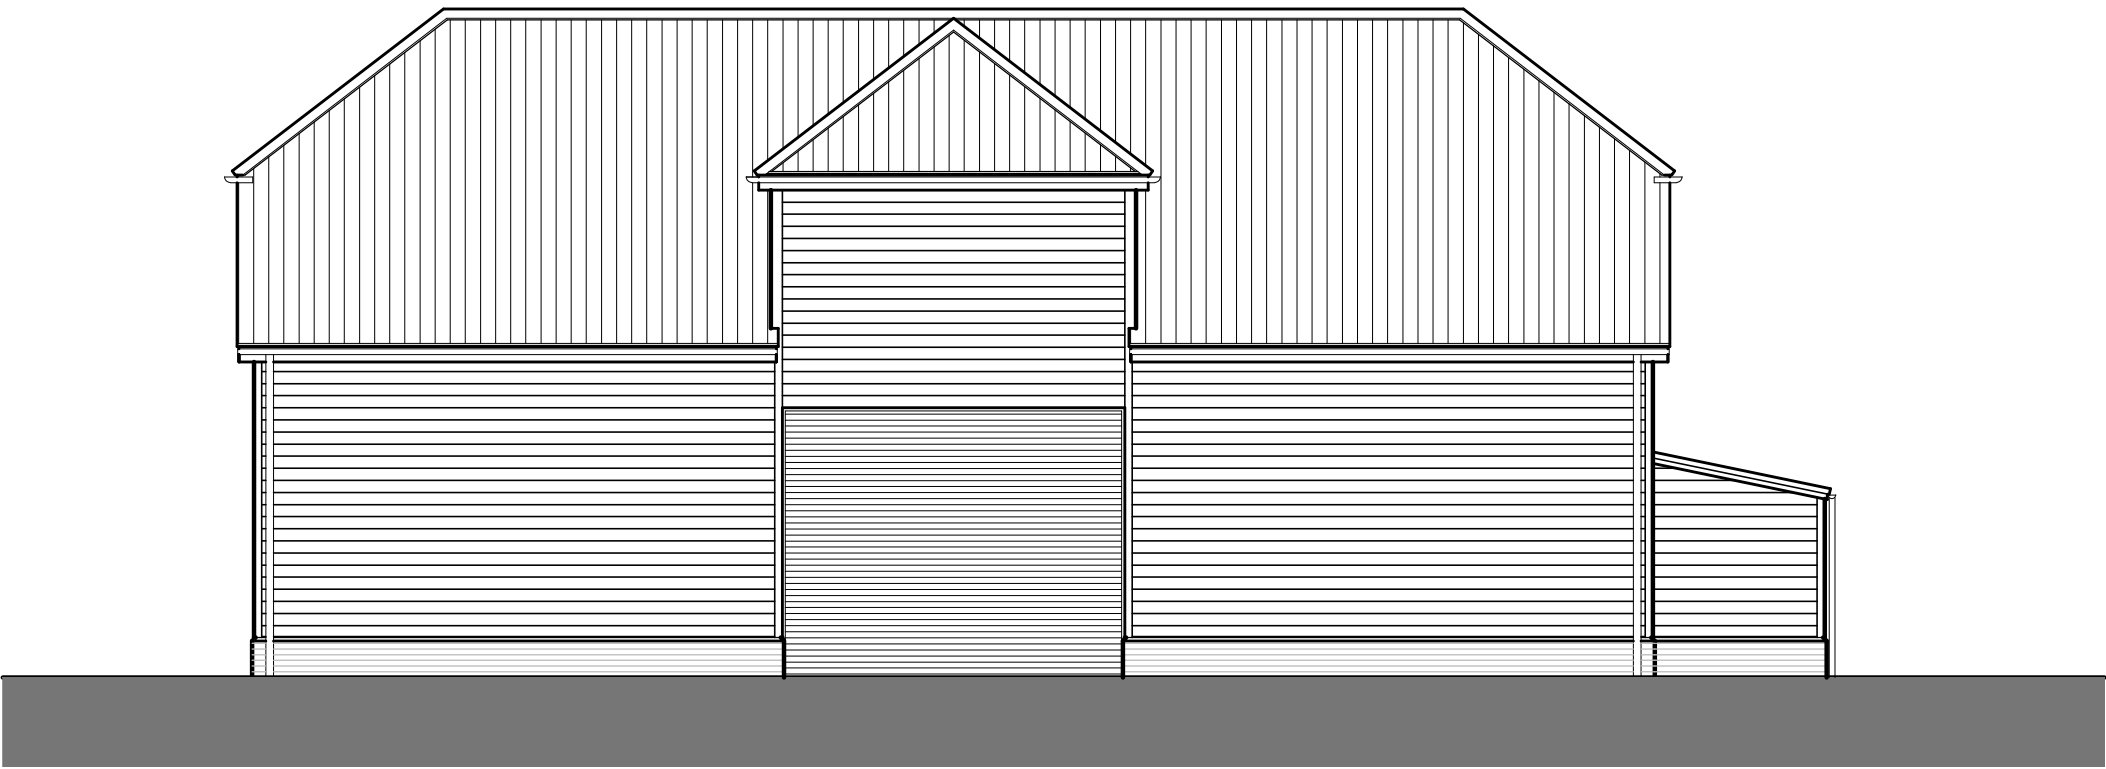


south elevation

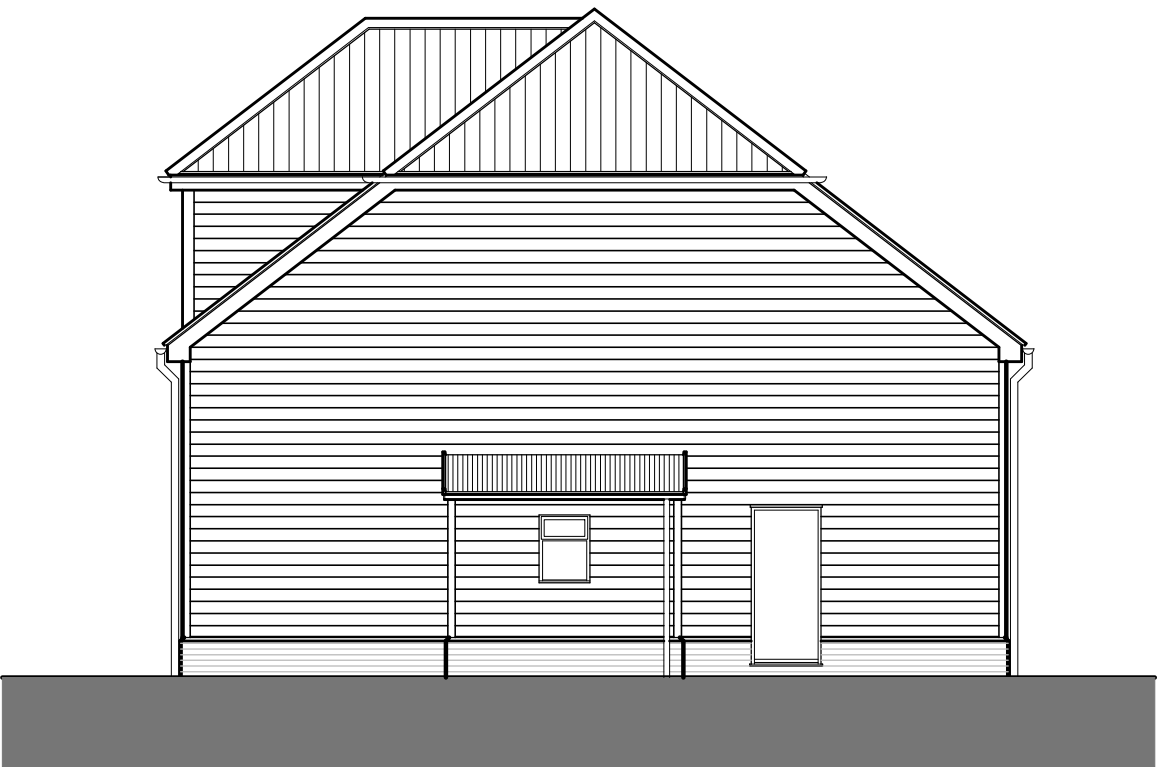


east elevation

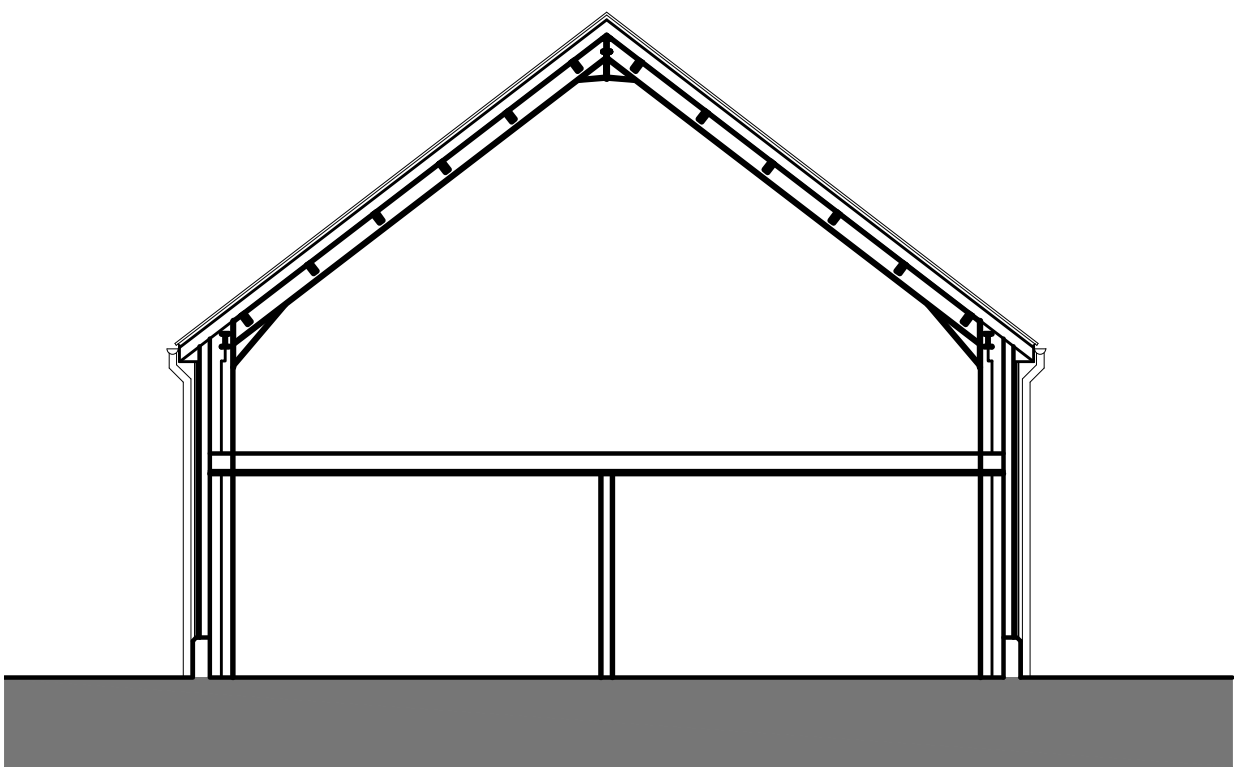


typical section

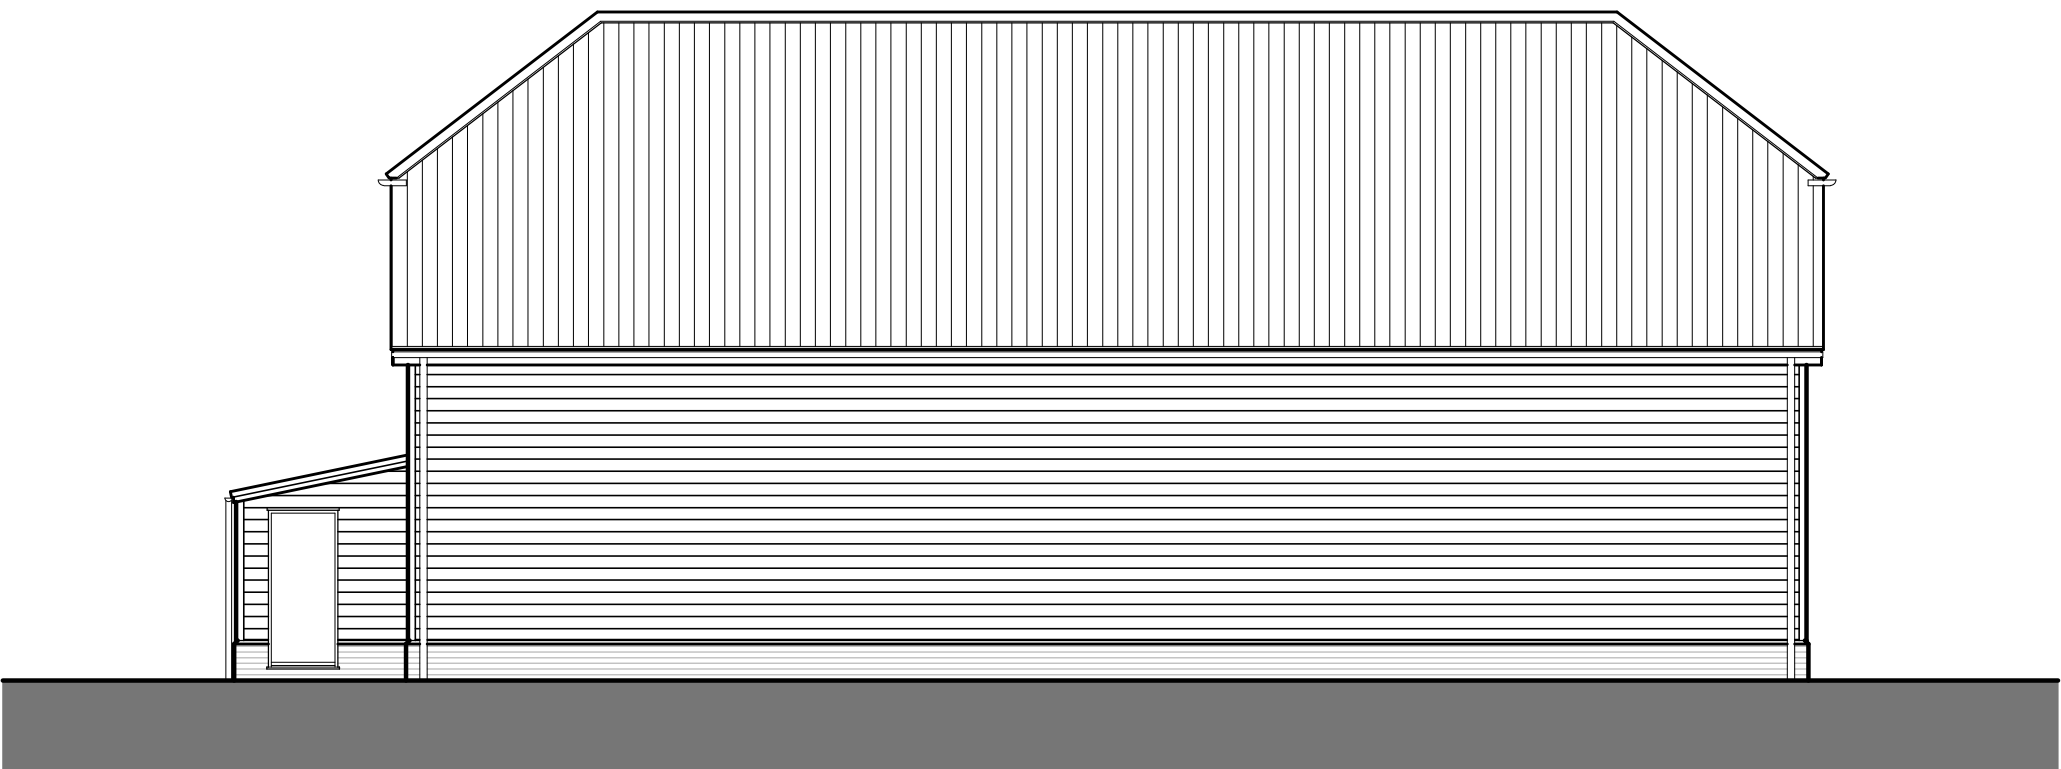


north elevation

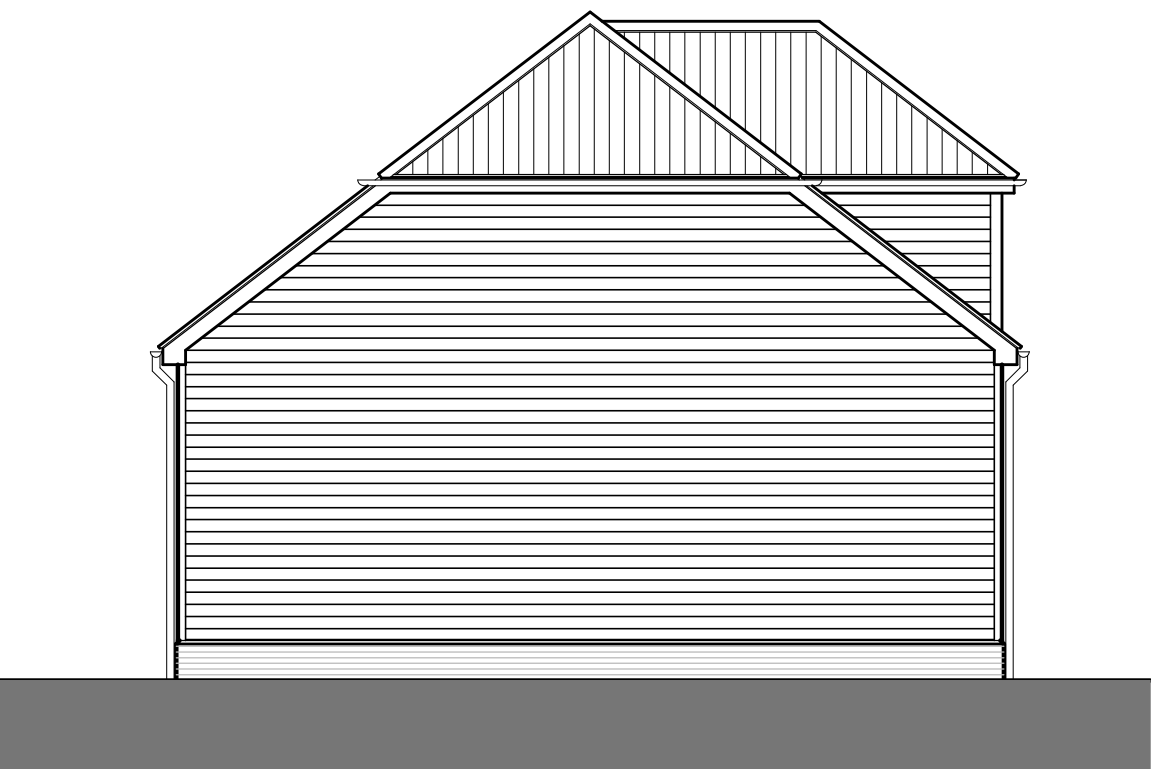

west elevation

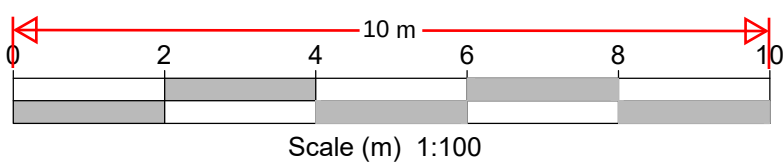


Although PDF files provide accurate printouts of what is on screen, small discrepancies can occur which may affect the sizes of scale drawings; check the size against the scale below and contact D+G if you require a paper original

 


Figured dimensions are to be taken in preference to scaled dimensions, no work is to be put in hand until site dimensions have been checked and any discrepancies reported to the Architects.

The copyright of this drawing and design remains with The Duncan+Graham Partnership.

Revisions
A Jan 25 Client revisions

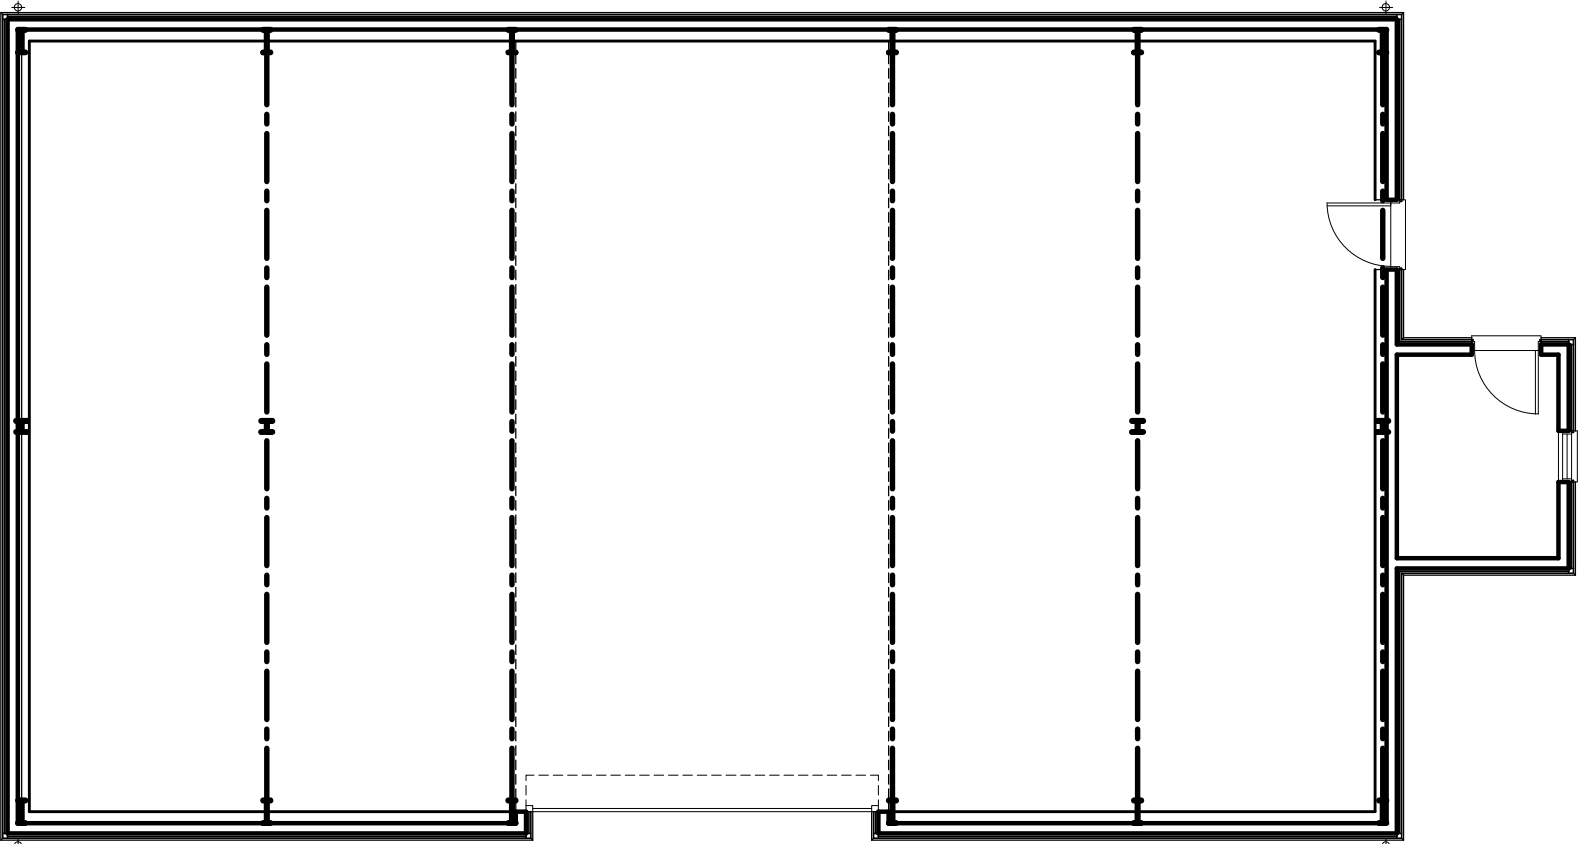

ground floor plan

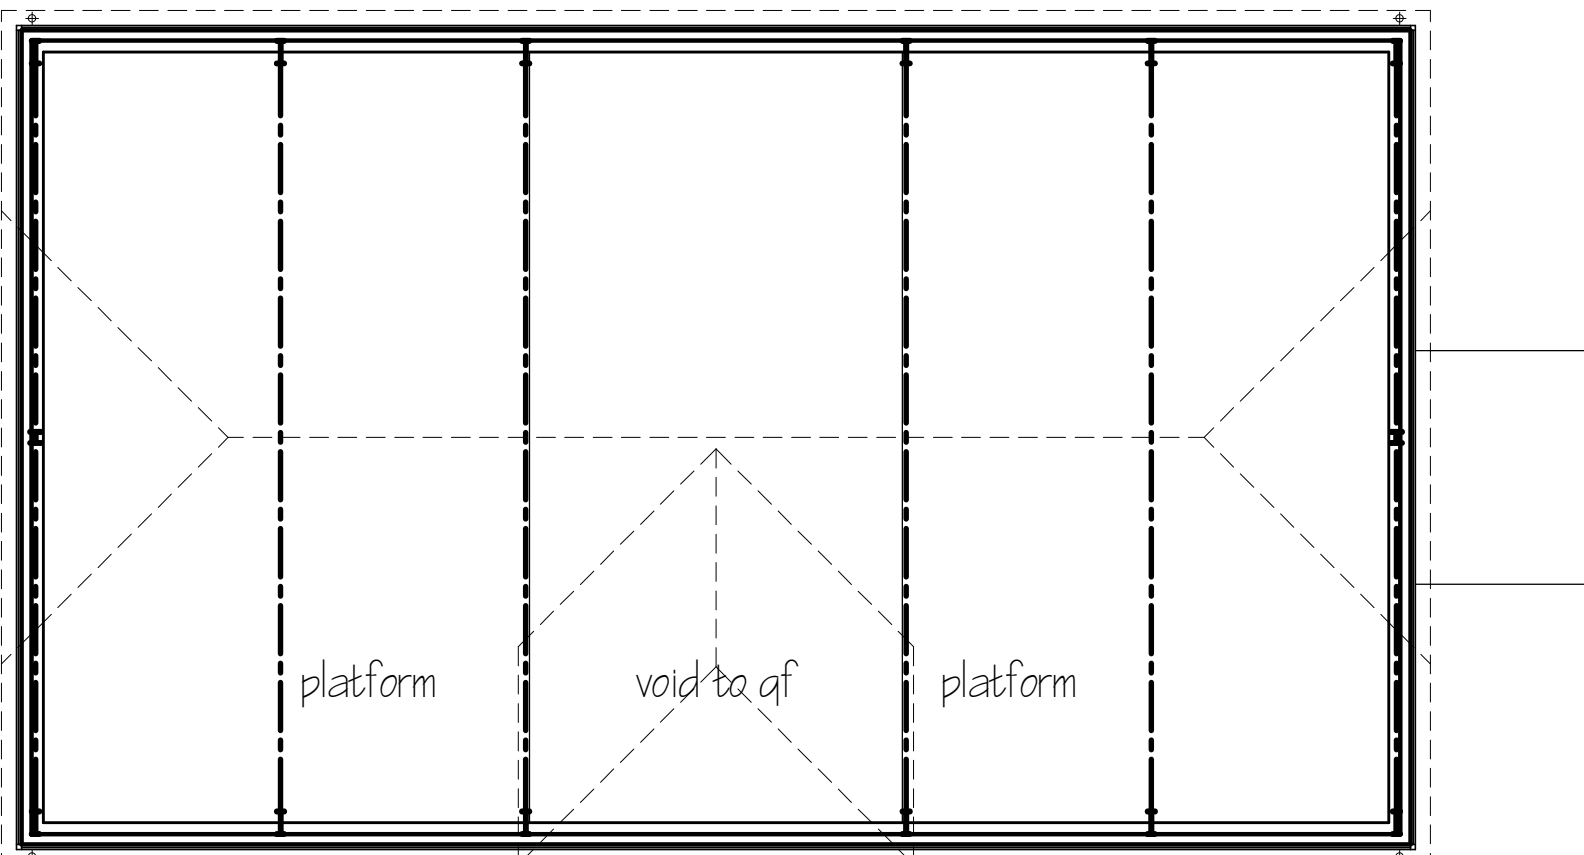

first floor plan

Job title

Conversion
of
Coachfields
Northfleet Green Road

for
Mrs R Arnold

Drawing title
SURVEY DRAWING

floor plans and
elevations

duncan+graham
partnership
chartered
architects
8 Cecil Square Margate Kent CT9 1BD
tel 01843 223488
email margate@duncan-graham.co.uk
web www.duncan-graham.co.uk

Scale
1 : 100
Date
Jan 2025
Drawn
pg
Job no
25.001
Dwg no
01
Rev
A

Original drawing size: A0 ☐ A1 ☒ A2 ☐ A3 ☐ A4 ☐ Other ☐