




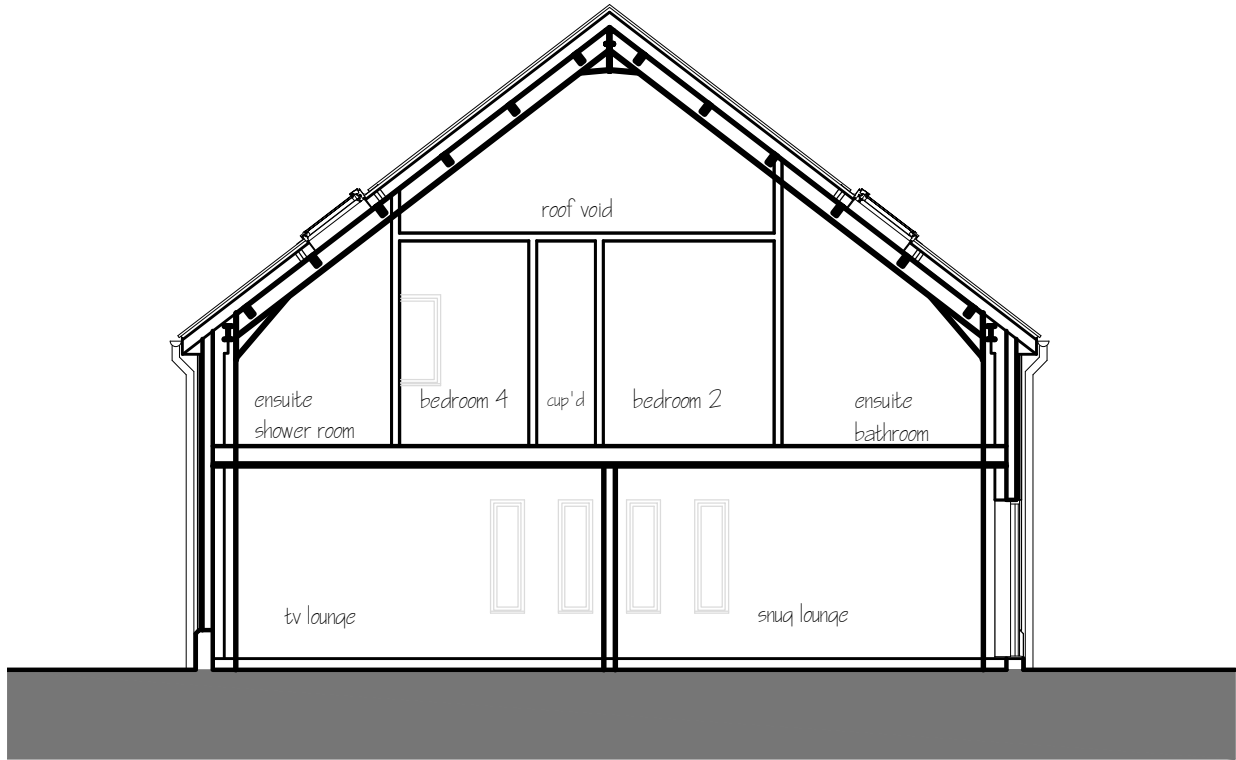

typical section

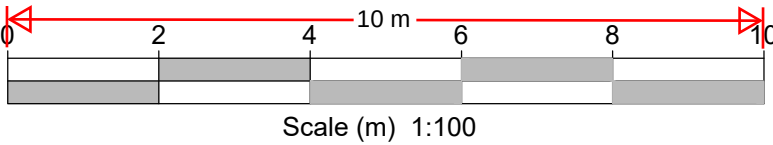

Although PDF files provide accurate printouts of what is on screen, small discrepancies can occur which may affect the sizes of scale drawings; check the size against the scale below and contact D+GP if you require a paper original

 

Figured dimensions are to be taken in preference to scaled dimensions, no work is to be put in hand until site dimensions have been checked and any discrepancies reported to the Architects.

The copyright of this drawing and design remains with The Duncan+Graham Partnership.

Revisions		
A	Jan 25	Client revisions
A	Feb 25	minor adjustments



north elevation



west elevation



south elevation



east elevation

Job title
Conversion
of
Coachfields
Northfleet Green Road

for
Mrs R Arnold

Drawing title
PROPOSED SCHEME
elevations

the duncan+graham partnership

chartered architects

8 Cecil Square Margate Kent CT9 1BD

tel 01843 223488

email margate@duncan-graham.co.uk

web www.duncan-graham.co.uk

Scale 1 : 100

Date Jan 2025

Drawn pg

Job no 25.001

Dwg no 03

Rev B

Original drawing size: A0 ☐ A1 ☐ A2 ☒ A3 ☐ A4 ☐ Other ☐