




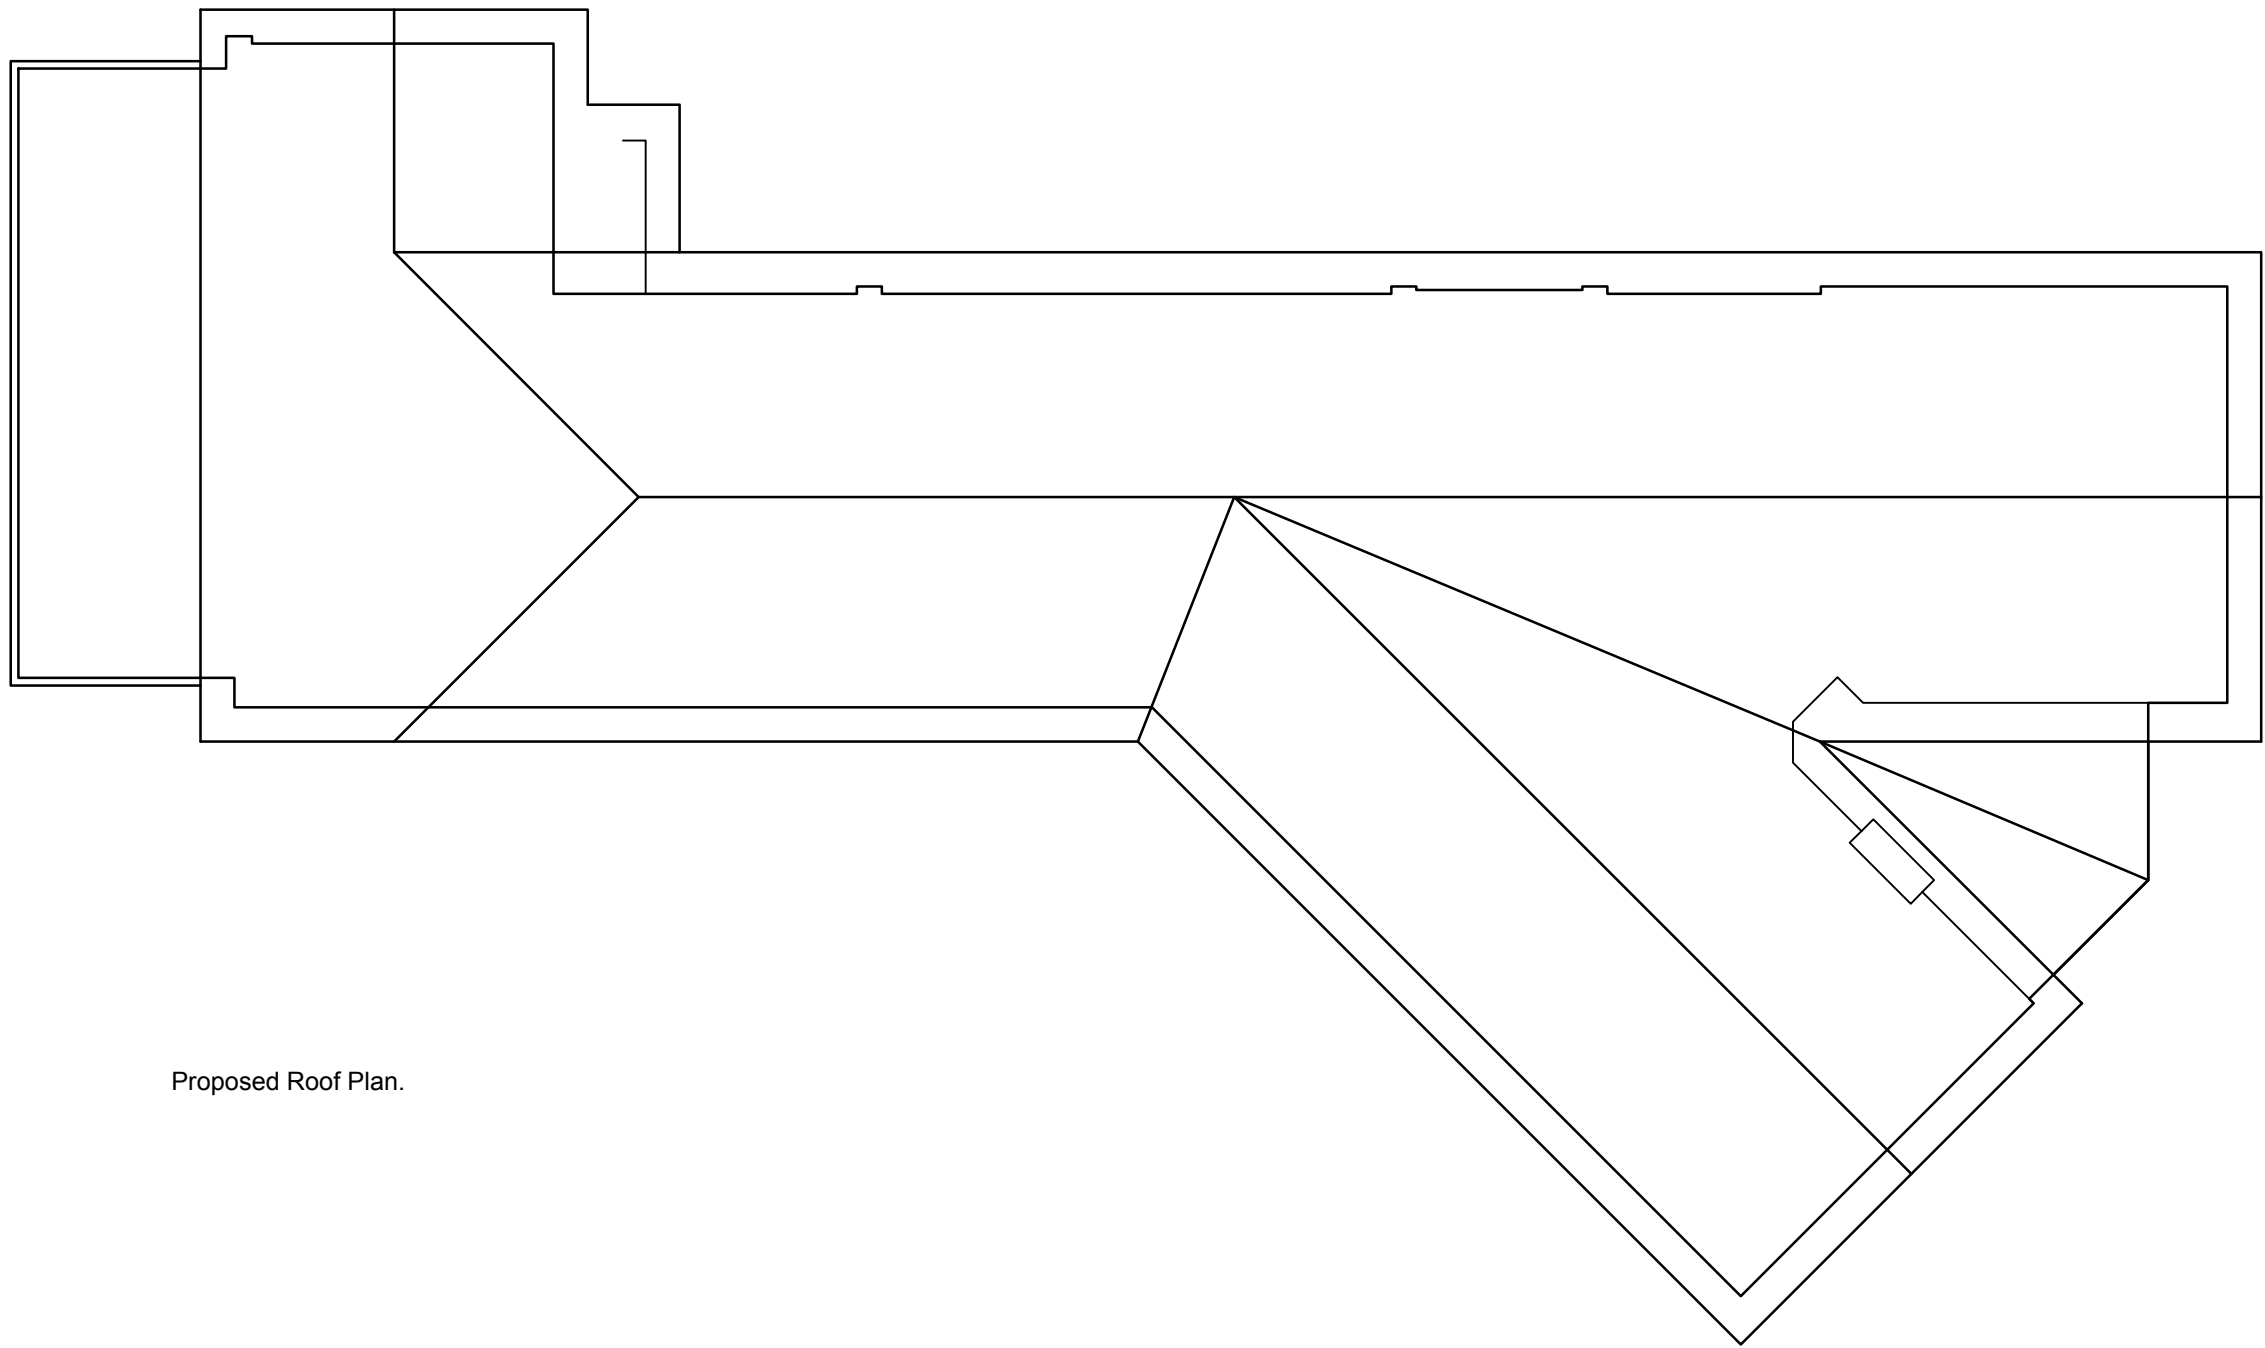


Proposed Roof Plan.

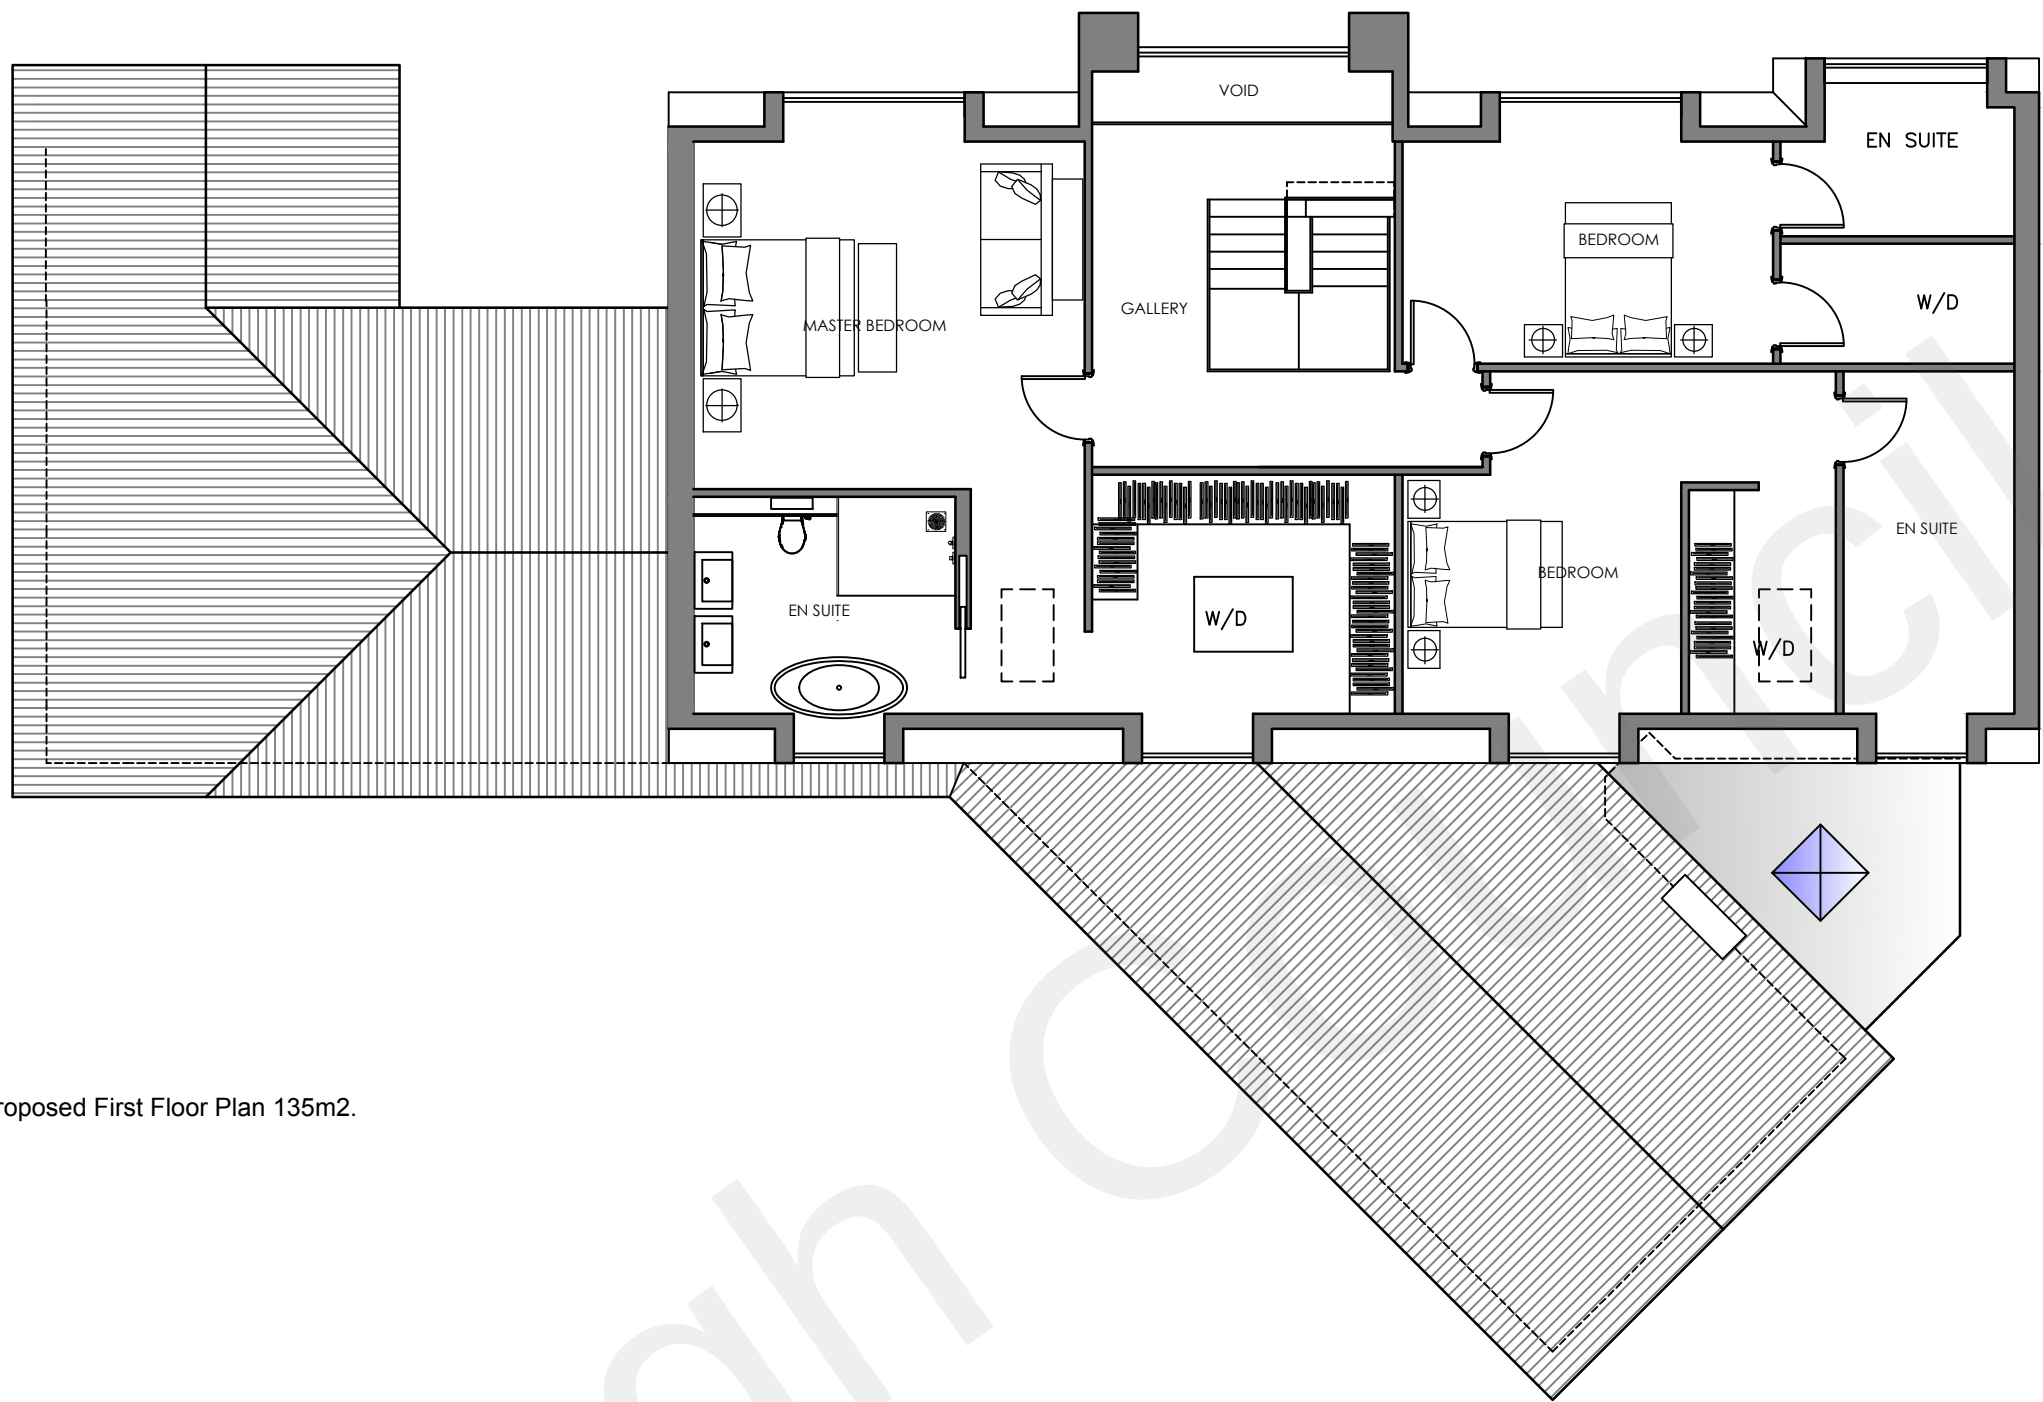

Proposed First Floor Plan 135m2.

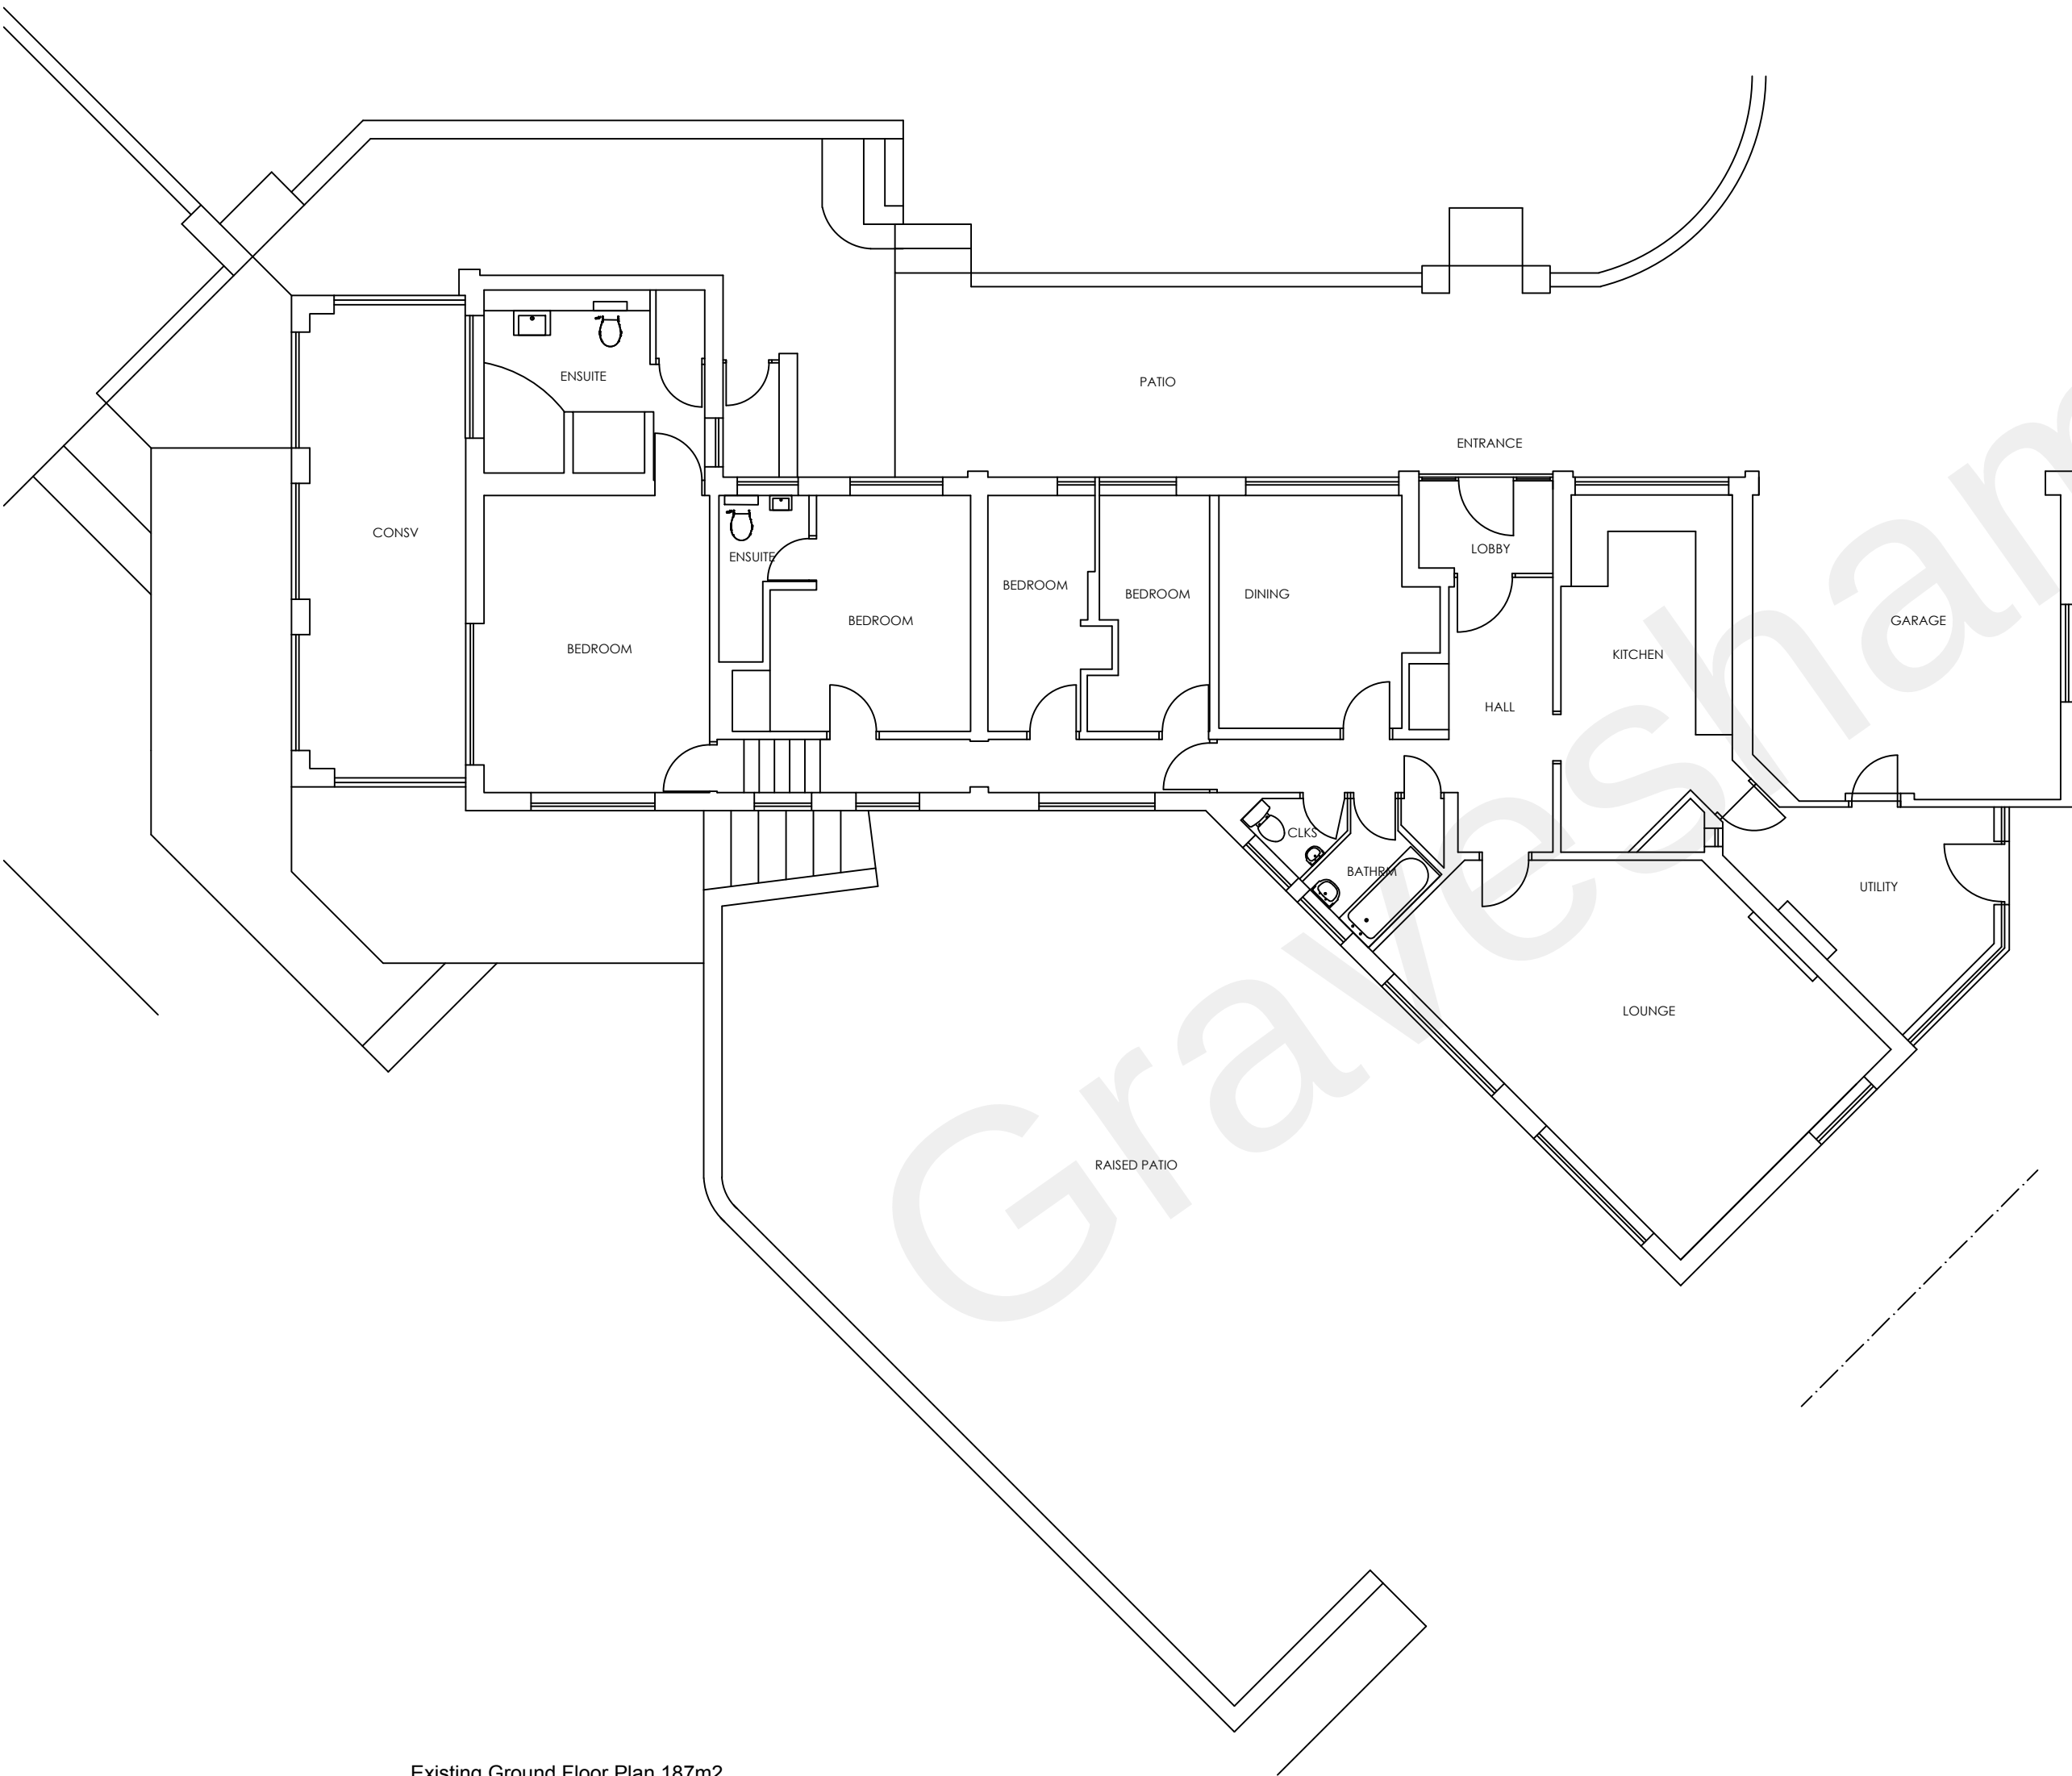

Existing Ground Floor Plan 187m2.

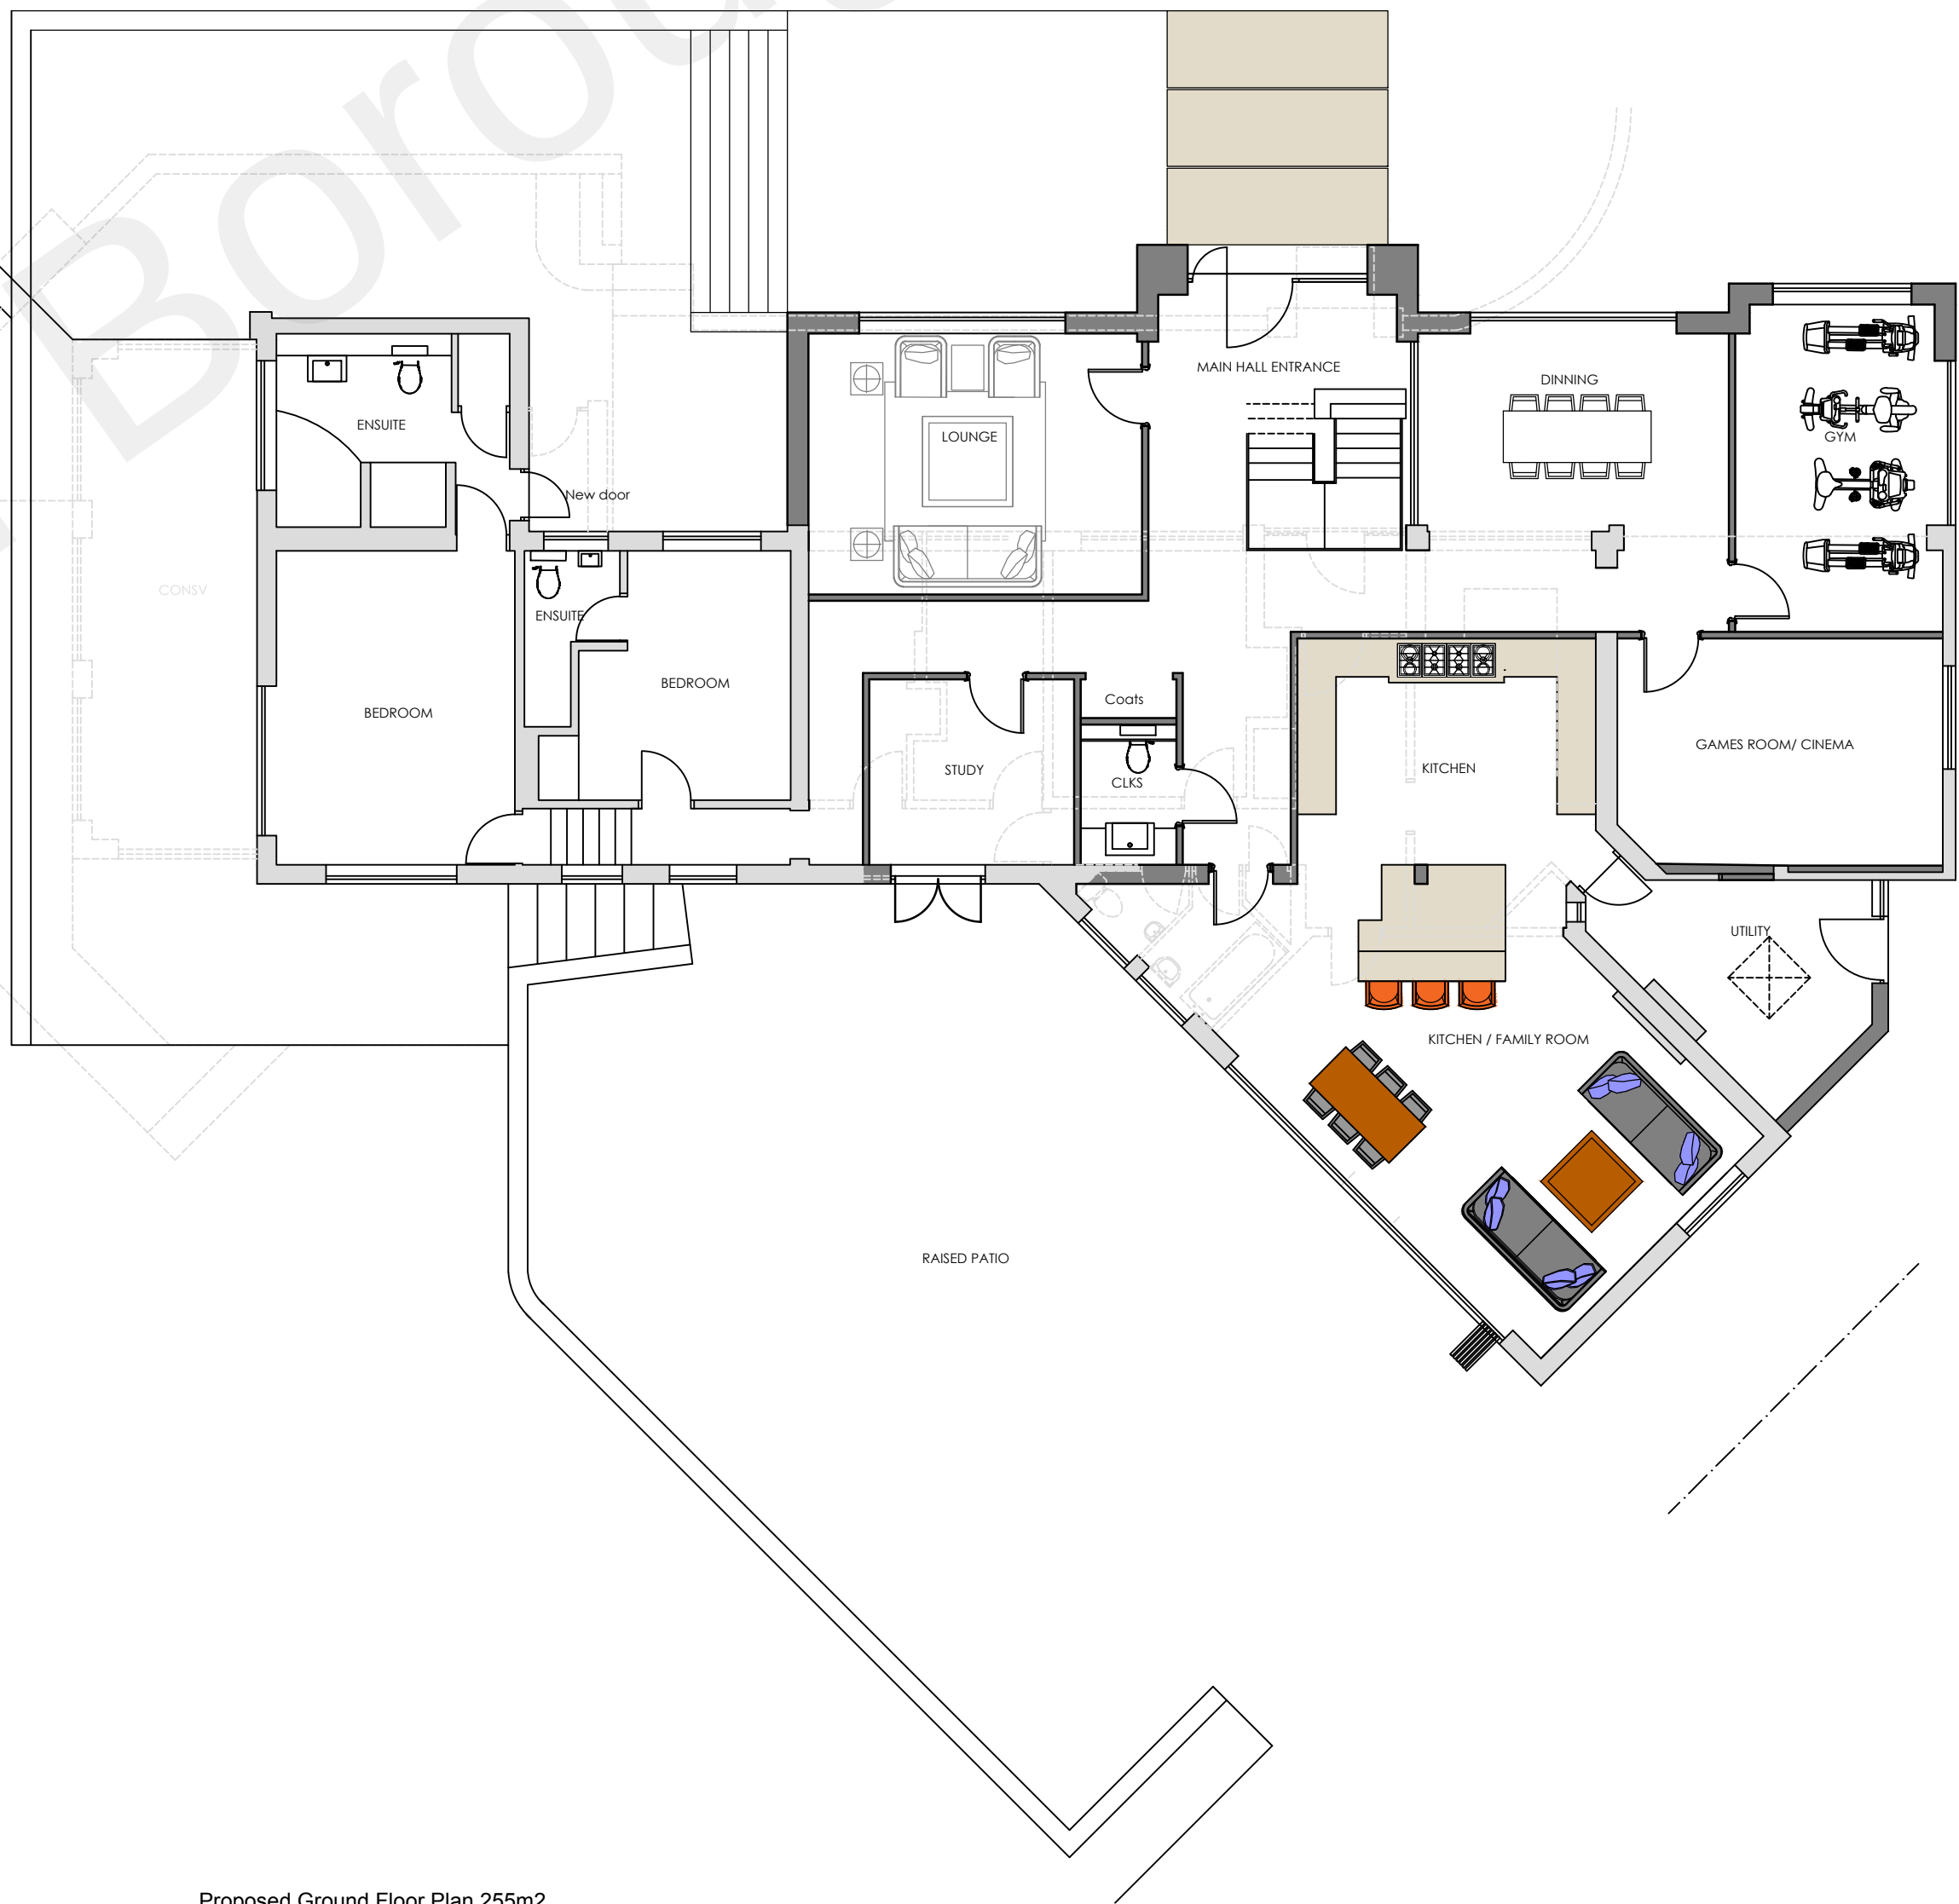

Proposed Ground Floor Plan 255m2.
Total area 390m2

SCALE



Revision	Date	Description

Status
PLANNING



design studio
priestfield stadium gillingham kent ME7 4DD
tel 01634 304700 fax 01634 850986
e mail: markcarter.design@virgin.net

Client
MR AND MRS NETTLEINGHAM

Drawing Title
EXISTING AND PROPOSED FLOOR PLANS

Project Title
EXTENSION AND ALTERATIONS AT THE OLIVE TREE

Scale	Date	Drawn
1:100	JULY 21	MC

Drawing No	Rev
3308 - 001	E