




Front Elevation - Proposed

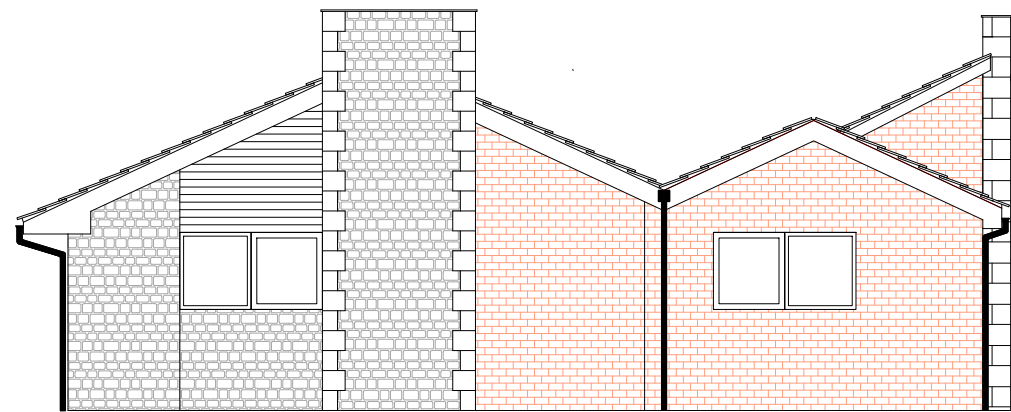


RH Side Elevation - Proposed

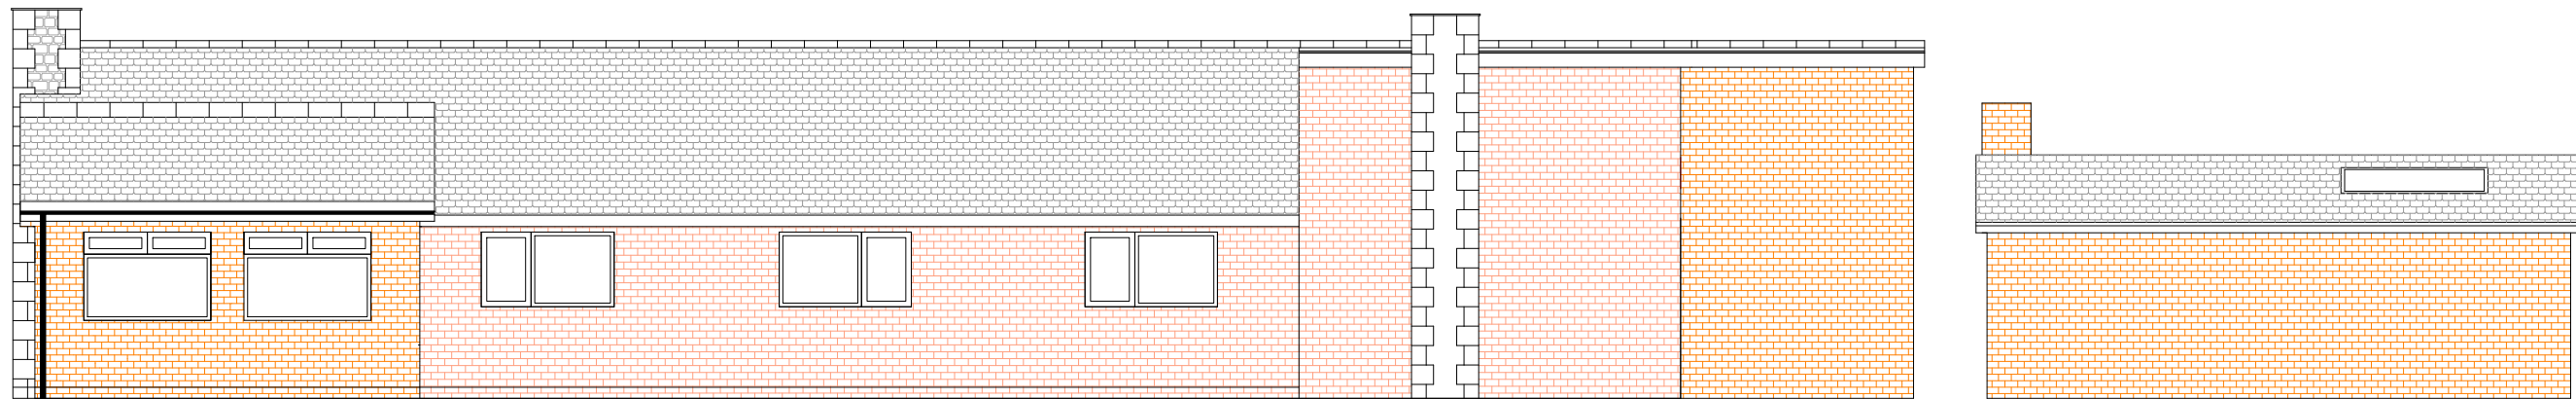

Rear Elevation - Proposed

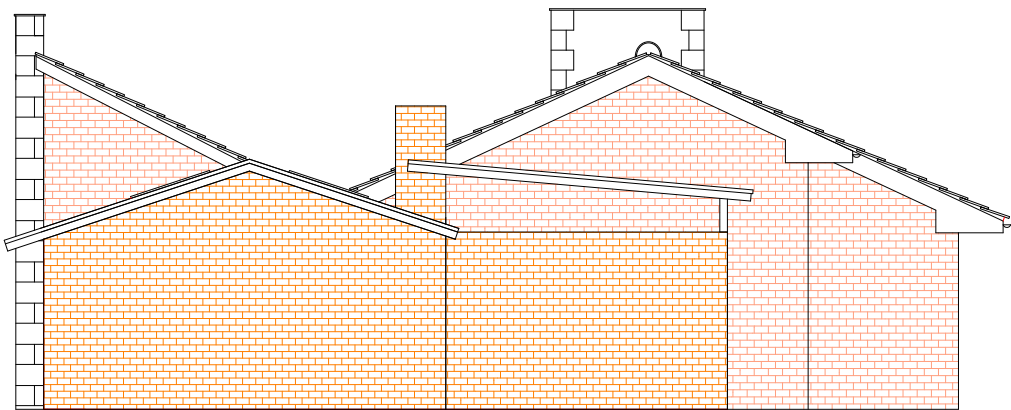

LH Side Elevation - Proposed

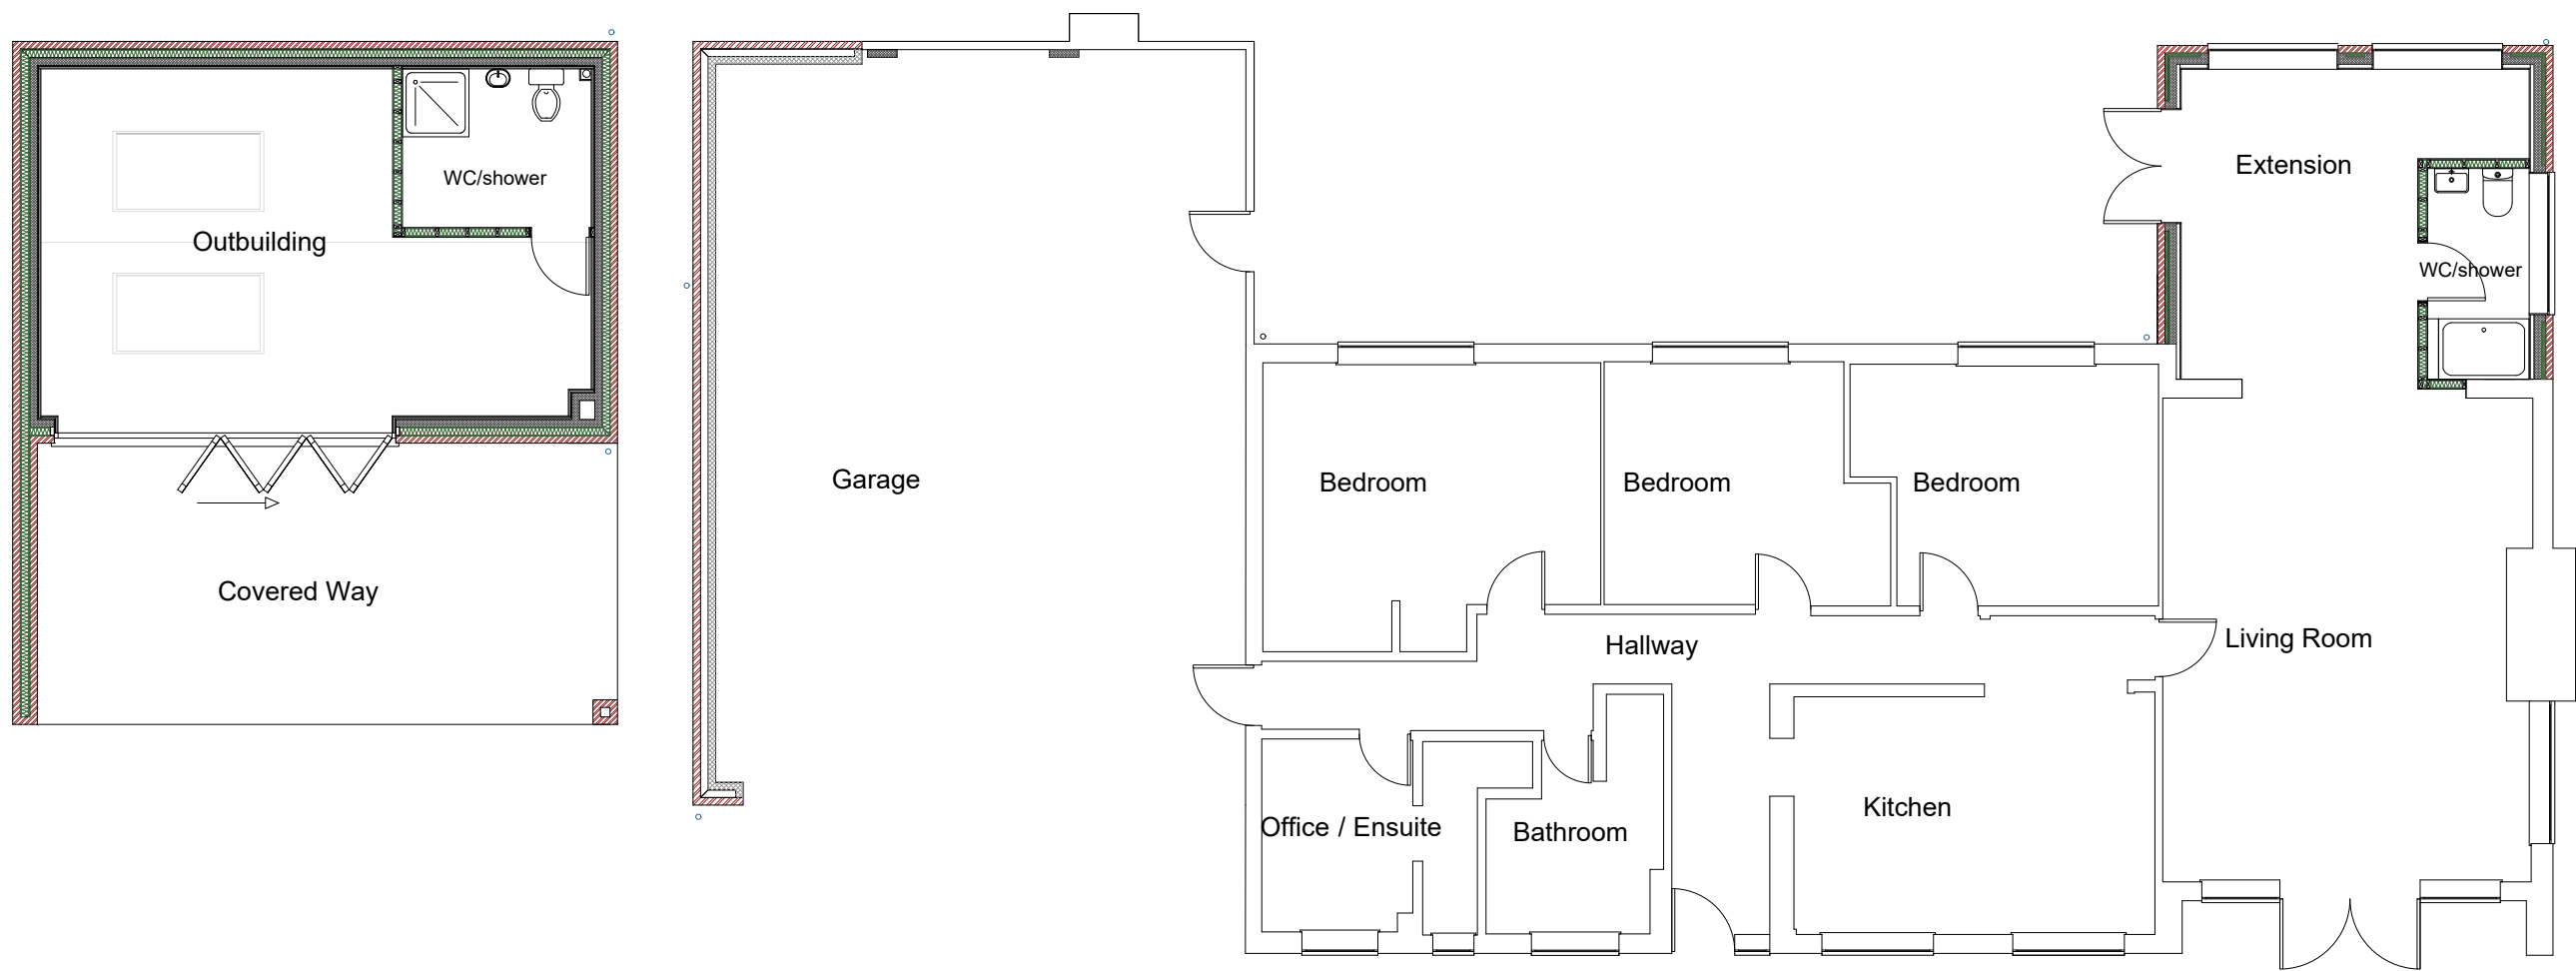

Floor Plan - Proposed




G and C Designs



135 Rainham Road,
Gillingham,
Kent.
ME7 5NQ
Tel: 01634 856 936
Mob: 07970 734 835
E-mail: info@gandcdesigns.com

www.gandcdesigns.com

 

Revision 2 - 24/10/2025 - Original outbuilding front opening retained, new WC/bathroom sizes amended and side elevation windows changed.
Non-material amendment to planning application ref. 20230485 - approved 4th July 2023

Conversion of Conservatory to Extension and Garage Extension			
Site: Fleethouse Beechwood Drive Meopham, Kent DA13 0TX	Client: Mr Darius Pinskis Fleethouse Beechwood Drive Meopham, Kent DA13 0TX	Date : 22/01/2024	
		Scale : 1:100 @ A1	
		Status: Planning Amendment 1	
		Drm By. TG	Revision no. 2
Drg No. FH2002 Rev.2 - Proposed Plans and Elevations			