


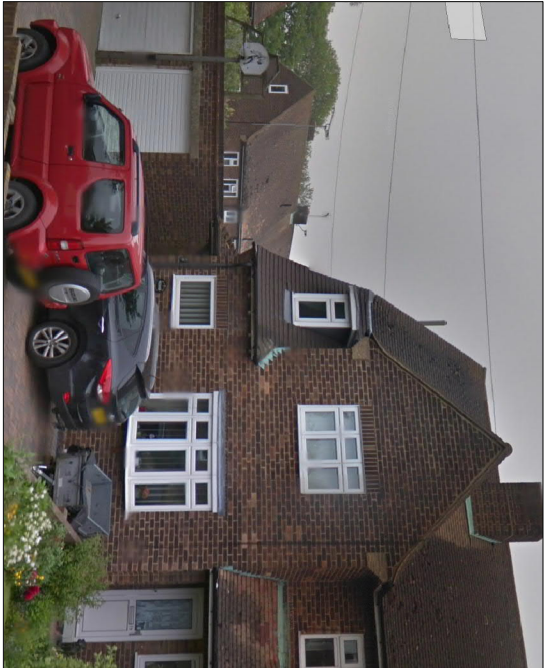



Photo of front Elevation



Photo of Rear Elevation

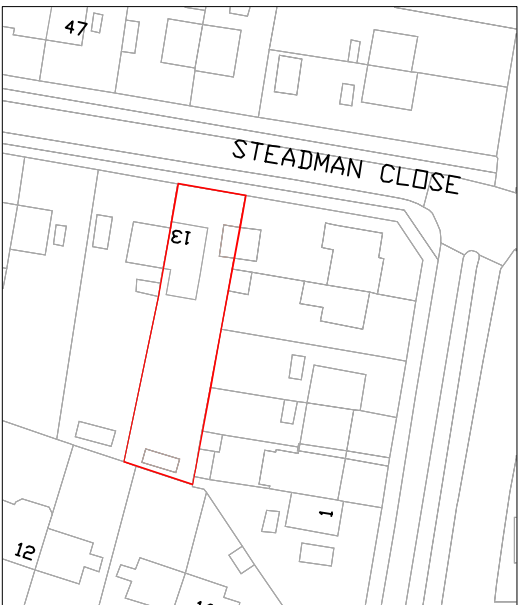


OS Plan Scale 1:1250

 

1:200 @ A1

Householder

PI	ISSUED TO COUNCIL	25.05.23	
Rev		Date	

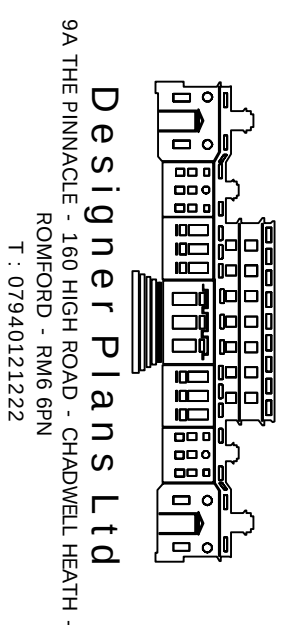

9A THE PINNACLE - 160 HIGH ROAD - CHADWELL HEATH -
ROUFGORD - RM45 6PN
T: 07940121222

Job Title

13 Steadman Close Higham ME3 7JD

Drawing Title

Existing Block Plan

Scale	Date	Rev
1:200 @ A1	SEP`23	

Job No.	Draw No.	Rev
515-1000-785	P01	P1