


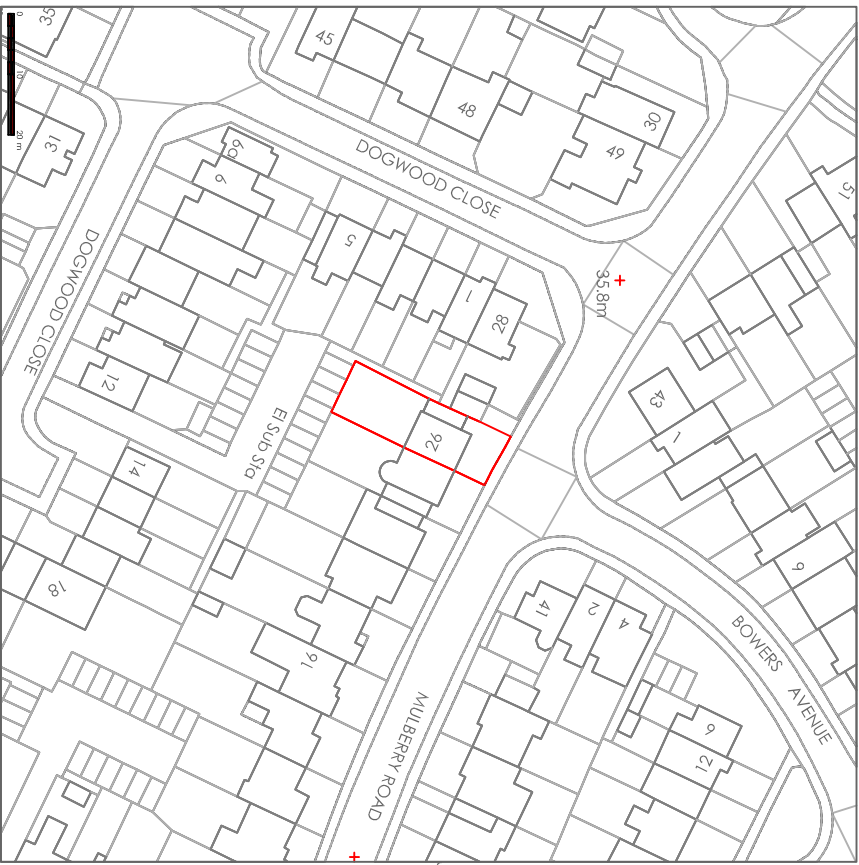


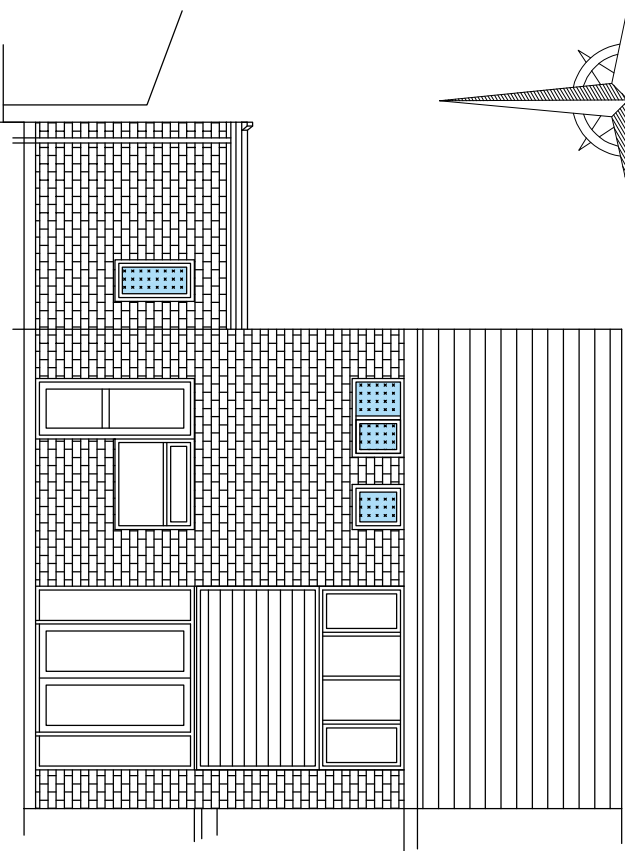


Site Map
Scale 1:1250

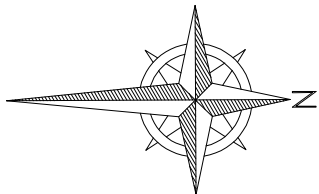


Proposed Rear Elevation

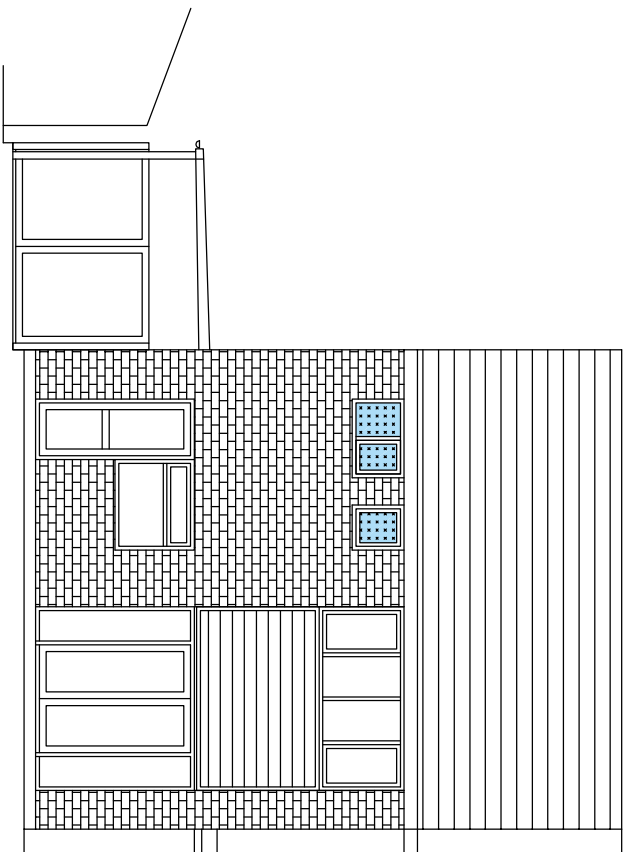

Existing Rear Elevation

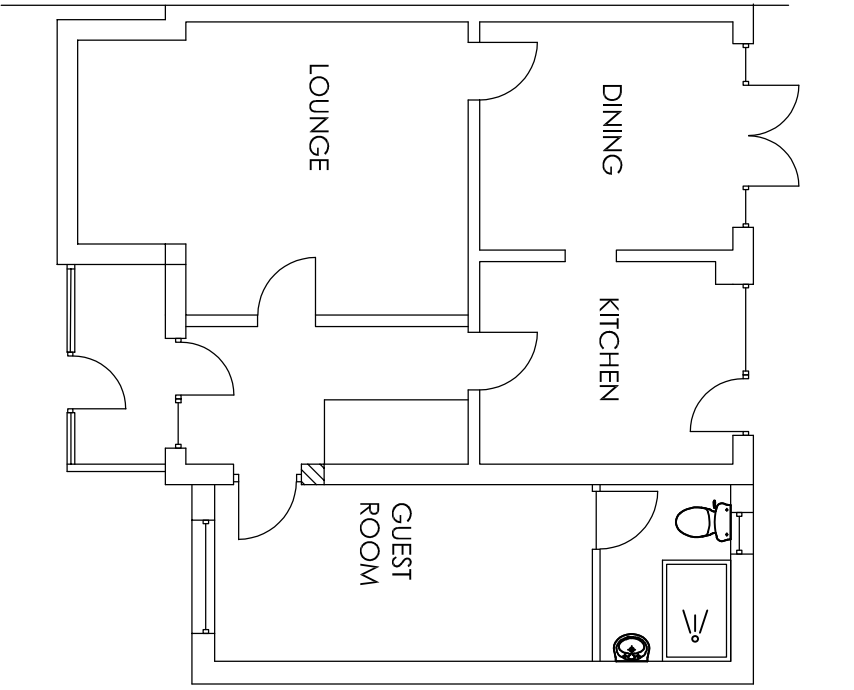

Proposed Ground Floor Plan

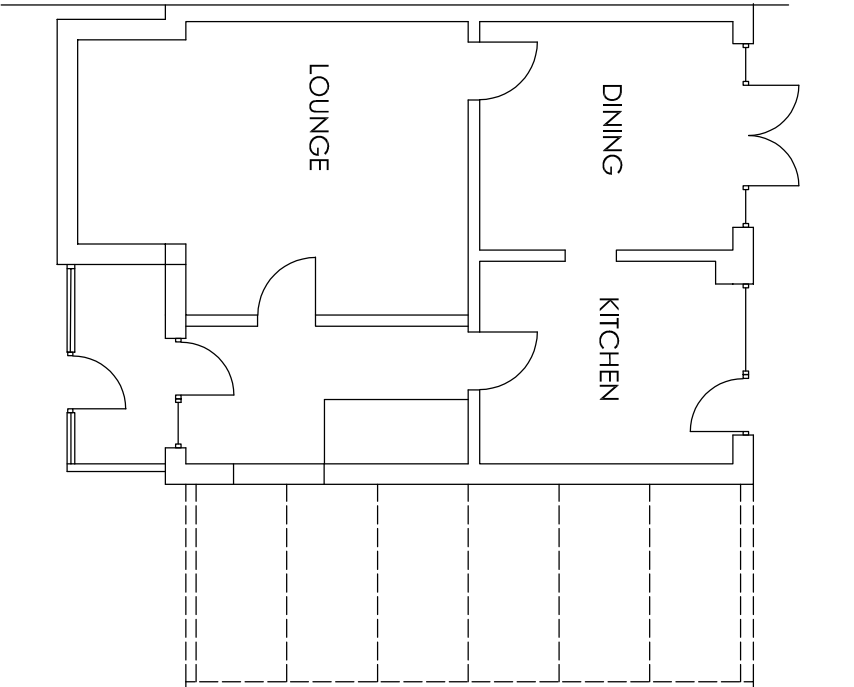

Existing Ground Floor Plan

Project		26 Mulberry Road Gravesend Kent DA11 8NZ		Erection of single storey side extension	
Drawing Title		Site Map, Existing & Proposed Ground Floor Plans and Rear Elevations			
Rev		Description		Date	
HC		May 26		1:1250 1:100	
Scale		Drawing No.		26MR/A3/O1	
H Channa Picaroons Maidstone Road Platt Kent TN15 8LB Tel: 07828277909 E-mail: hbchanna@tiscali.co.uk					