




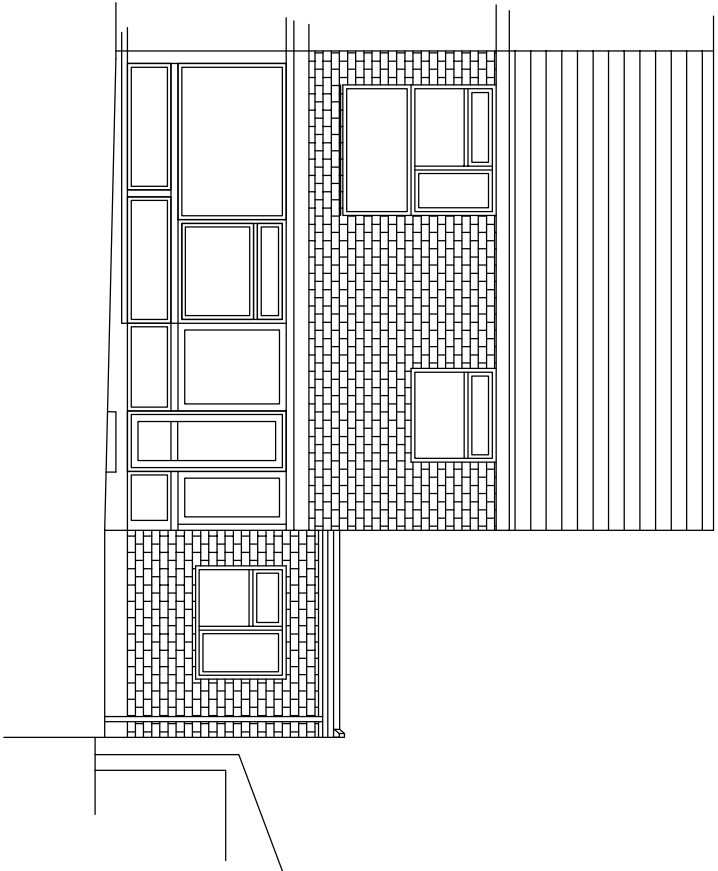


Proposed Front Elevation

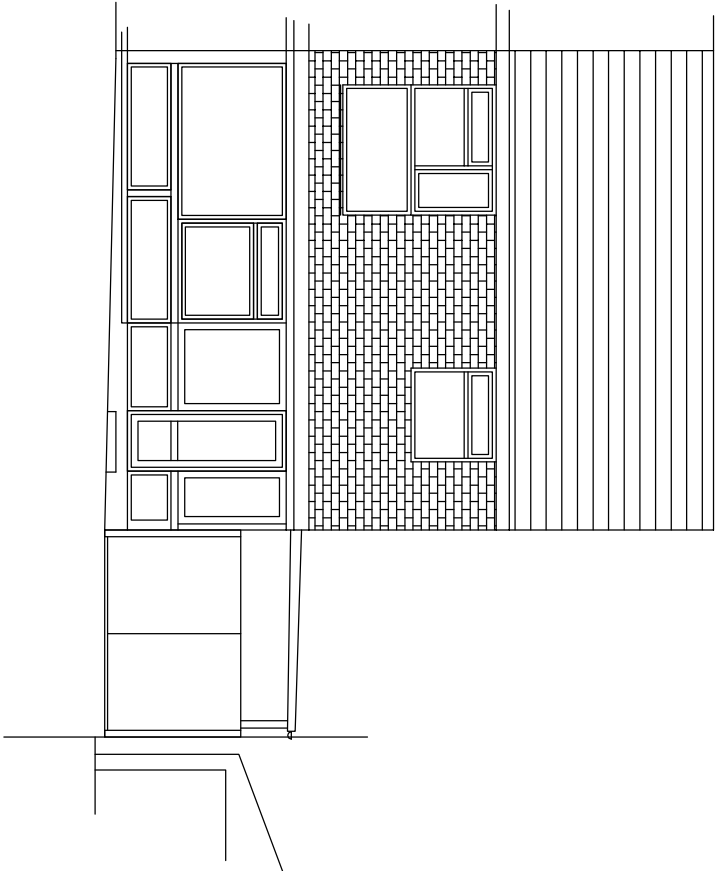

Existing Front Elevation

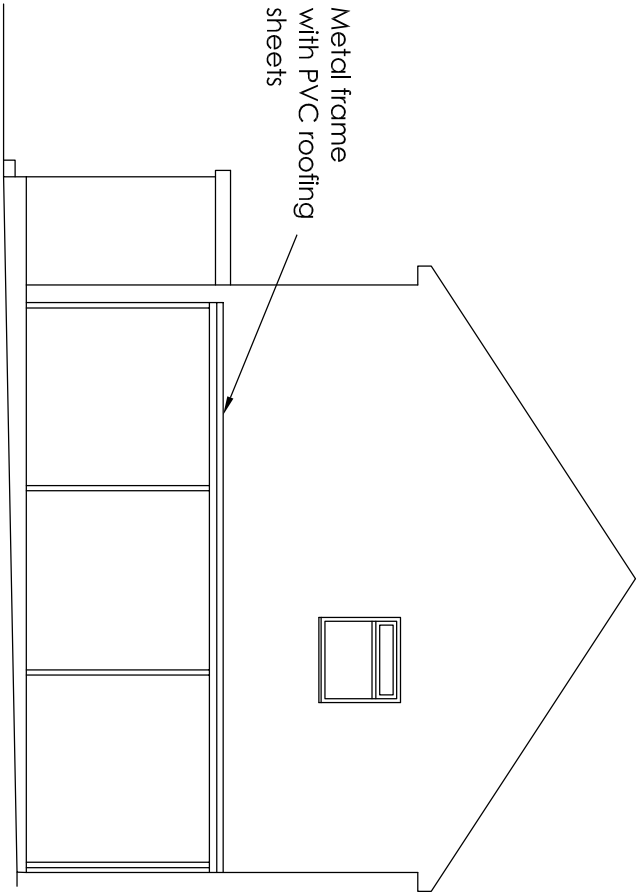

Existing Side Elevation

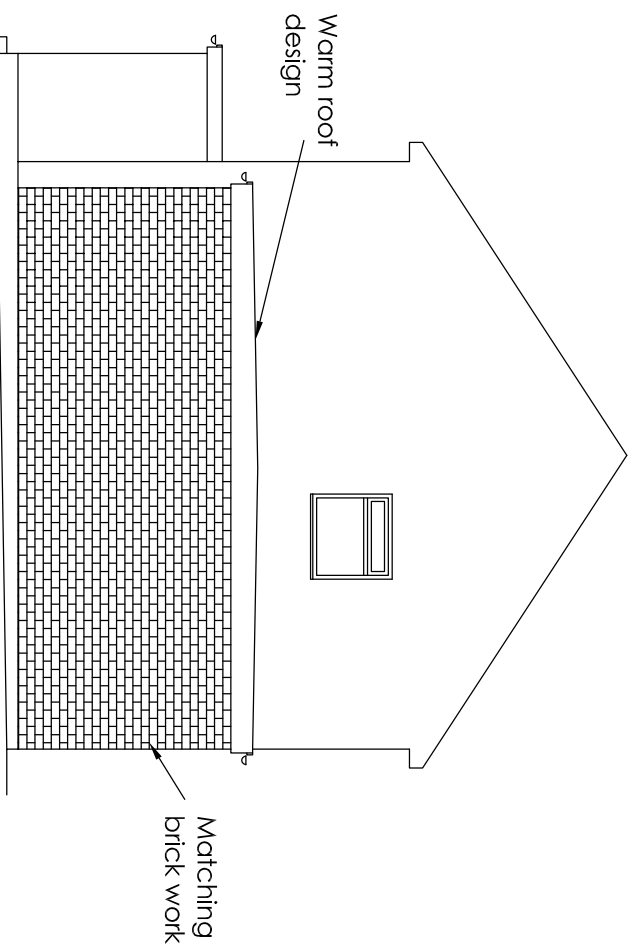

Proposed Side Elevation

Project		26 Mulberry Road Gravesend Kent DA11 8NZ		Erection of single storey side extension	
Drawing Title		Existing & Proposed Front and Side Elevations		Rev	Description
				Date	Drawn HC
					Date May 26
					Scale 1:100
					Drawing No. 26MR/A3/O2
				H Channa	
				Picarroons Maidstone Road Platt Kent TN15 8LB	
				Tel: 07828277909 E-mail: hbechanna@tiscali.co.uk	