




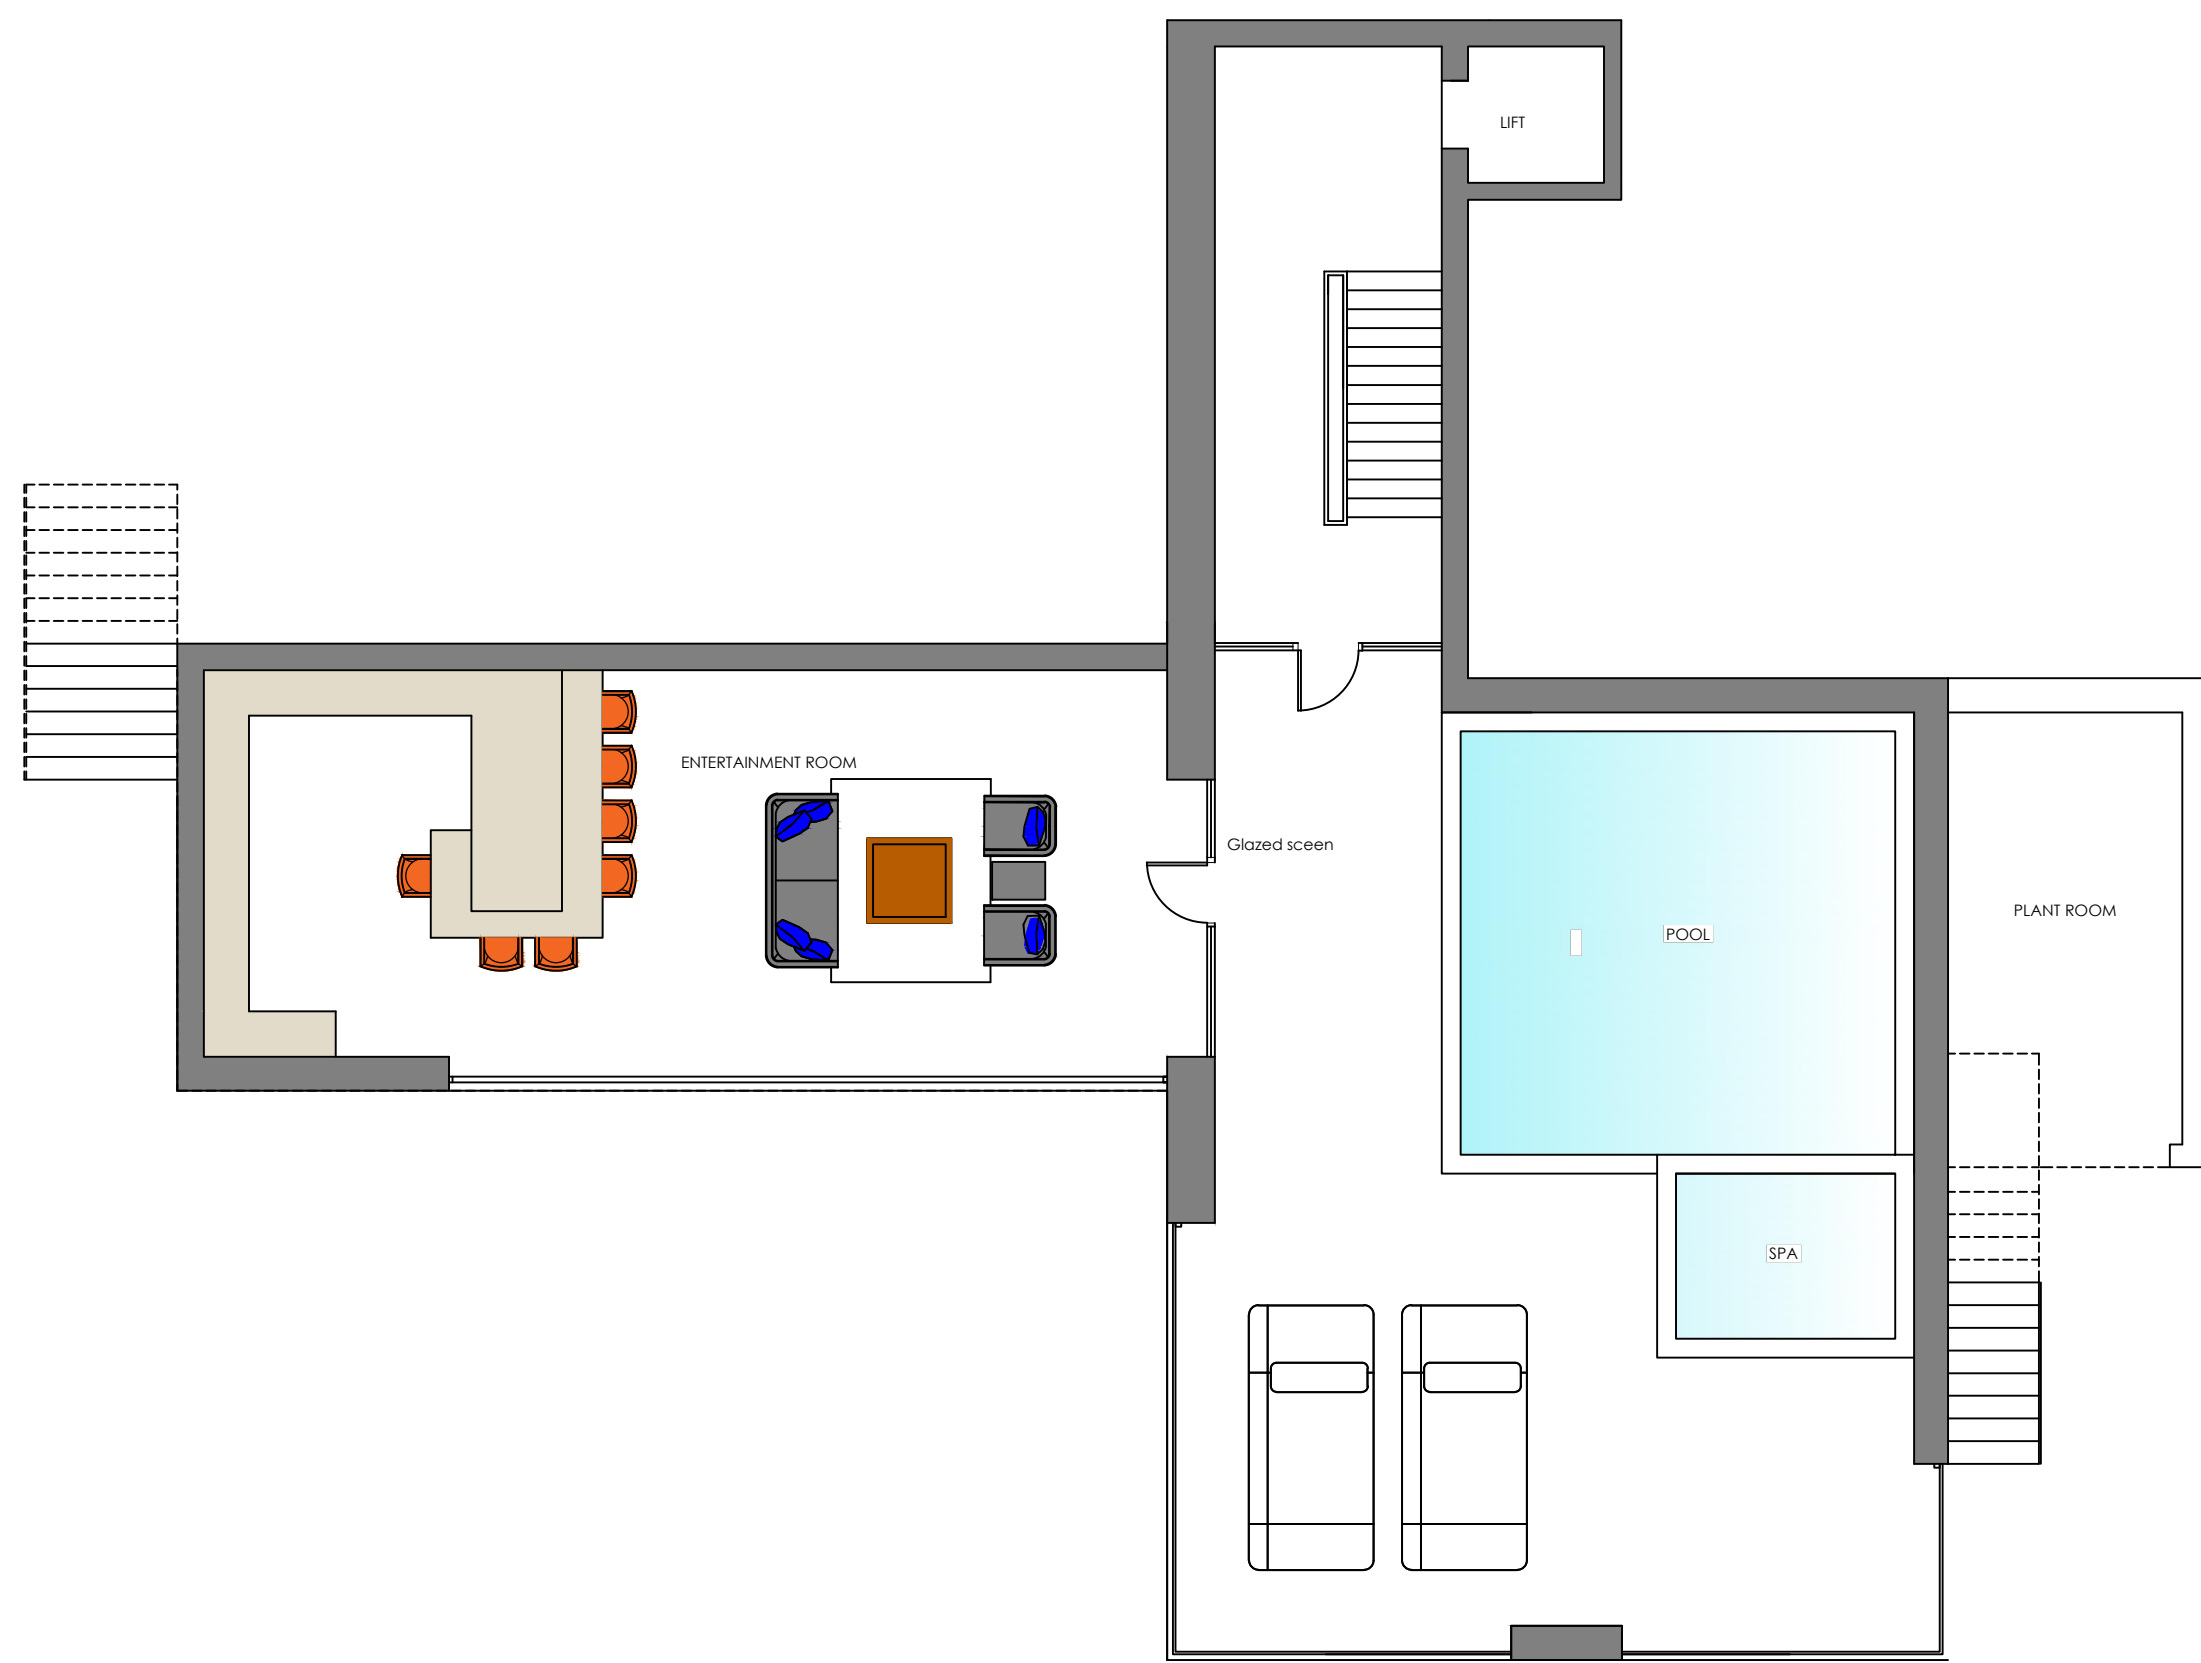

BASEMENT FLOOR PLAN.- POOL AREA 205m2
TOTAL AREA 538m2

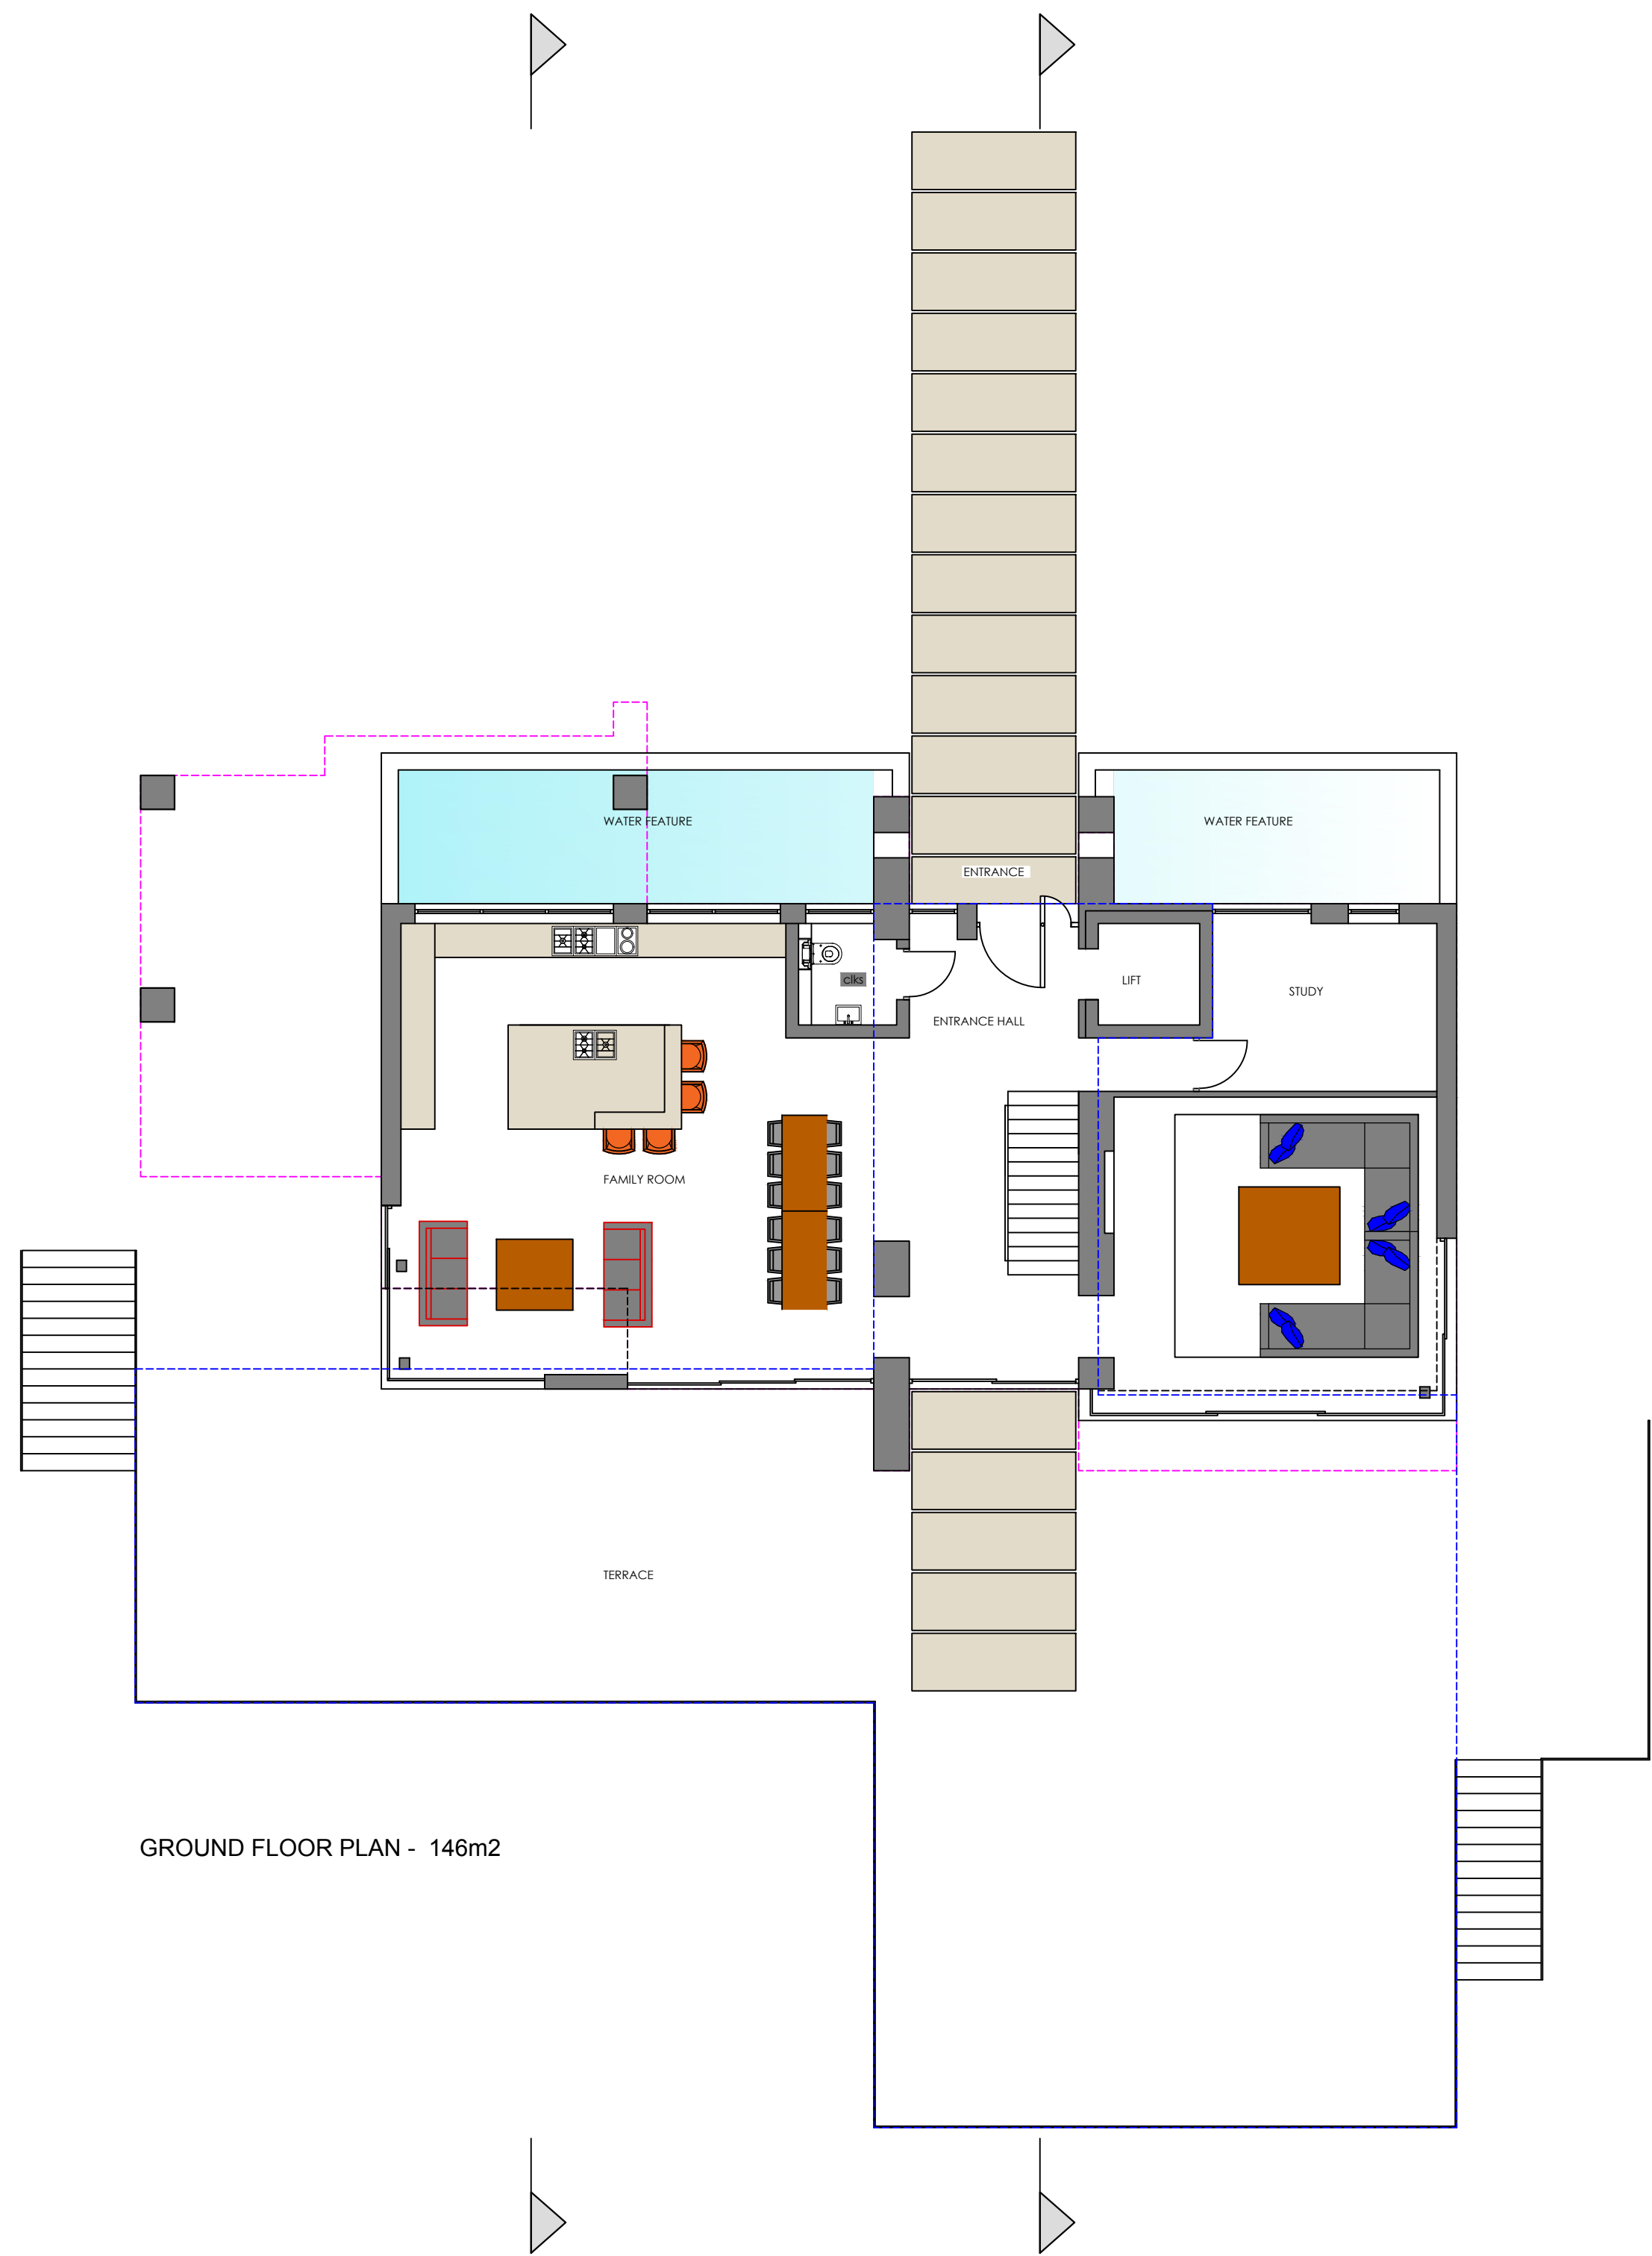

GROUND FLOOR PLAN - 146m2

 

Revision	Date	Description

Status
PLANNING

Mark Carter ASSOCIATES

Architectural Design

design studio
priestfield stadium gillingham kent ME7 4DD
tel 01634 304700 fax 01634 850986
e mail: markcarter.design@virgin.net

Client
MR AND MRS COWARD

Drawing Title
LOWER AND GROUND FLOOR
PLANS

Project Title
REPLACEMENT DWELLING AT
SHORNE MEAD
PEAR TREE LANE

Scale	Date	Drawn
1:100	AUG 21	MC

Drawing No	Rev
3316 - 002	K