



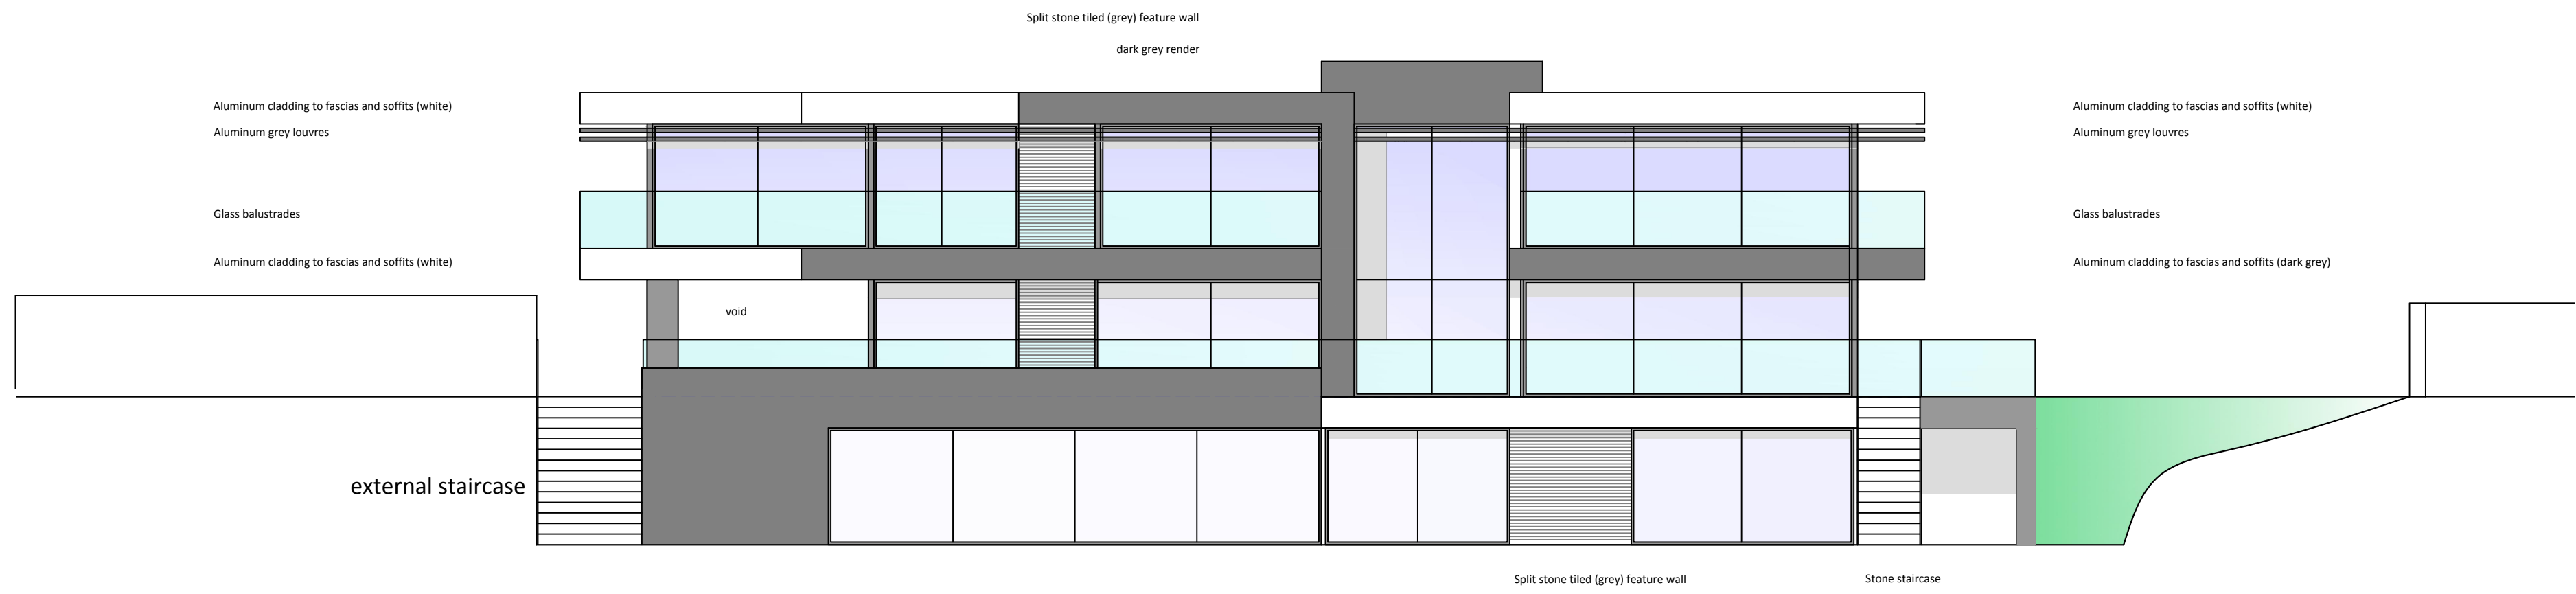

REAR ELEVATION FACING GARDEN

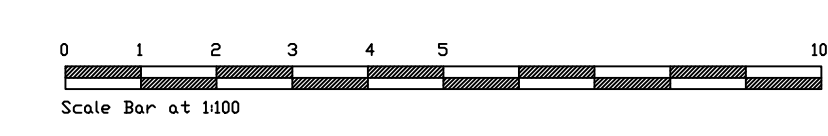

Revision	Date	Description

Status
PLANNING

Mark Carter ASSOCIATES

Architectural Design

design studio
priestfield stadium gillingham kent ME7 4DD
tel 01634 304700 fax 01634 850986
e mail: markcarter.design@virgin.net

Client
MR AND MRS COWARD

Drawing Title
SITE PLAN

Project Title
REPLACEMENT DWELLING AT
SHORNE MEAD
PEAR TREE LANE

Scale
1:200 / 1:100

Date
JUNE 21

Drawn
MC

Drawing No
3316 - 001

Rev
H

