



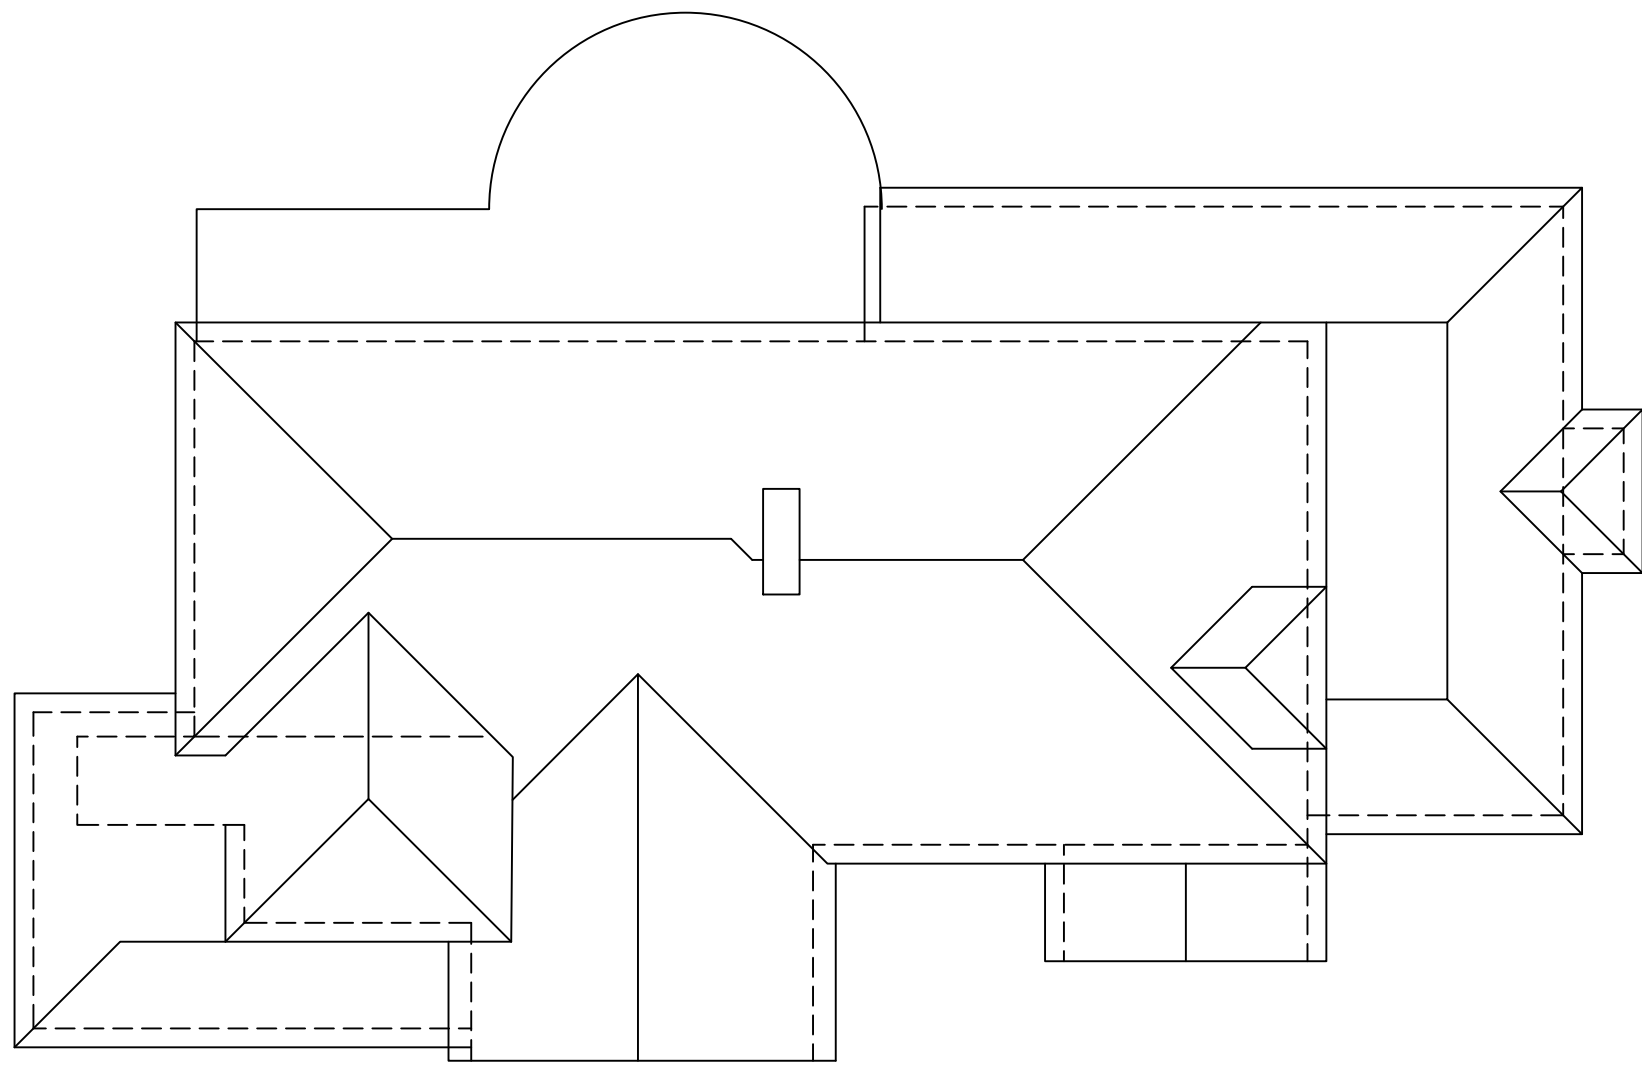


Existing Roof Plan

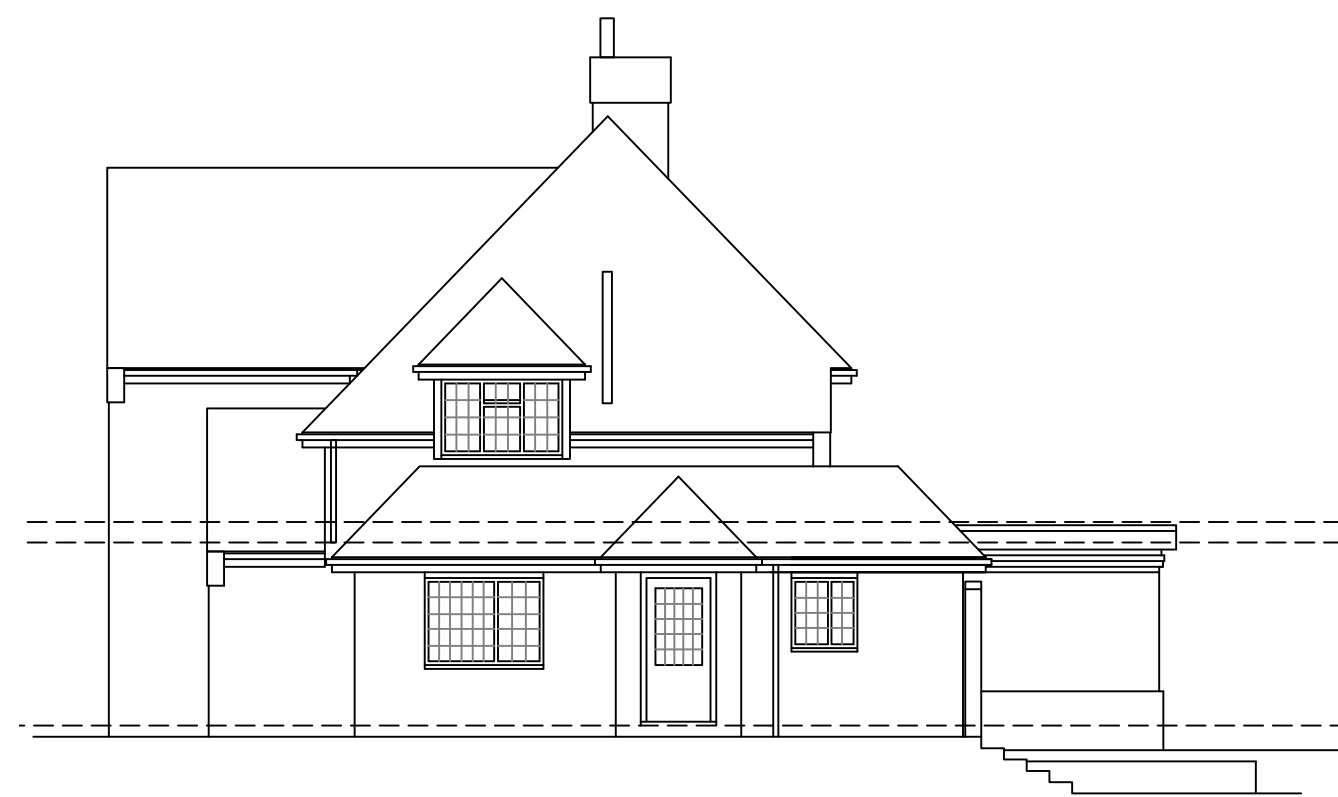

Existing Side elevation




Existing Front elevation

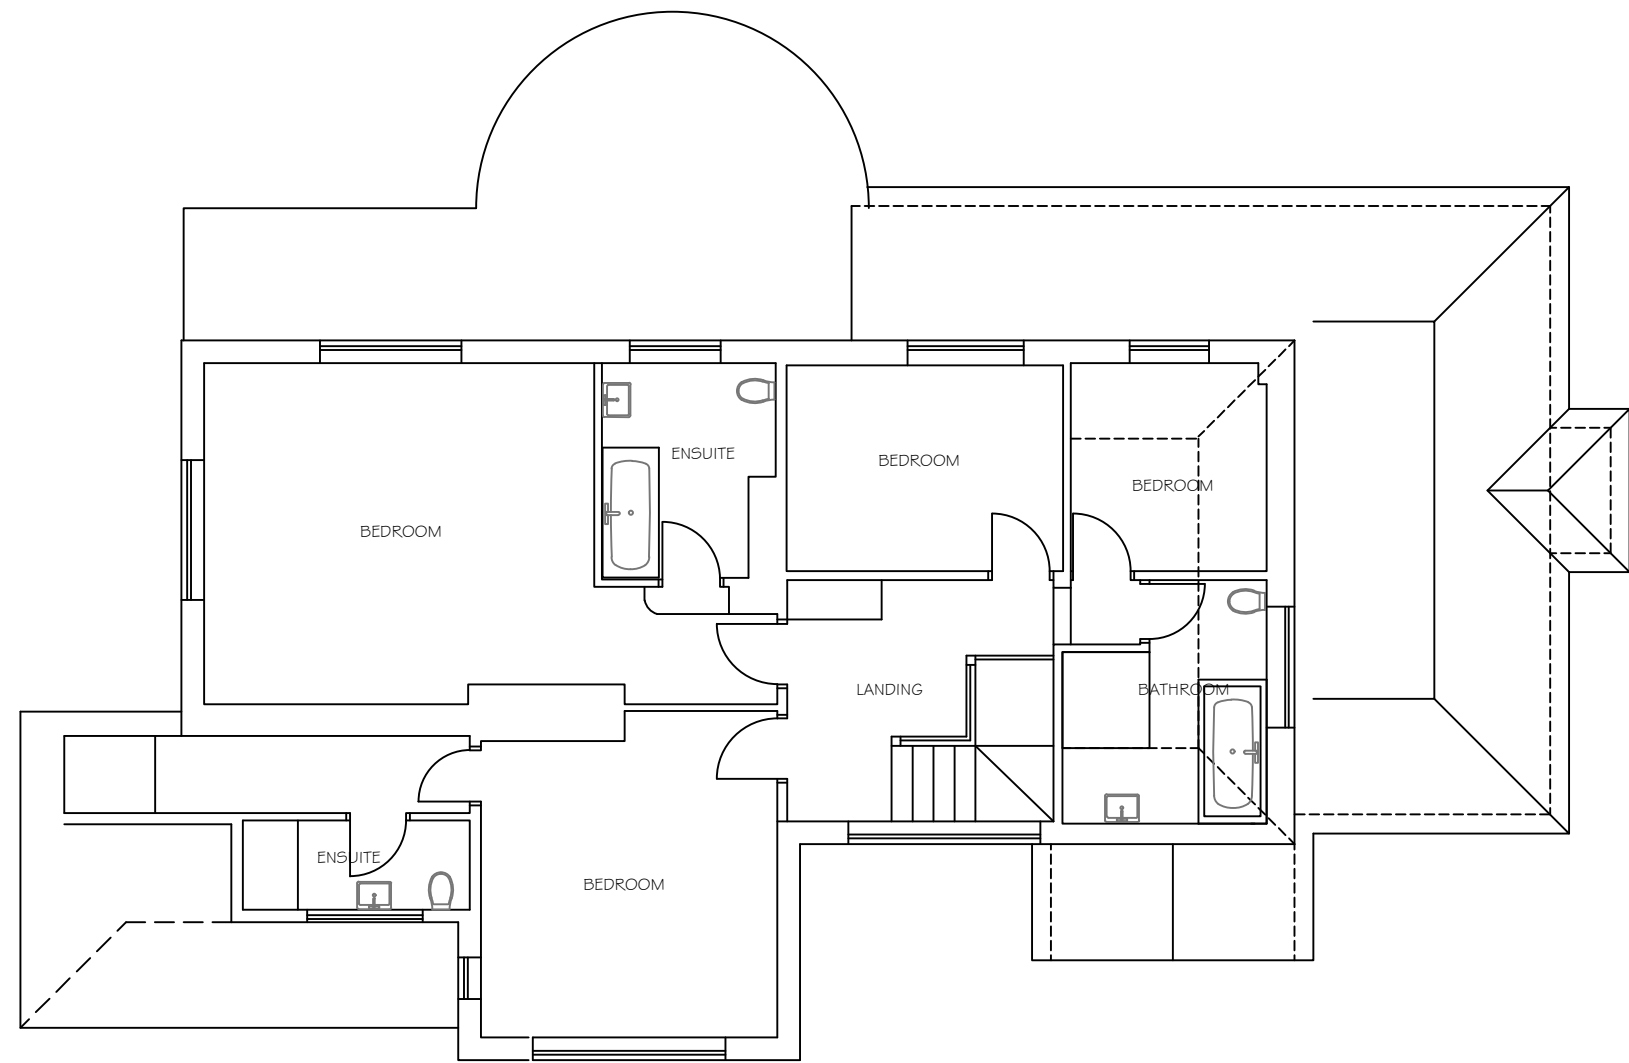

Existing First Floor 100m2




Existing Rear elevation

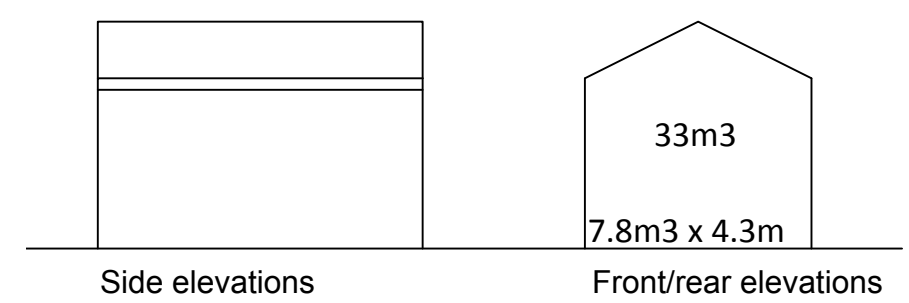


Side elevations

Front/rear elevations

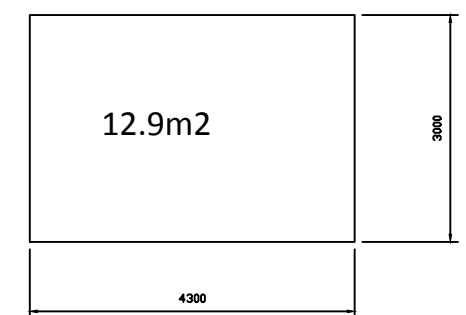


Plan

EXISTING OUTBUILDING -
REMOVED

 

Revision	Date	Description

Status
PLANNING

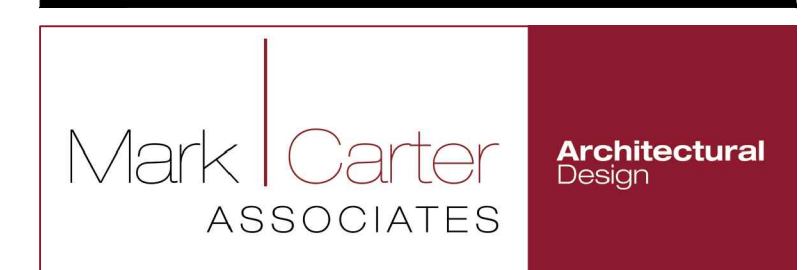

design studio
priestfield stadium gillingham kent ME7 4DD
tel 01634 304700 fax 01634 850986
e mail: markcarter.design@virgin.net


Client
MR AND MRS COWARD

Drawing Title
EXISTING HOUSE PLANS /ELEVATIONS


Project Title
REPLACEMENT DWELLING AT
SHORNE MEAD
PEAR TREE LANE

Scale	Date	Drawn
1:100	AUG 21	MC

Drawing No	Rev
3316 - 008	-

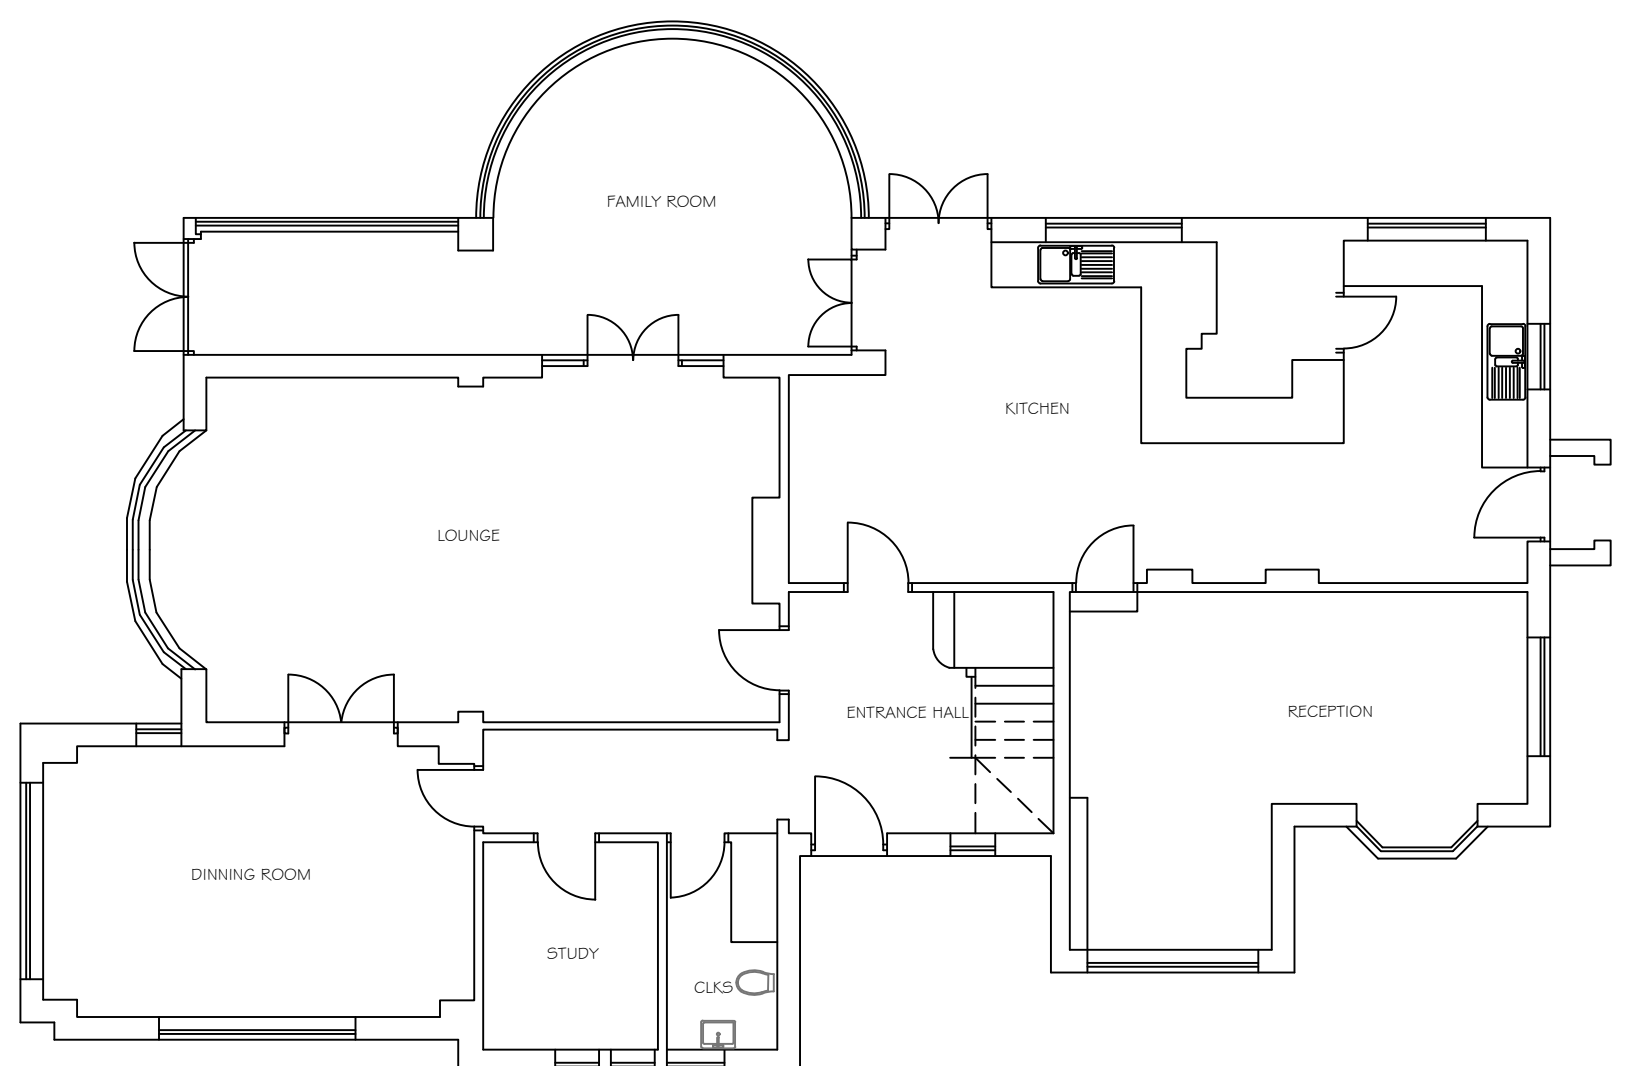

Existing Ground Floor 180m2

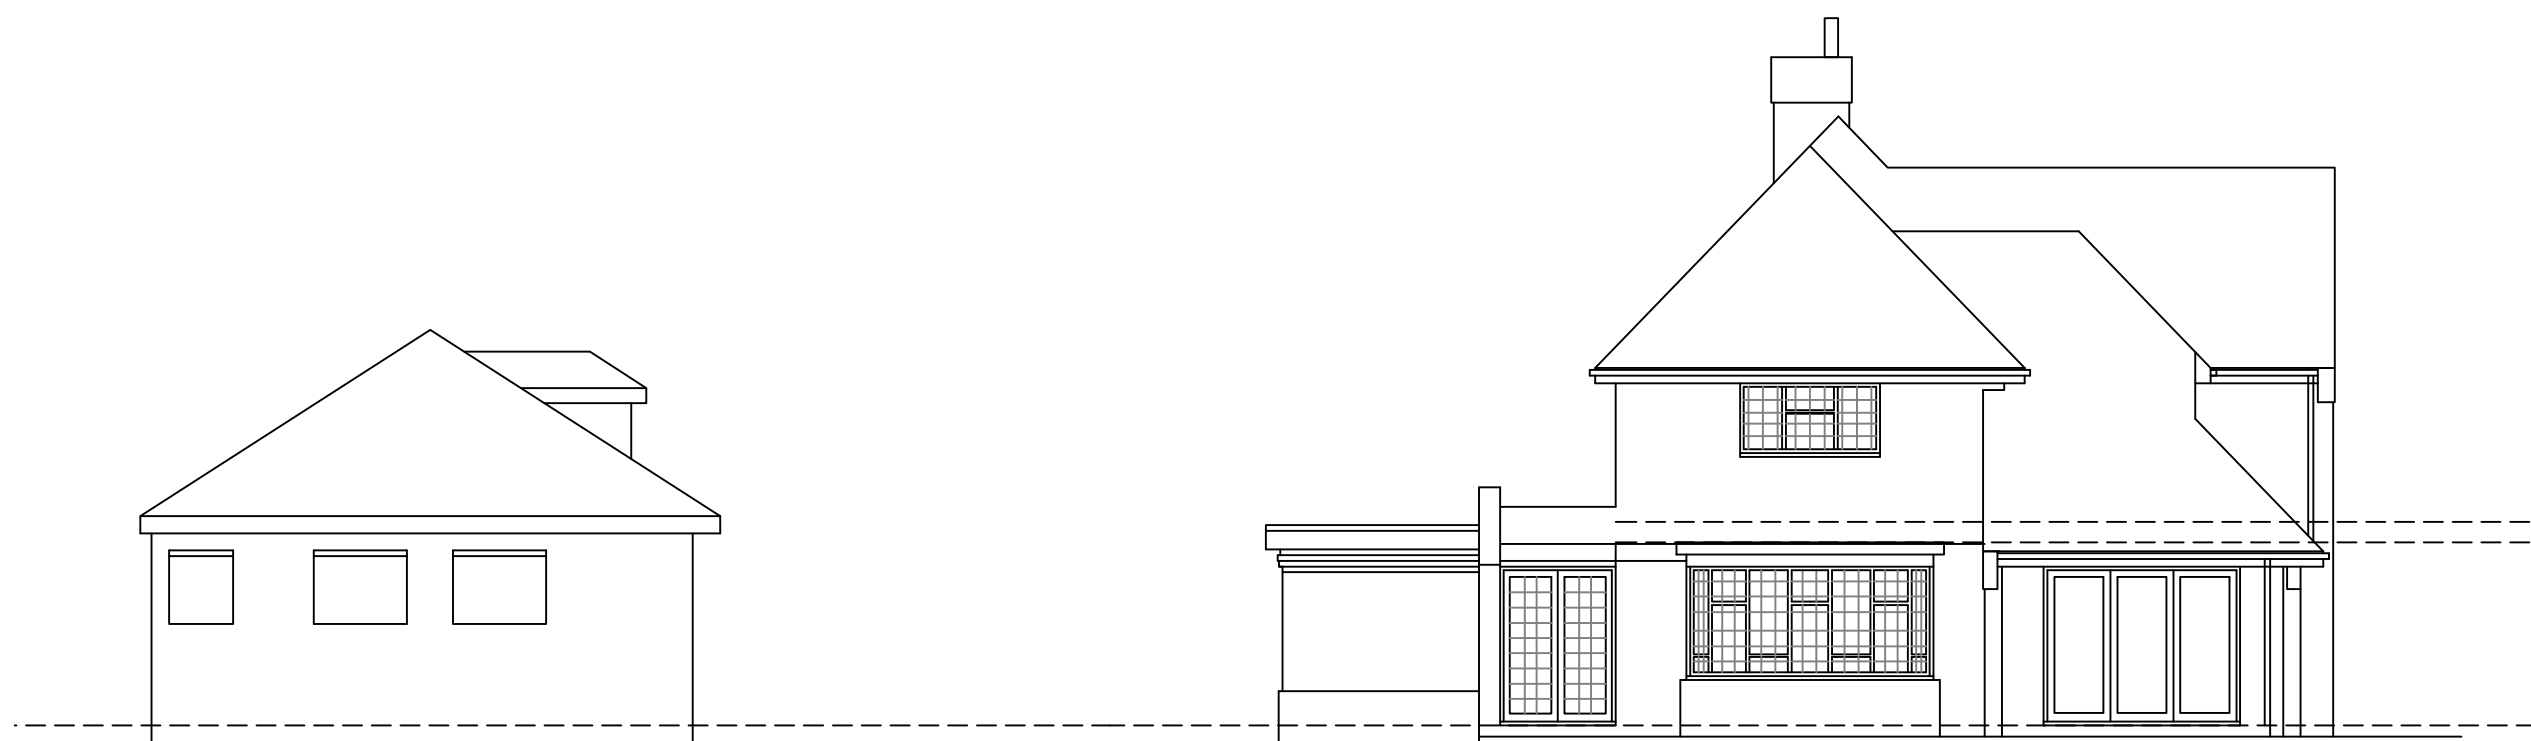

Existing Garage Side elevation

Existing Side elevation