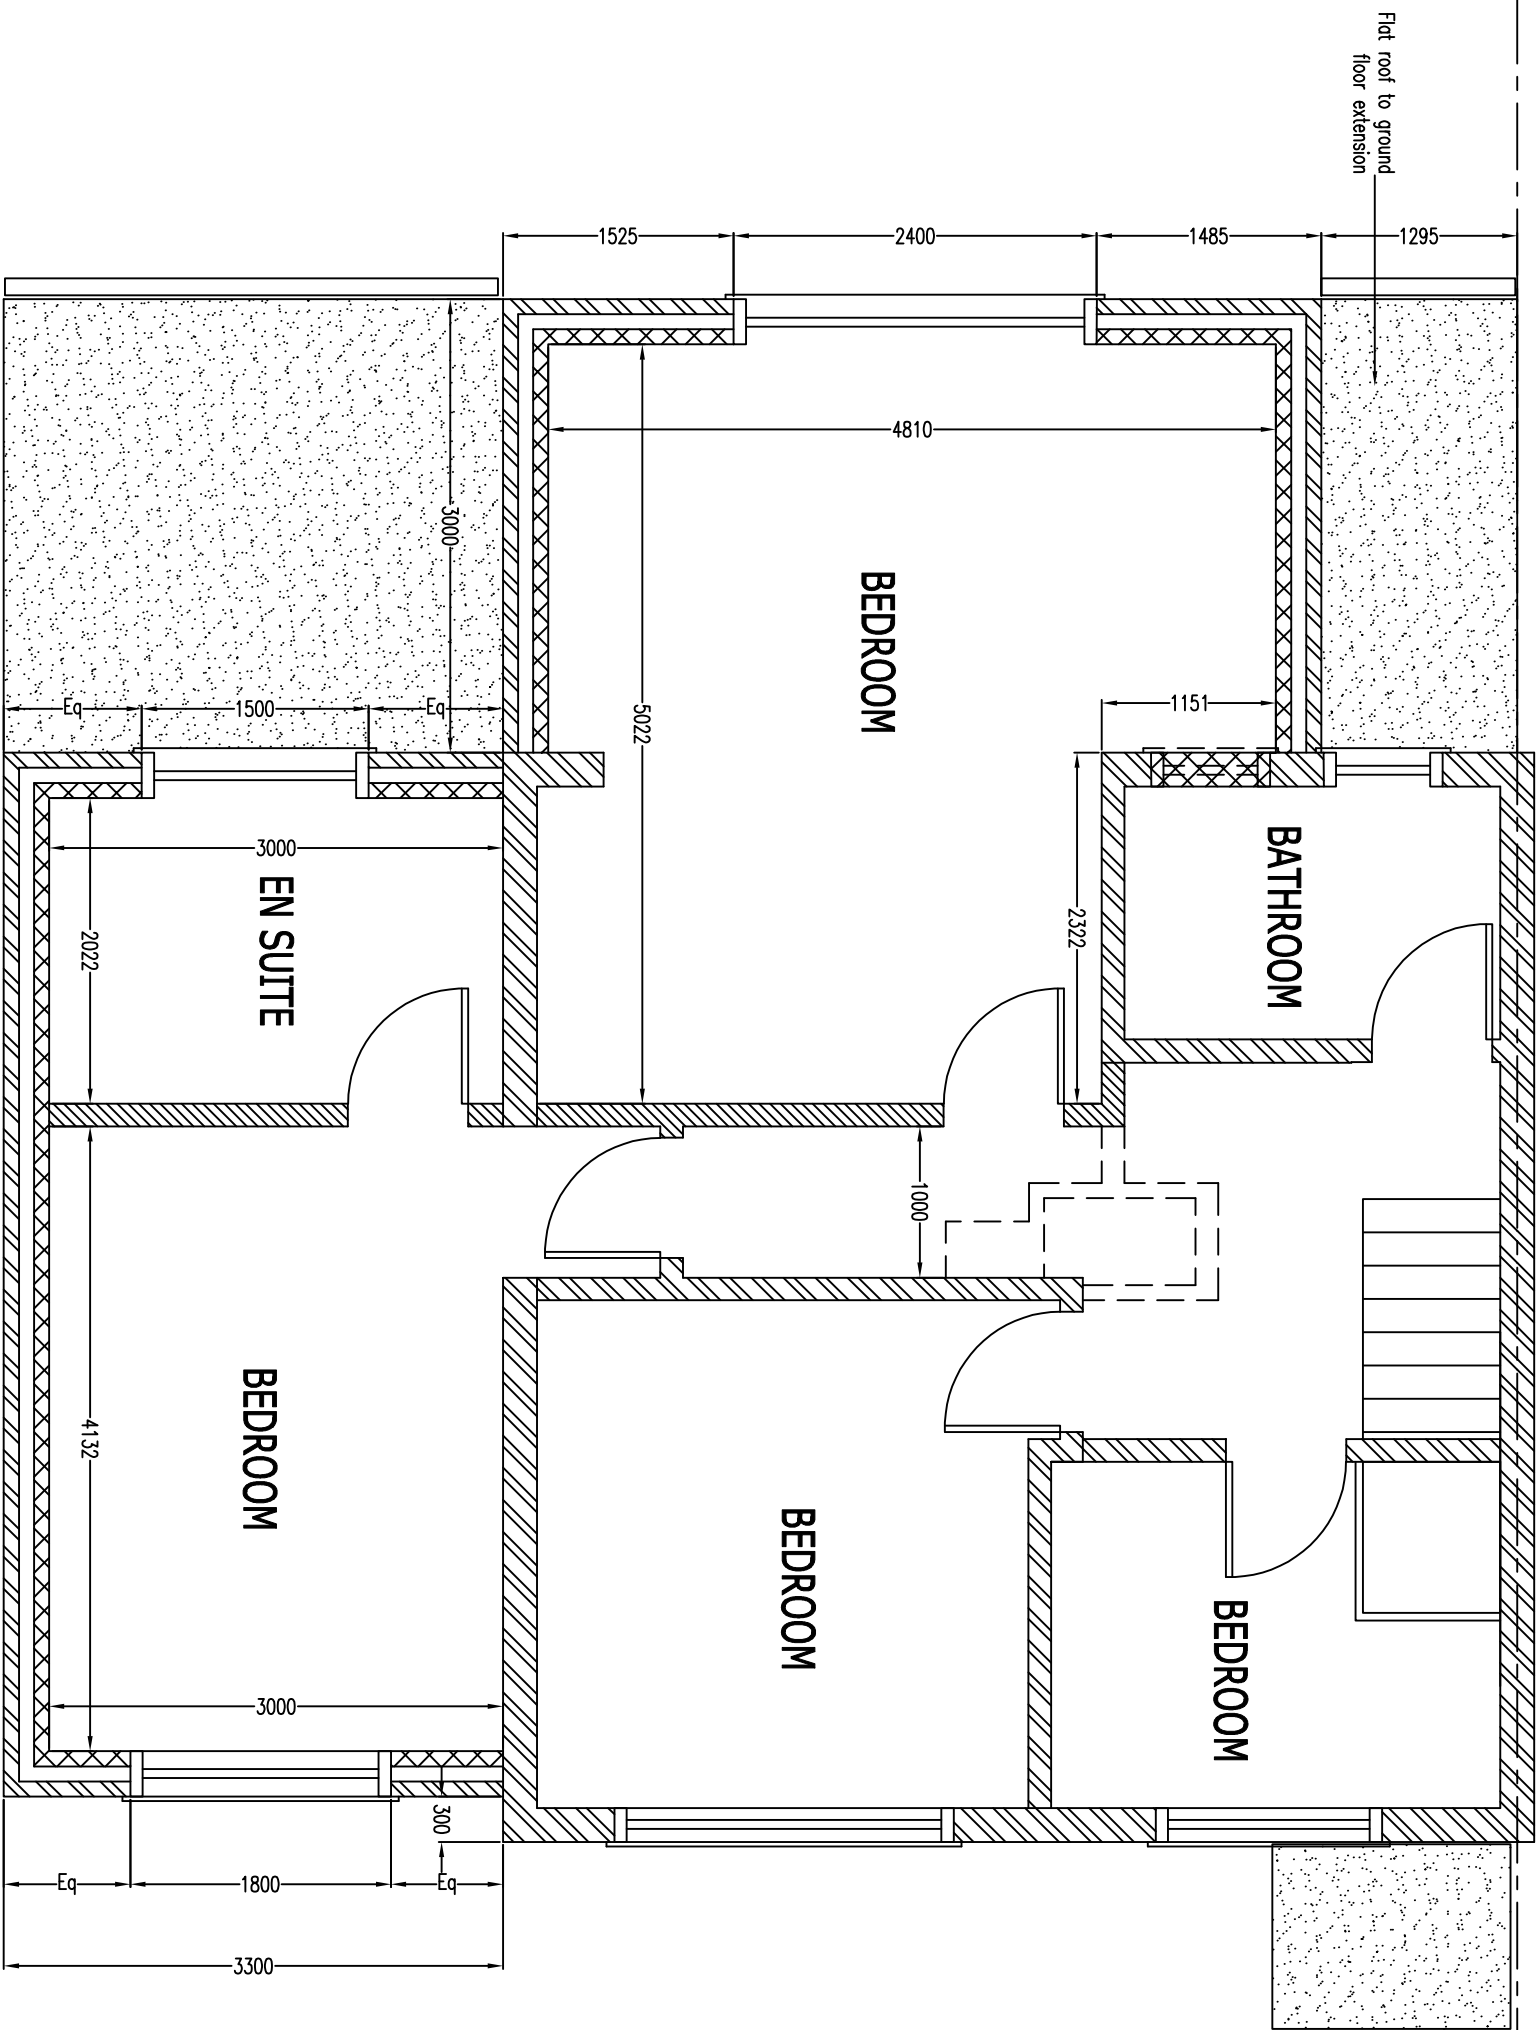


Proposed First Floor Plan

Client Mr G Singh 102 St Hilda's Way Gravesend DA12 4AY			
Drawing Title Proposed First Floor Plan			
Description	Initial	Rev	Date
This drawing is copyright and may not be reproduced or made use of without express agreement by the Design Team. All dimensions must be checked on site.			
Drawing No. 2388-006		Revision 00	
Scale 1:50@A3		Date Oct 23	
Computer File No.		Project No.	
Drawn By RB		Checked By	
Coordinated By		Approved By	