




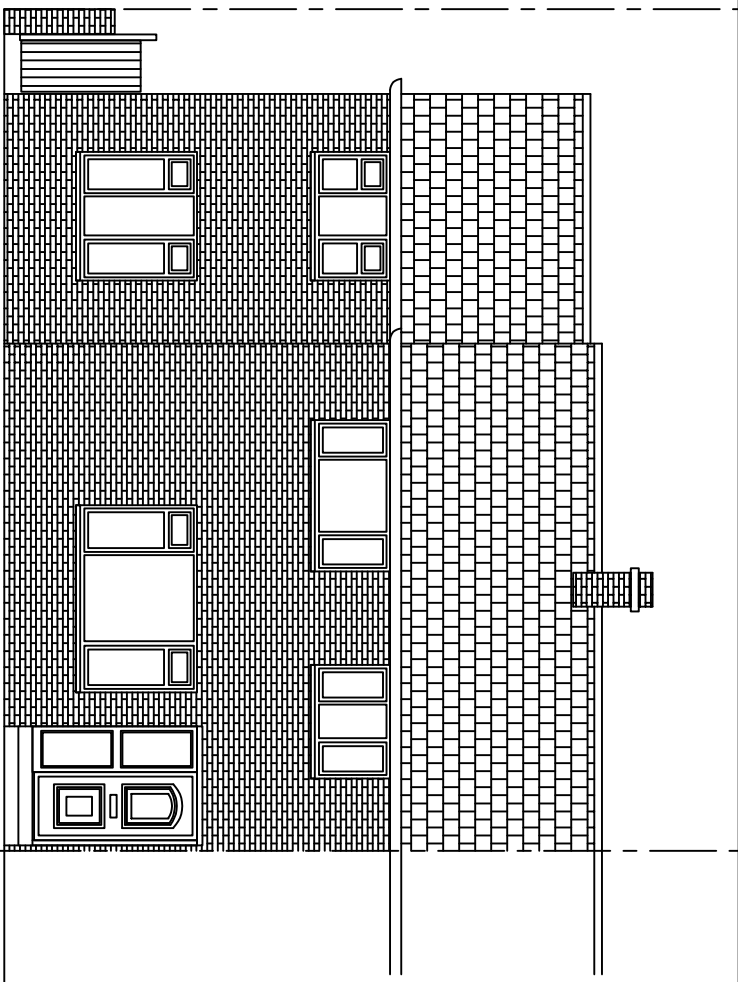


Proposed Front Elevation

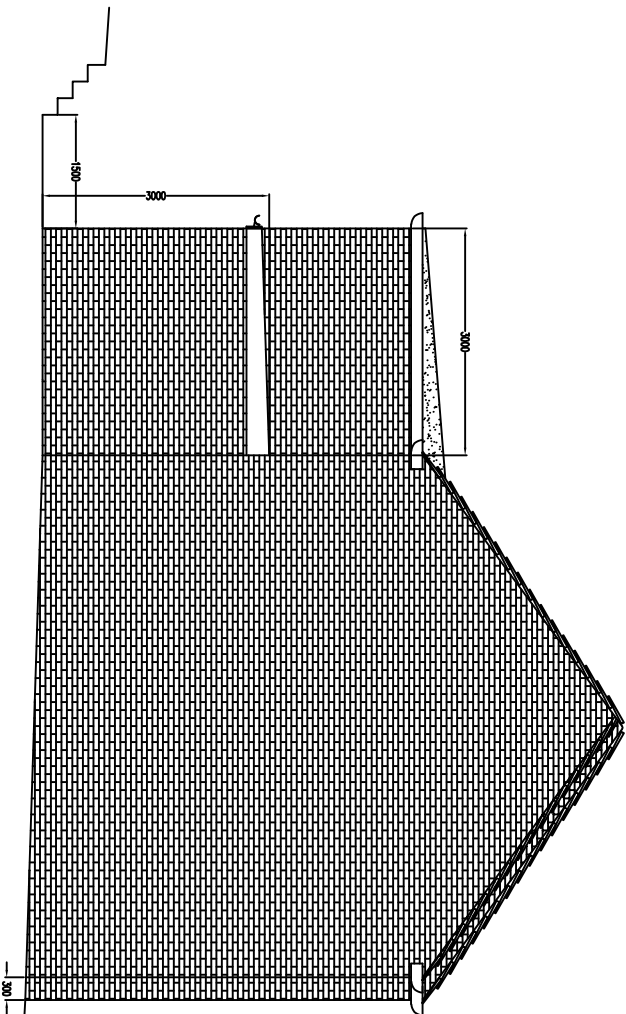


Proposed Side Elevation

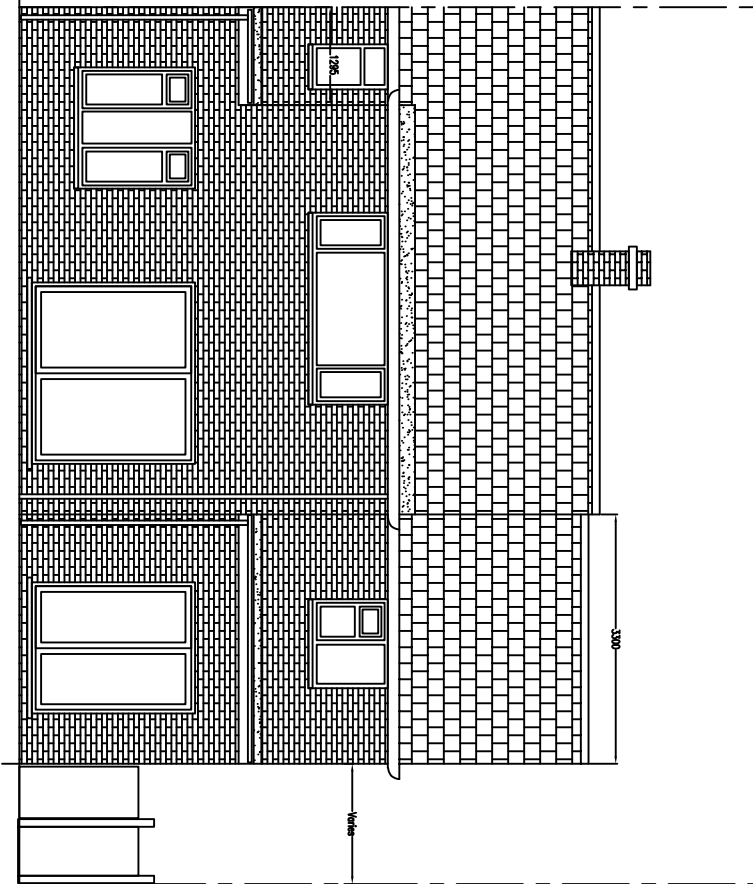

Proposed Rear Elevation

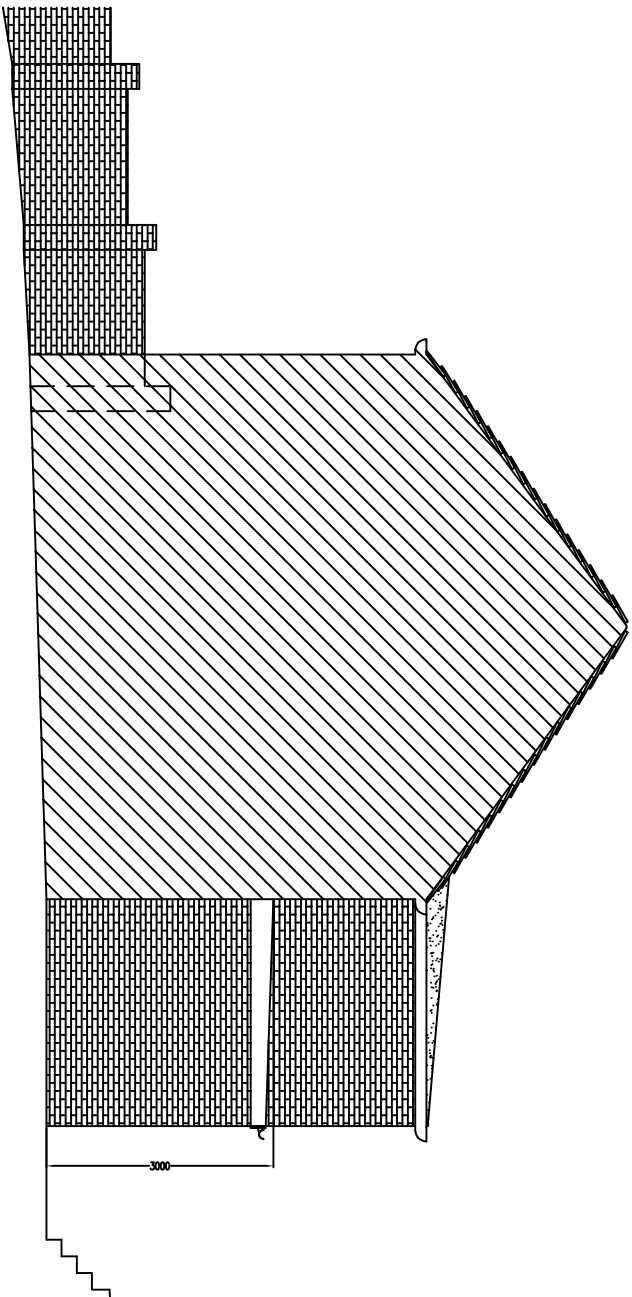

Proposed Side Elevation

 

Client Mr G Singh 102 St Hilda's Way Gravesend DA12 4AY			
Drawing Title Proposed Elevations			
Description	Initial	Rev	Date
This drawing is copyright and may not be reproduced or made use of without express agreement by the Design team. All dimensions must be checked on site.			
Drawing No. 2388-008	Revision 00		
Scale 1:100@A3	Date Oct 23		
Computer File No.	Project No.		
Drawn By RB	Checked By		
Coordinated By	Approved By		