


Site Plan

24/10/2023


Drawing No.10

Site Plan

25 Dennis Road
Gravesend, DA11 7NN

 

Scale: 1:500 @A4

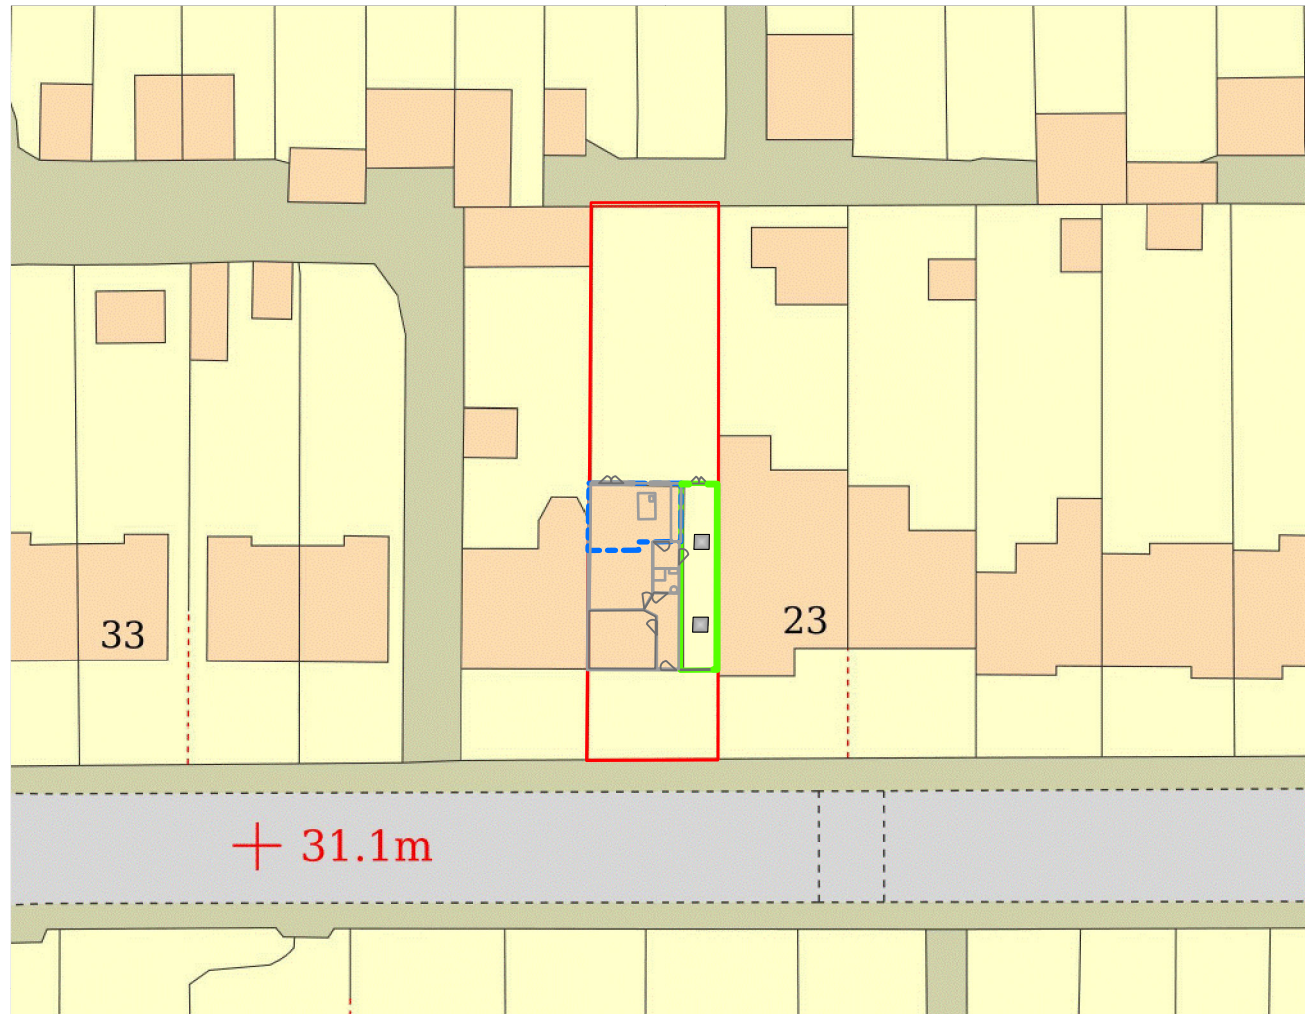

Legend

- Garage Door
- Addition to Footprint
- Existing Extension
- Existing Footprint
- Door
- Skylight
- Plot