


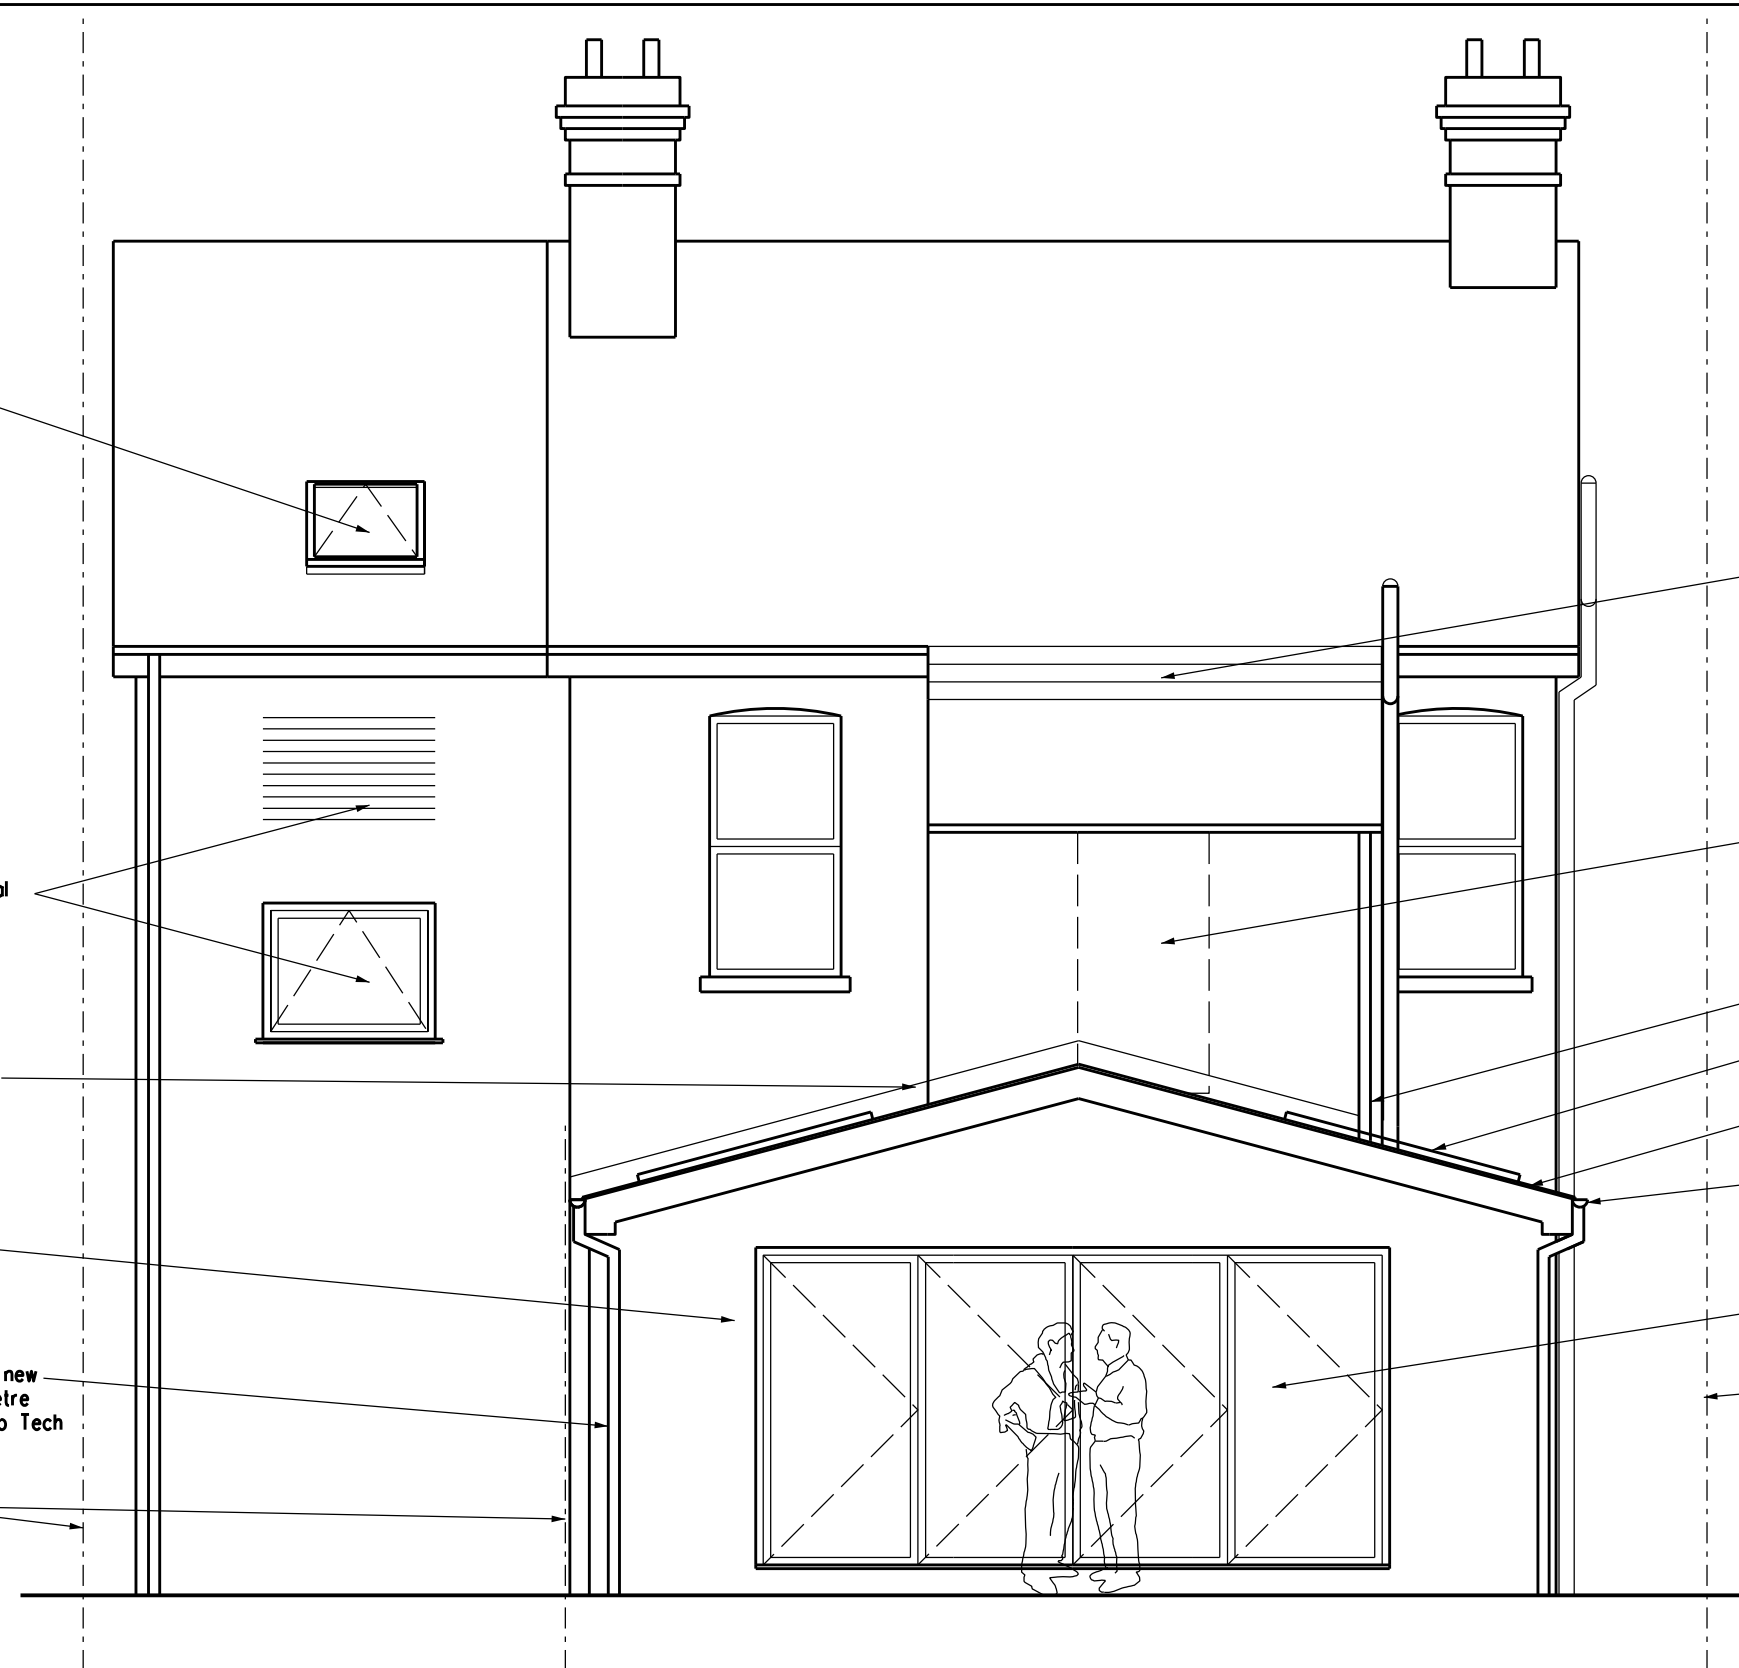

REVISION

DATE

ARCHITECT
TAARCHITECTS
 11 JOYDENS WOOD ROAD BEXLEY
 KENT DA5 2HS Tel 07905 130591
 ta140256@googlemail.com

JOB
**PROPOSED SINGLE STOREY
 REAR EXTENSION & LOFT
 CONVERSION AT 34 ESSEX ROAD
 GRAVESEND KENT DA11 0SP**

DRAWING
PROPOSED REAR ELEVATION

SCALE
1:50 AT A3

DATE
JULY 2024

DRAWING NO.
JG/07

