




boundary fence to
no 34 Essex Road


boundary fence to
no 34 Essex Road

FRONT ELEVATION

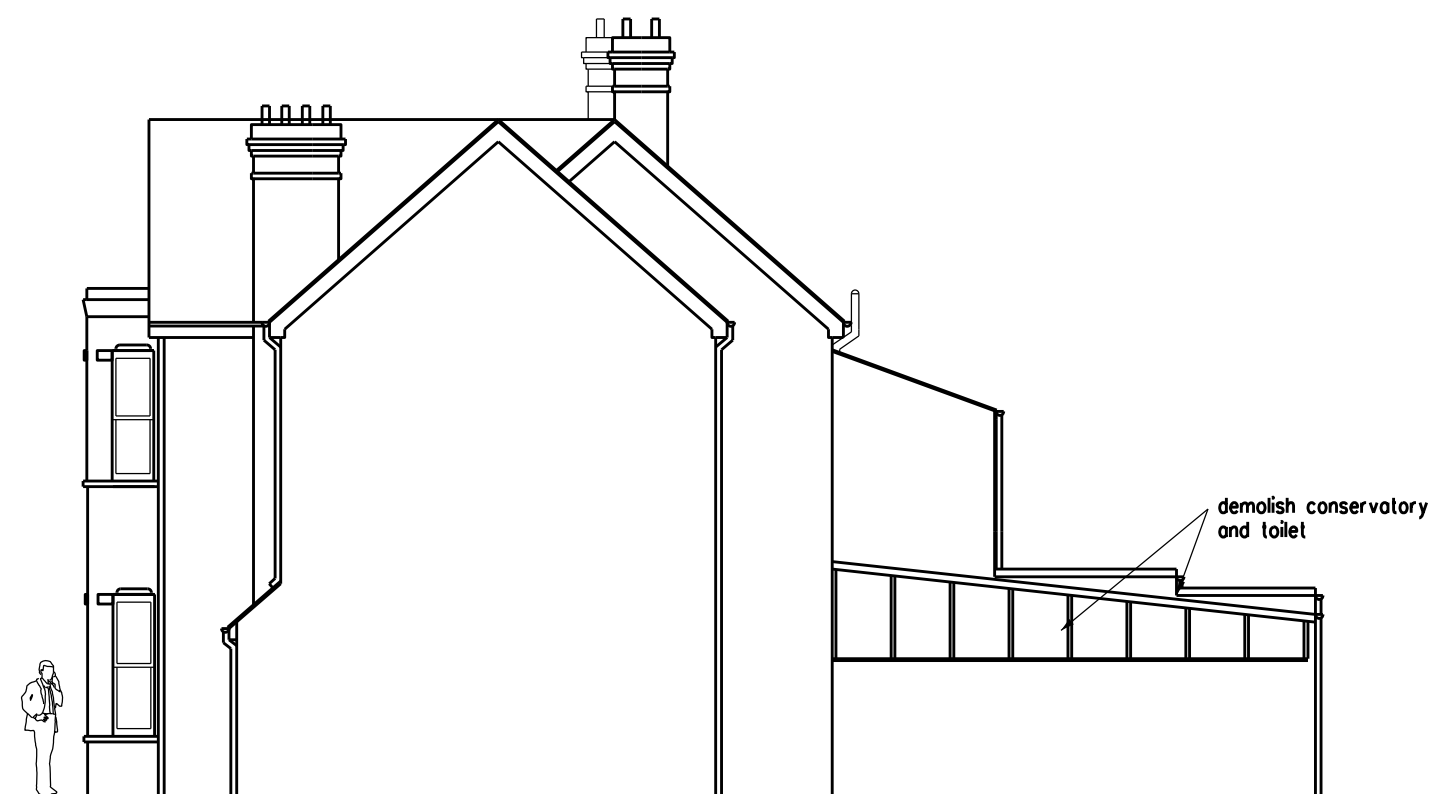


demolish conservatory
and toilet

SIDE ELEVATION FACING Nos 129 & 131 DARNLEY ROAD

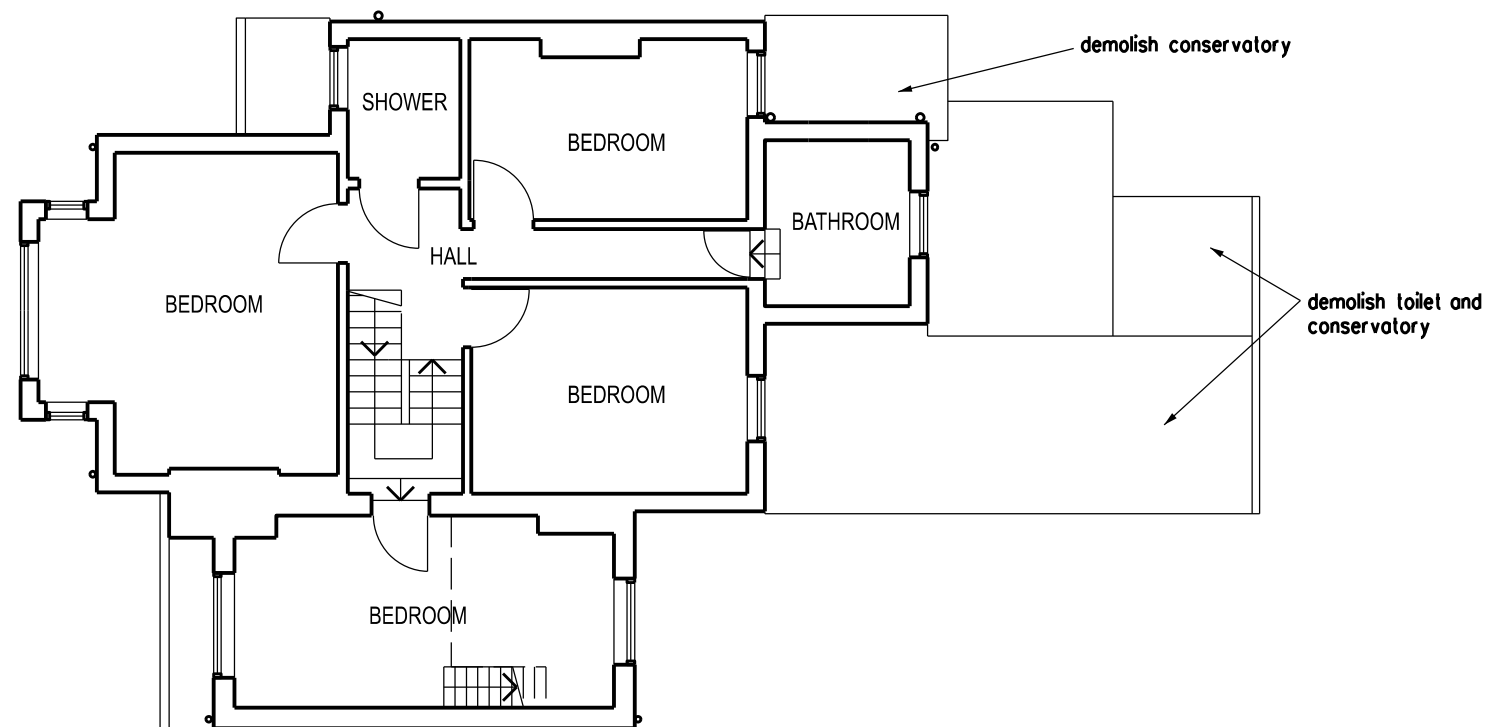

FIRST FLOOR PLAN

 

REVISION
ARCHITECT
TA ARCHITECTS
11 JOYDENS WOOD ROAD BEXLEY
KENT DA5 2HS Tel 07905 130591
ta140256@googlemail.com

JOB
PROPOSED SINGLE STOREY
REAR EXTENSION & LOFT
CONVERSION AT 34 ESSEX ROAD
GRAVESEND KENT DA11 0SP

DRAWING
EXISTING FIRST FLOOR
PLAN AND ELEVATIONS

SCALE
1:100 AT A3
DATE
JULY 2024

DRAWING NO.
JG/04