




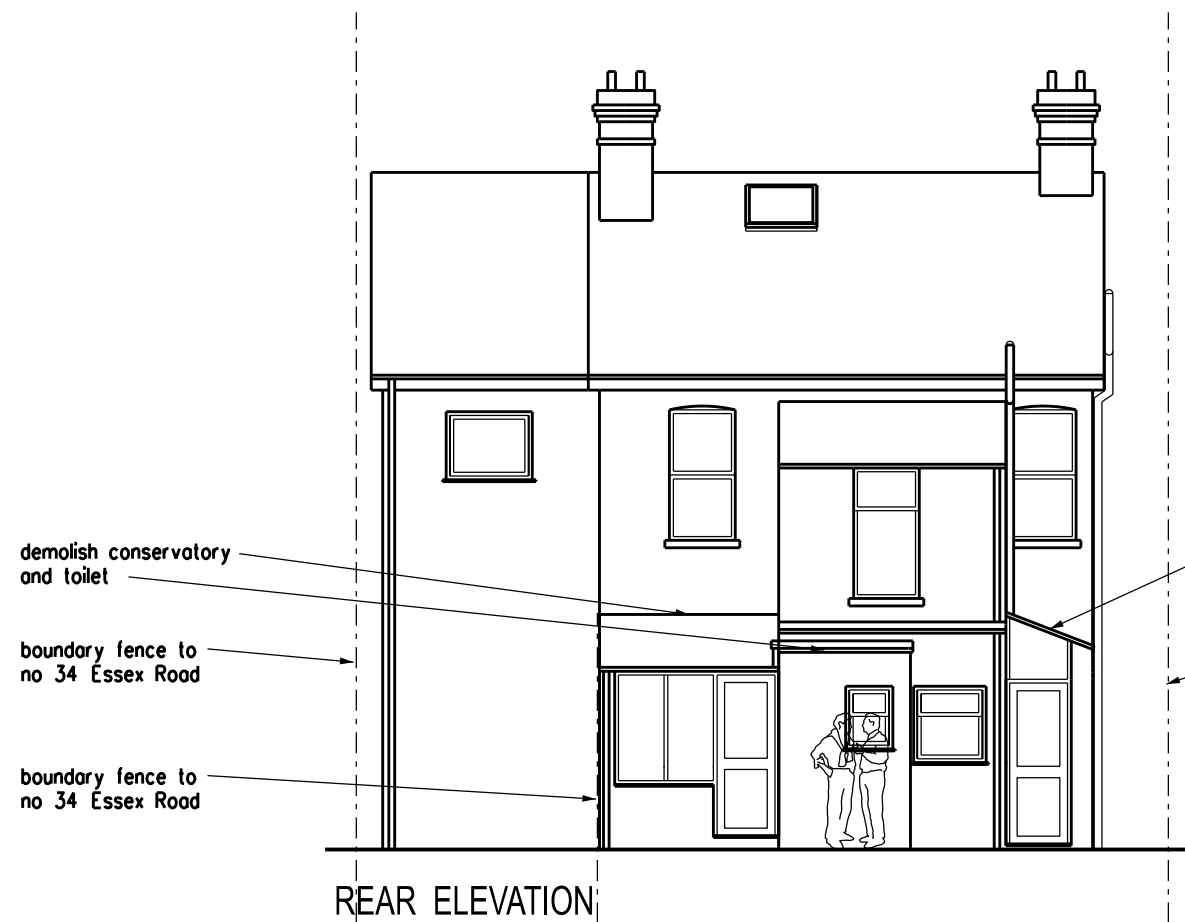


REAR ELEVATION

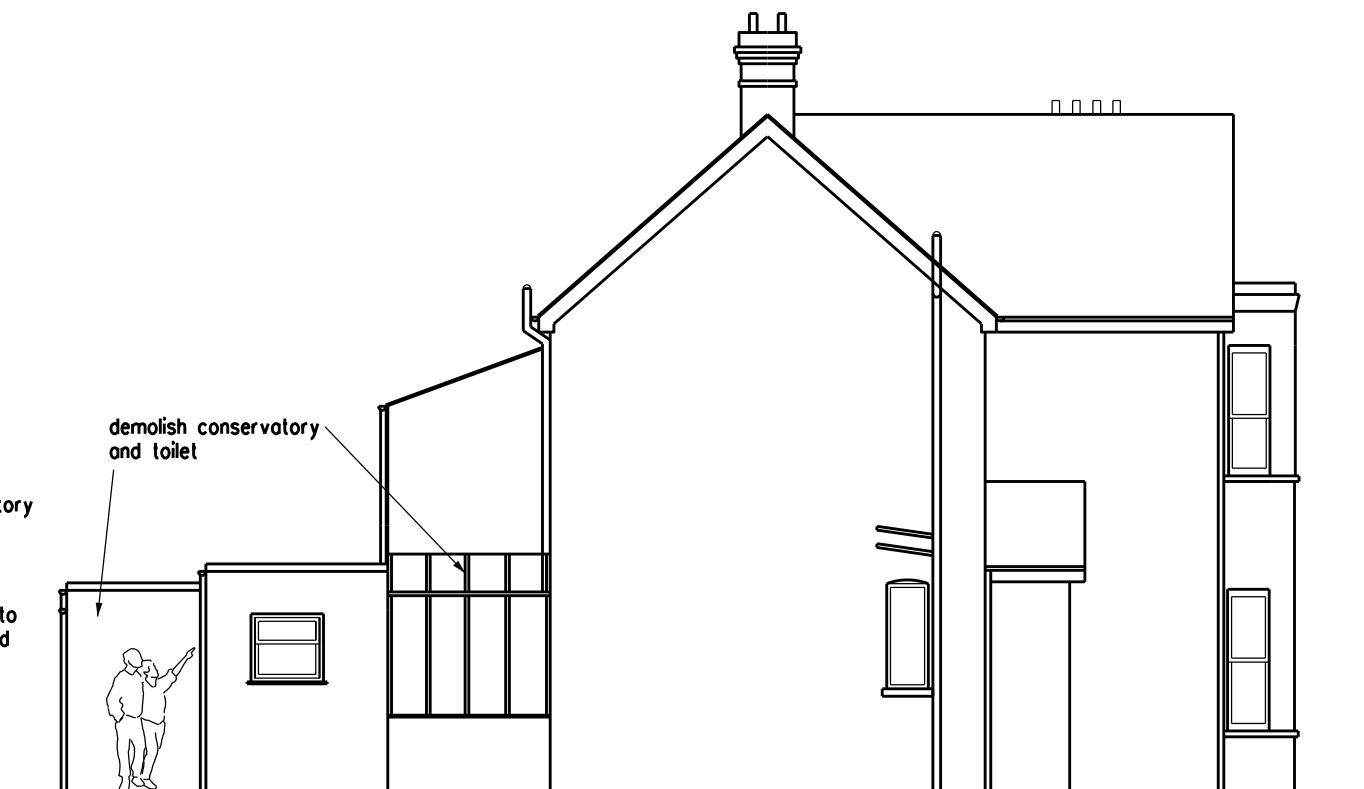

SIDE ELEVATION FACING No 32 ESSEX ROAD

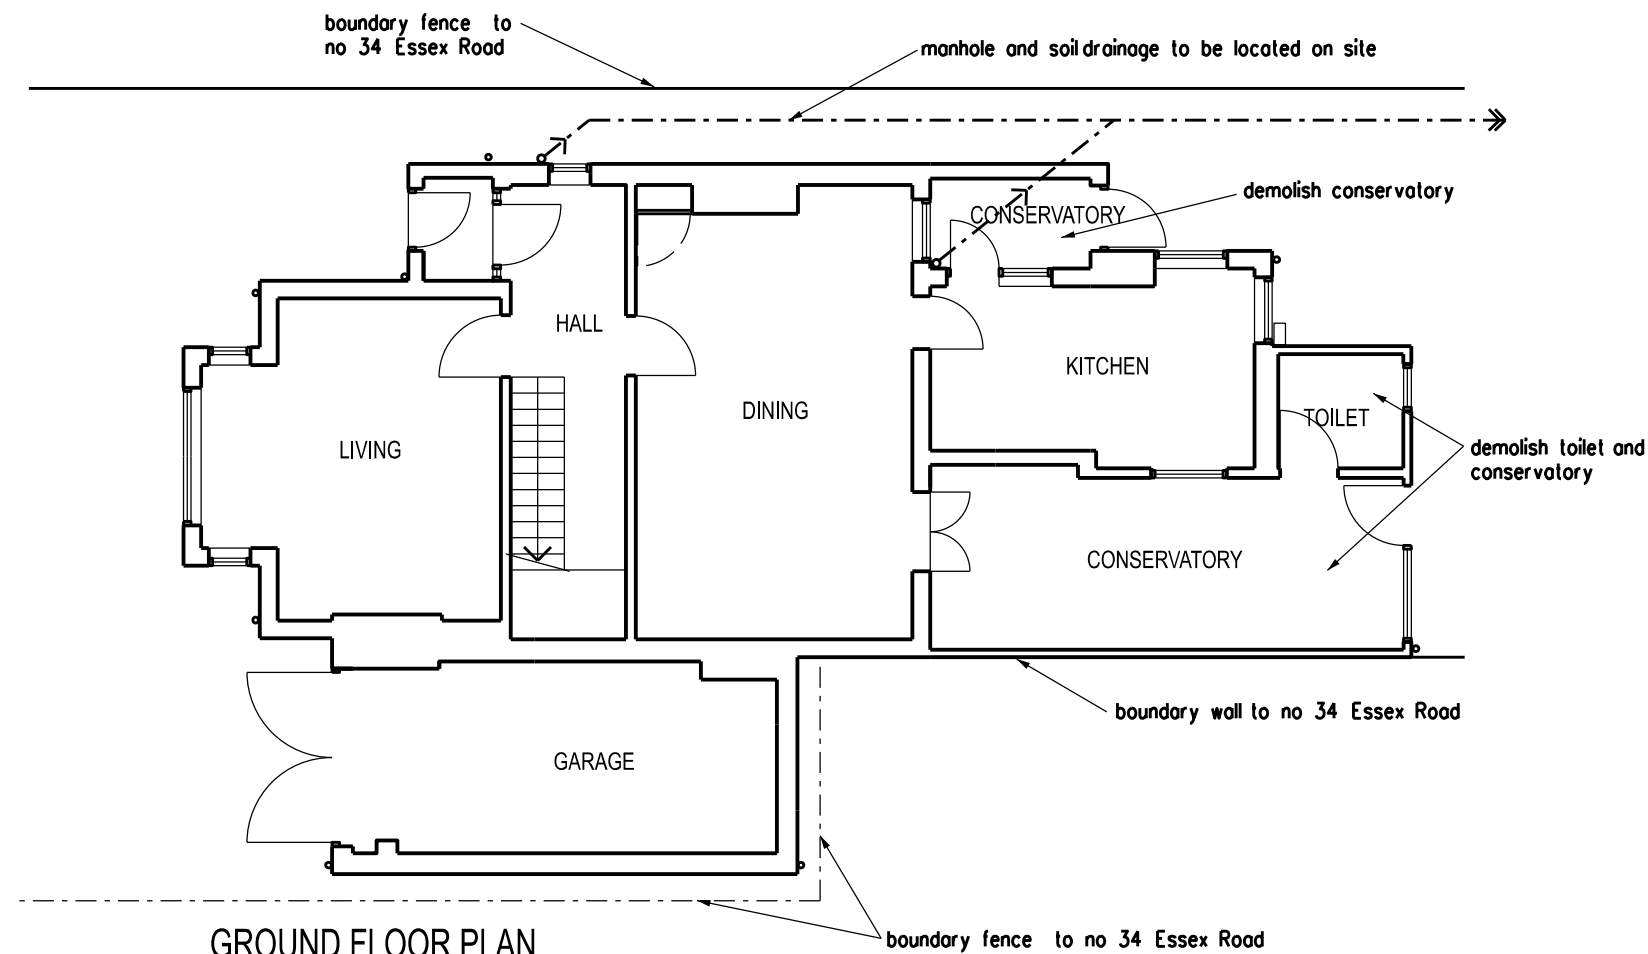

GROUND FLOOR PLAN

 

REVISION	DATE
ARCHITECT	
TA ARCHITECTS 11 JOYDENS WOOD ROAD BEXLEY KENT DA5 2HS Tel 07905 130591 ta140256@googlemail.com	
JOB	
PROPOSED SINGLE STOREY REAR EXTENSION & LOFT CONVERSION AT 34 ESSEX ROAD GRAVESEND KENT DA11 0SP	
DRAWING	
EXISTING GROUND FLOOR PLAN AND ELEVATIONS	
SCALE	DATE
1:100 AT A3	JULY 2024
DRAWING NO.	
JG/03	