

SCHEDULE OF INFORMATION:


ADDITIONAL ACCOMMODATION:	
3 BAY CAR SALES POD	165.8 SqFt / 15.4 SqM
TOTAL	165.8 SqFt / 15.4 SqM

CAR PARK:
Approximate parking schedule

EXISTING:	
STANDARD SPACES	= 390
PARENT & TODDLER SPACES	= 10
DISABLED SPACES	= 27
TOTAL SPACES	= 427

PROPOSED:	
STANDARD SPACES	= 387
PARENT & TODDLER SPACES	= 10
DISABLED SPACES	= 27
TOTAL SPACES	= 424

TOTAL SPACES GAIN/LOSS	= -3
------------------------	------

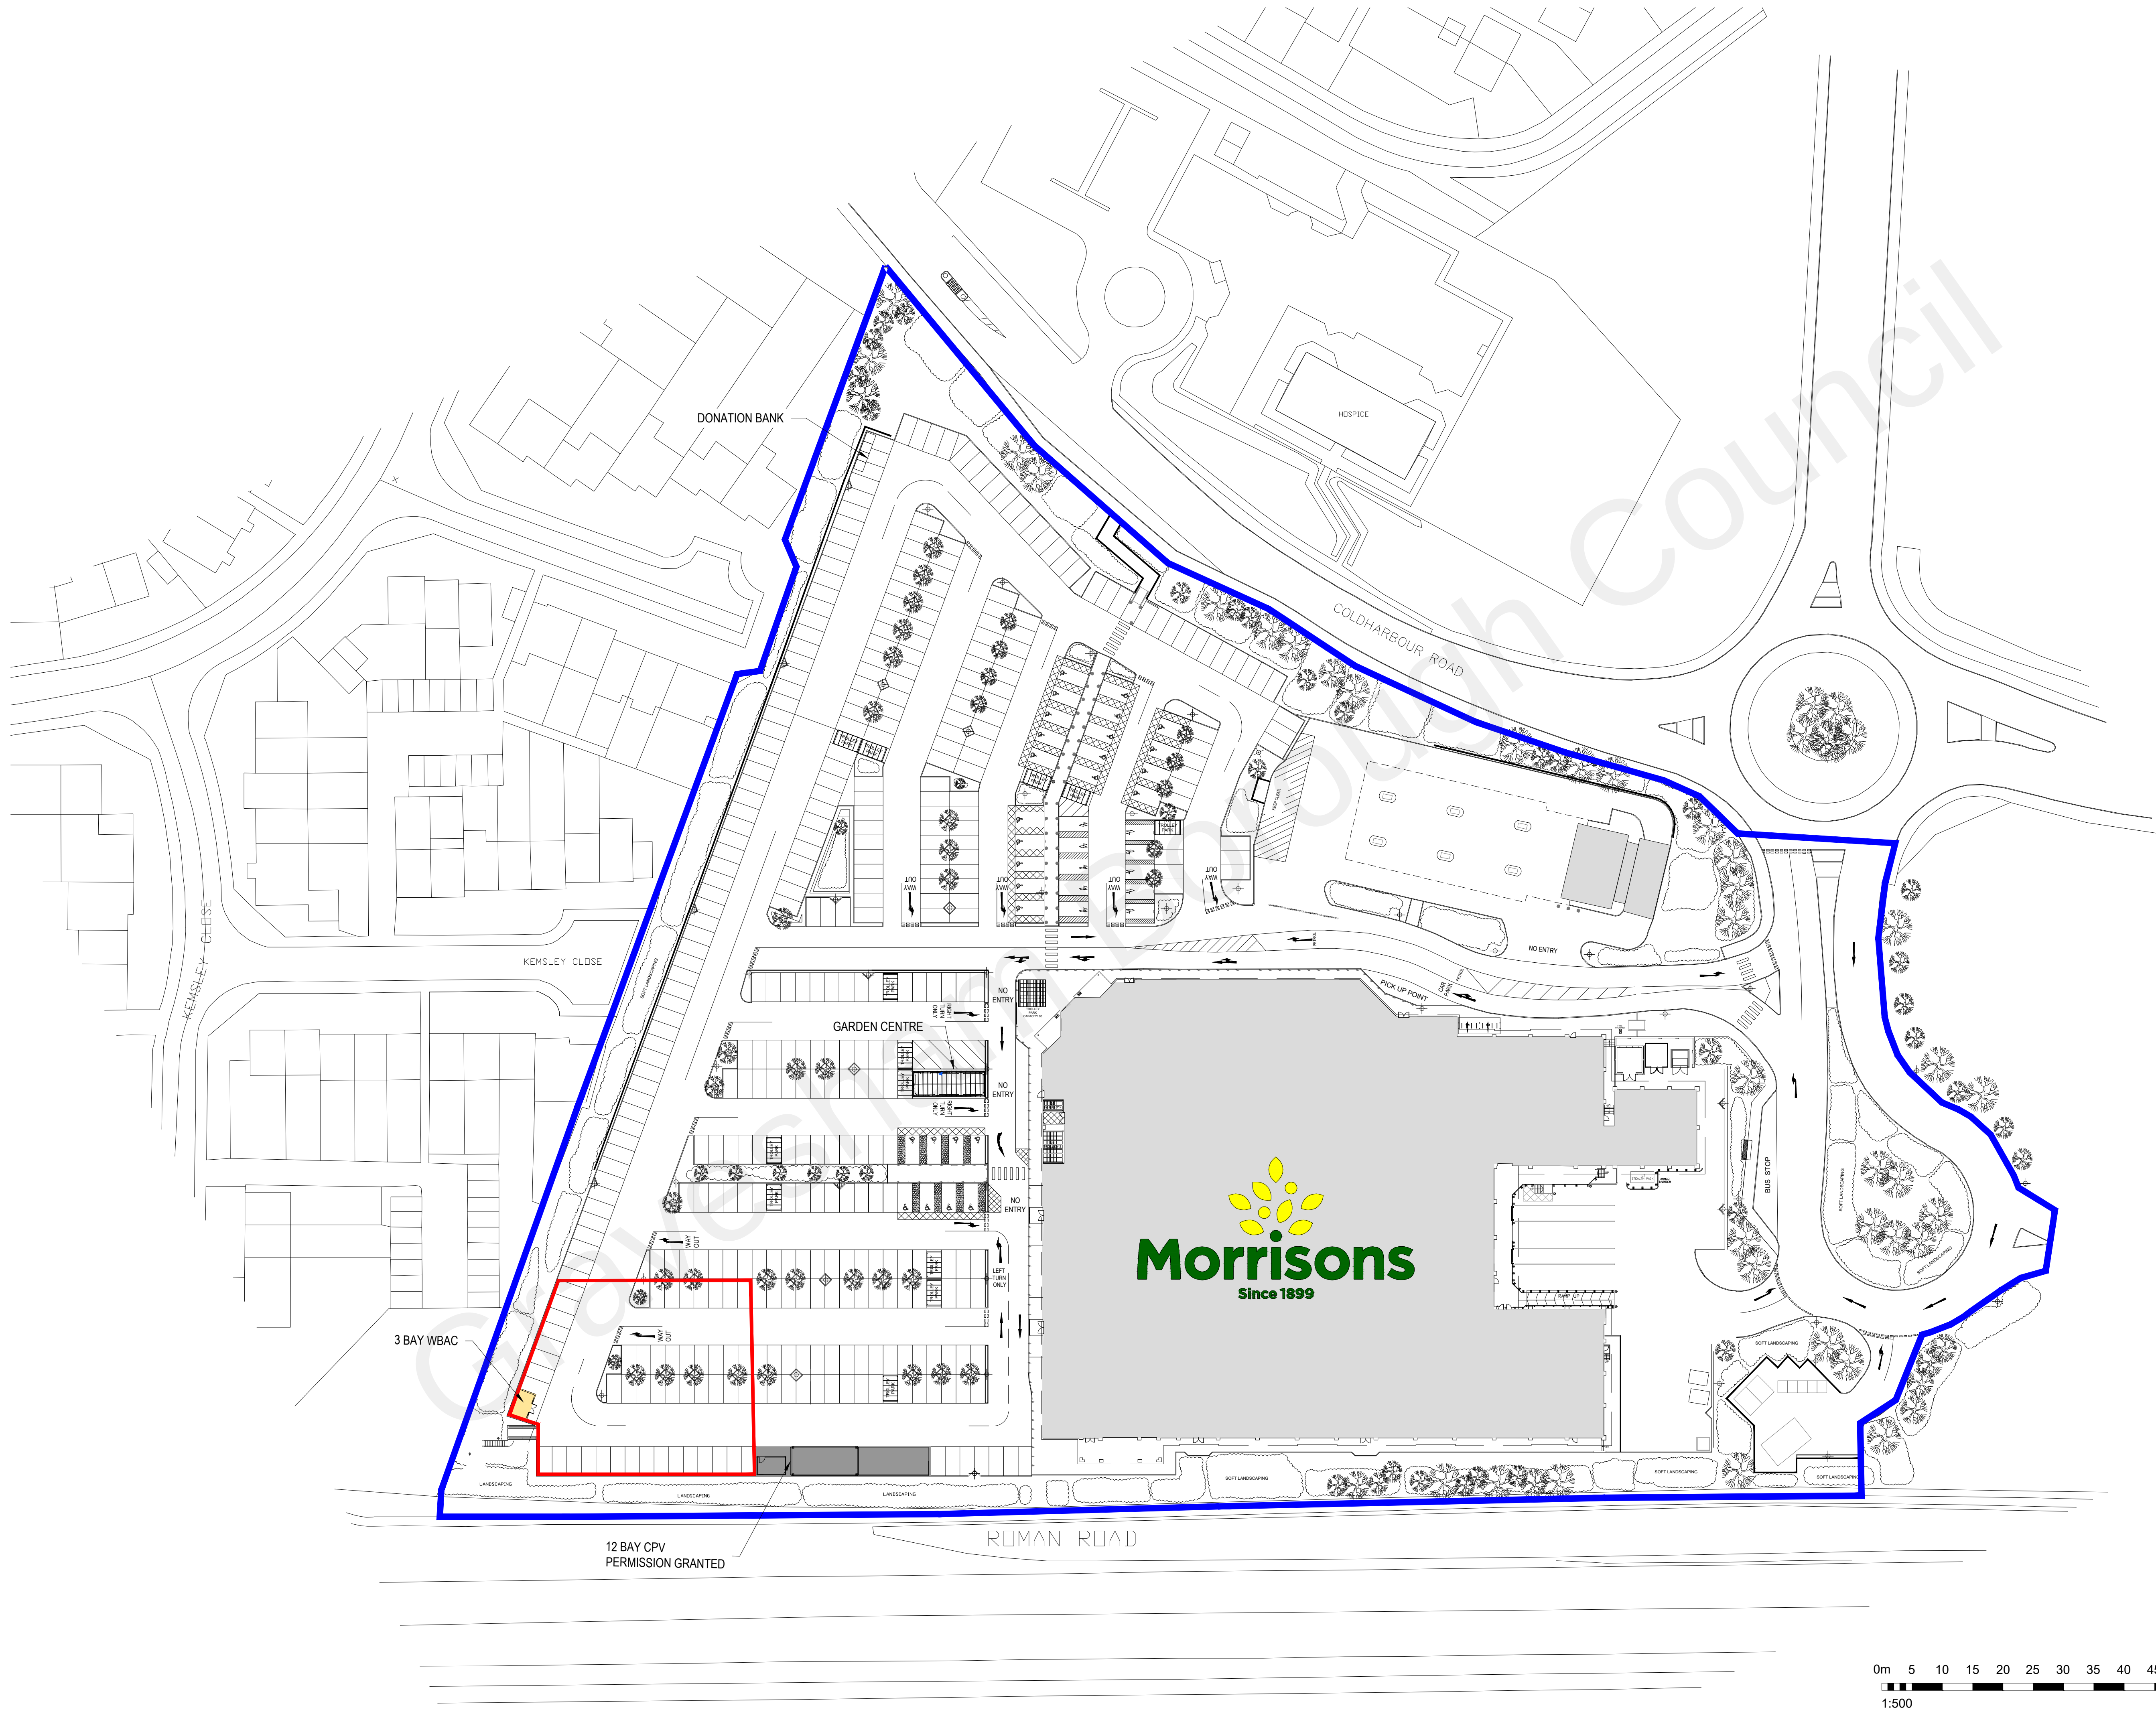

B	14/12/21	Garden centre and donation bank added. Parking count amended.	JNL/SW
A	25/11/21	Evans Haulage pool removed. Parking count amended.	JNL/SW
No.	Date	Description	Drawn/Checked by
CLIENT			



PROJECT
COLDHARBOUR ROAD
GRAVESEND (298)

TITLE
PROPOSED SITE PLAN

DRAWING STATUS

PLANNING

DRAWN	JNL	CHECKED	SW
-------	-----	---------	----

SCALE 1:500 @ A1

DATE JULY 2021



JOB NO.	DRAWING NO.	REV
170285	298_PL_02	B