


St Dunstan's Drive

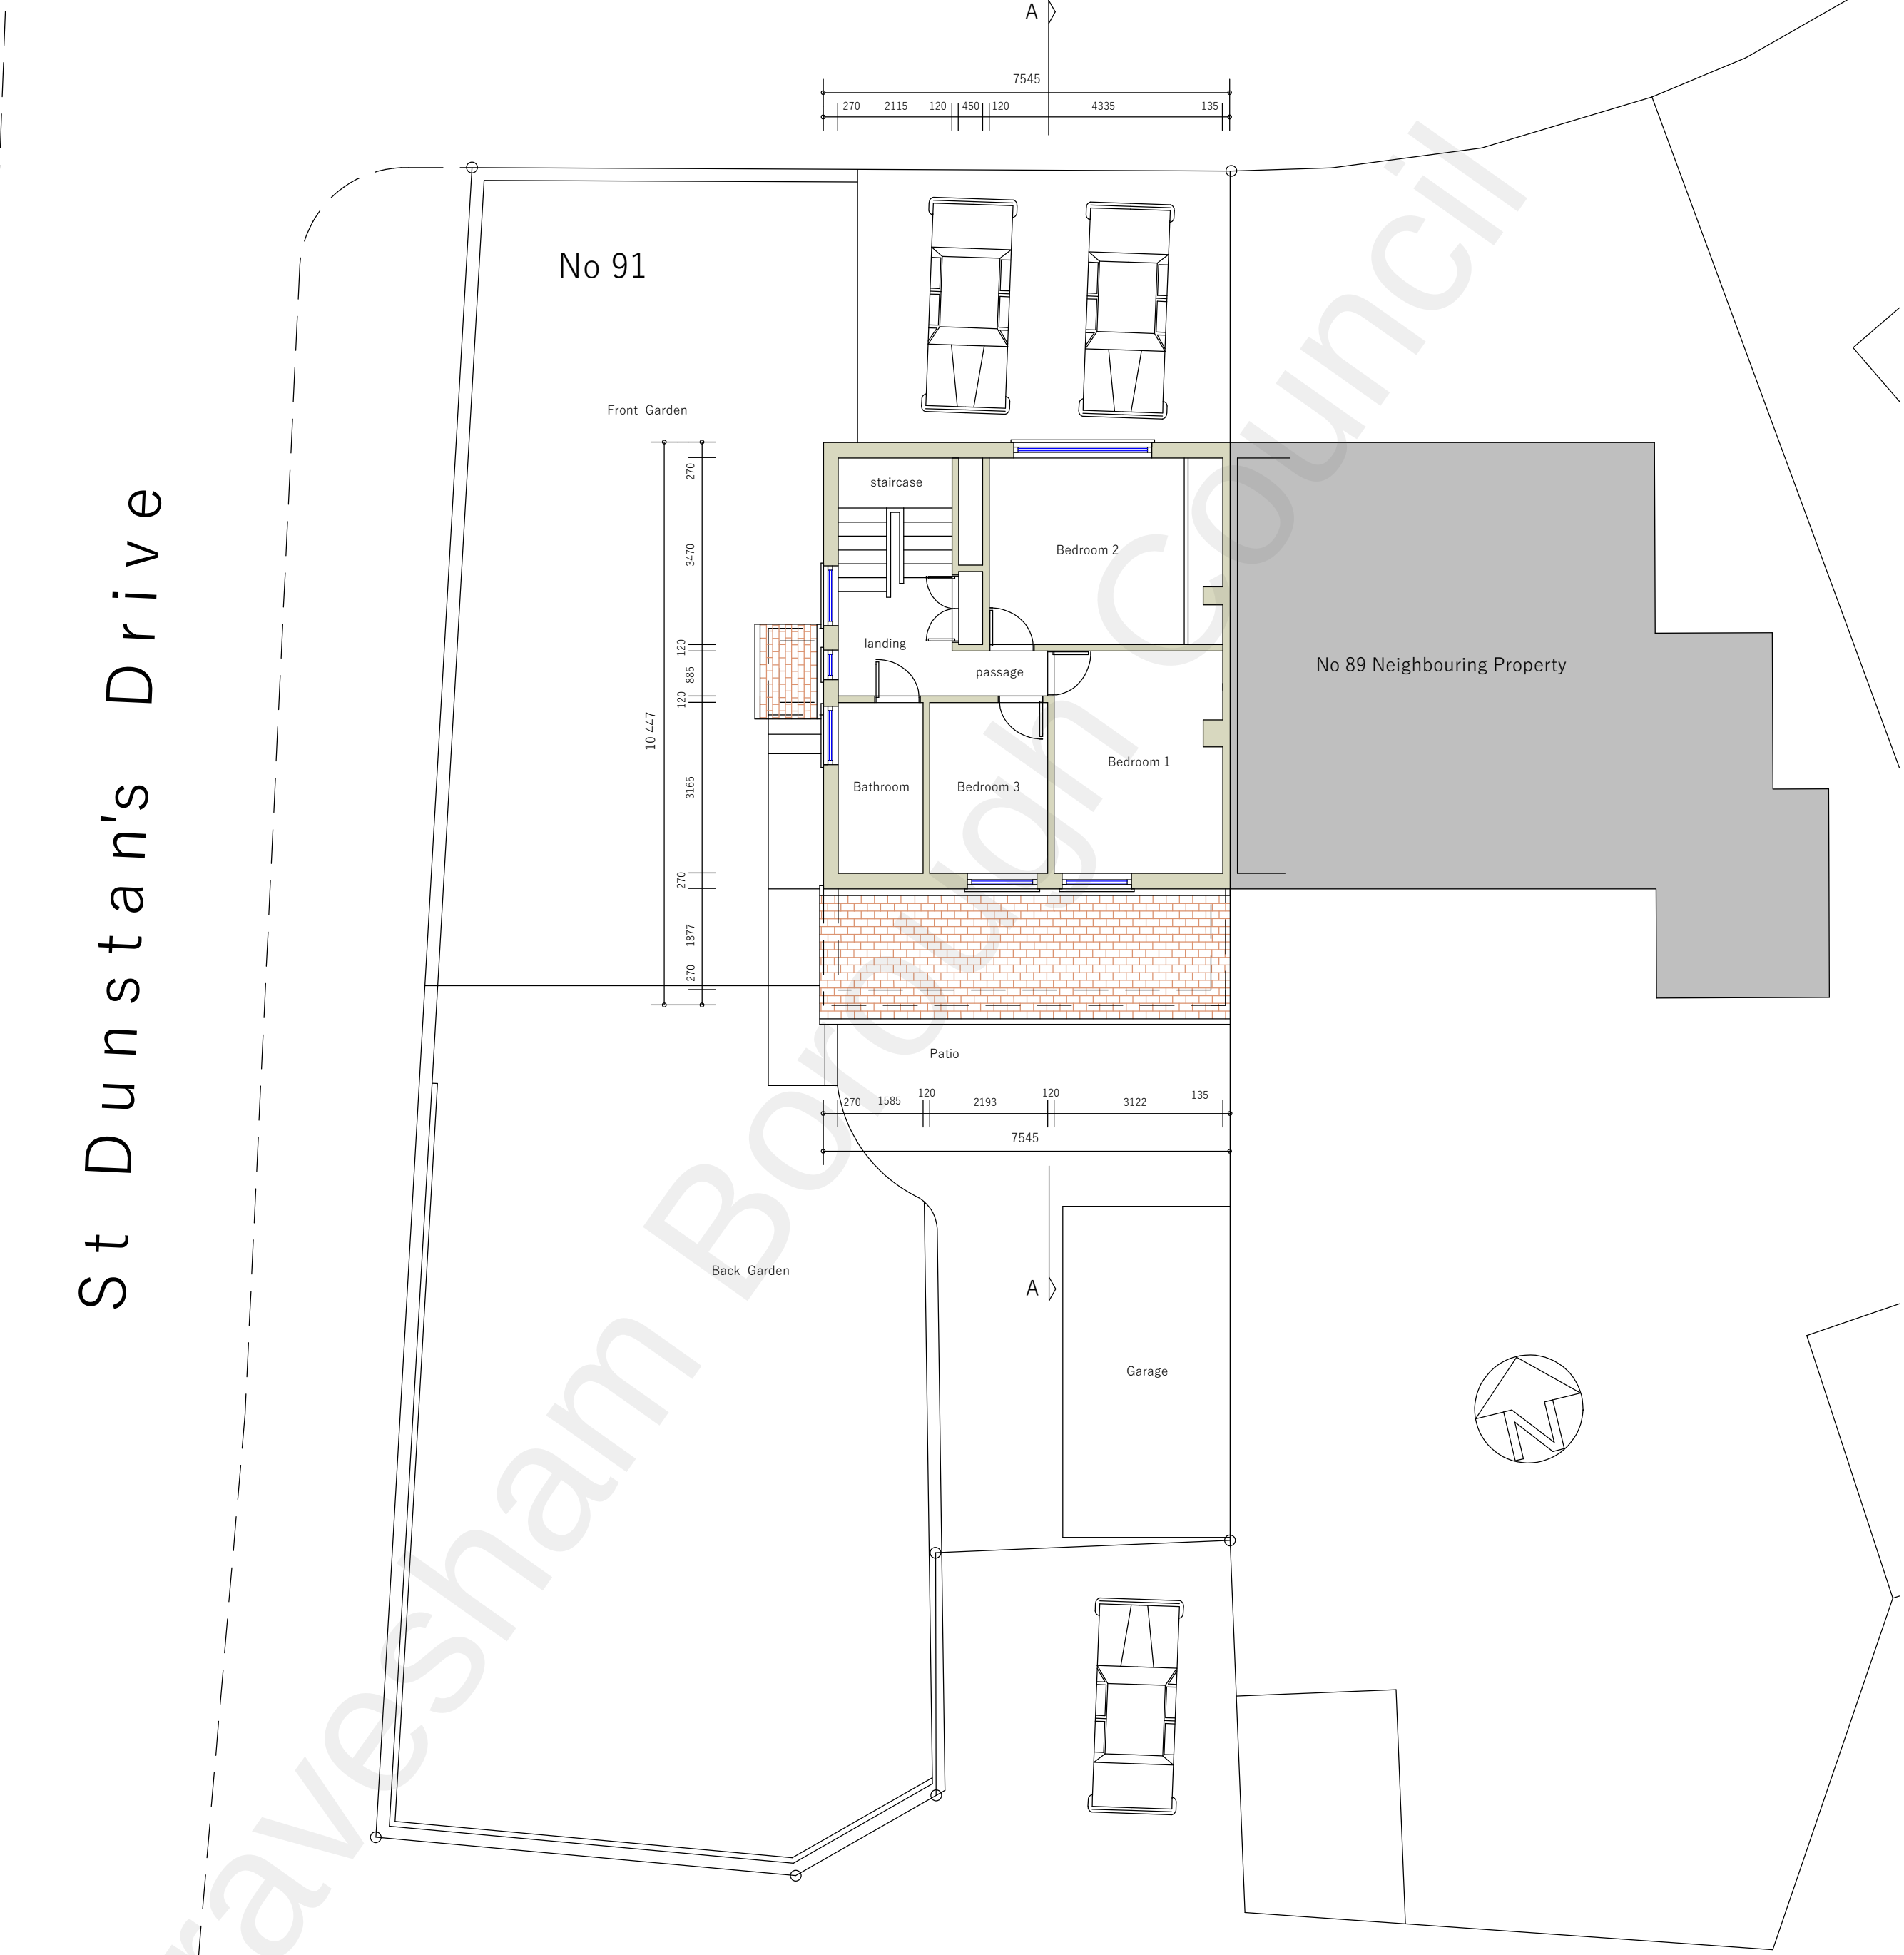

0 Existing First Floor Plan


Scale 1:100

0 5 10 metres

PROJECT House Adams PROJEK

No 91 St Dunstan's Drive, Gravesend DA12 4BJ

Double Storey Side and Part Single Storey Rear Extension

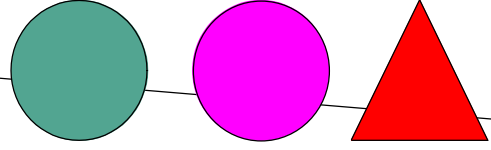

CHRISTOPHER
COWLEY AND
ASSOCIATES

079-86340719
c.cowley@tiscali.co.uk