



St Dunstan's Drive

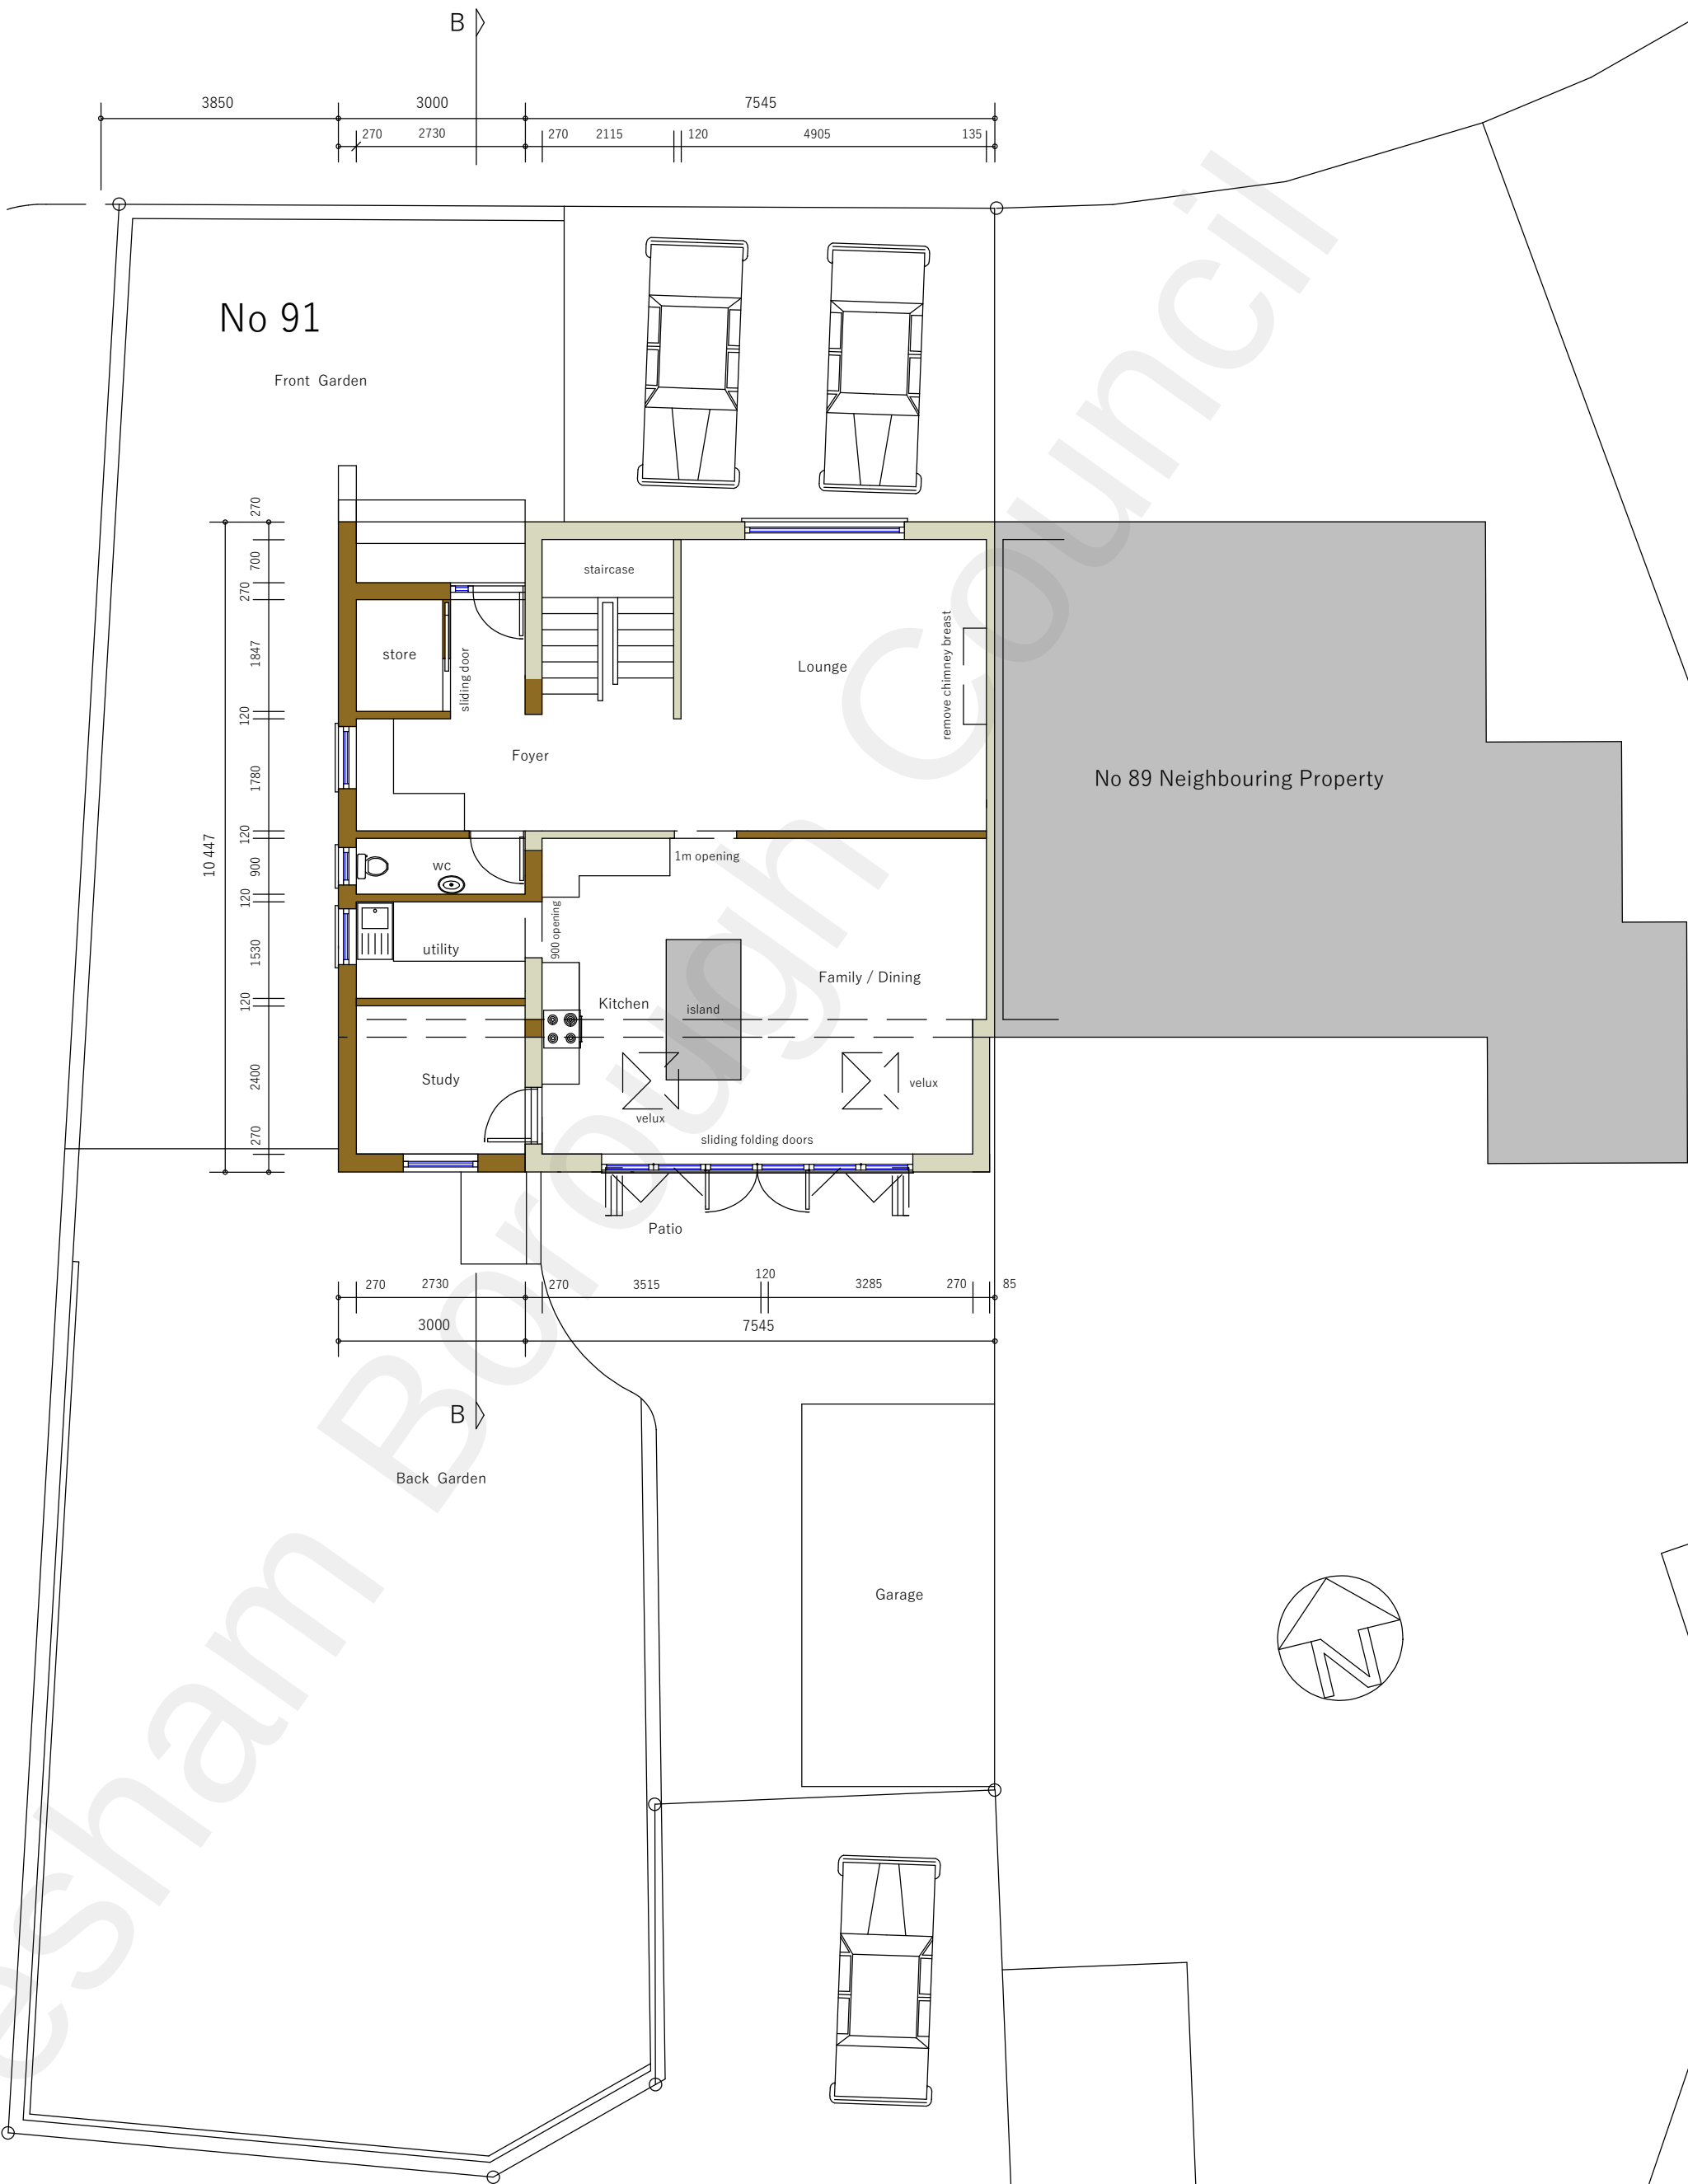

0 Proposed Ground Floor Plan

Scale 1:100
0 5 10 metres

PROJECT House Adams PROJEK
No 91 St Dunstan's Drive, Gravesend DA12 4BJ
Double Storey Side and Part Single Storey Rear Extension

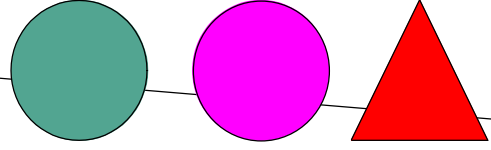

CHRISTOPHER
COWLEY AND
ASSOCIATES

079-86340719
c.cowley@tiscali.co.uk