




EAST ELEVATION

Double glazed conservatory

Existing rear garage door repositioned


Profiled concrete roofing tiles to match existing

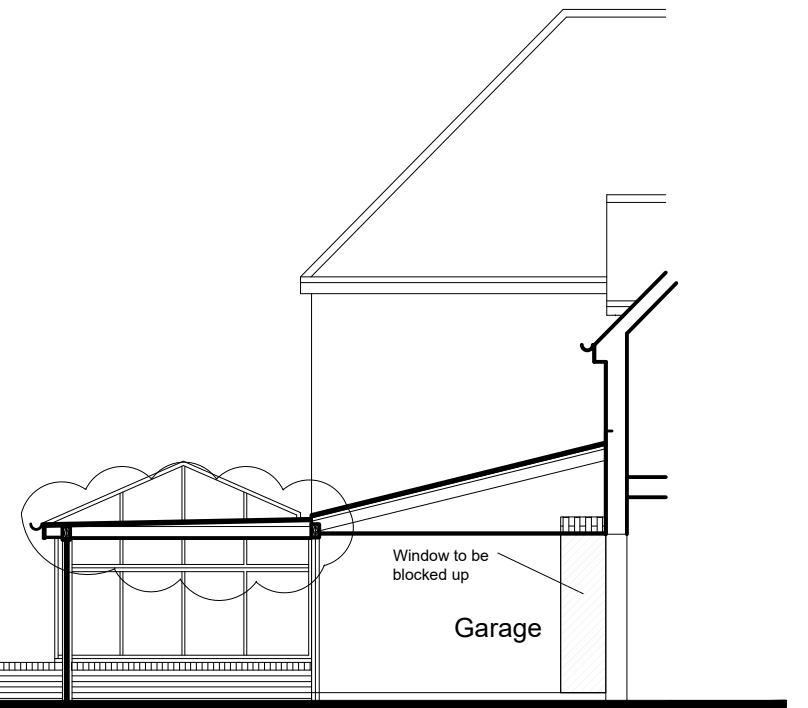


SECTION



New conservatory to be constructed off existing retaining wall

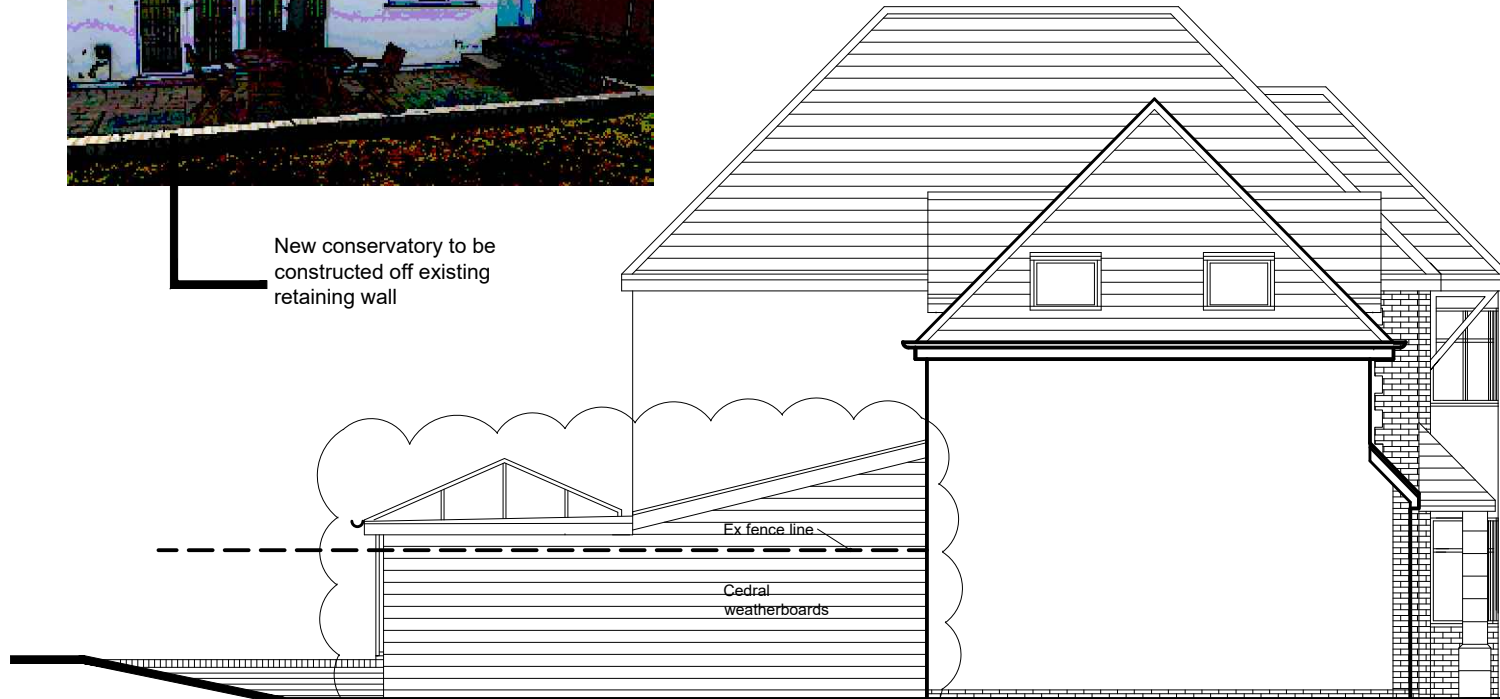


NORTH ELEVATION

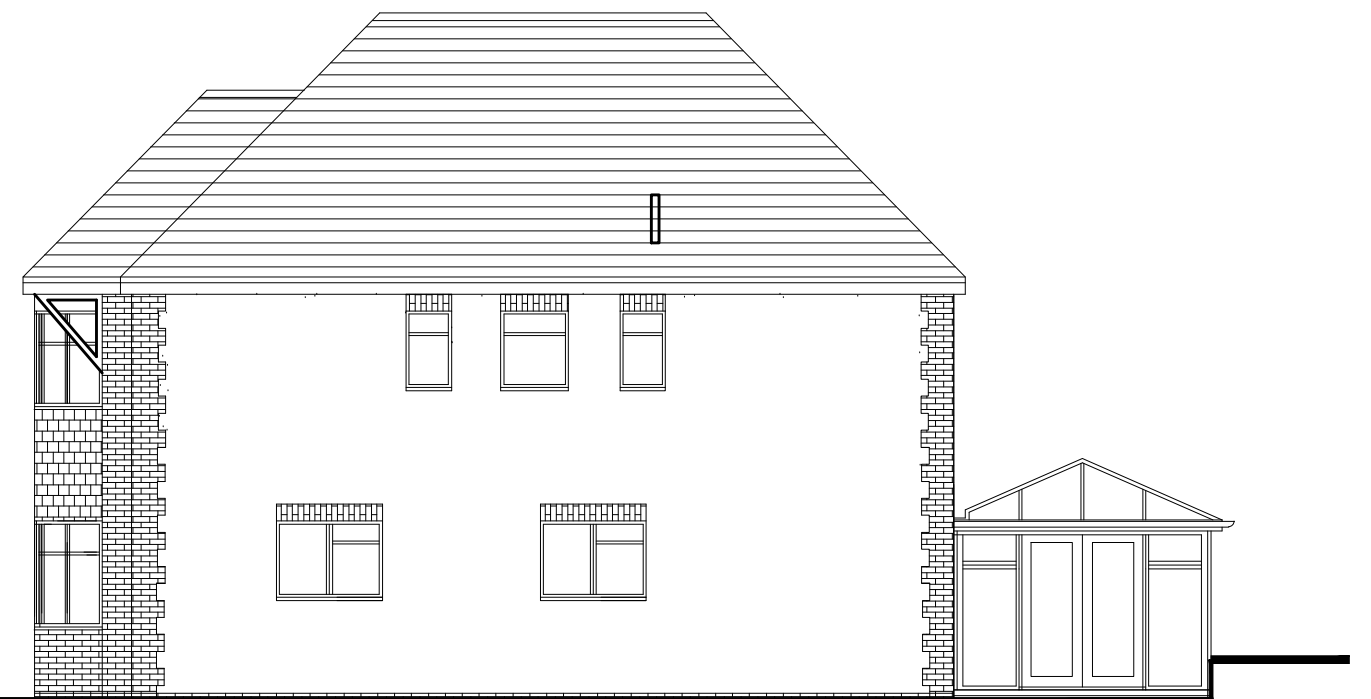

SOUTH ELEVATION

1:100

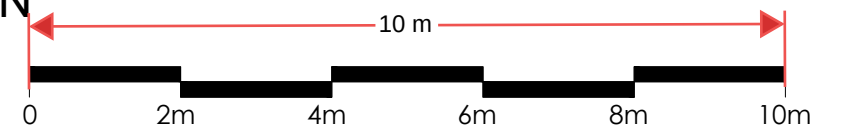

Rev A - Polycarbonate roof and walls amended and garage extended. 05.10.2023

Conservatory and rear garage extension
324, Singlewell Road
Gravesend DA11 7RZ

Scale: 1:100@A3 Date: July 20

**PROPOSED
ELEVATIONS**

2020.01

Drg.No: 07A