



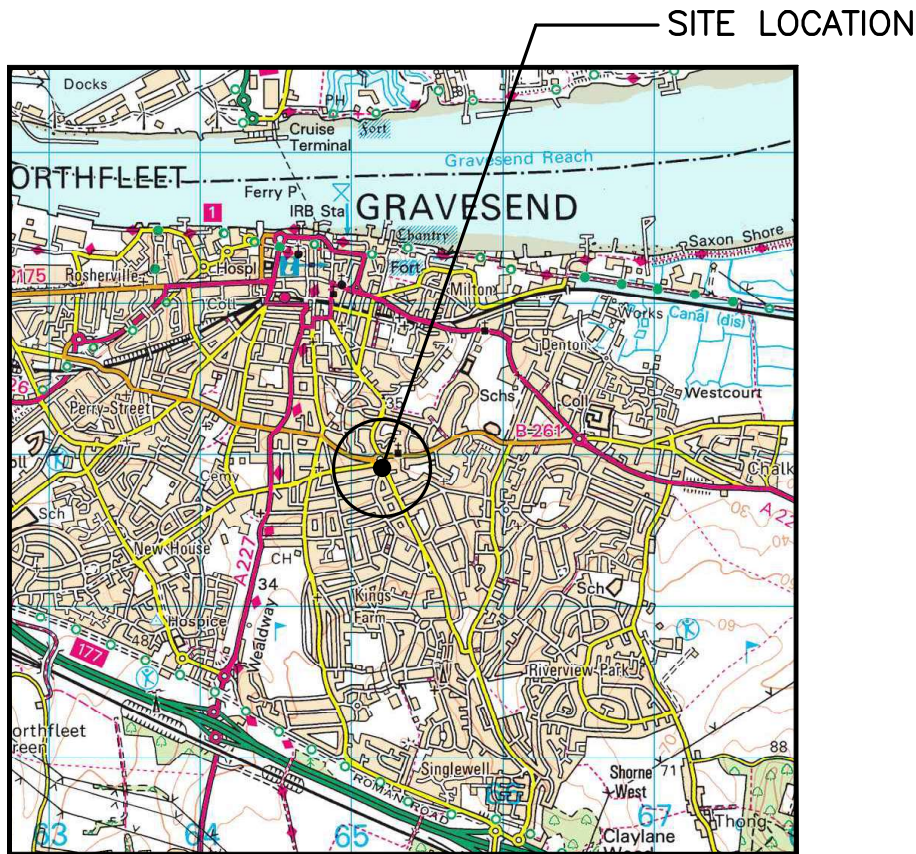


SITE LOCATION
(Scale 1:50000)
Ordnance Survey map extract
based upon Landranger map series
with the permission of the controller of
His Majesty's Stationery Office
Licence No. 0100023487
Crown copyright.





SITE PHOTOGRAPH

These drawings comply with VMO2 Standard ICNIRP guidelines,
Designed in accordance with Cornerstone documents: SDN0008 & SDN0009

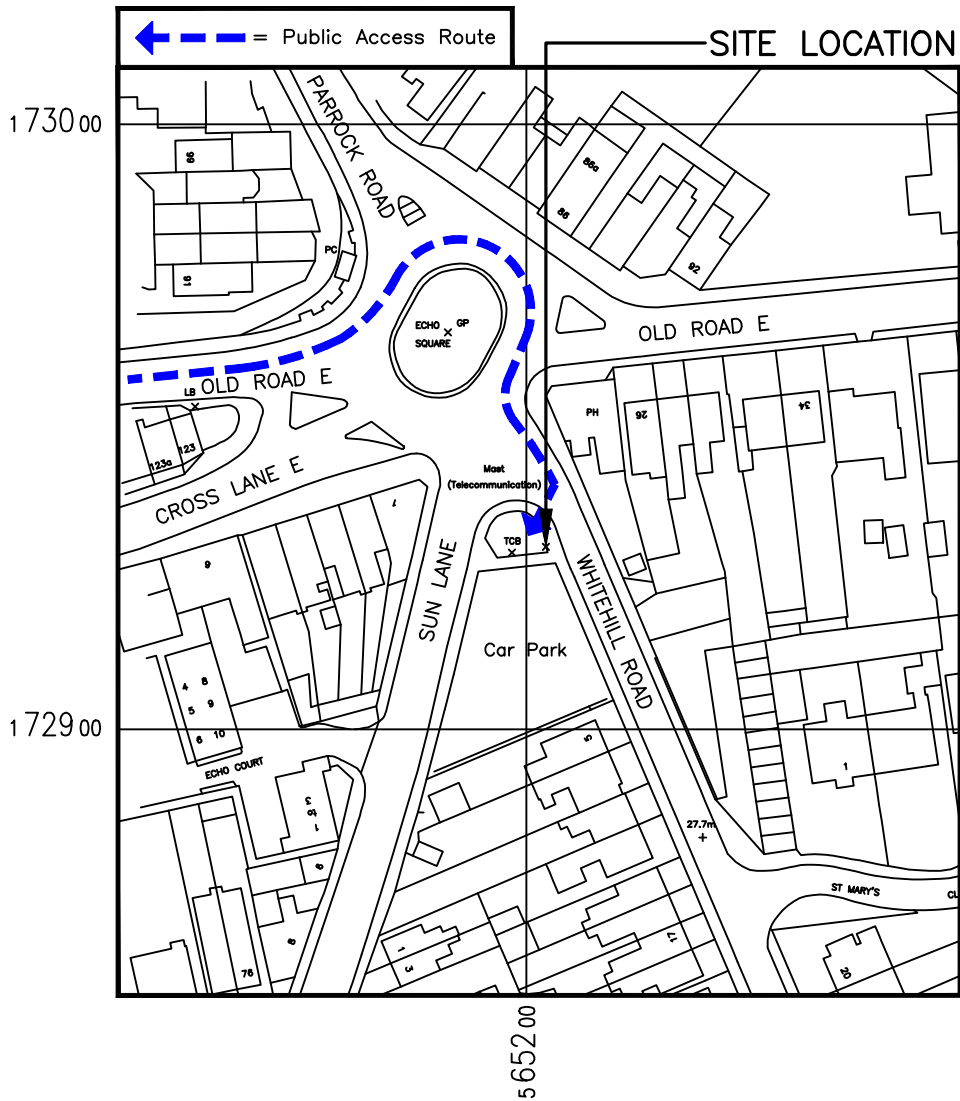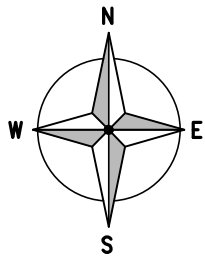

DETAILED SITE LOCATION
(Scale 1:1250)

Based upon Ordnance Survey map extract
with the permission of the Controller of
His Majesty's Stationery Office.
Crown copyright.
Licence No. 100020449

  

ALL DIMENSIONS ARE IN mm UNLESS NOTED OTHERWISE

N.G.R. E: 565205 N: 172929

DIRECTIONS TO SITE: FROM M25 JUNCTION 2 FOLLOW SIGNS FOR A2(E) TOWARDS CANTERBURY. CONTINUE HEADING EAST FOR APPROX 5.5 MILES AND FOLLOW SIGNS TO A227 TOWARDS GRAVESEND. CONTINUE HEADING NORTH FOR APPROX 1.5 MILES AND AT JUNCTION TURN RIGHT ONTO B261 TOWARDS HIGHAM. CONTINUE FOR APPROX 0.5 MILES AND AT THE ROUNDABOUT THE SITE IS LOCATED ON THE RIGHT HAND SIDE ADJACENT TO THE 3rd AND 4th EXITS BETWEEN SUN LANE AND WHITEHILL ROAD.

NOTES:

A	Issued for Approval	MWF	RWB	01.08.23
REV	MODIFICATION	BY	CH	DATE



WOLVEY - HINCKLEY - LEICESTERSHIRE - LE10 3JF
Tel: +44 (0)1455 222792 Fax: +44 (0)1455 222758



Cell Name	Opt.
SUN LANE	A

Cell ID No		
CORNERSTONE	VF	VMO2
14512227	78906_8	035617

Site Address / Contact Details
JCT OF SUN LANE AND WHITE HILL ROAD
WINDMILL HILL
GRAVESEND
KENT
DA12 5HQ

Drawing Title: SITE LOCATION MAPS

Purpose of issue: PLANNING Dwg Rev:


Drawing Number: 100 A

Surveyed By: MOM Original Sheet Size: A3 Pack Issue:


Drawn: MWF Date: 01.08.23 Checked: RWB Date: 01.08.23 A

N.G.R	E: 565205	N: 172929
-------	-----------	-----------

N.G.R	E: 565205	N: 172929
-------	-----------	-----------

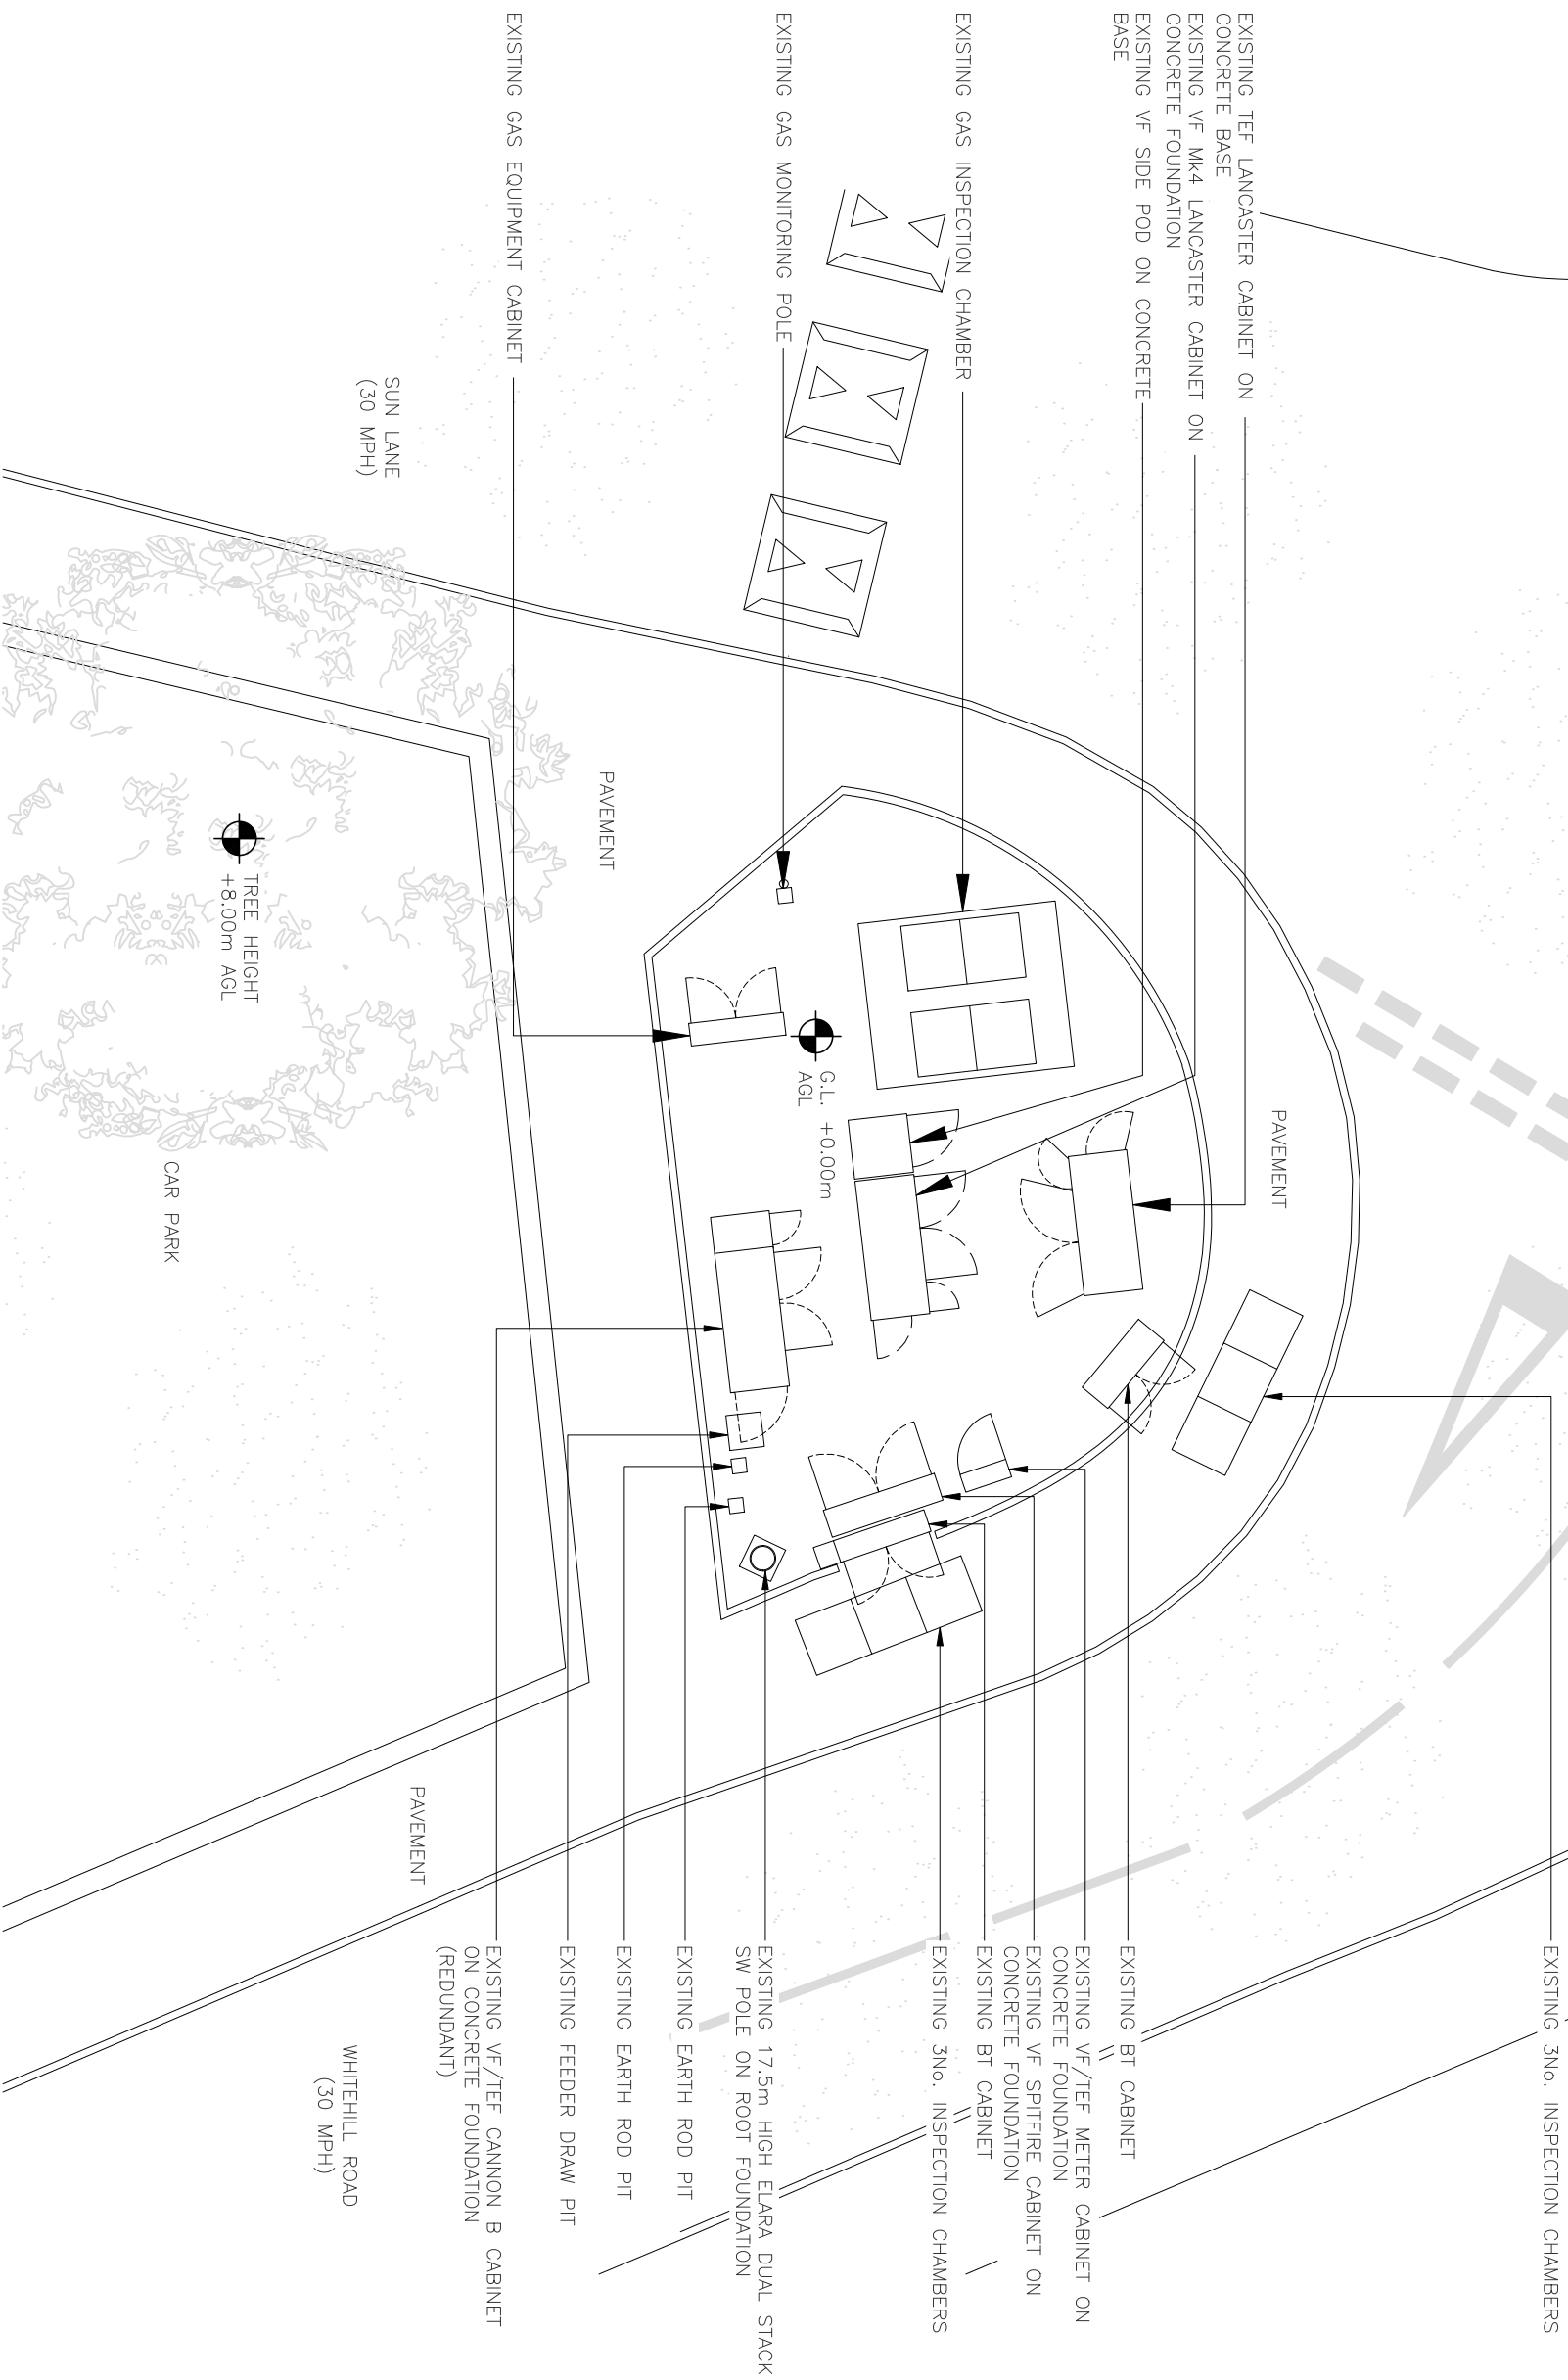

(1:100)

 

A	Issued for Approval	MMF/ RMB	01.08.23
REV	MODIFICATION	BY CH	DATE

CallifordTry


WOLVEY - HINCKLEY - LEICESTERSHIRE - LE10 3JF
Tel: +44 (0)1455 222792 Fax: +44 (0)1455 222758



Cell Name	Opt.
SUN LANE	A
Cell ID No	
CORNERSTONE	VM02
VF	
14512227	78906_8
	035617

JCT OF SUN LANE AND WHITE HILL ROAD
WINDMILL HILL
GRAVESEND
KENT
DA12 5HQ

Drawing Title:					EXISTING SITE PLAN	
Purpose of Issue:					PLANNING	
Drawing Number:					200	
Surveyed By:			Original Sheet Size:		Pack Issue:	
MOM			A3		A	
Drawn:	Date:	Checked:	Date:			
MMF	01.06.23	RMB	01.06.23			

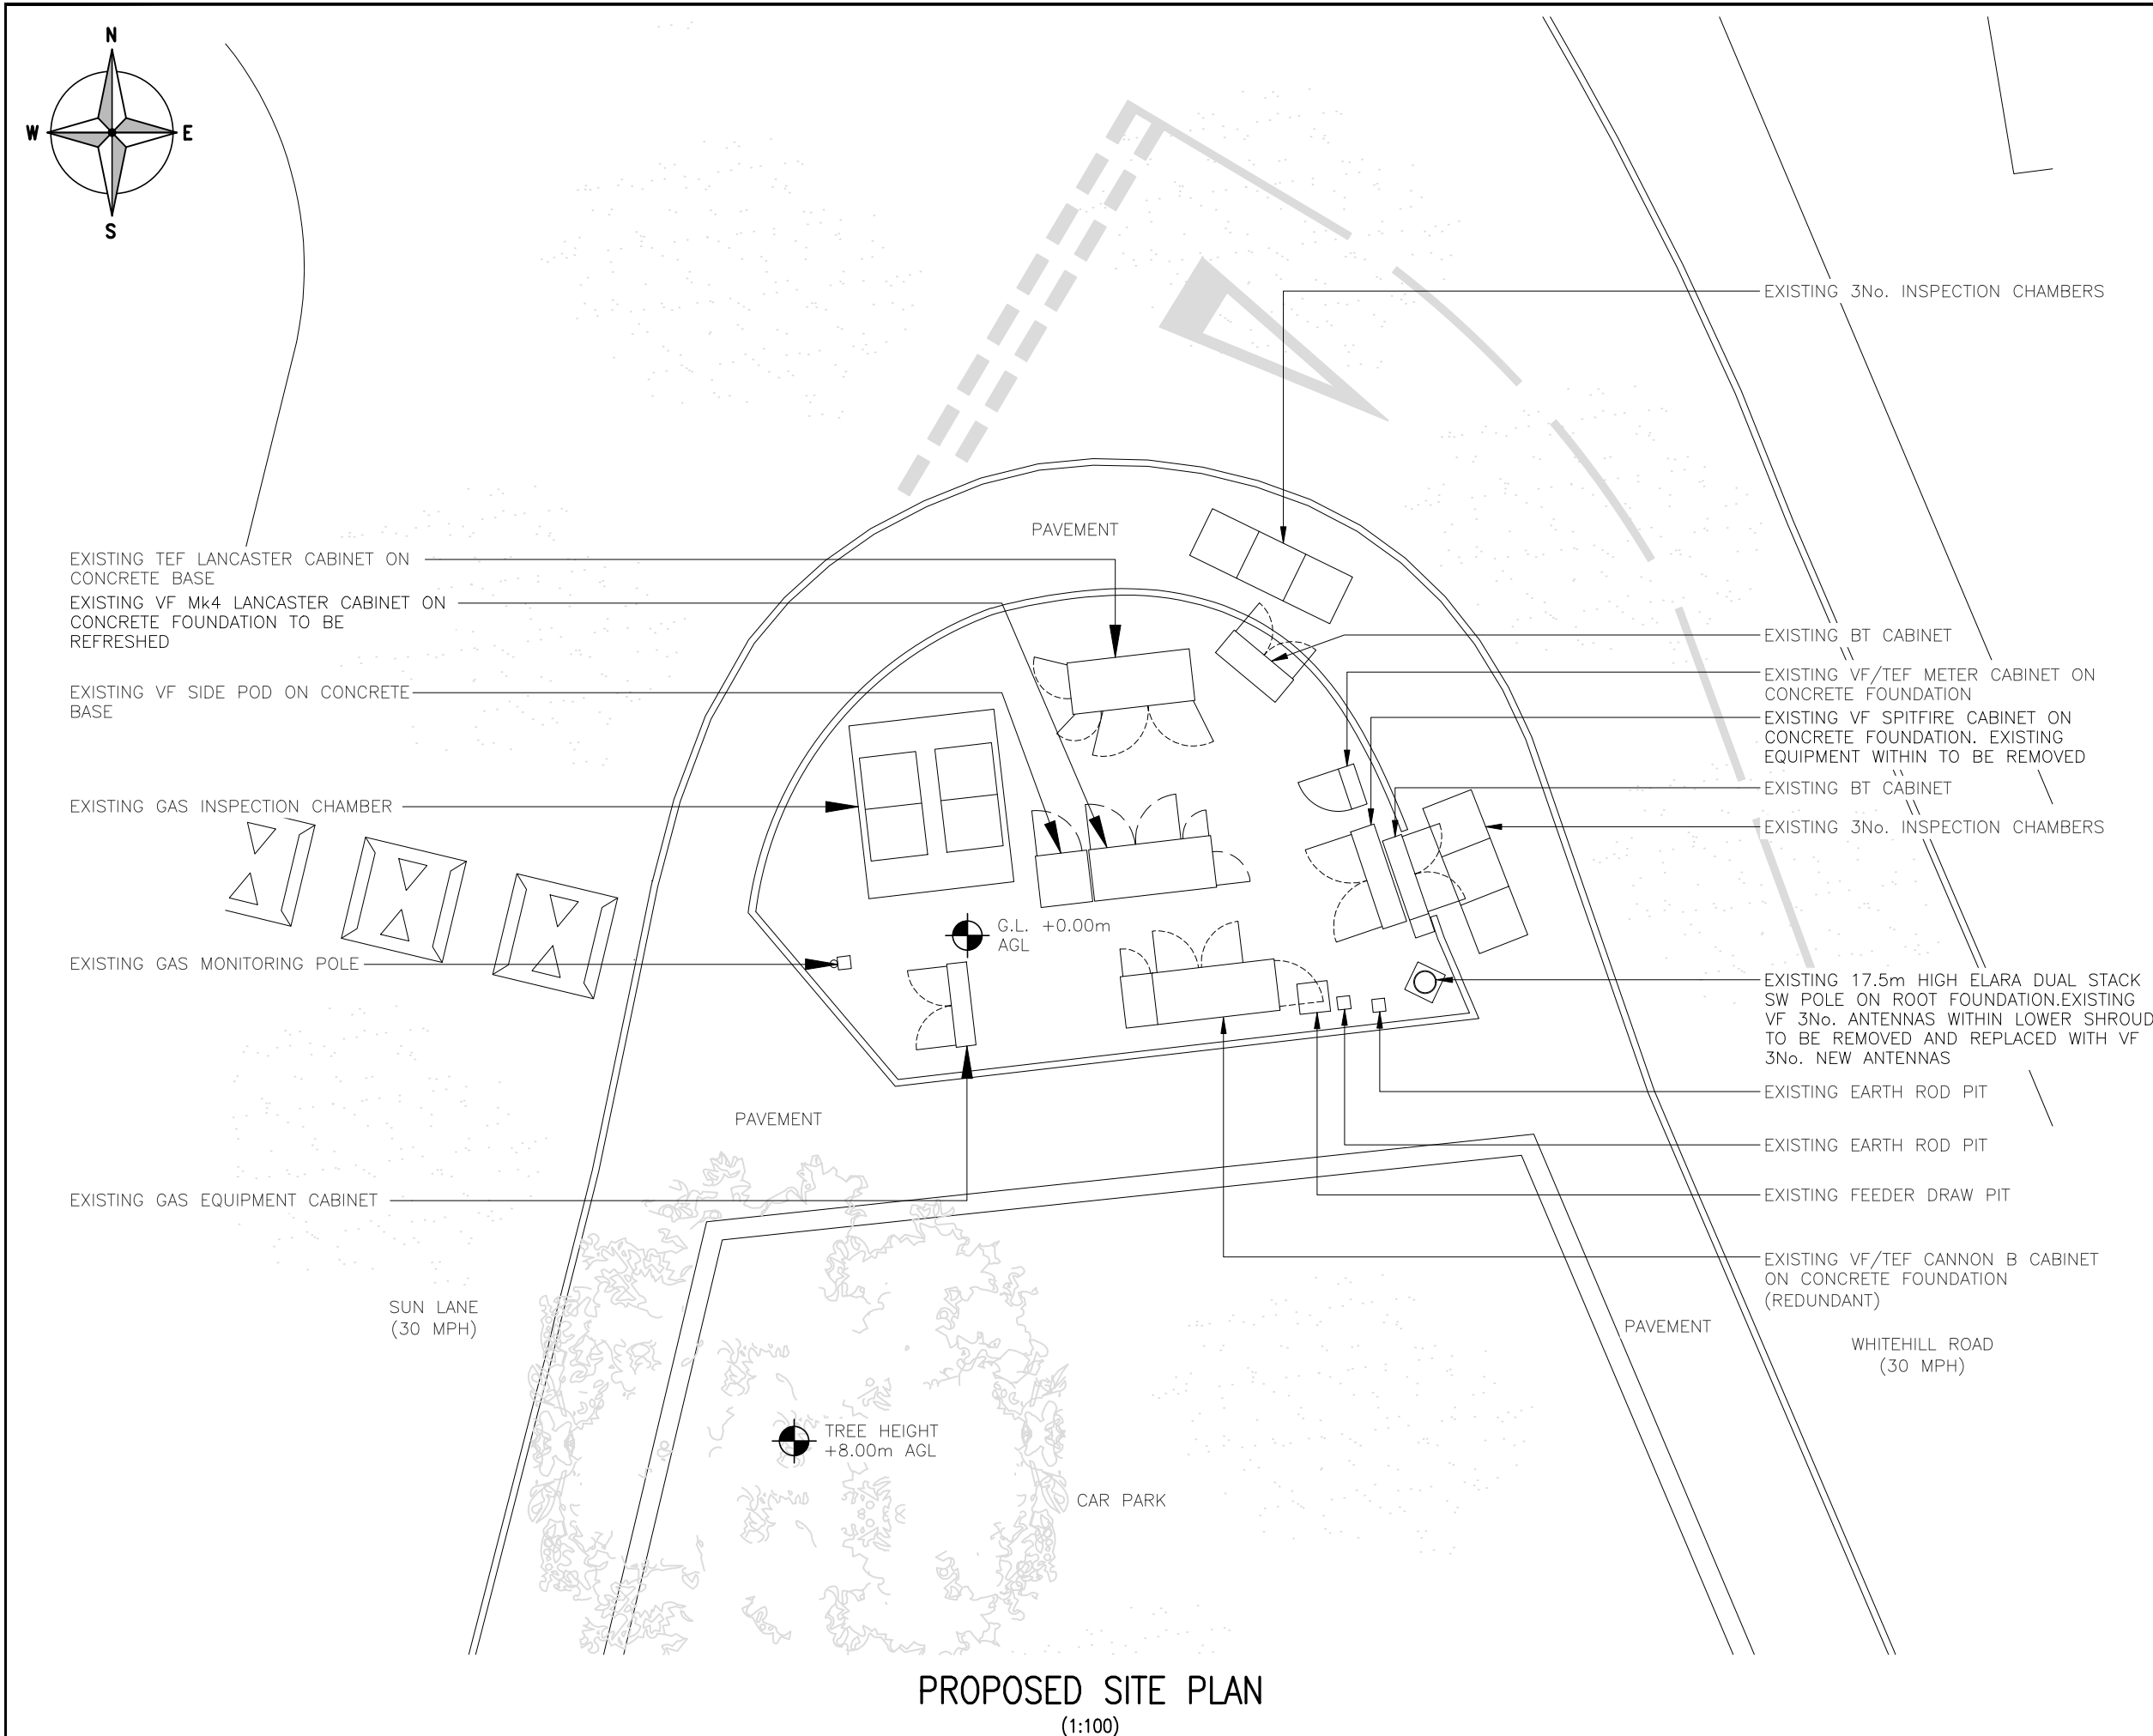

ALL DIMENSIONS ARE IN mm UNLESS NOTED OTHERWISE

N.G.R

E: 565205

N: 172929

NOTES:

A	Issued for Approval	MWF	RWB	01.08.23
REV	MODIFICATION	BY	CH	DATE

WOLVEY - HINCKLEY - LEICESTERSHIRE - LE10 3JF
Tel: +44 (0)1455 222792 Fax: +44 (0)1455 222758

Cell Name		Opt.
SUN LANE		A
Cell ID No		
CORNERSTONE	VF	VMO2
14512227	78906_8	035617


Site Address / Contact Details


JCT OF SUN LANE AND WHITE HILL ROAD
WINDMILL HILL
GRAVESEND
KENT
DA12 5HQ

Drawing Title:
PROPOSED SITE PLAN

Purpose of issue:		Dwg Rev:		
PLANNING				
Drawing Number:				
201		A		
Surveyed By:		Original Sheet Size:		
MOM		A3		
Pack Issue:				
Drawn:	Date:	Checked:	Date:	
MWF	01.08.23	RWB	01.08.23	A

These drawings comply with VF Standard ICNIRP guidelines, under configuration VM4
Designed in accordance with Cornerstone documents: SDN0008 & SDN0009 v6.0

 

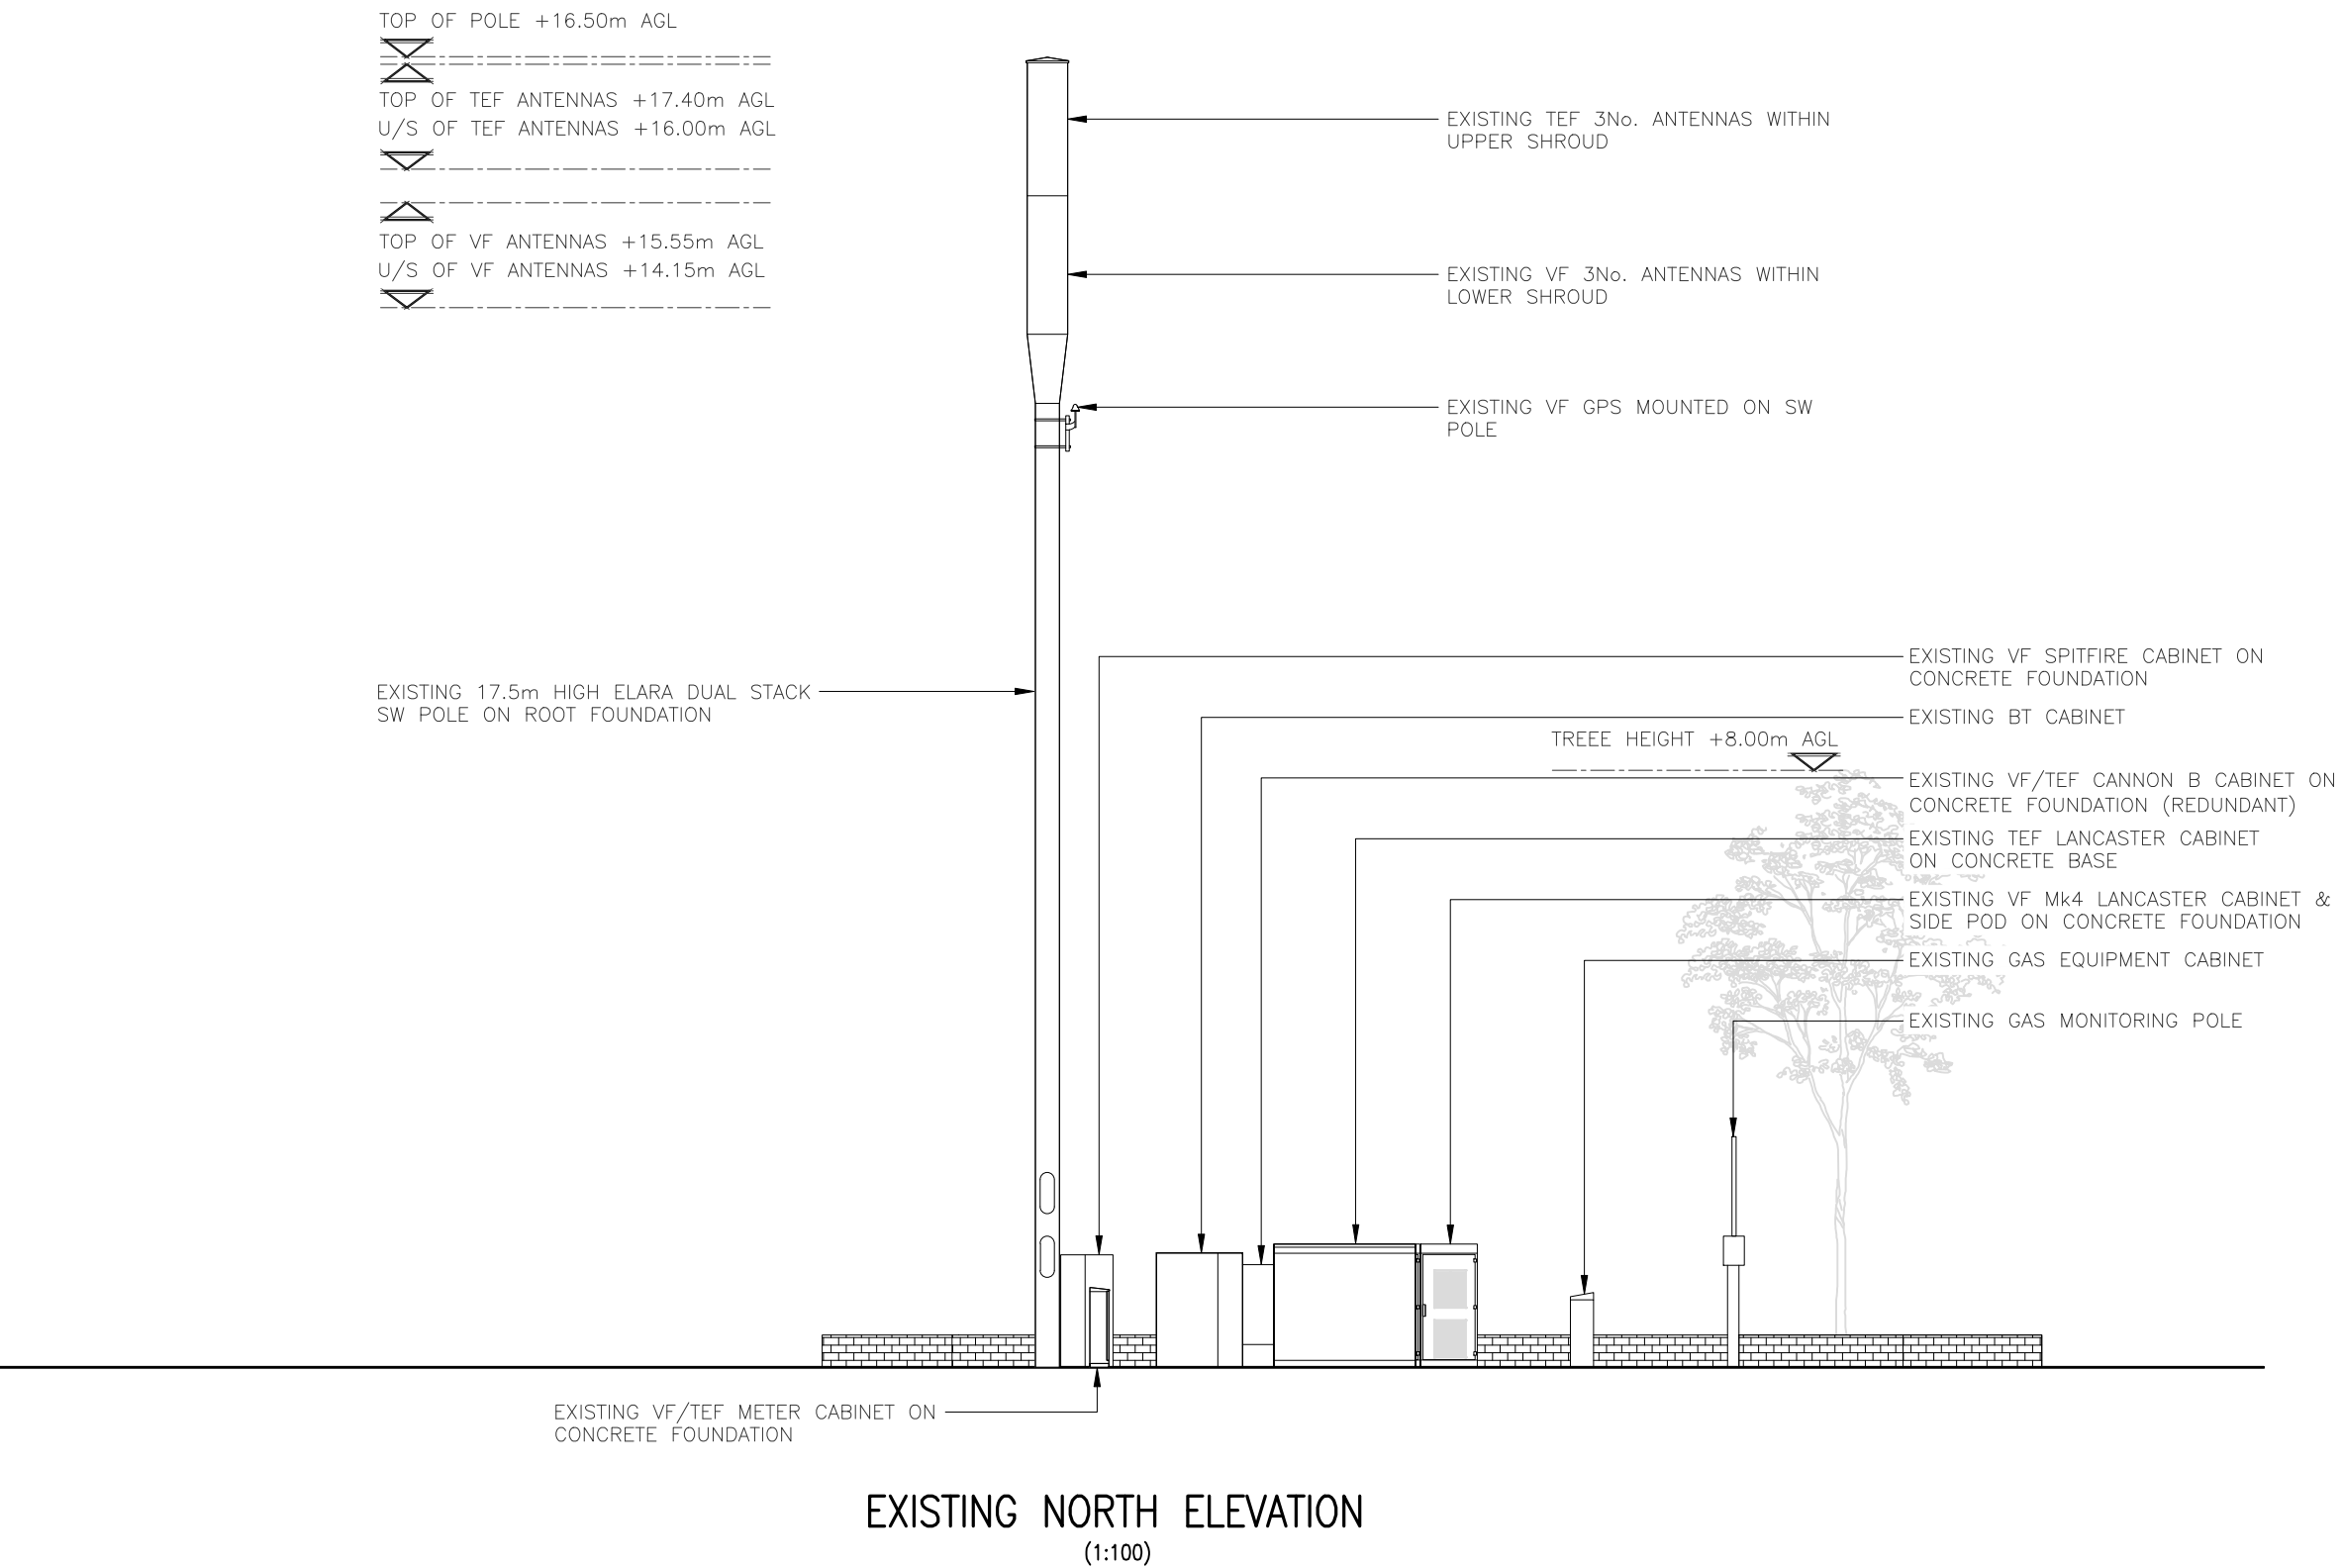

ALL DIMENSIONS ARE IN mm UNLESS NOTED OTHERWISE

N.G.R

E: 565205

N: 172929

NOTES:

A	Issued for Approval	MWF	RWB	01.08.23
REV	MODIFICATION	BY	CH	DATE

WOLVEY - HINCKLEY - LEICESTERSHIRE - LE10 3JF
Tel: +44 (0)1455 222792 Fax: +44 (0)1455 222758


Cell Name		Opt.
SUN LANE		A
Cell ID No		
CORNERSTONE	VF	VM02
14512227	78906_8	035617

Site Address / Contact Details


JCT OF SUN LANE AND WHITE HILL ROAD
WINDMILL HILL
GRAVESEND
KENT
DA12 5HQ

Drawing Title:
EXISTING SITE ELEVATION

Purpose of issue:		Dwg Rev:		
PLANNING				
Drawing Number:				
300		A		
Surveyed By:	Original Sheet Size:	Pack Issue:		
MOM	A3			
Drawn:	Date:	Checked:	Date:	
MWF	01.08.23	RWB	01.08.23	A

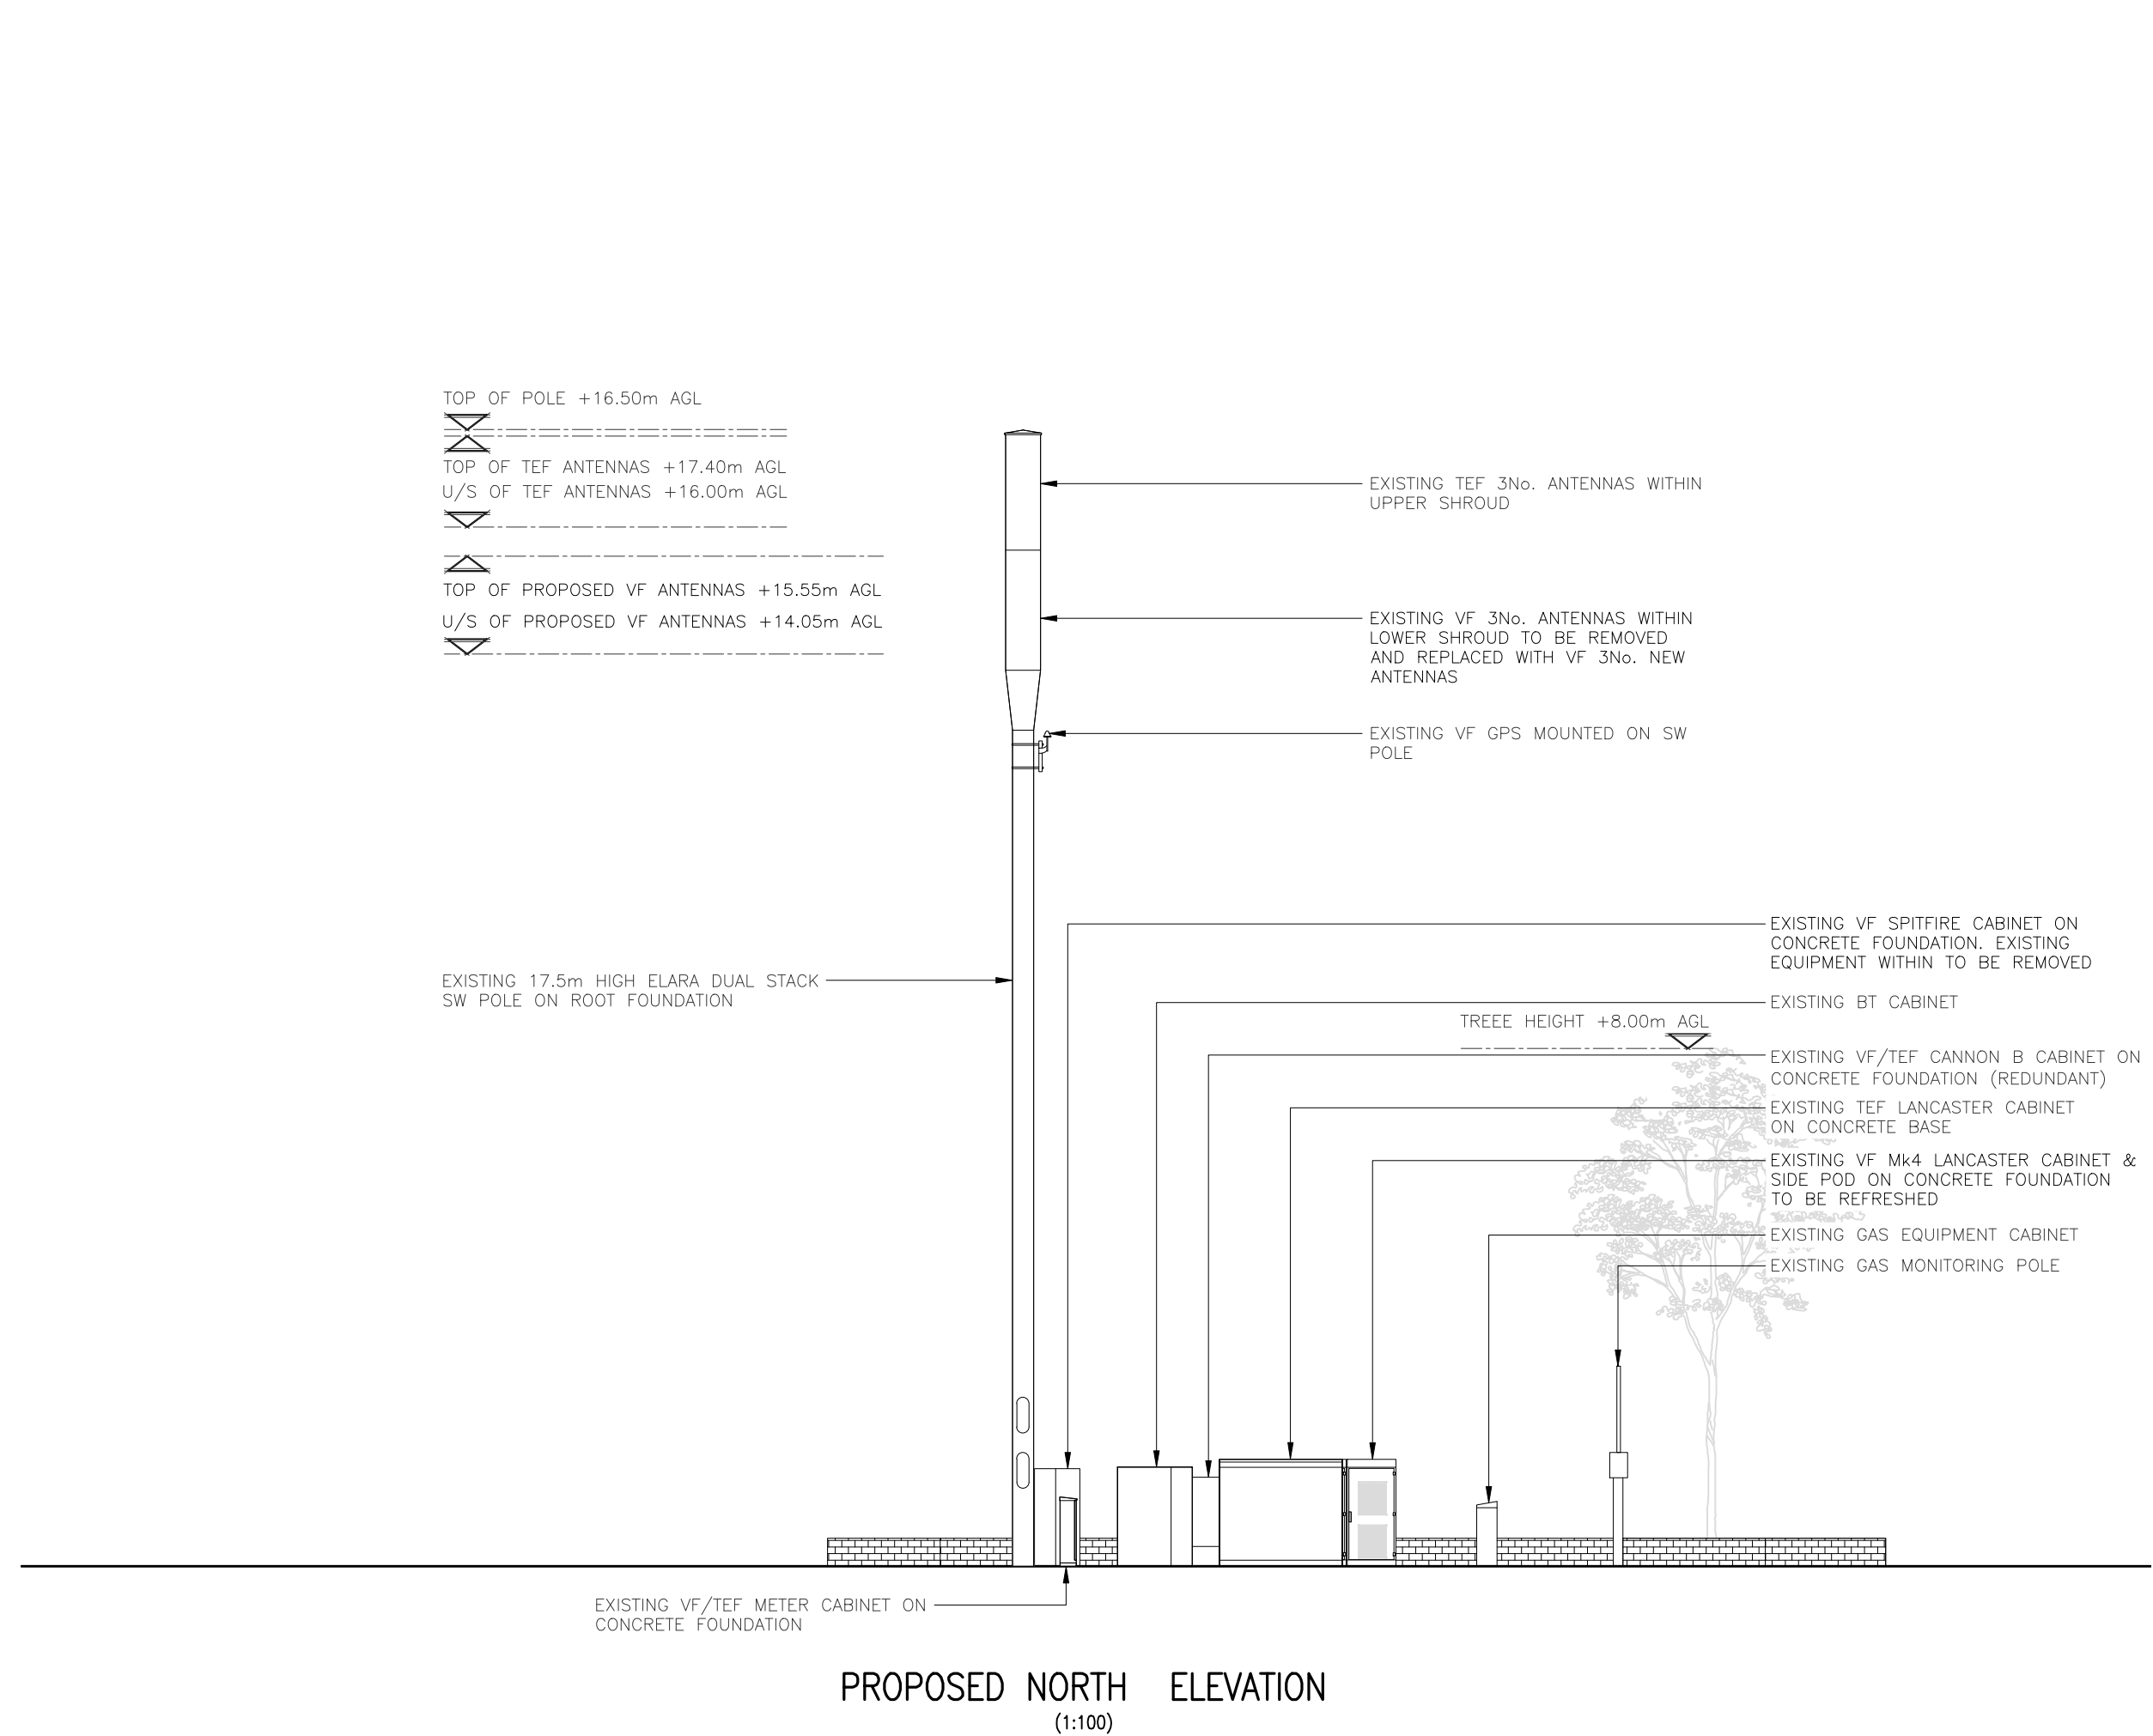

These drawings comply with VF Standard ICNIRP guidelines, under configuration VM4
Designed in accordance with Cornerstone documents: SDN0008 & SDN0009 v6.0

 

ALL DIMENSIONS ARE IN mm UNLESS NOTED OTHERWISE

N.G.R | E: 565205 | N: 172929

NOTES:

A	Issued for Approval	MWF	RWB	01.08.23
REV	MODIFICATION	BY	CH	DATE



WOLVEY - HINCKLEY - LEICESTERSHIRE - LE10 3JF
Tel: +44 (0)1455 222792 Fax: +44 (0)1455 222758



Cell Name		Opt.
SUN LANE		A
Cell ID No		
CORNERSTONE	VF	VM02
14512227	78906_8	035617

Site Address / Contact Details

JCT OF SUN LANE AND WHITE HILL ROAD
WINDMILL HILL
GRAVESEND
KENT
DA12 5HQ

Drawing Title: PROPOSED SITE ELEVATION				
Purpose of issue: PLANNING				Dwg Rev: A
Drawing Number: 301				Pack Issue: A
Surveyed By: MOM	Original Sheet Size: A3		Date: 01.08.23	
Drawn: MWF	Date: 01.08.23	Checked: RWB	Date: 01.08.23	A