




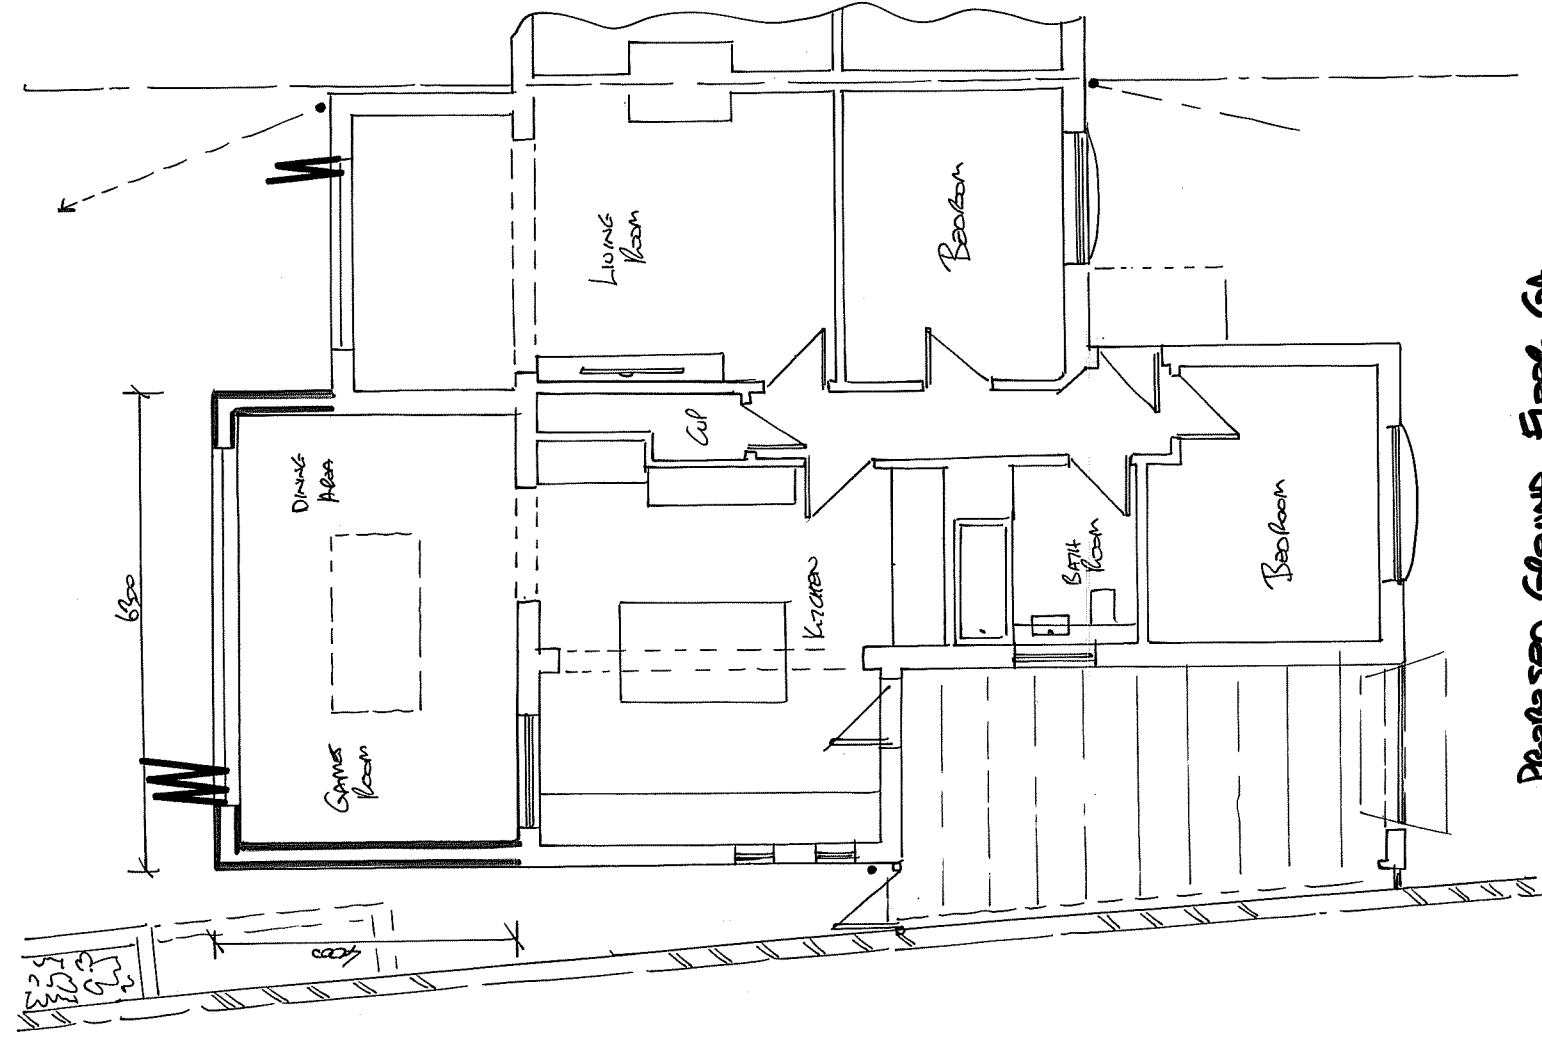


Proposed Ground Floor GA

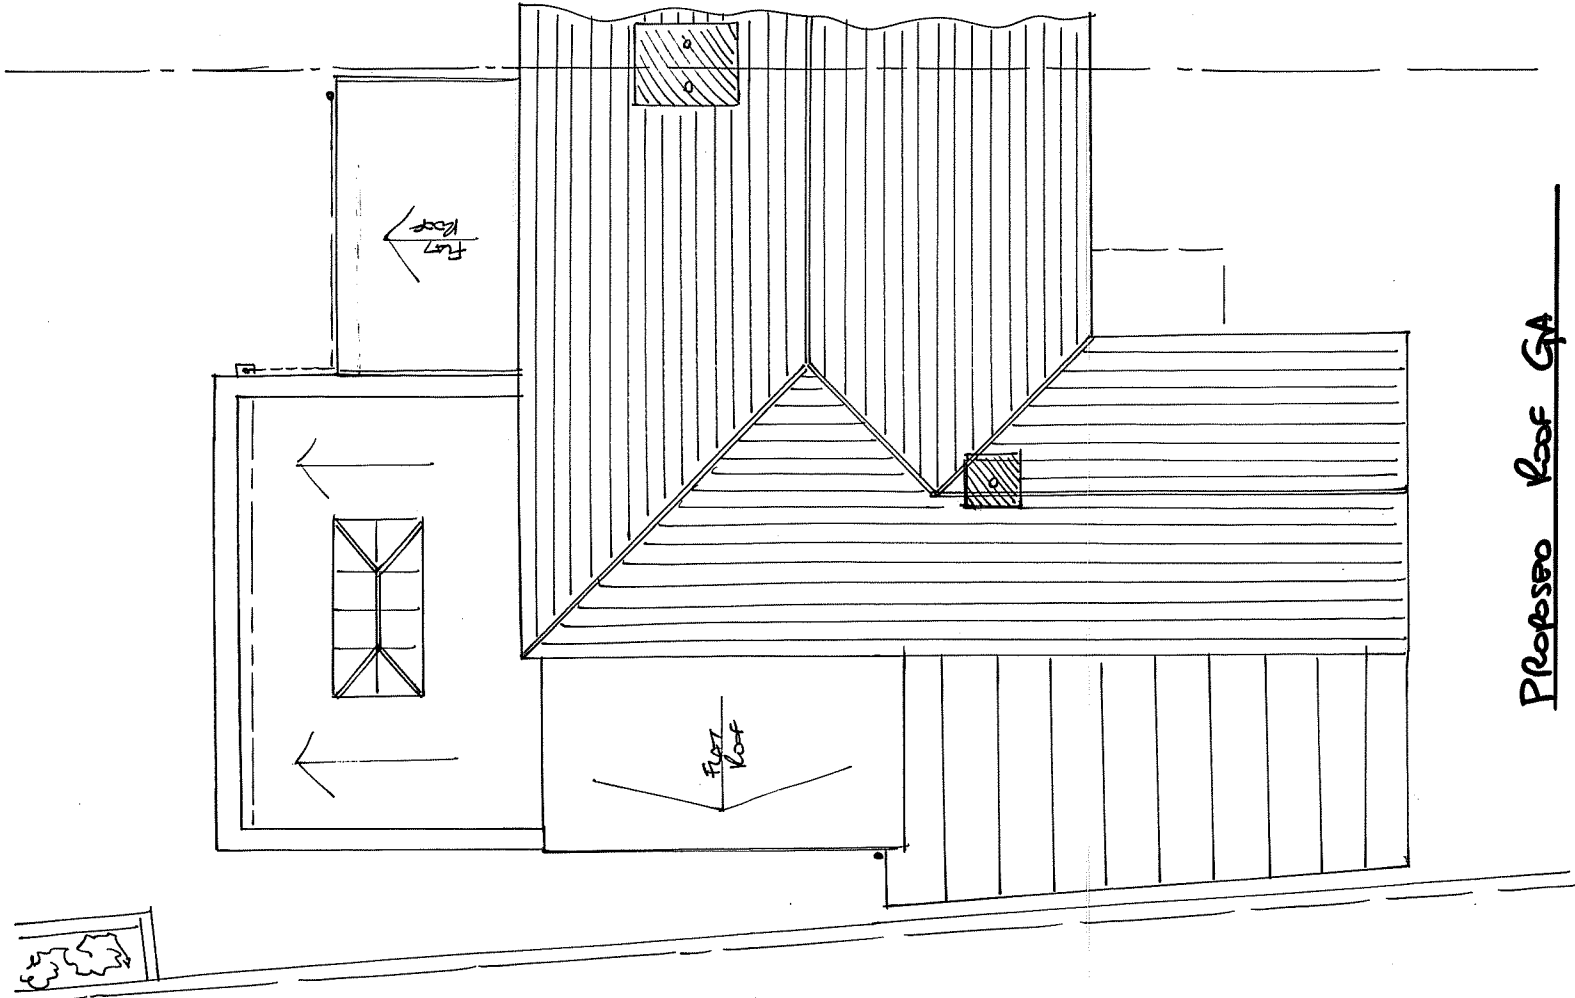


Proposed Roof GA

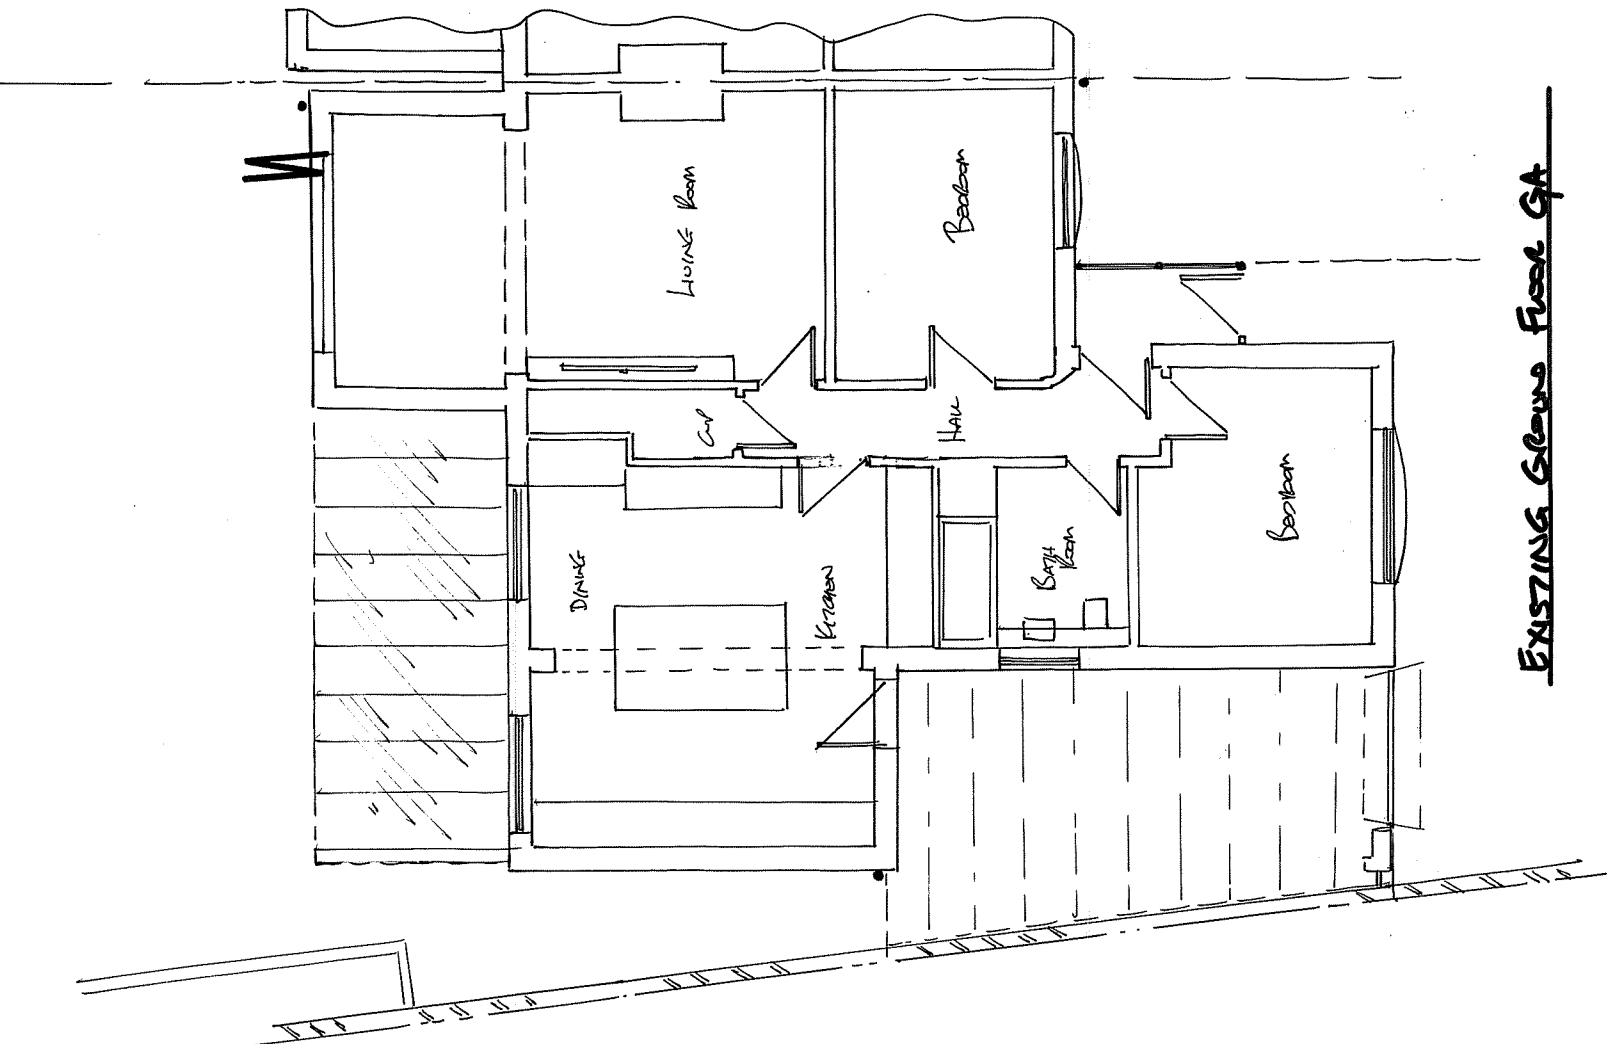


Existing Ground Floor GA

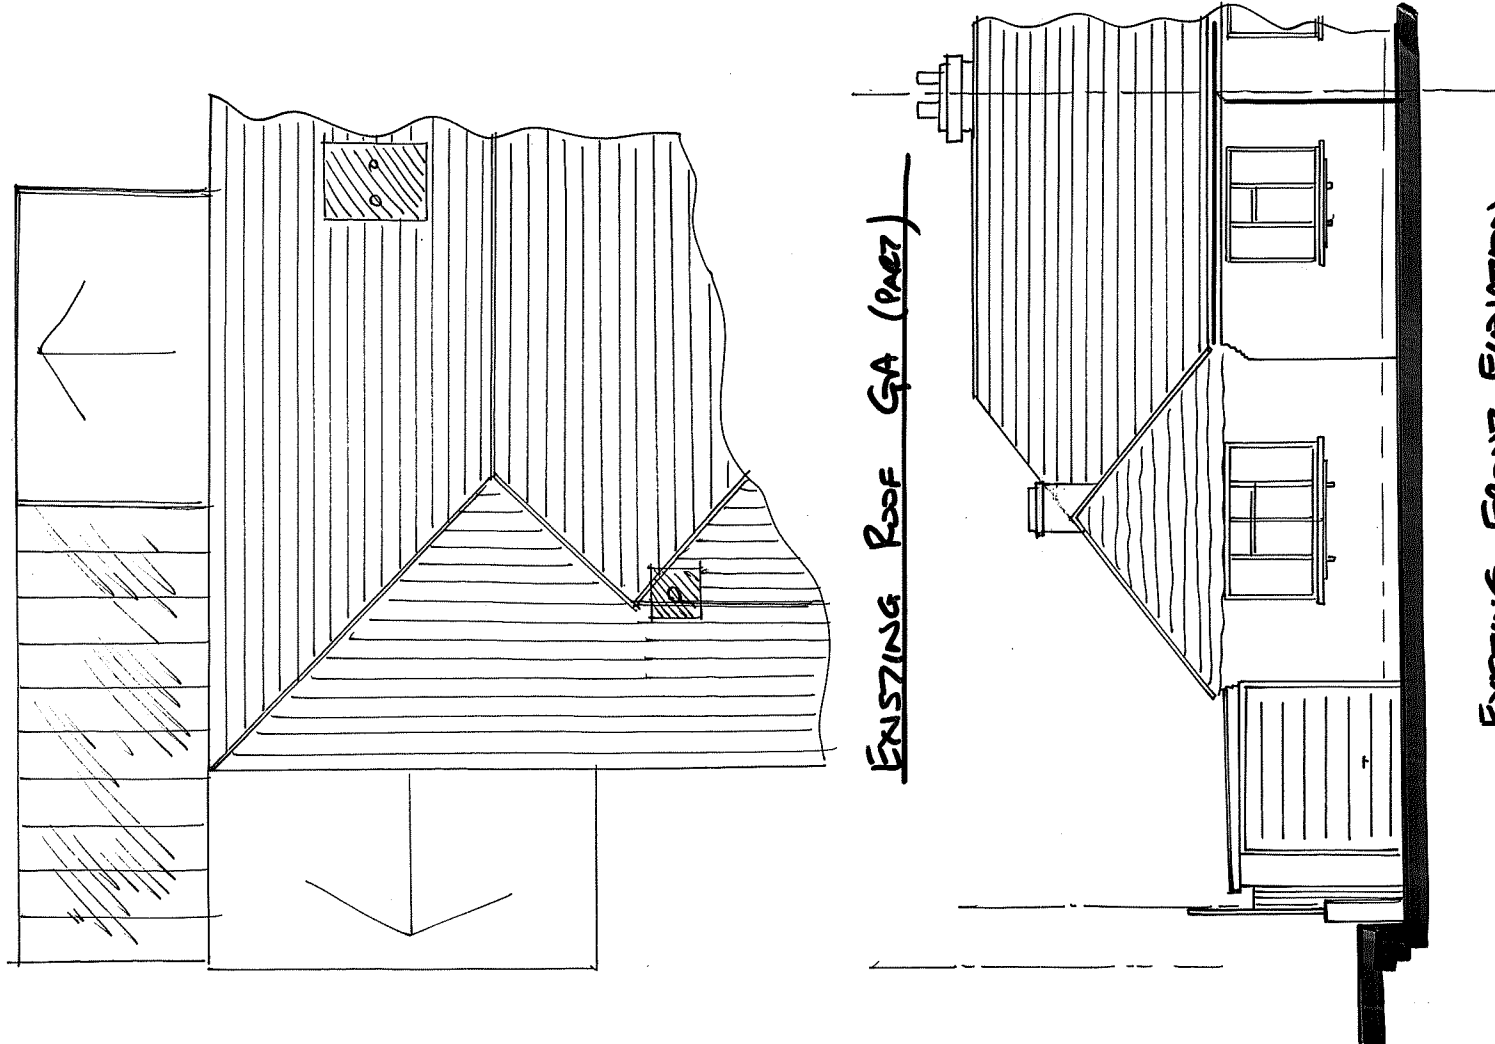


Existing Roof Elevation
(no change)

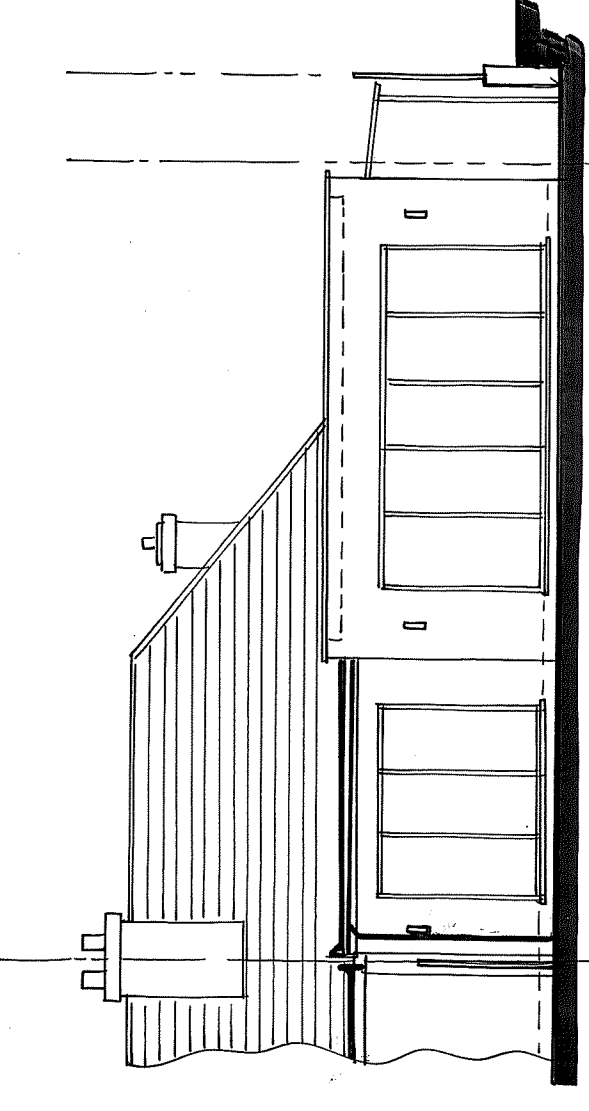


Proposed Rear Elevation

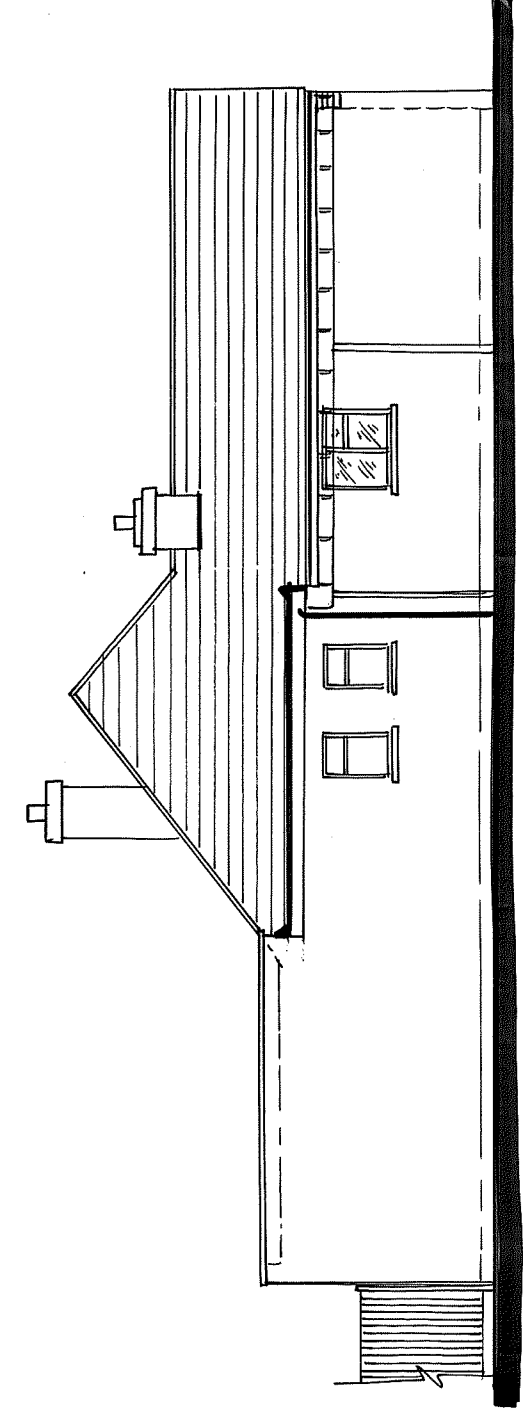


Proposed Side Elevation

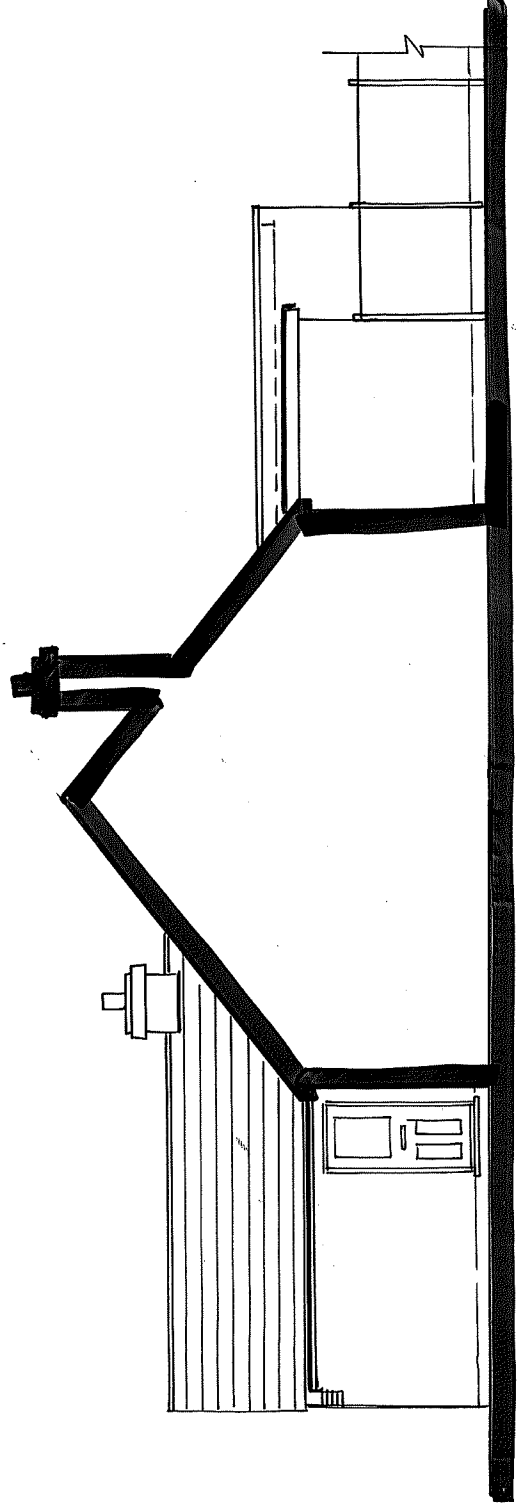


Proposed Side Elevation

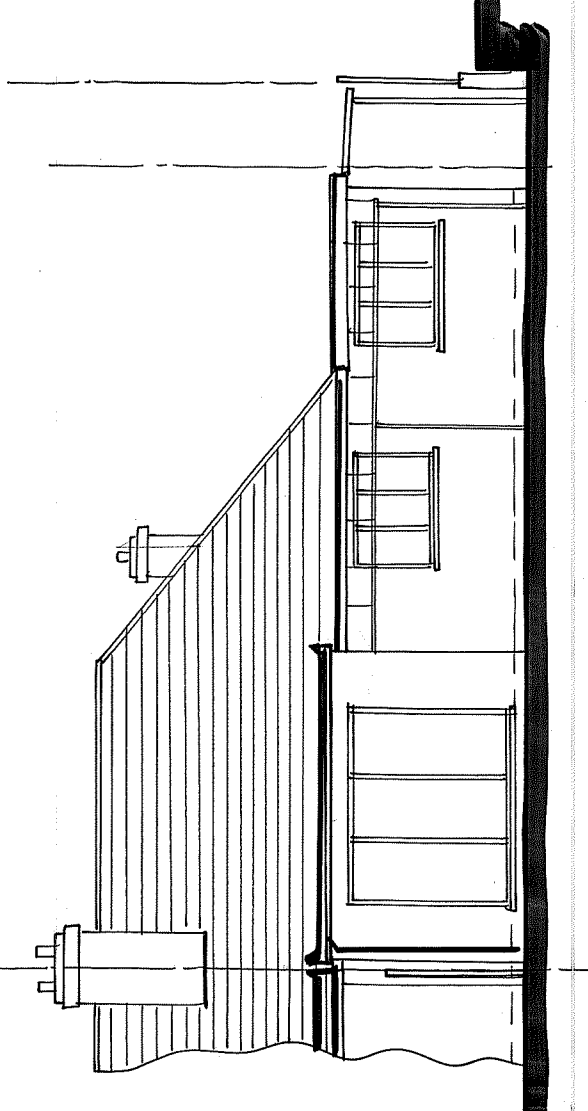


Existing Rear Elevation

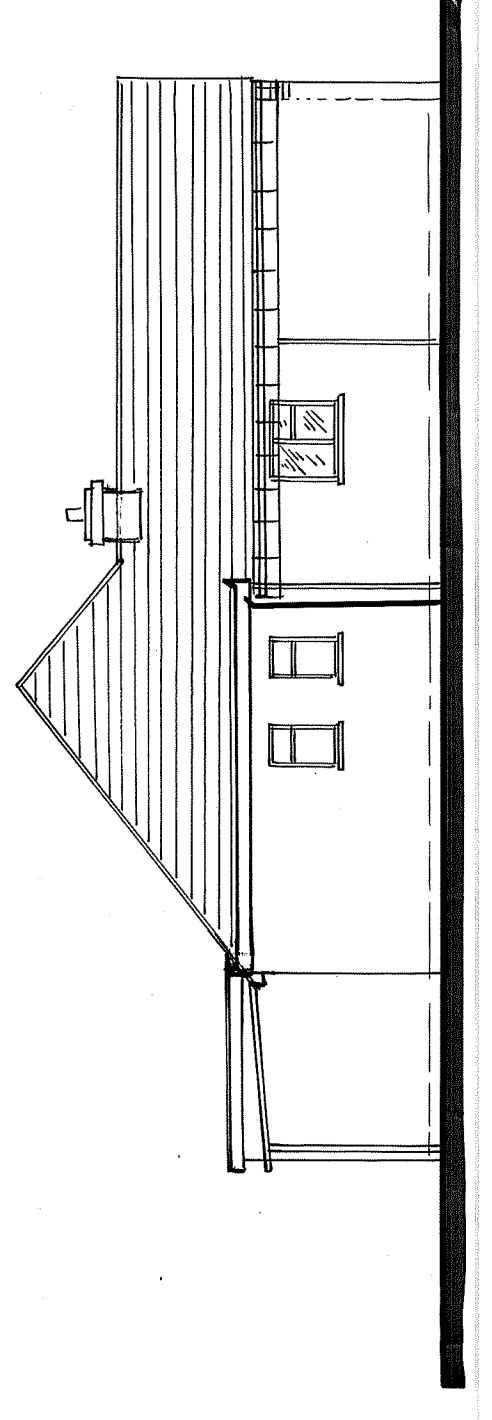

Existing Side Elevation

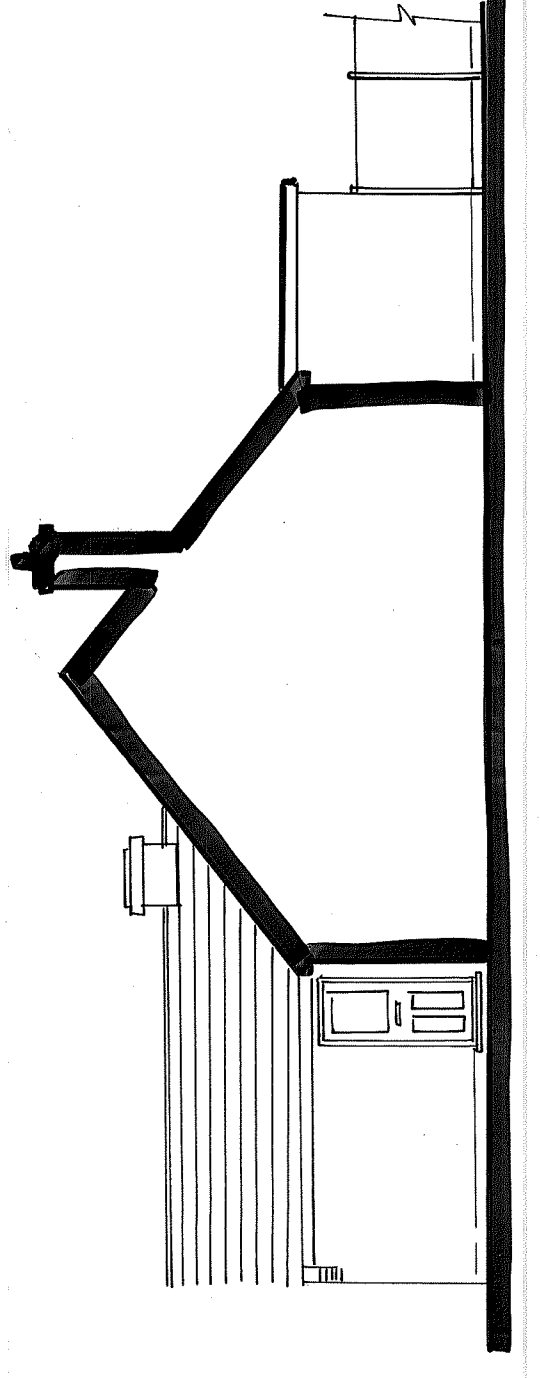

Existing Side Elevation

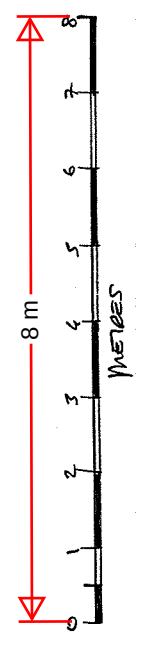

Plan 01 - DMS + Notes A3000
Plan 02 - DMS
Title
Existing + Proposed
GA's + Elevations
(for rear single
storey extension)
Date
10/01/2025
Scale
1:100 @ A2
Drawn by
1. CHITRA DEVI
HUGHES
Checked by
G. HUGHES
Date
10/01/2025
Drawing
DKM 1802/04 01