




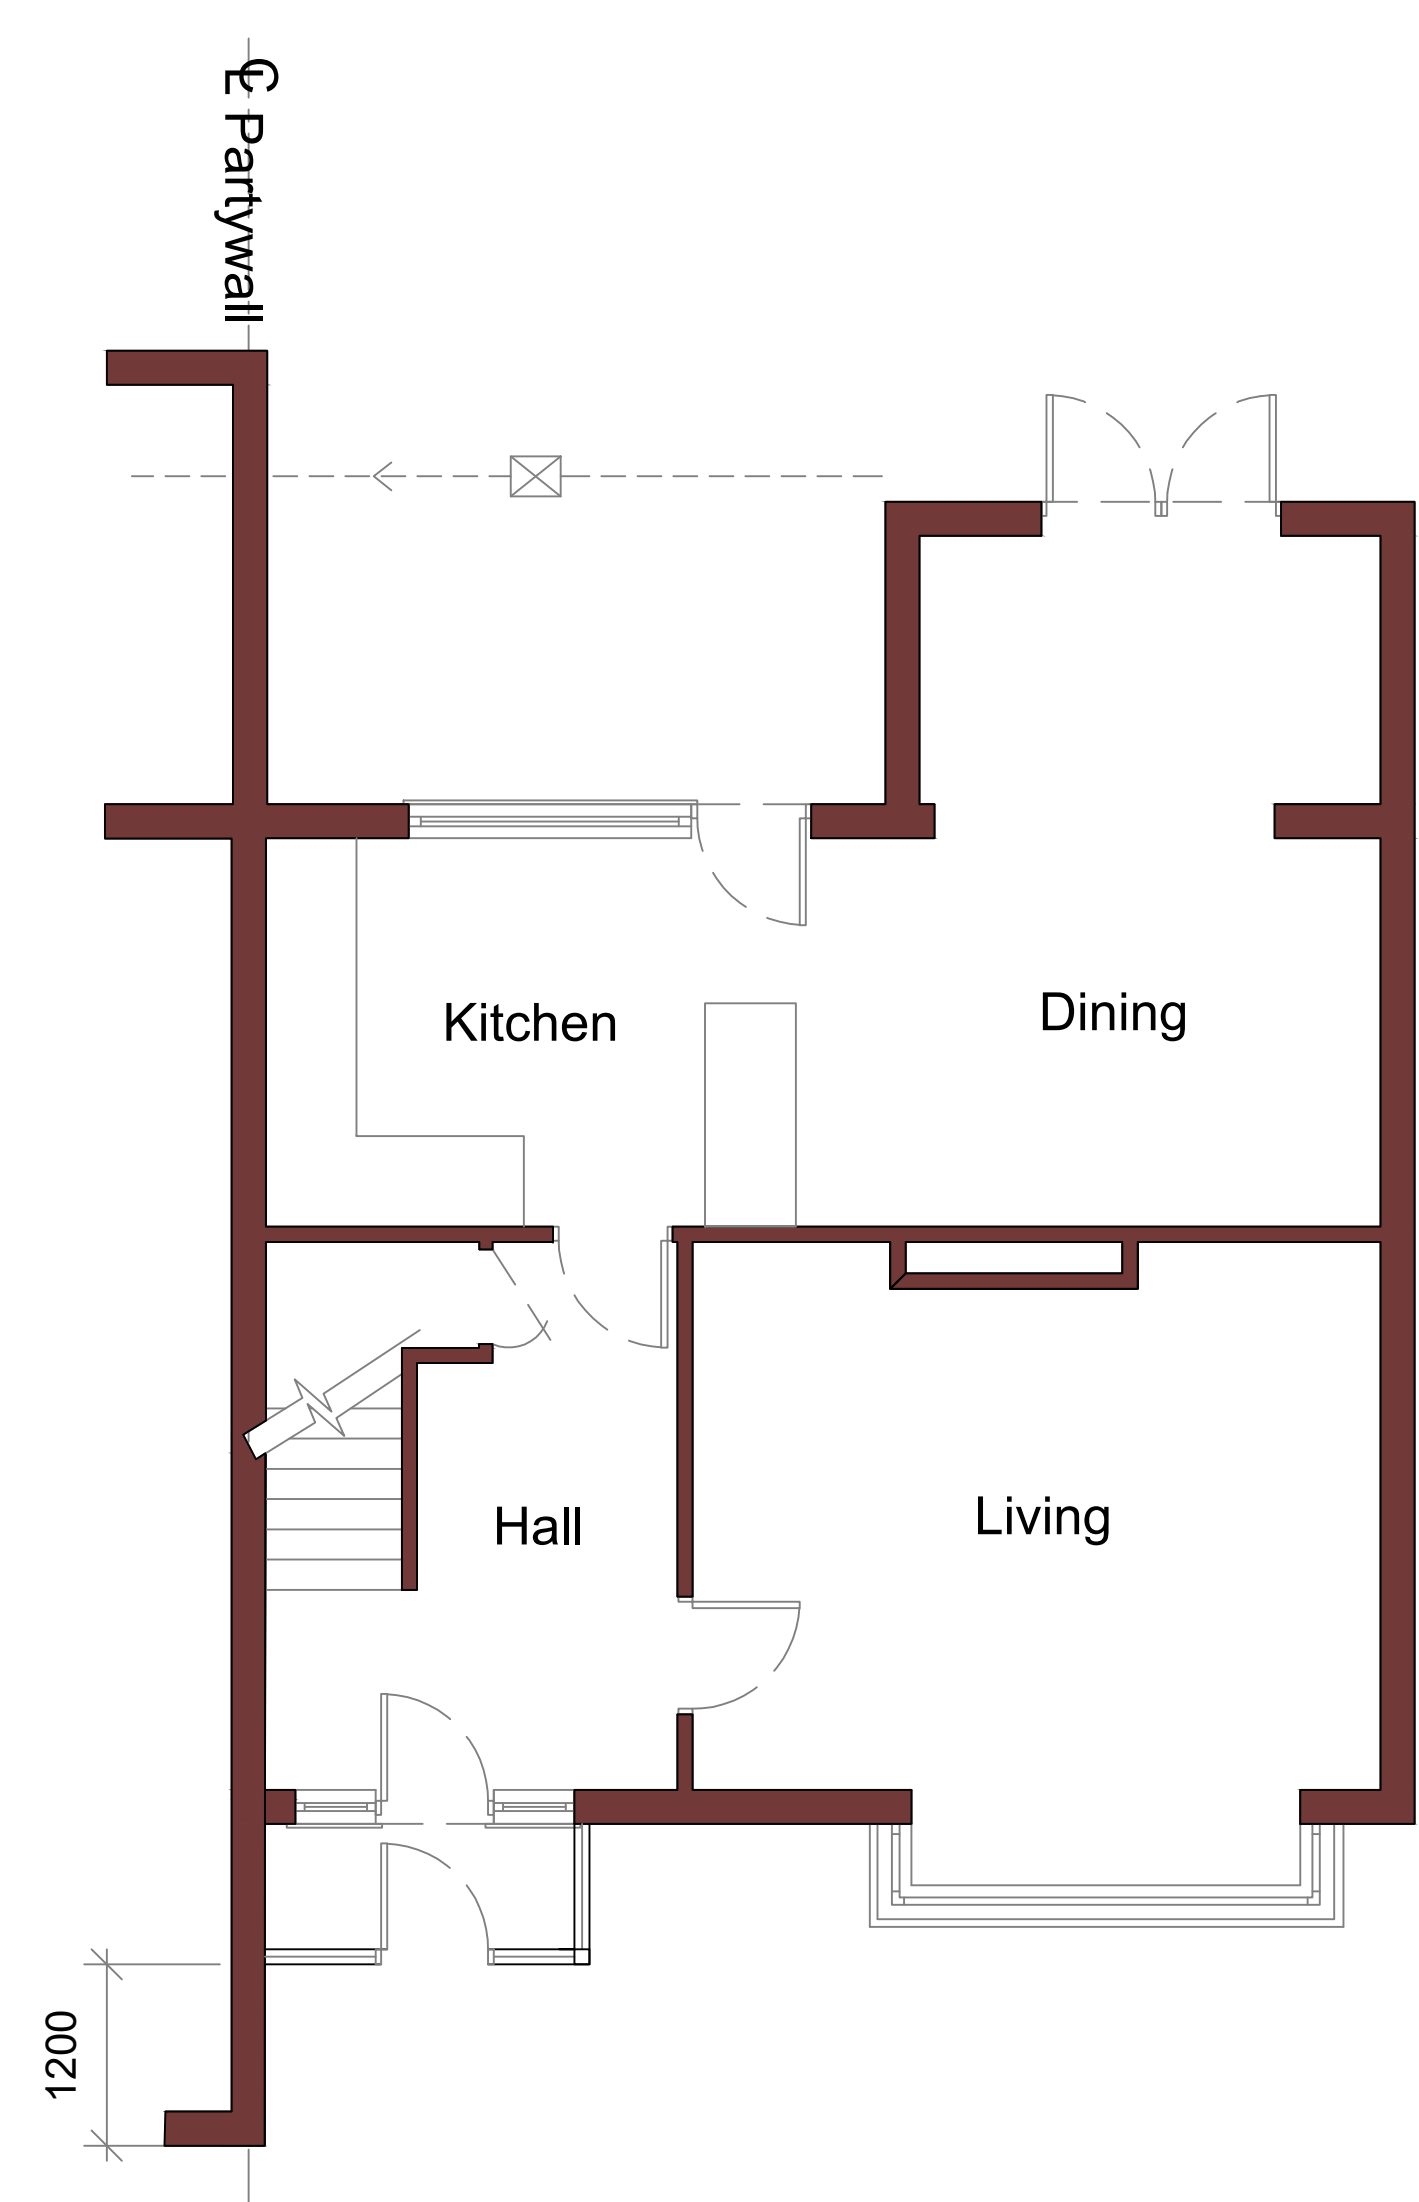

Existing Ground Floor Plan

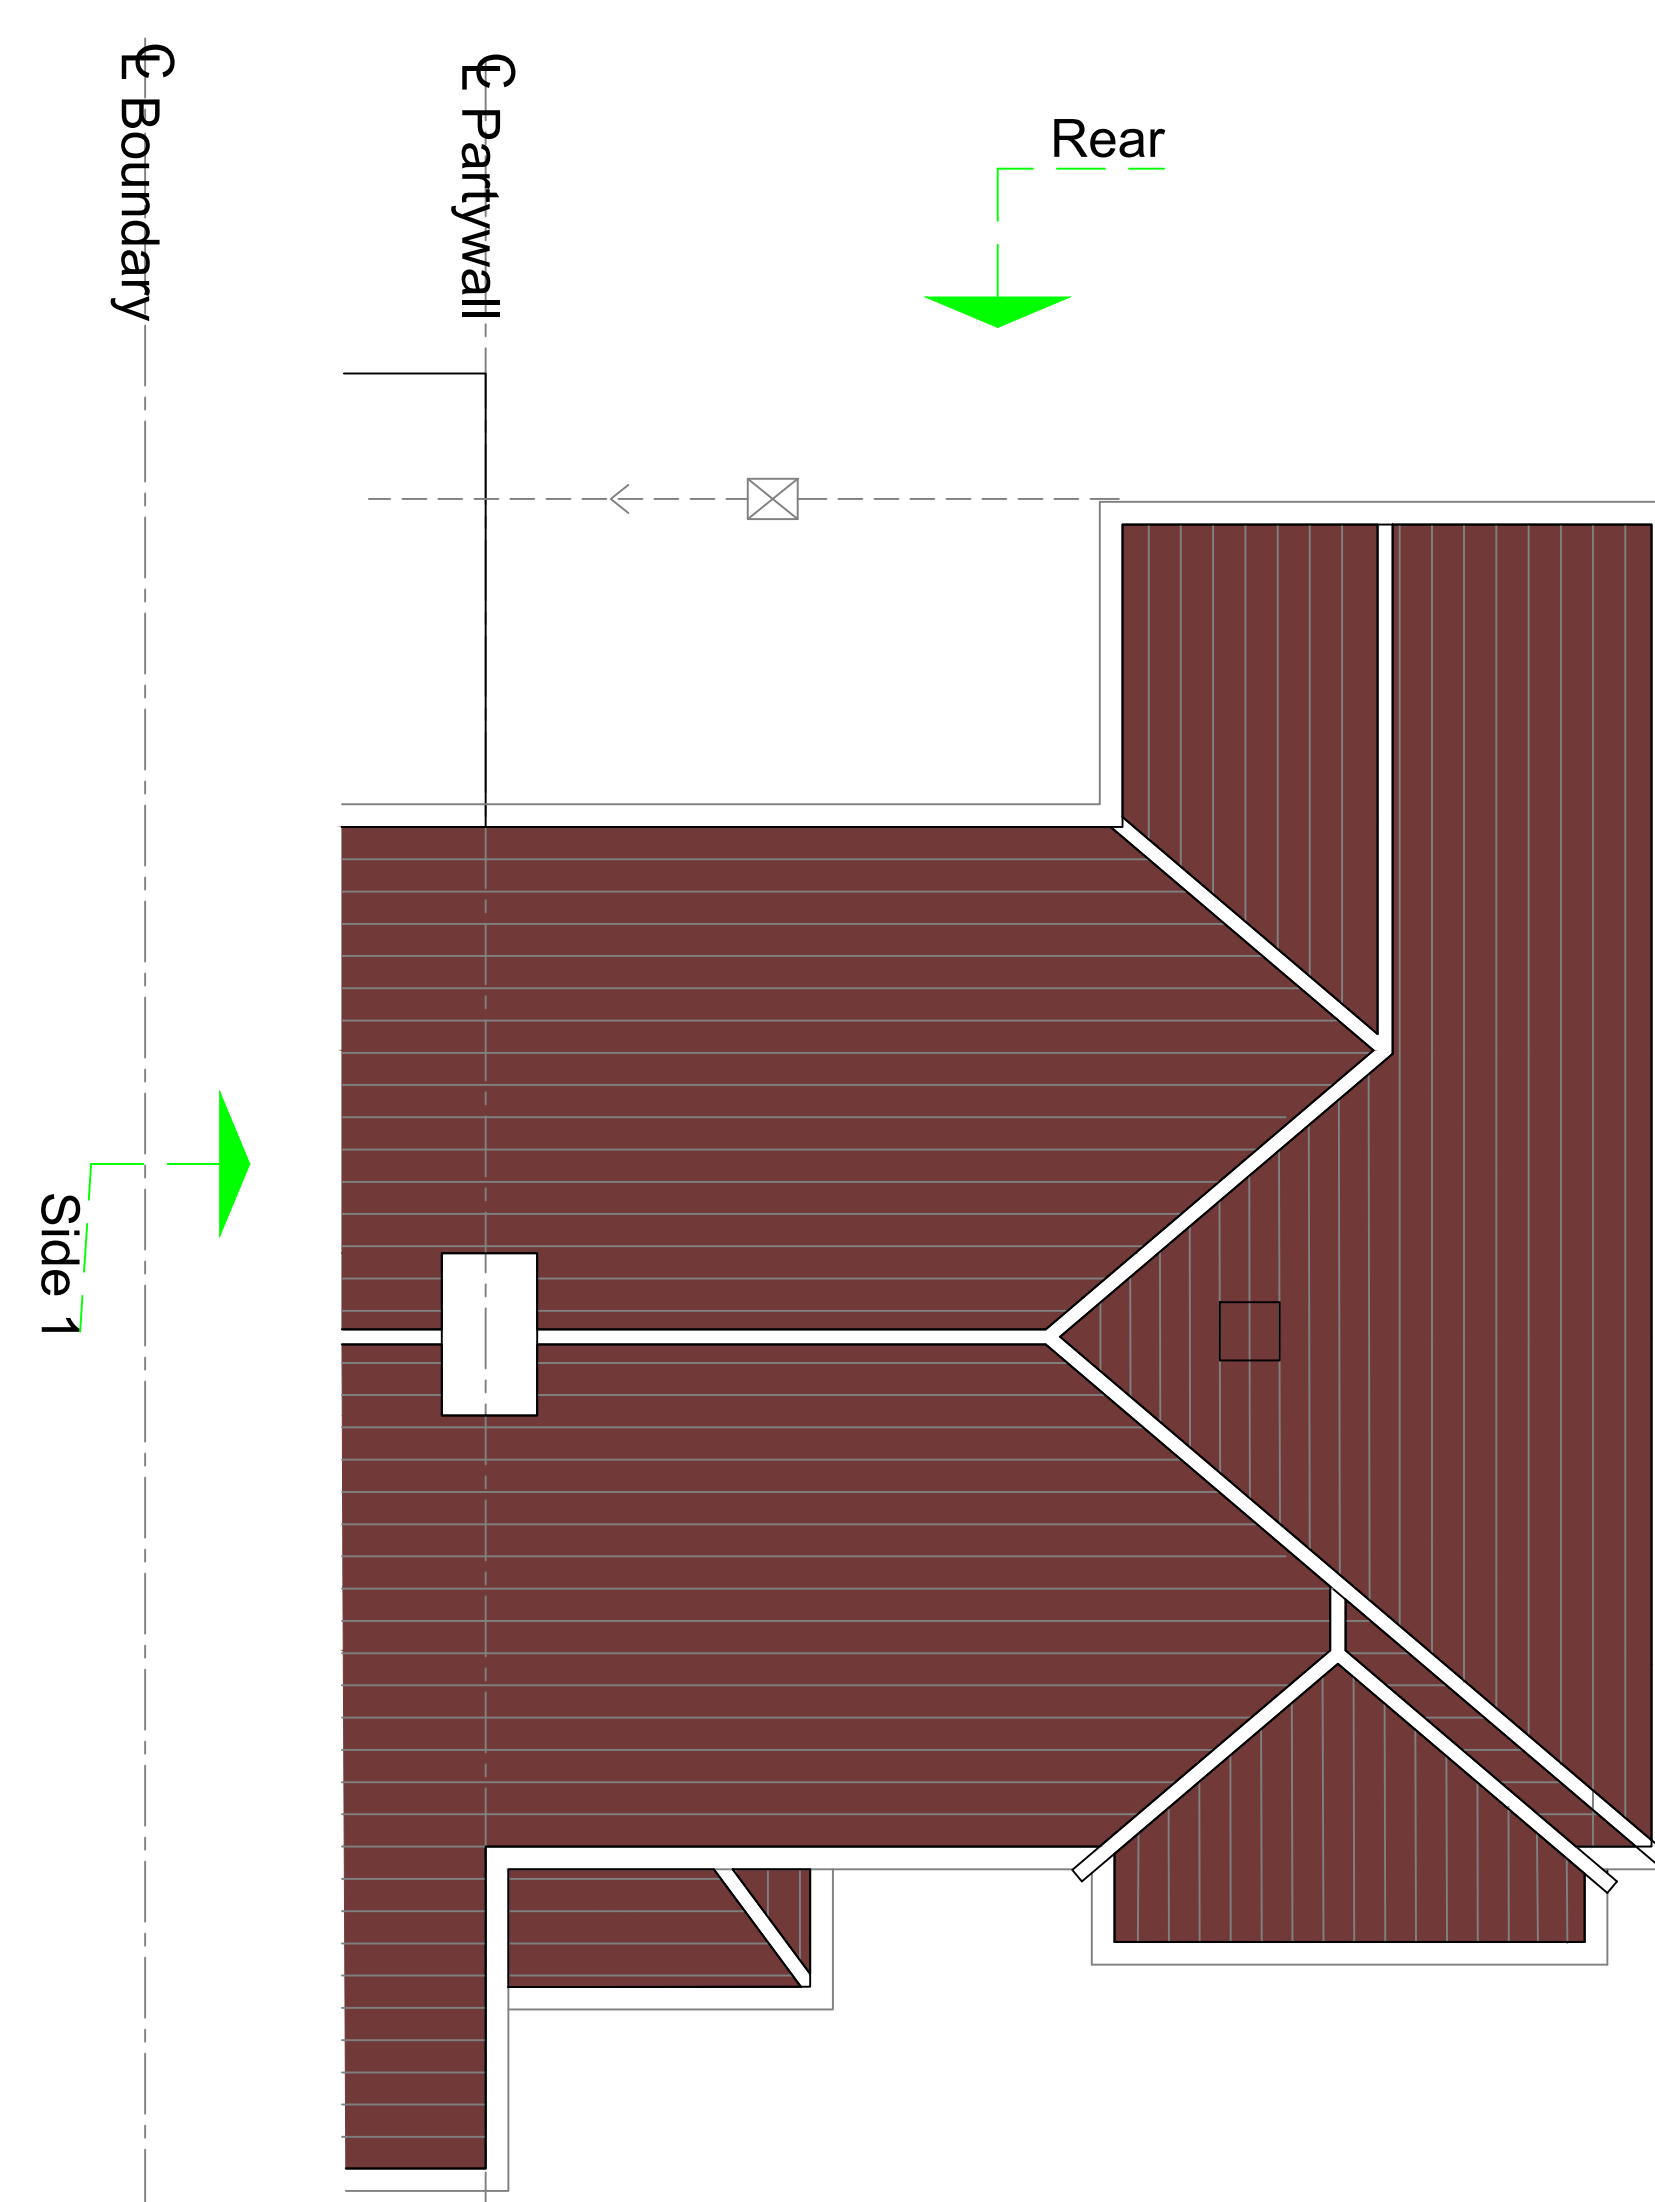


Existing Roof Plan

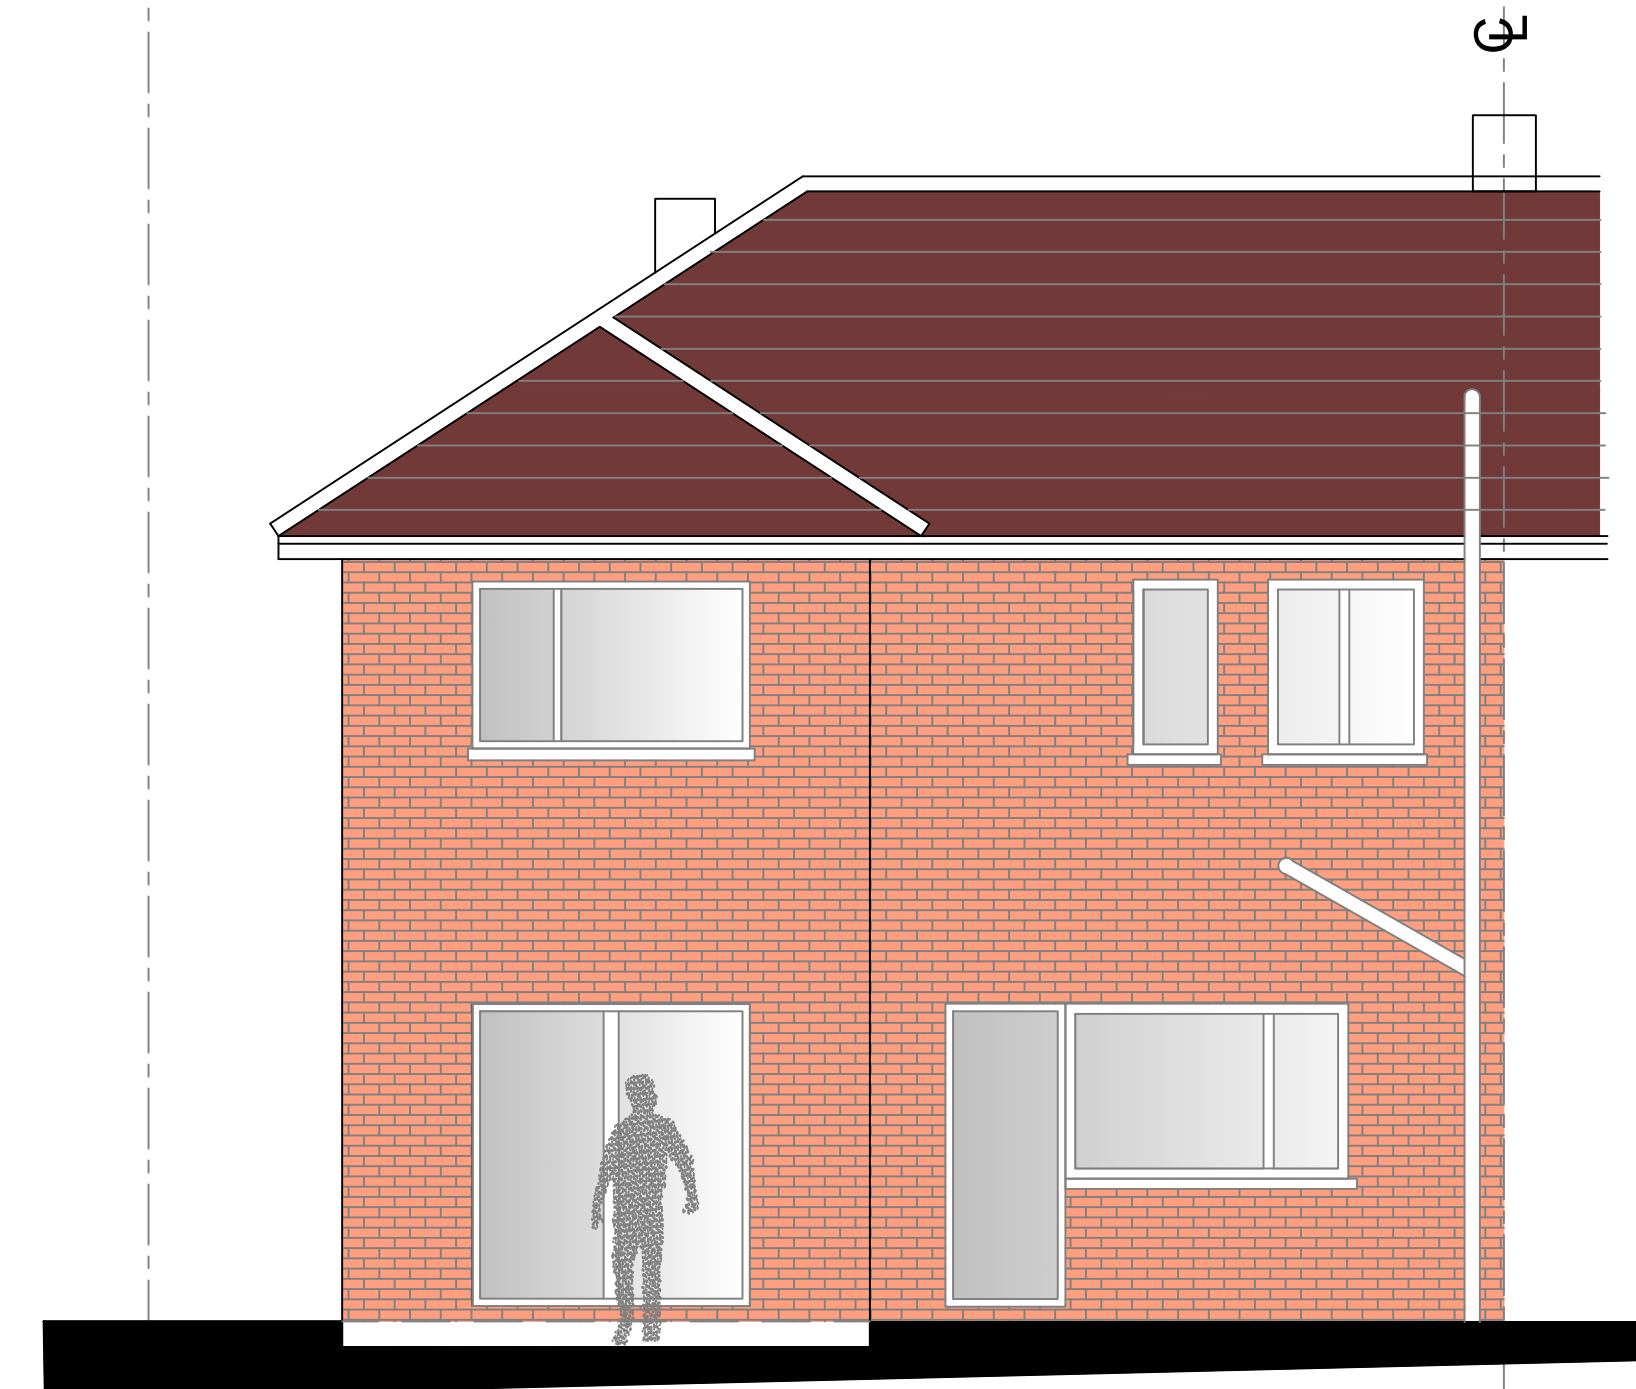


Existing Rear Elevation



Existing Side 1

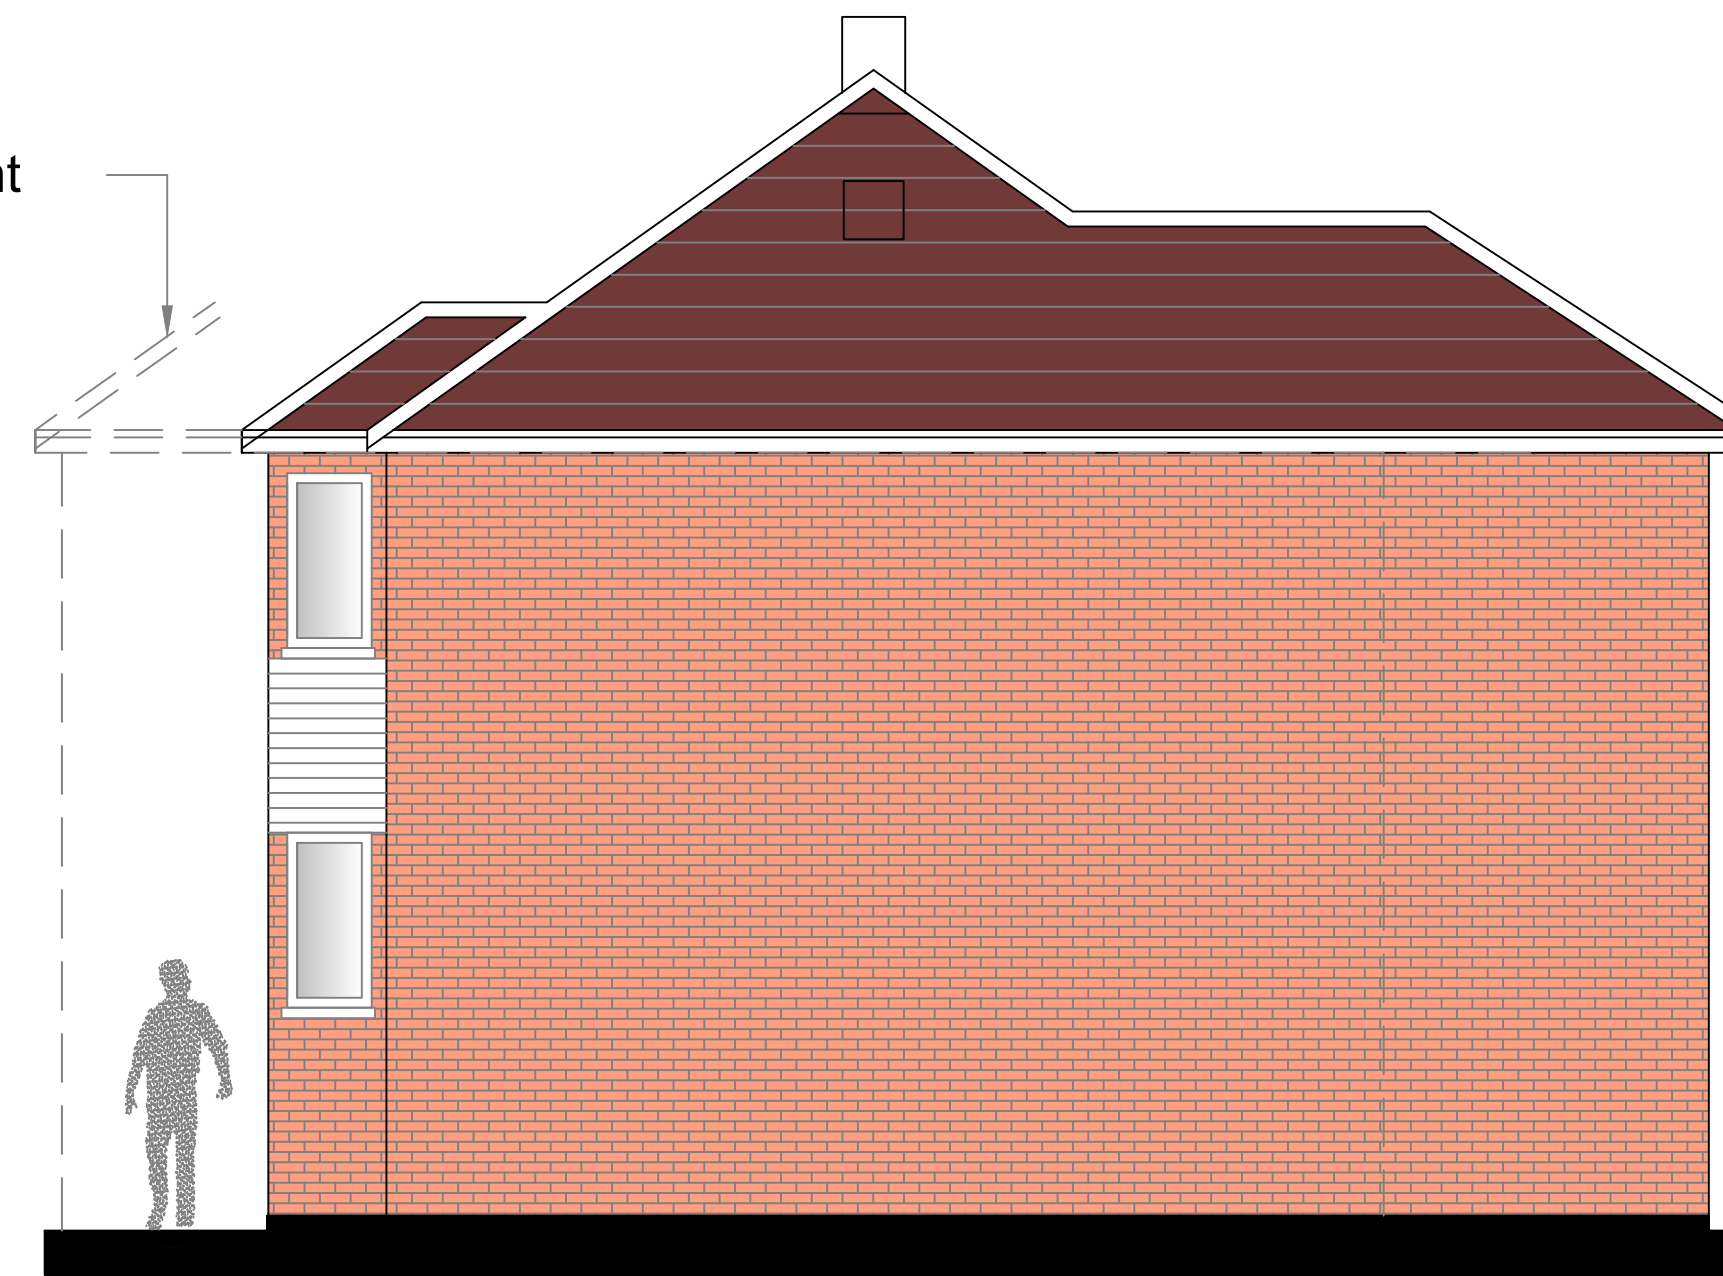

Existing Side 2

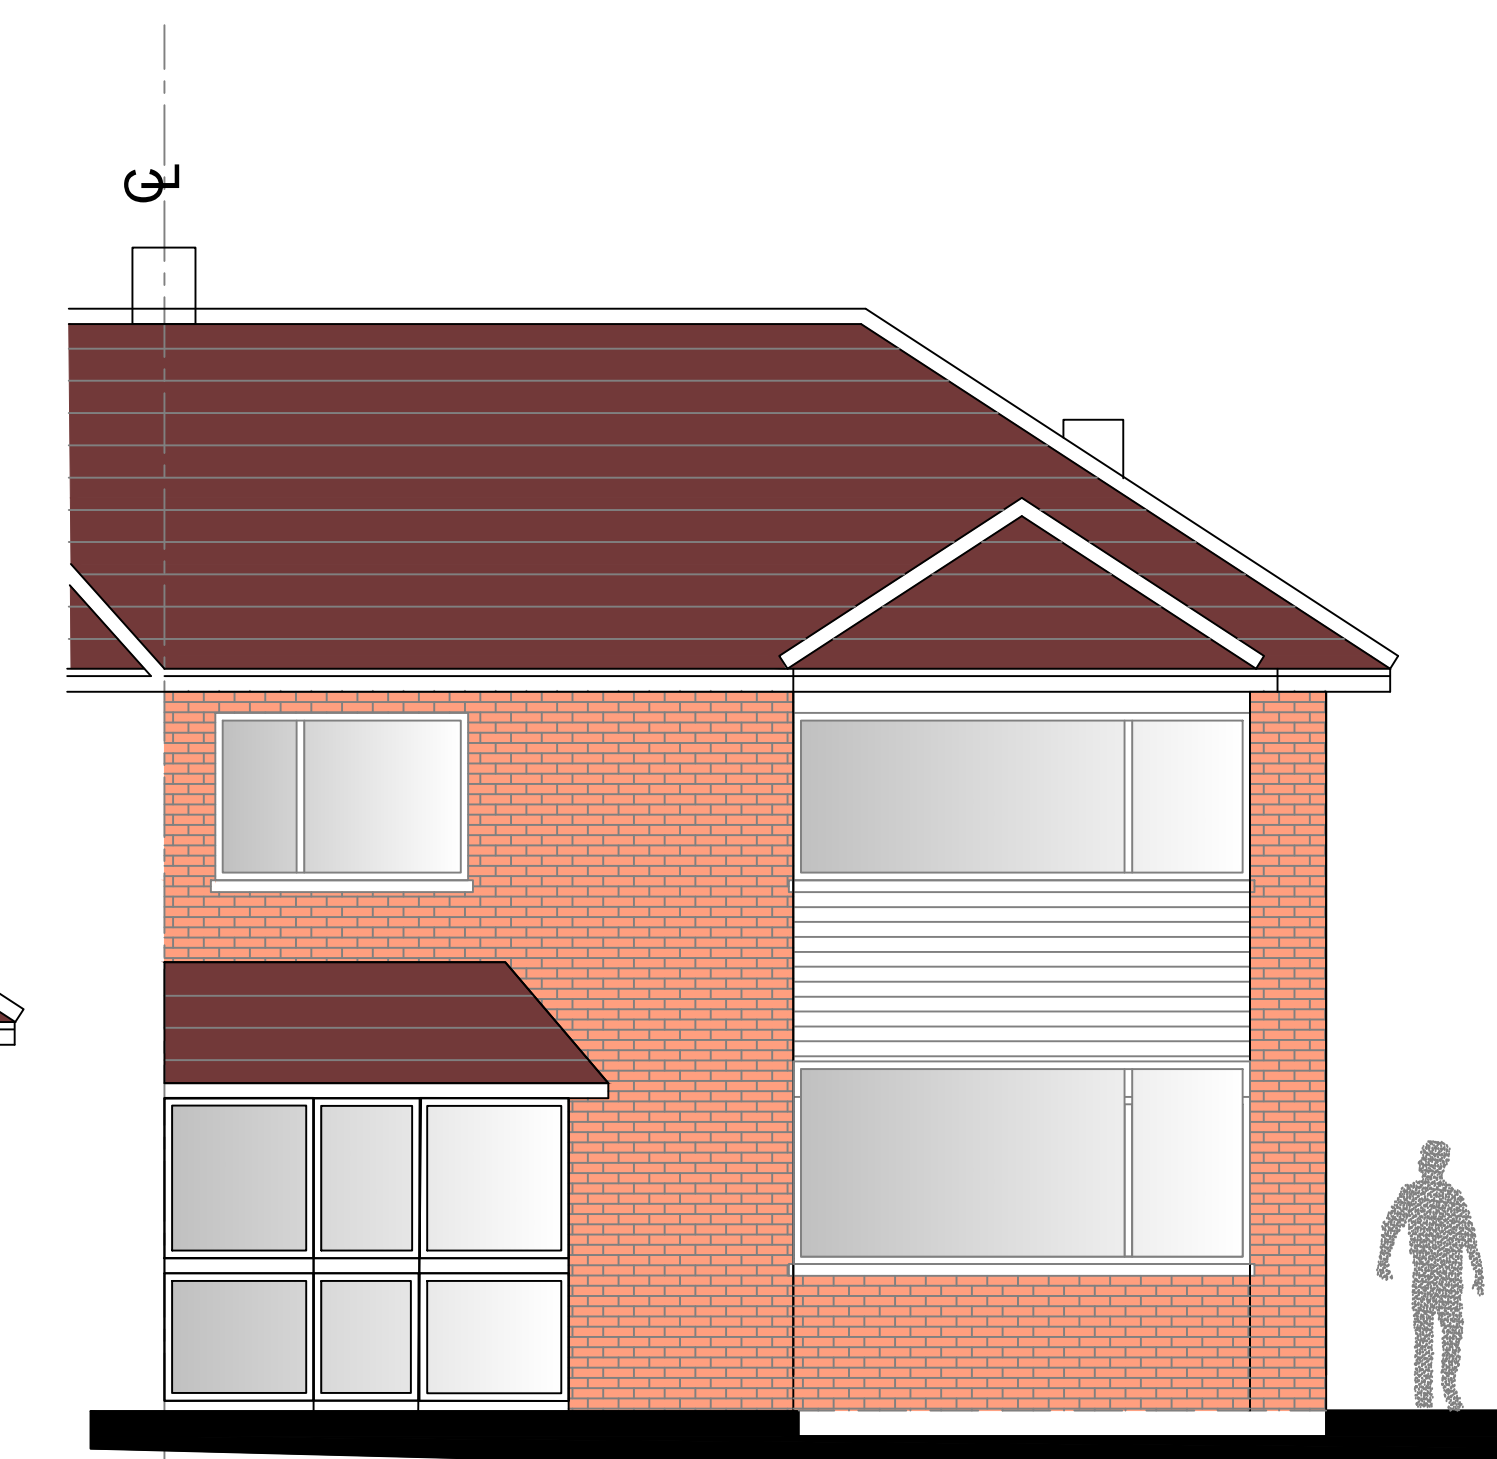

Existing Front Elevation

Photo Of Rear Elevation

Householder

P1	ISSUED TO PLANNING		
Rev		Date	
IMPERIAL 9A THE PINNACLE - 160 HIGH ROAD - RM6 6PN STRUCTURAL PLANNING LTD 07940121222			
Job Title 4 Marconi Road Gravesend Kent DA11 8LJ			
Drawing Title Existing Plans			
Scale 1:50 @ A1	Date		
Job No. 51-1000-9	Dwg No. S03	Rev P1	

