


Front Elevation


Scale 1:100

 

Side Elevation



Rear Elevation

Side Elevation

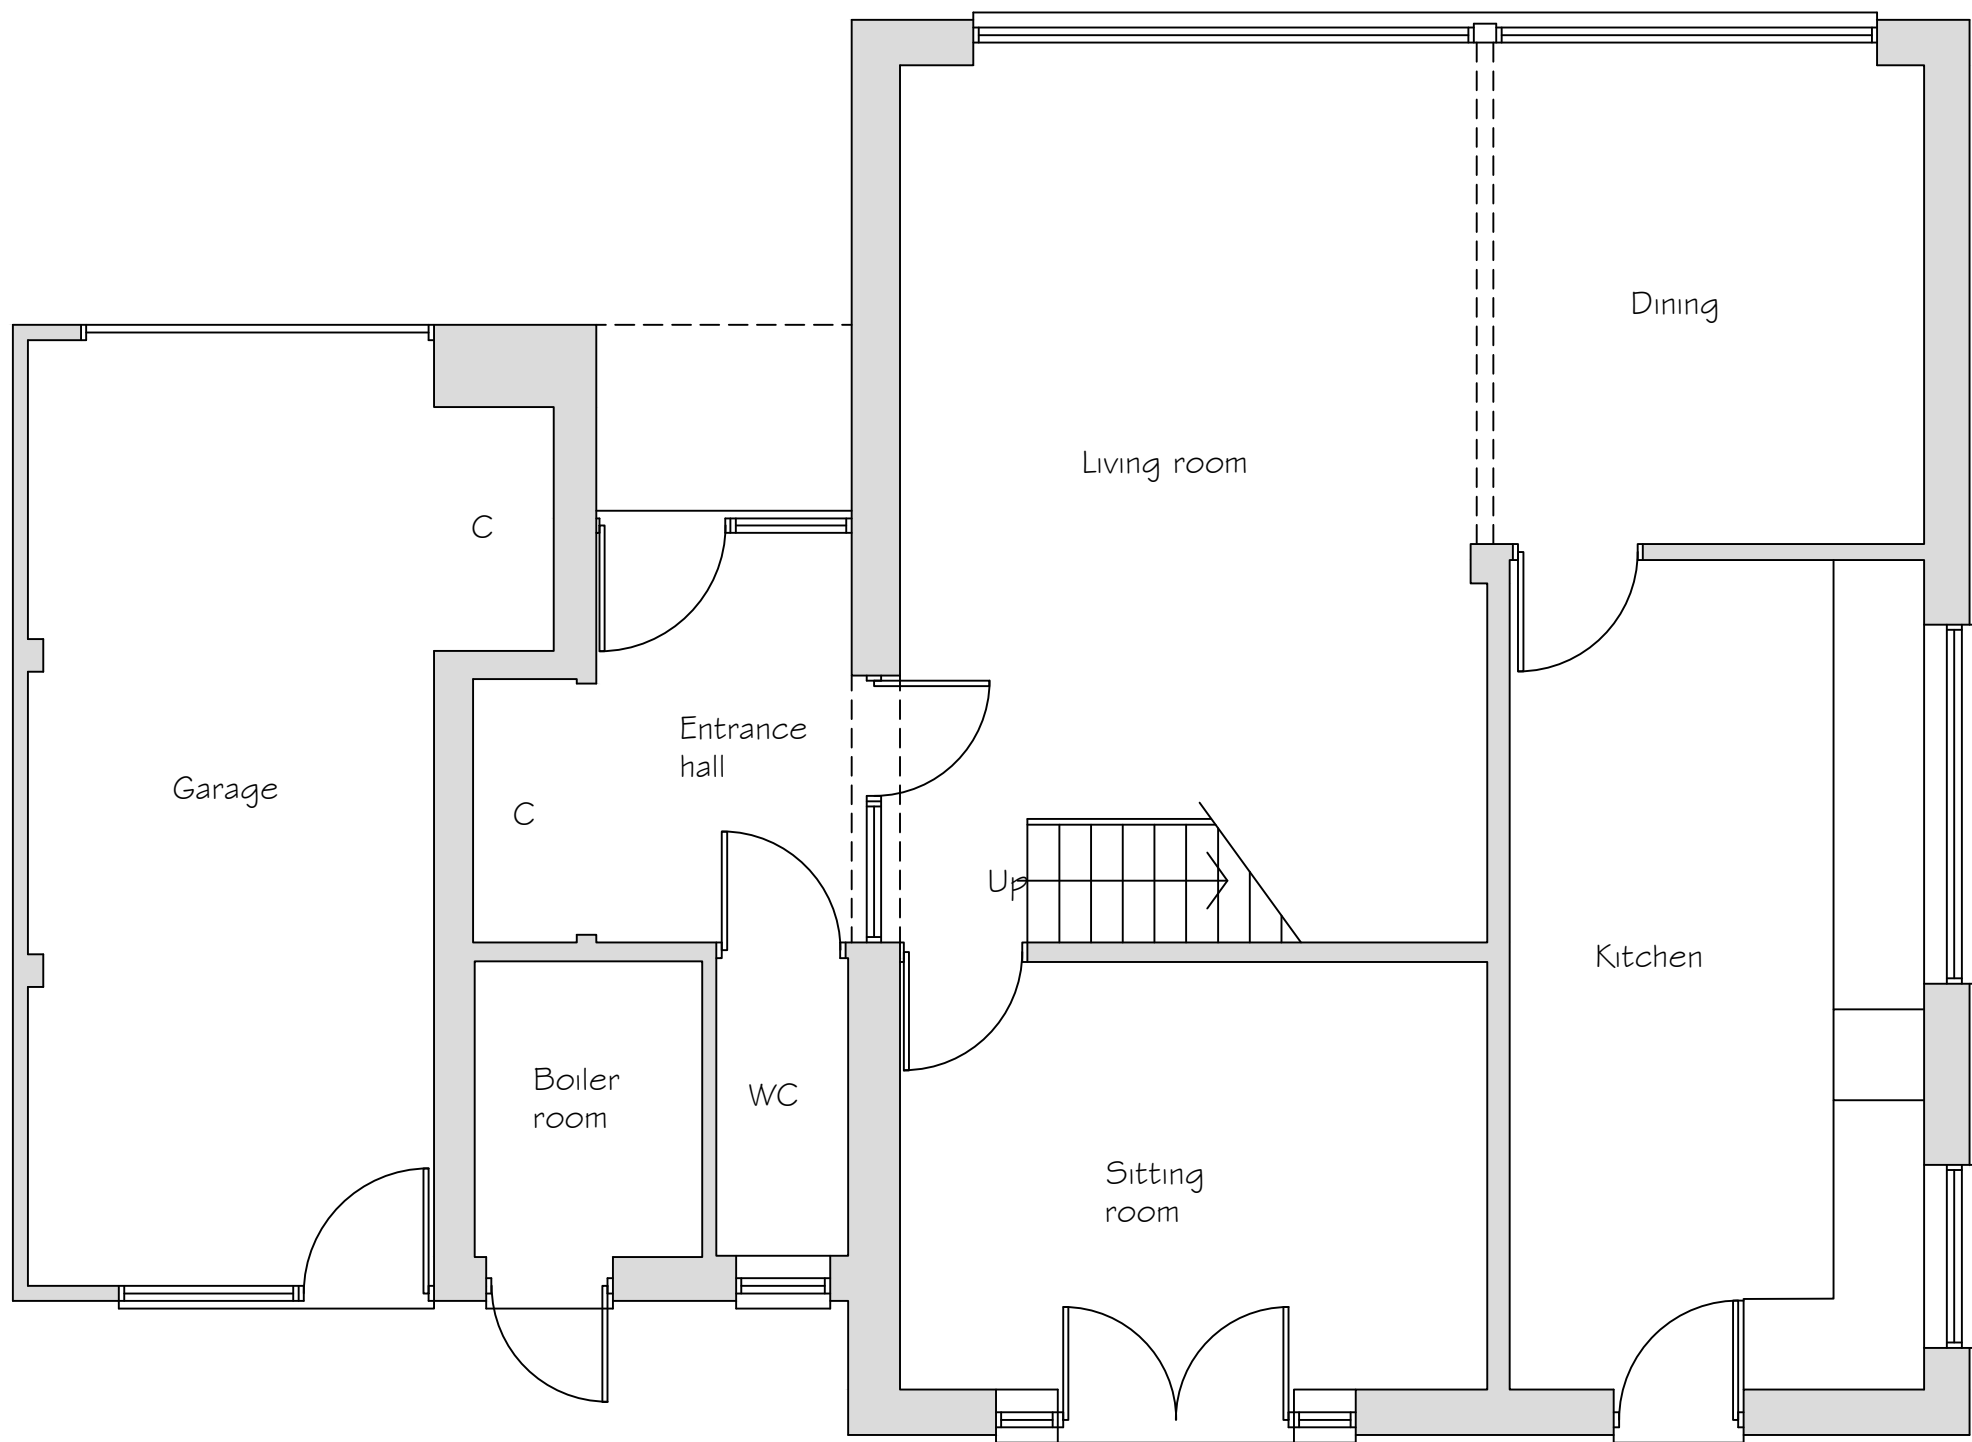

Ground Floor Plan

Scale 1:50

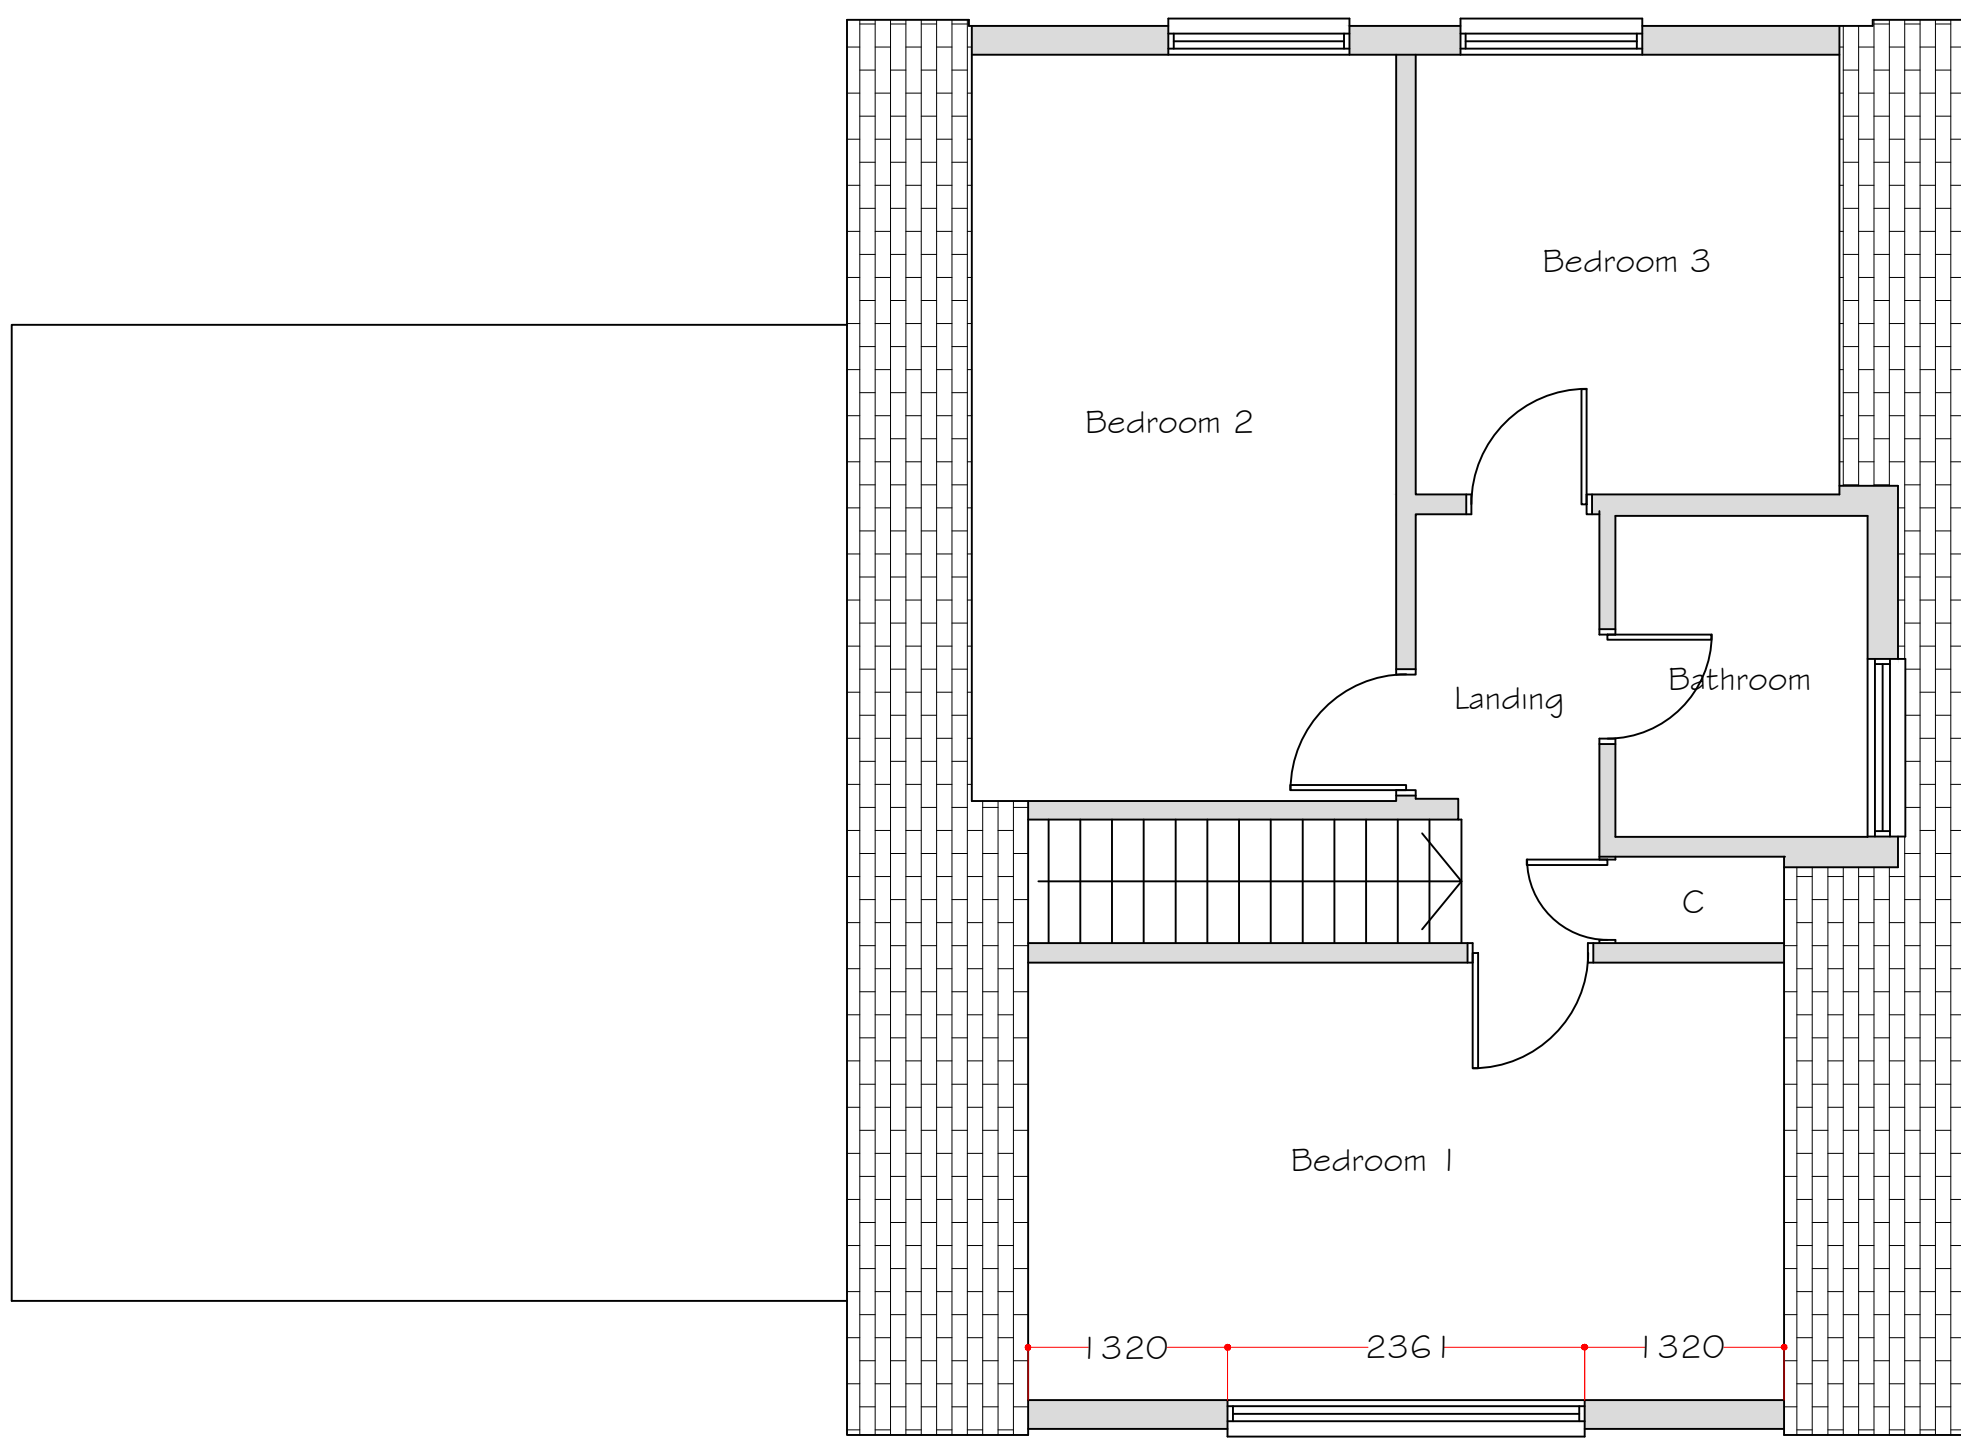 

First Floor Plan

Scale 1:50

Rev A-Scale amended.

30 July 2025

Synergy Planning & Property Consultants Ltd The Office The Larches Rochester Kent ME3 7NQW		
Client	Mr & Mrs T Jandoo	
Address	Orchard House Thong Lane Gravesend	
Drawing title	Existing survey drawing	
Scale	1:50/1:100/1:200	
Date	April 2025	Drawn by
Drawing No	25/468/01	A