




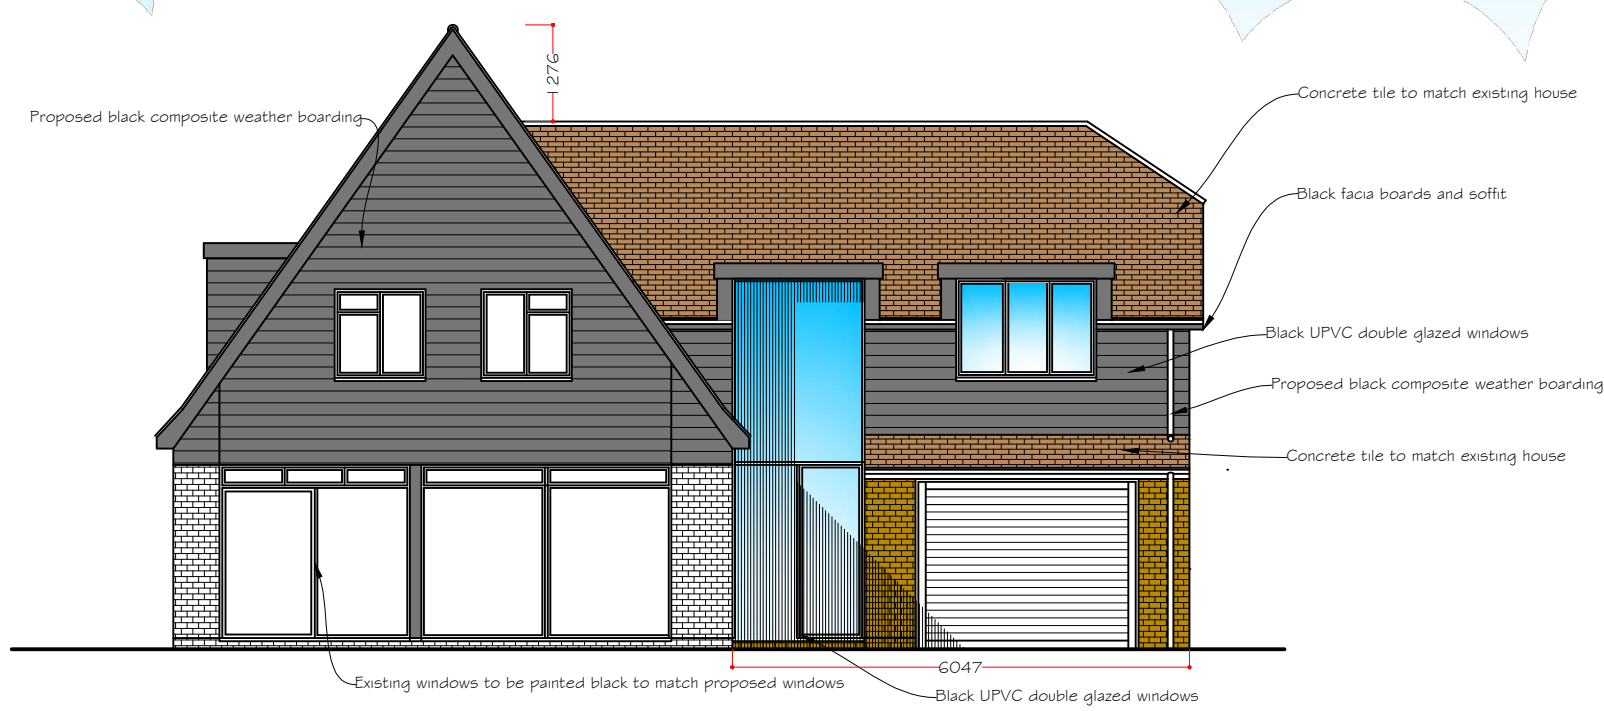


Front Elevation
Scale 1:100

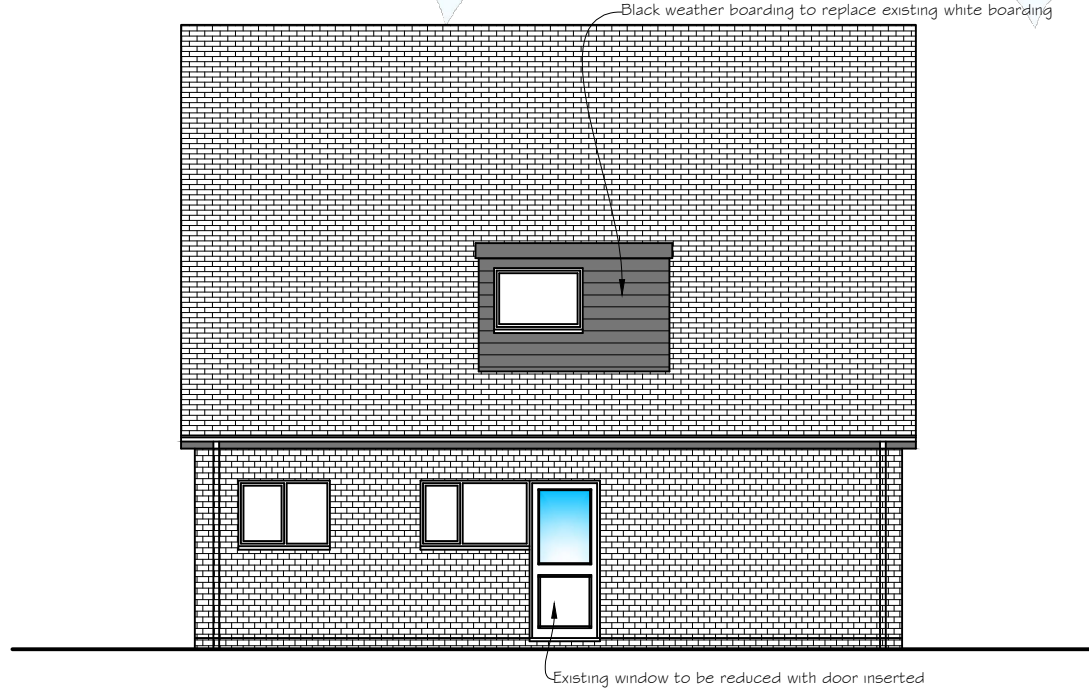


Side Elevation

 



Rear Elevation

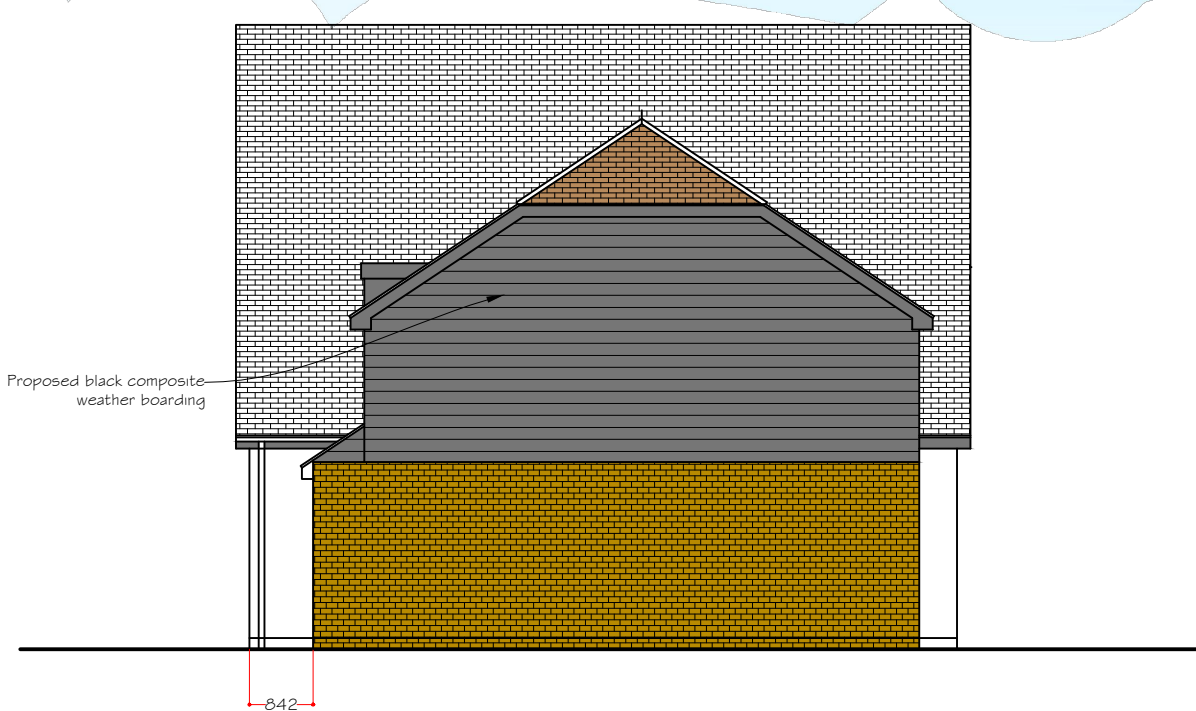

Side Elevation

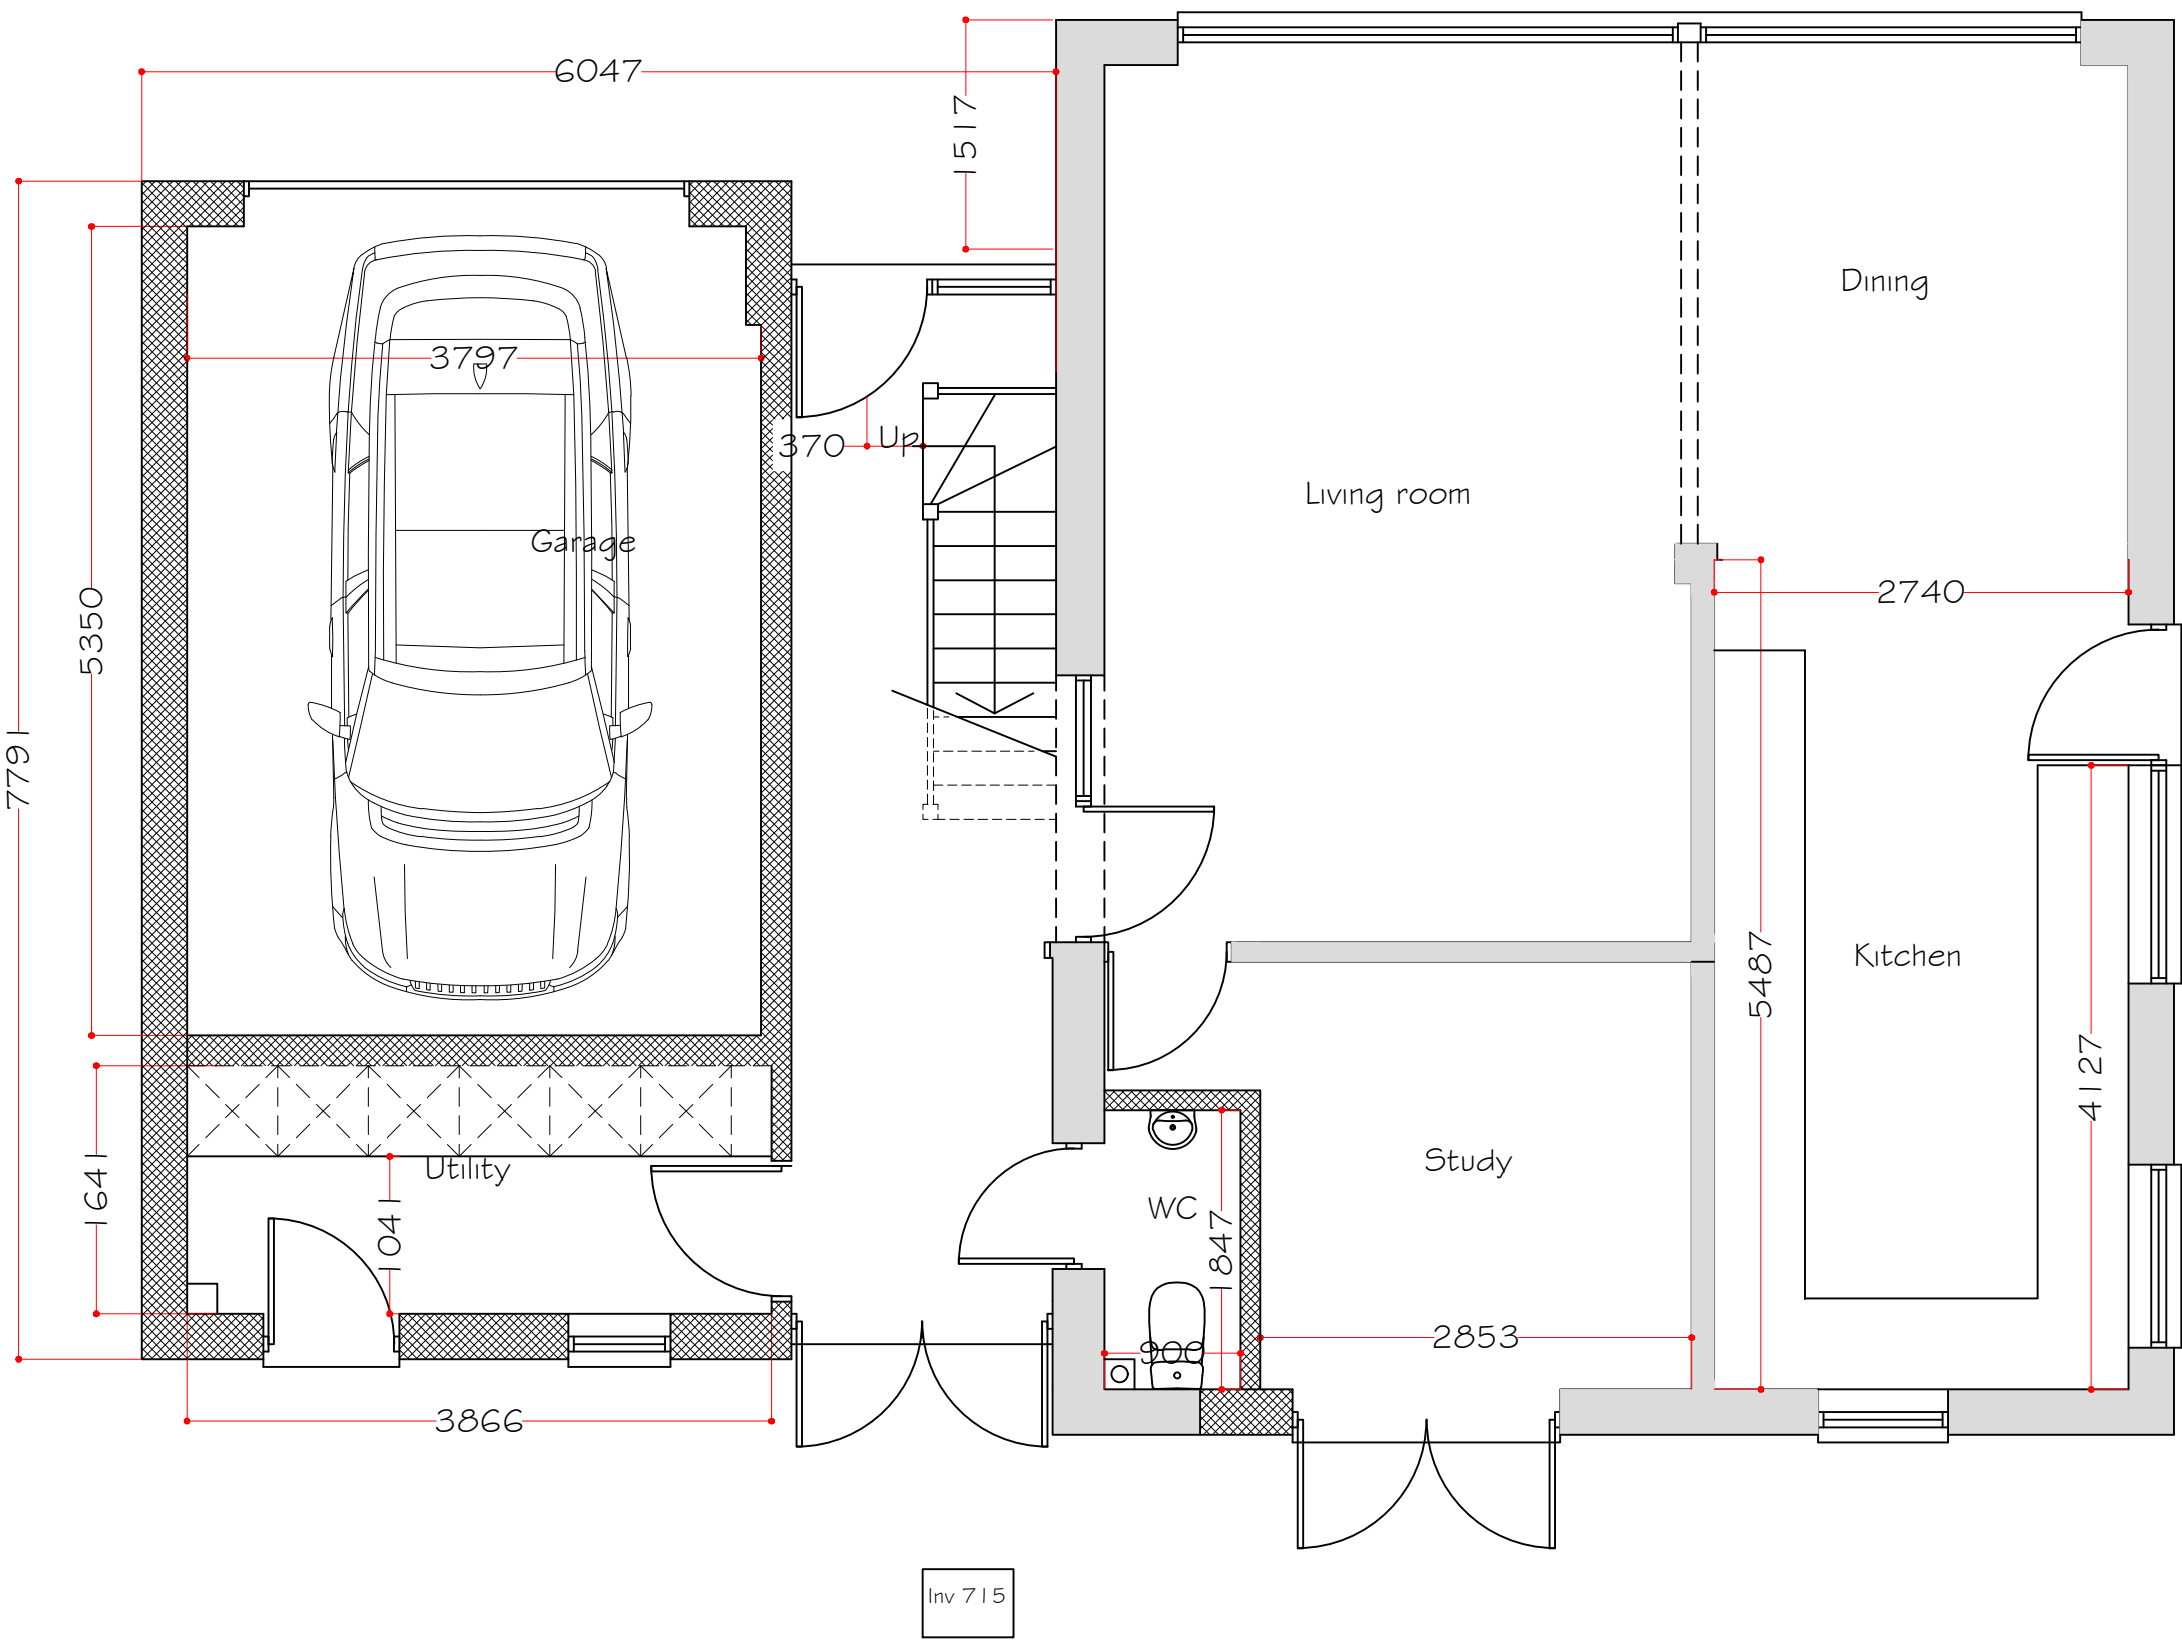

Ground Floor Plan
Scale 1:50

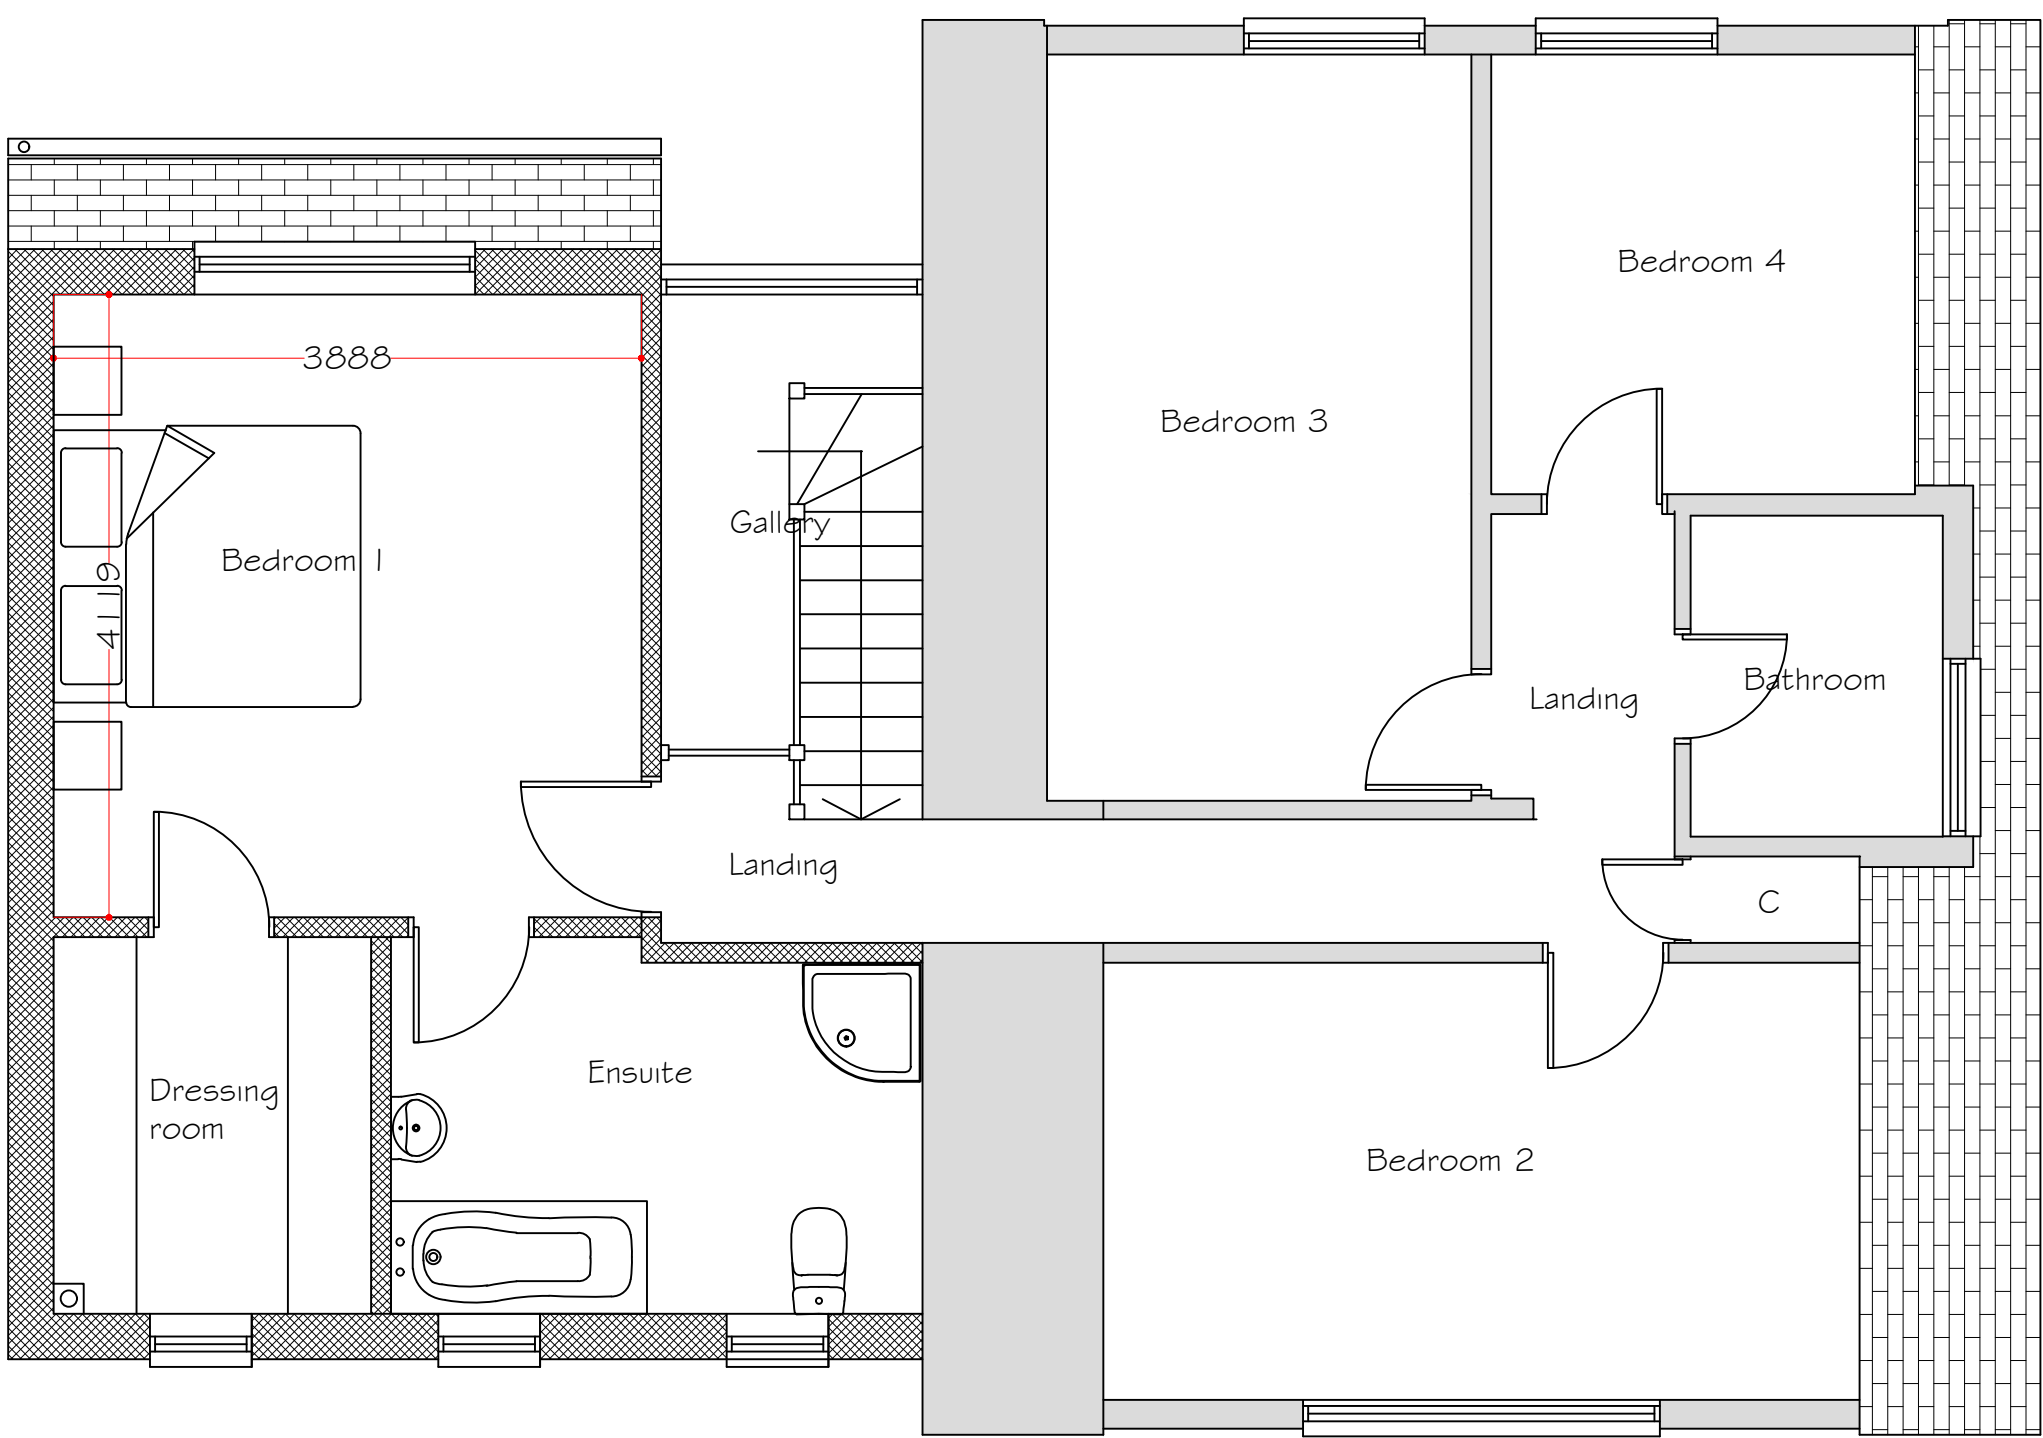 

First Floor Plan
Scale 1:50

Synergy Planning & Property Consultants Ltd The Office The Larches Rochester Kent ME3 7NQW		
Client	Mr & Mrs T Jandoo	
Address	Orchard House Thong Lane Gravesend	
Drawing title	Proposed drawing	
Scale	1:50/1:100/1:200	
Date	August 2025	Drawn by
Drawing No	25/468/06	