
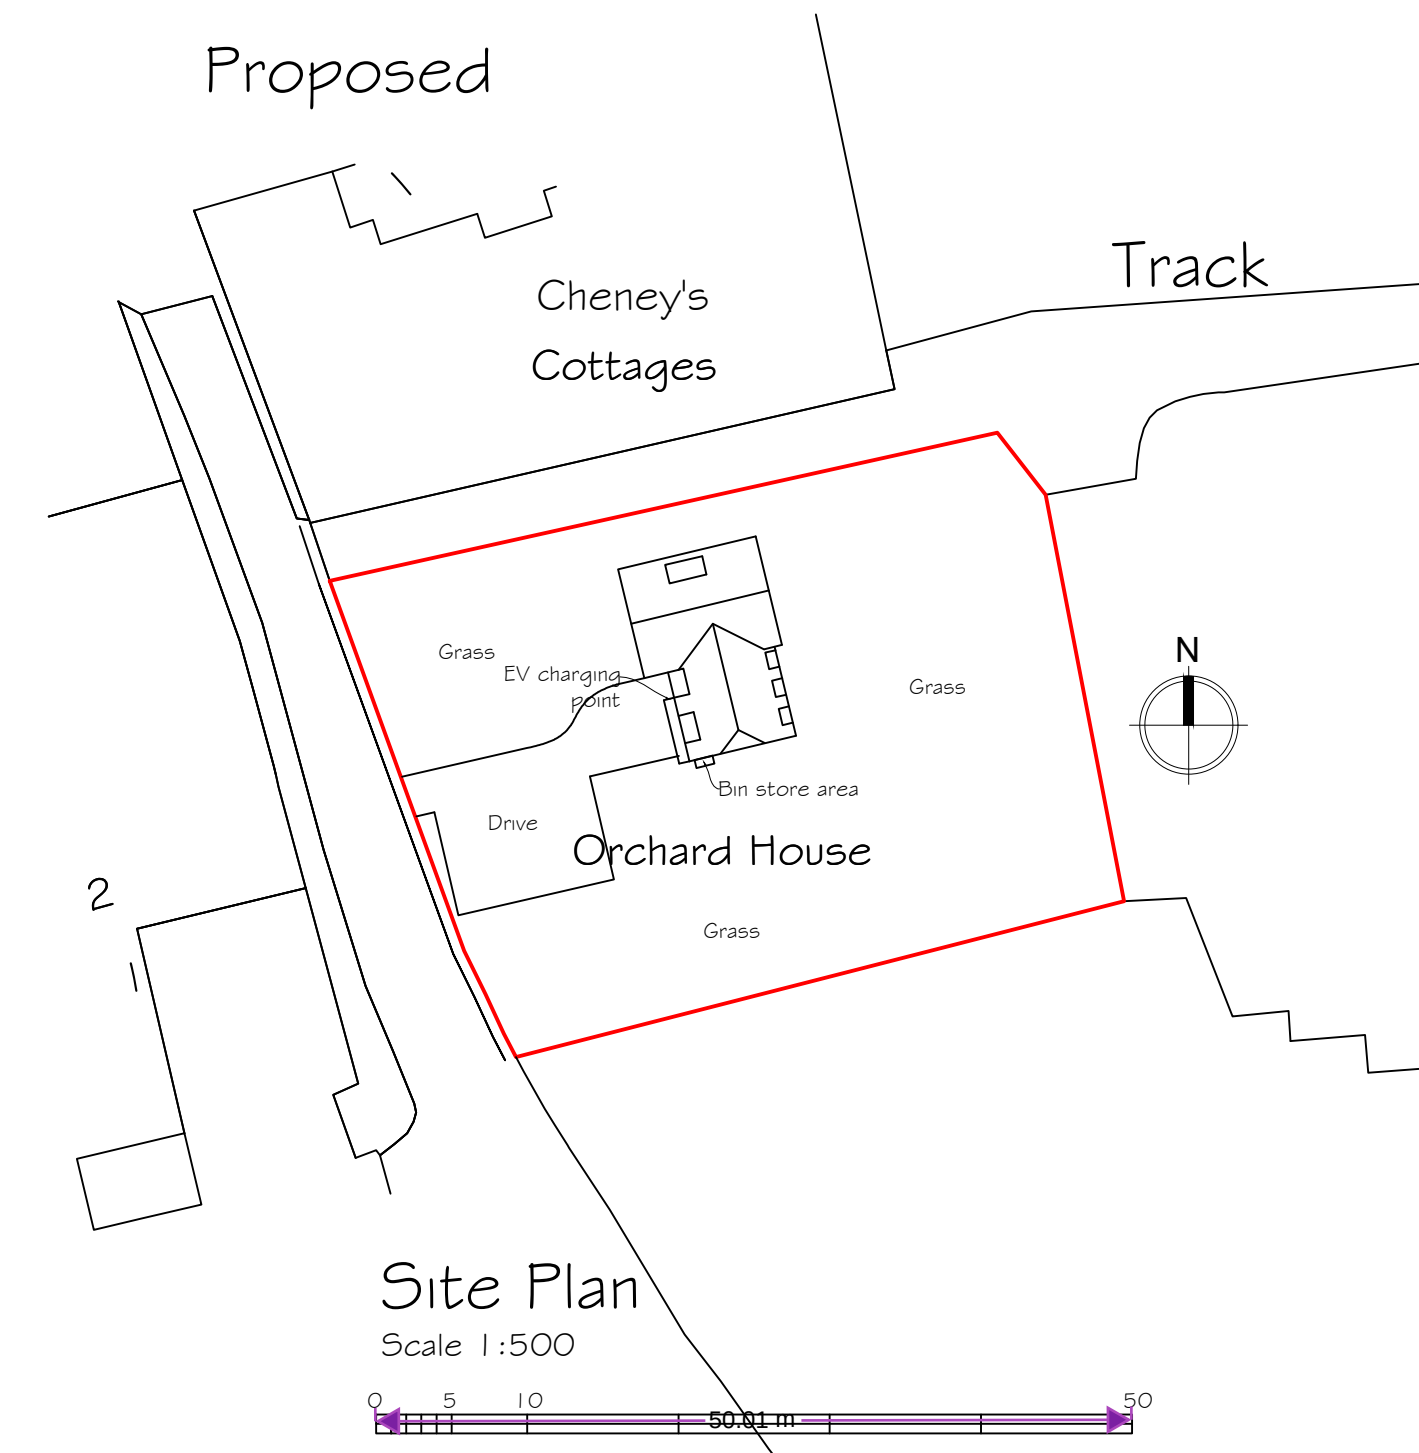
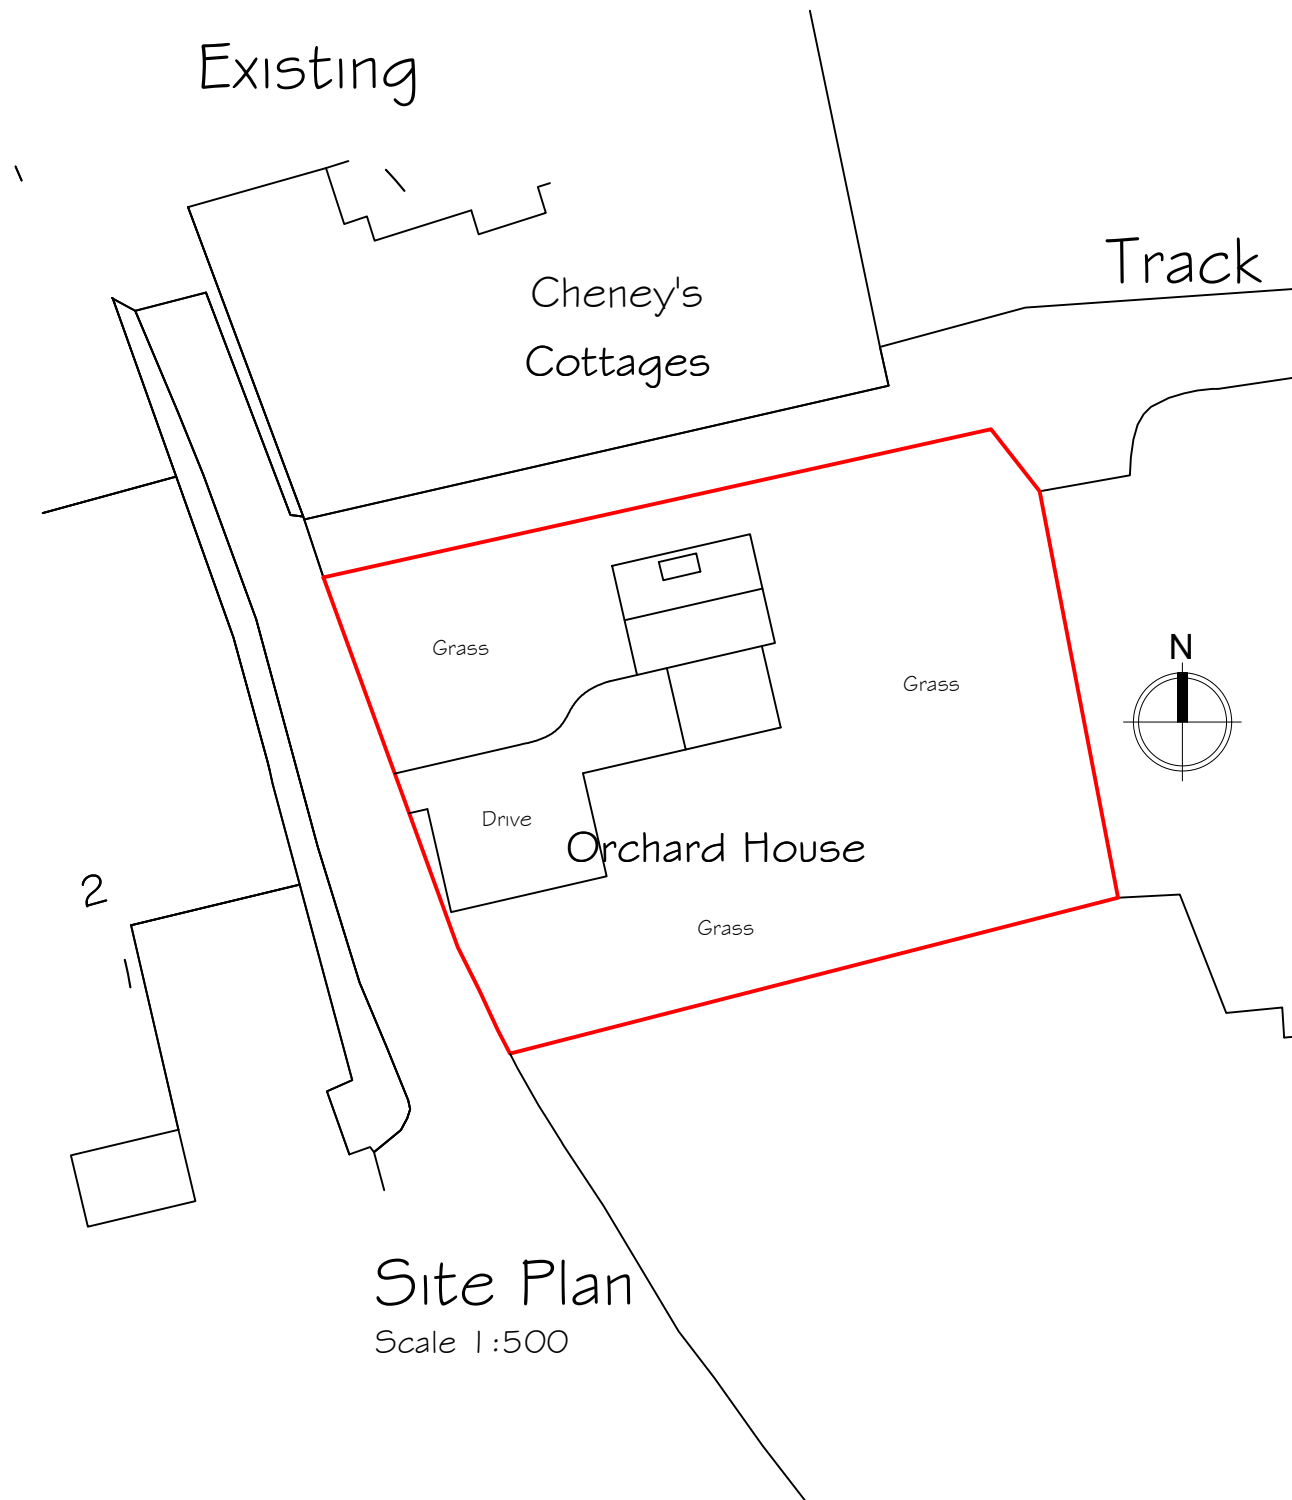


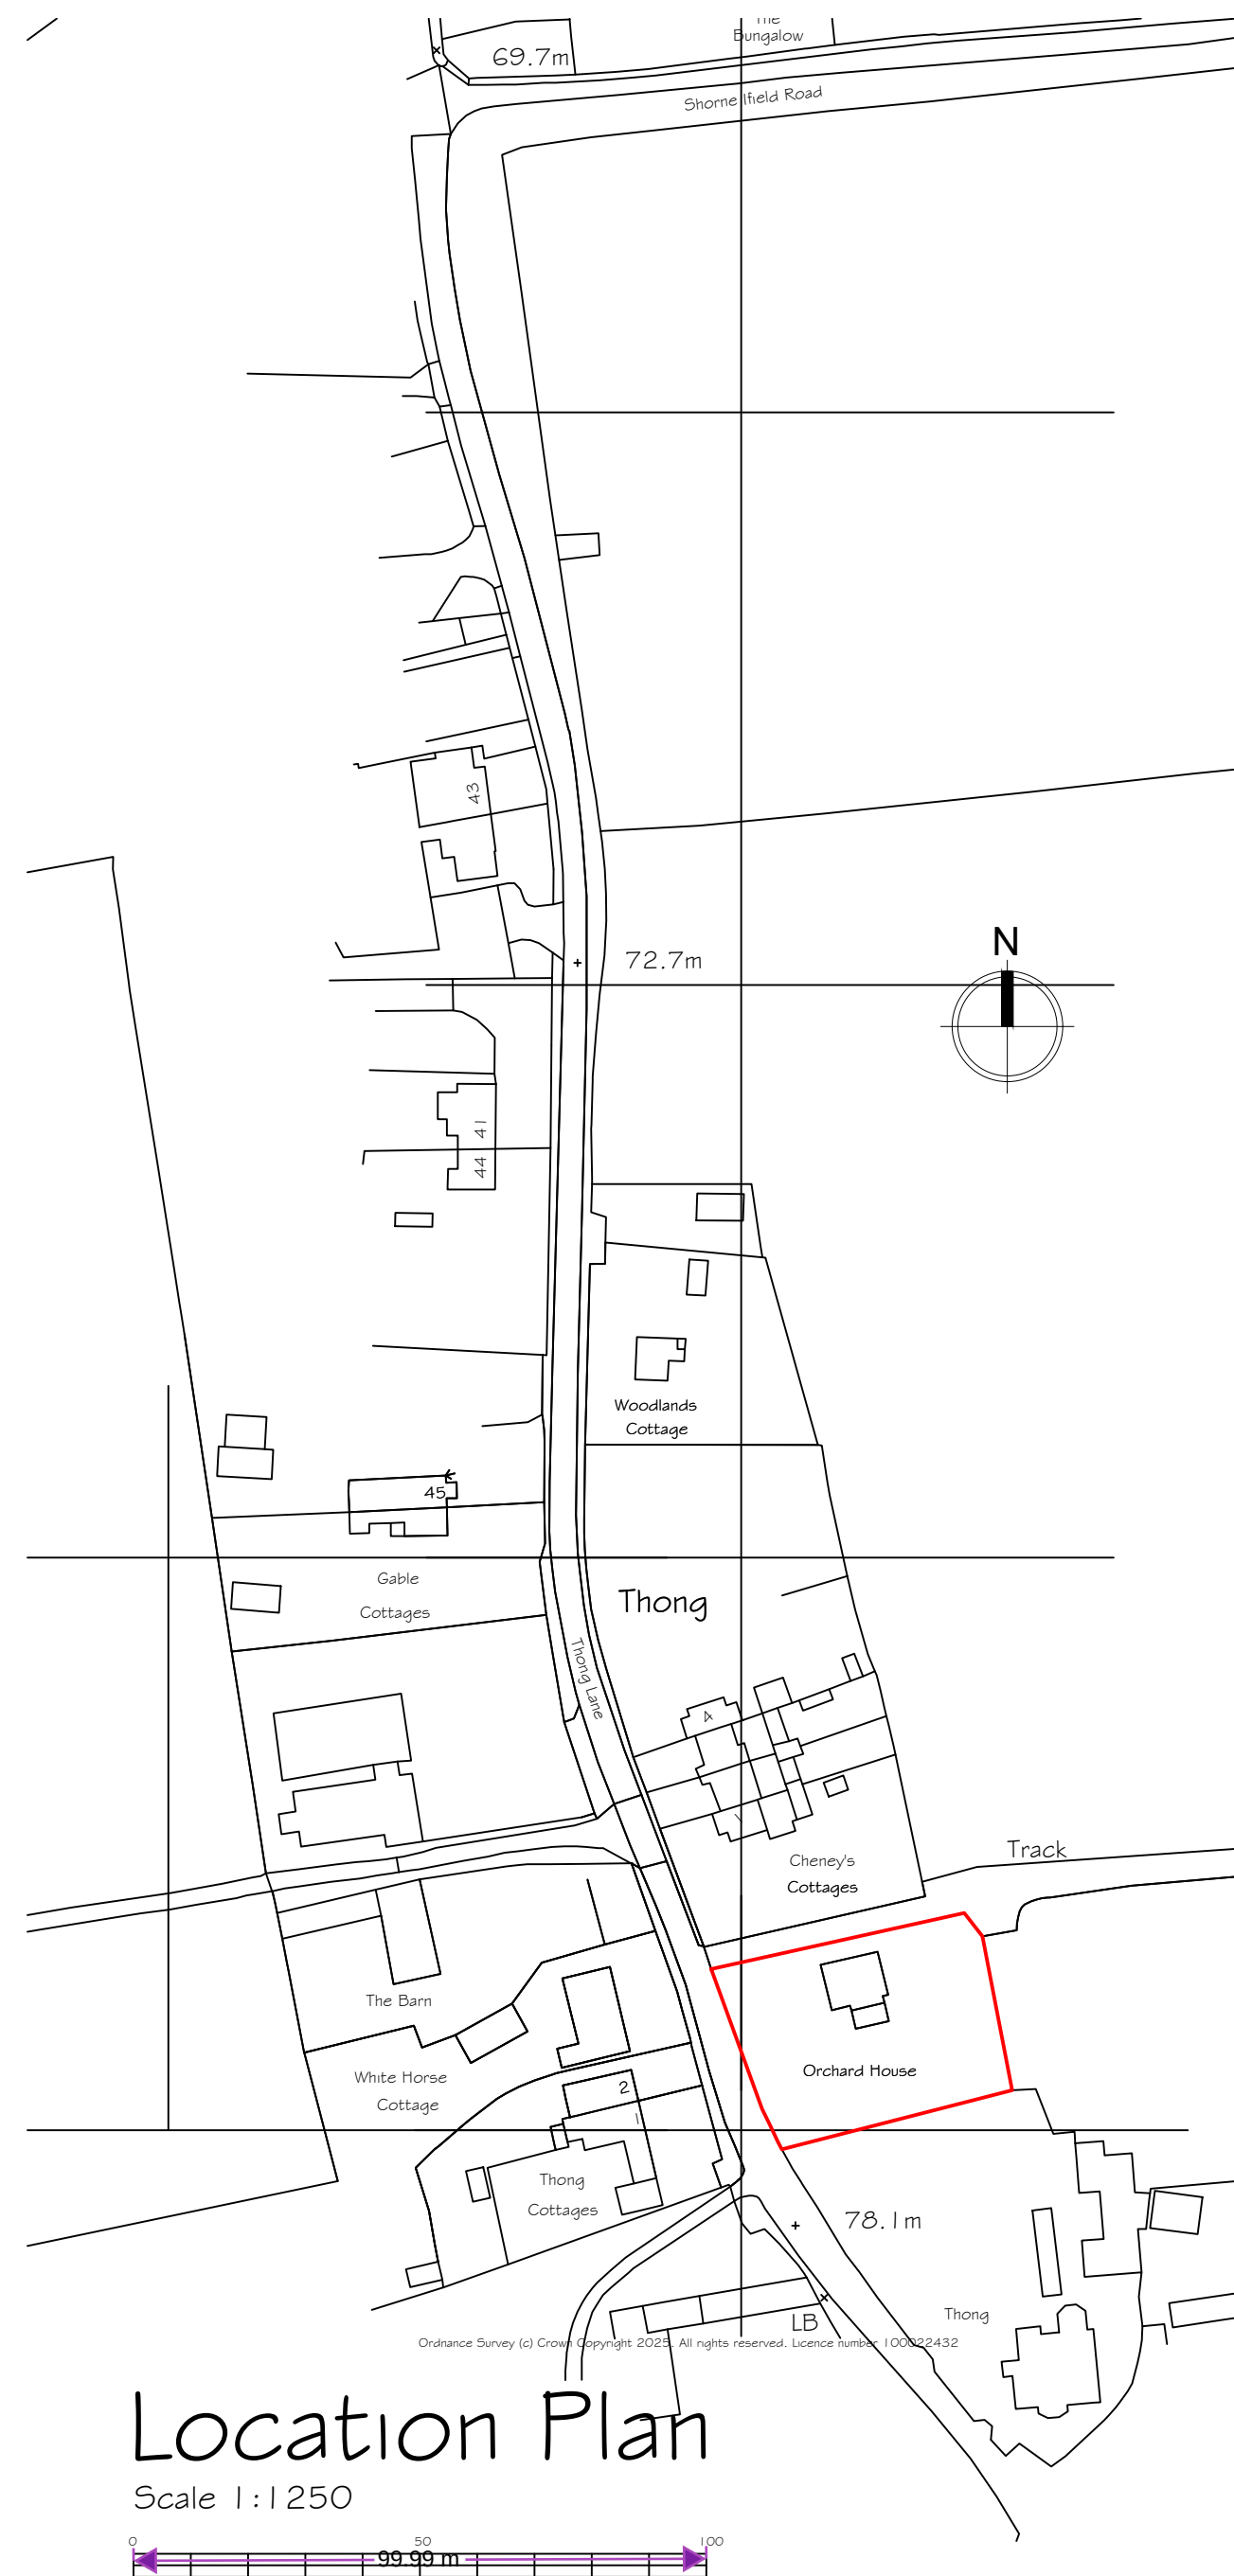

Copyright Synergy Planning & Property Consultants Ltd The Office The Larches Rochester Kent ME3 7ND		
Client		
Mr & Mrs T Jandoo		
Address		
Orchard House Thong Lane Gravesend		
Drawing title		
Location, existing & proposed site plans		
Scale		
1:1250/1:500		
Date	Drawn by	
August 2025		
Drawing No		
25/468/07		