




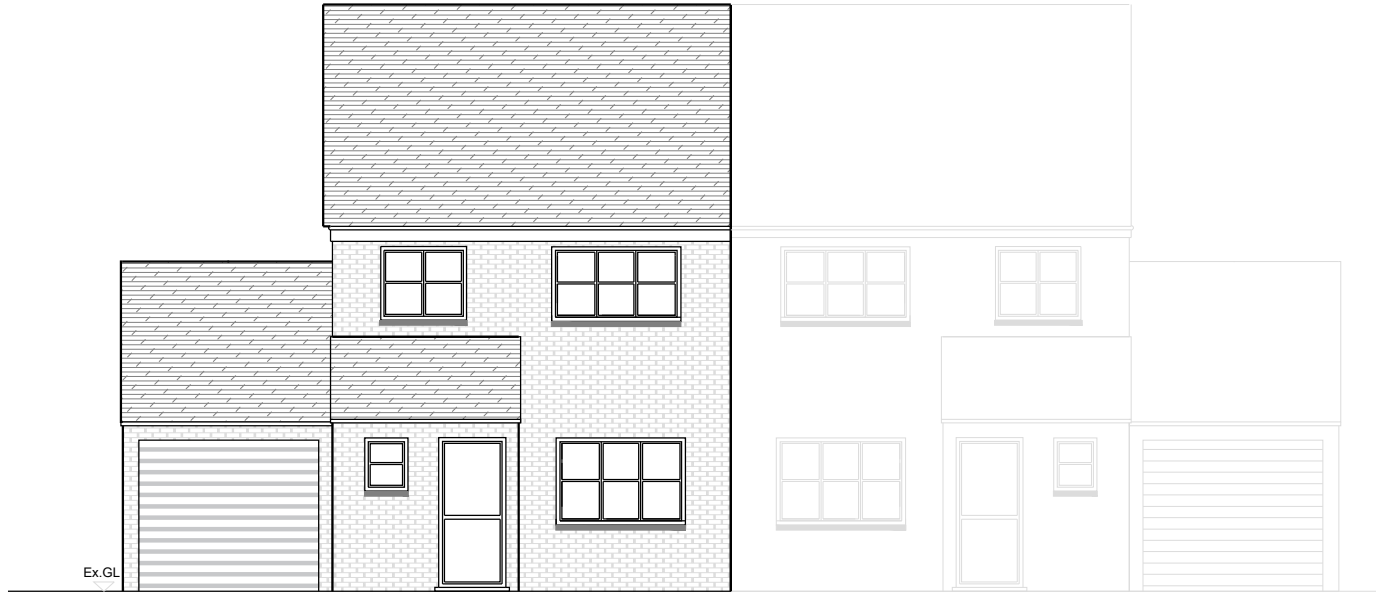


EXISTING FRONT ELEVATION

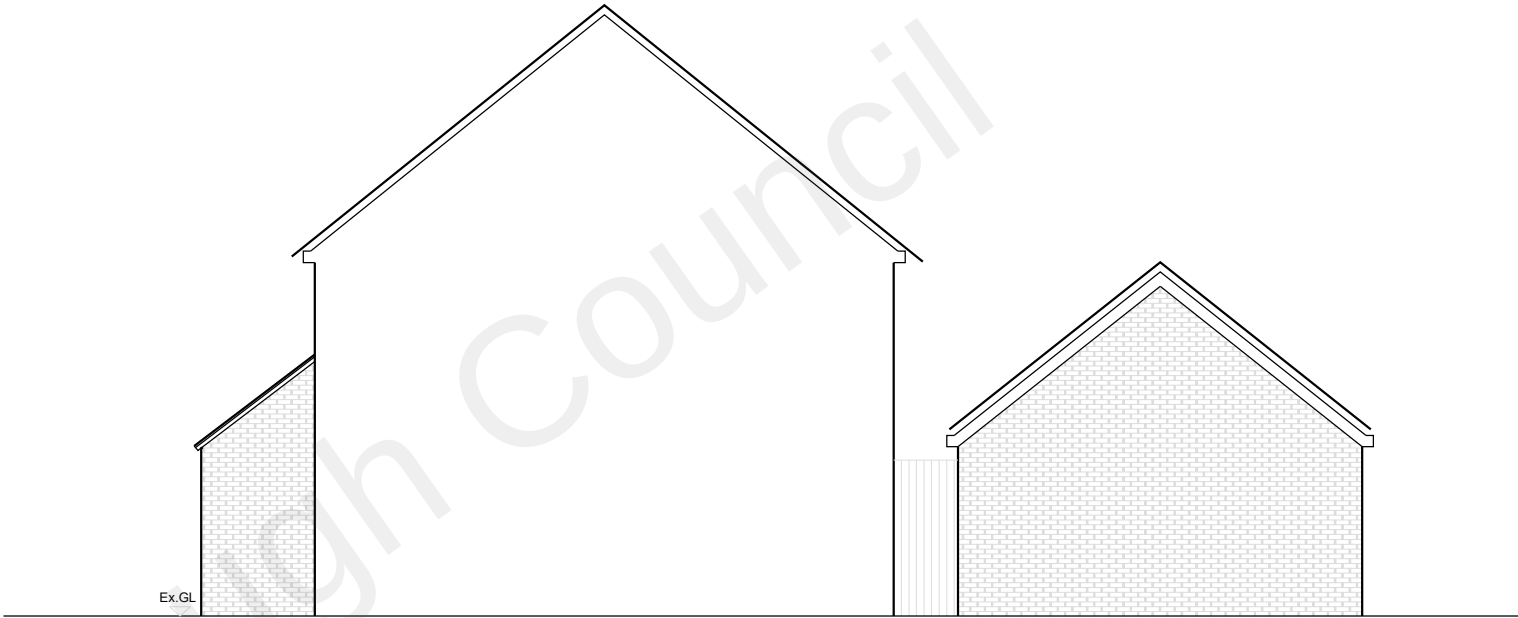


EXISTING SIDE ELEVATION

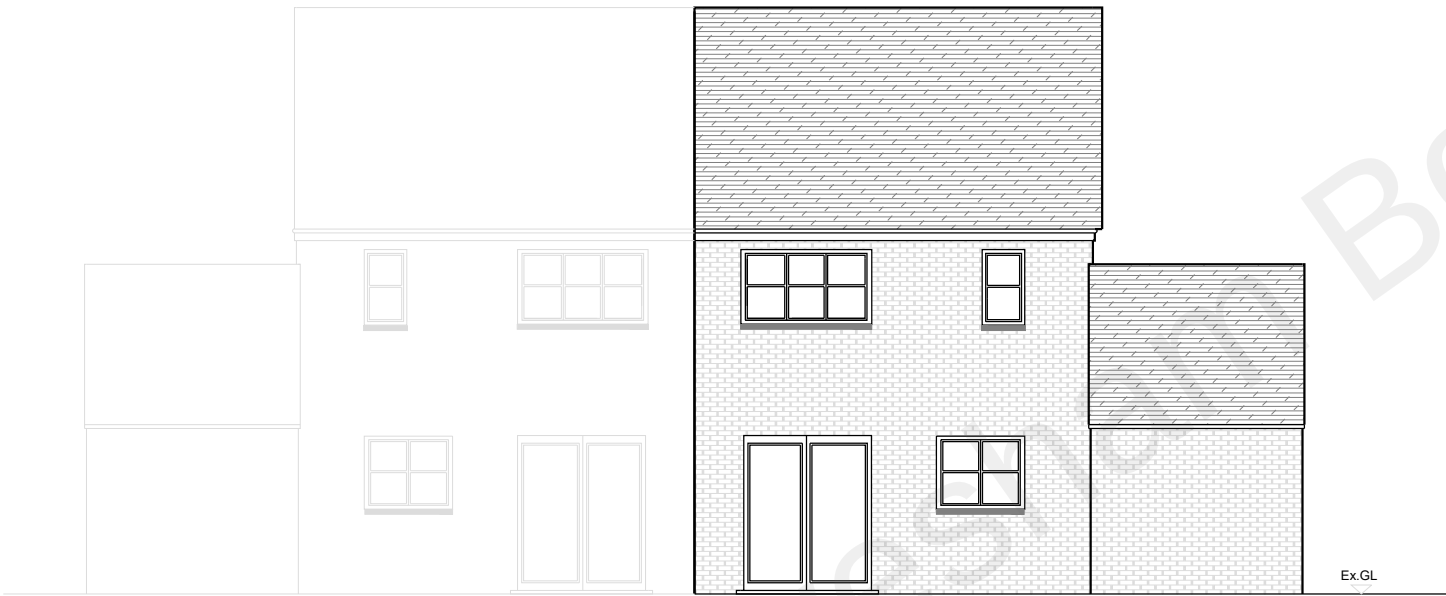

EXISTING REAR ELEVATION

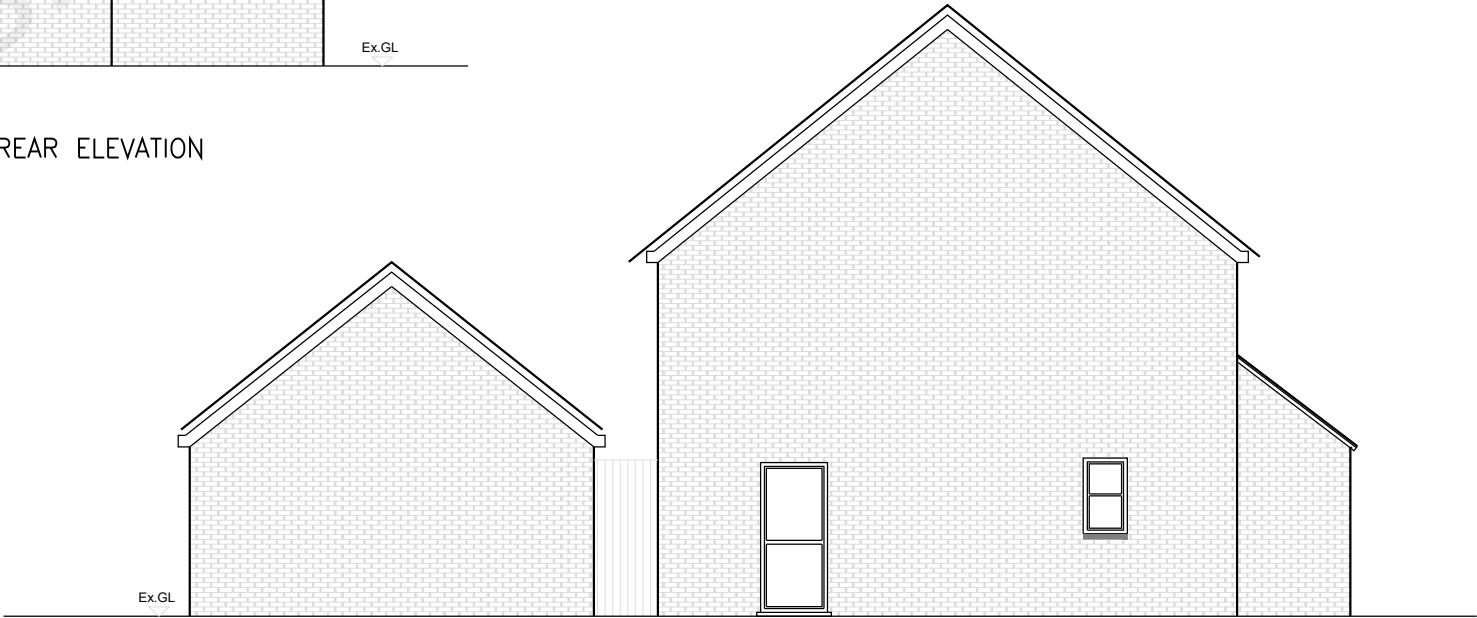

EXISTING SIDE ELEVATION

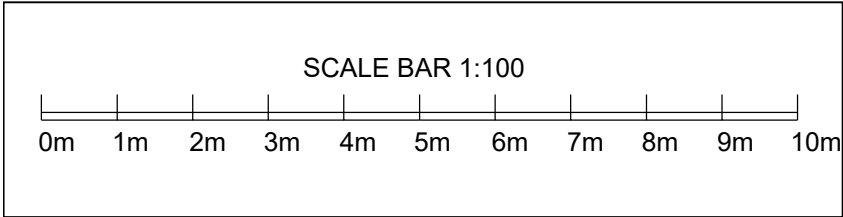

REV	AMENDMENT	DATE
-----	-----------	------

WHA DESIGN LTD

THE NUCLEUS, BRUNEL WAY, DARTORD
KENT, DA1 5GA

STATUS:
PLANNING

PROJECT:
FAIRFIELDS

DRAWING TITLE:
EXISTING ELEVATIONS

DRAWING No:
131-03
REV: -

DRAW BY: KW
DATE: Nov 2022
SCALE: 1:100 AT A3