


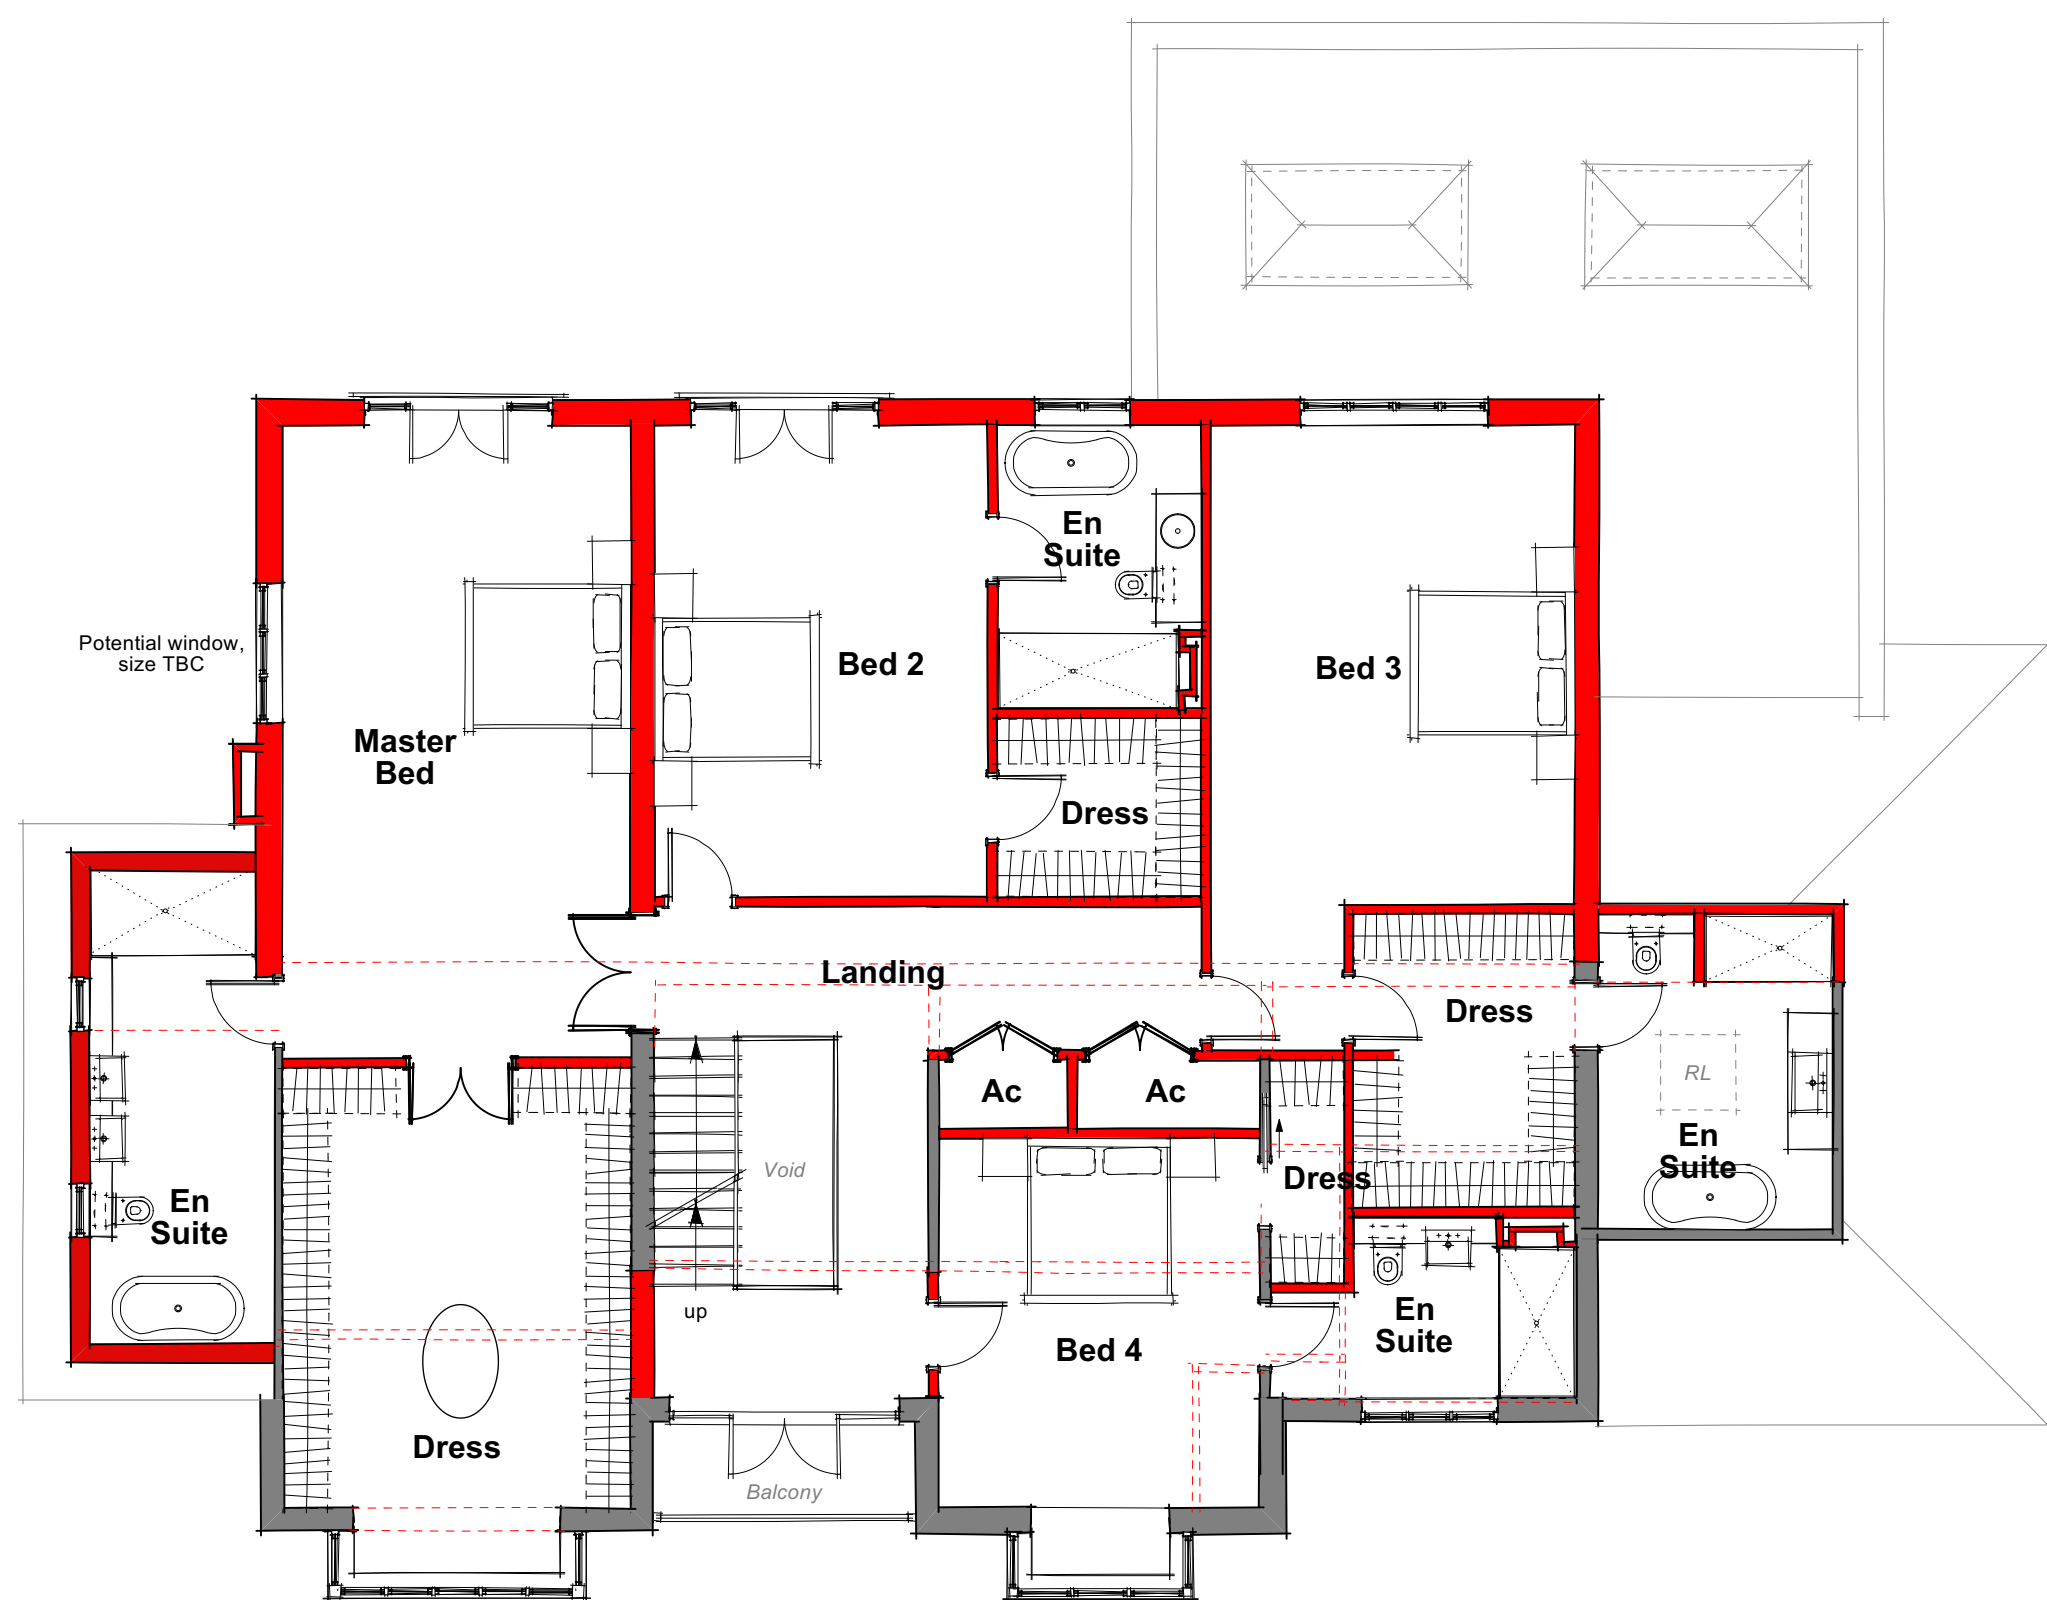


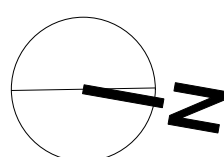

FIRST FLOOR PLAN
Scale: 1:100

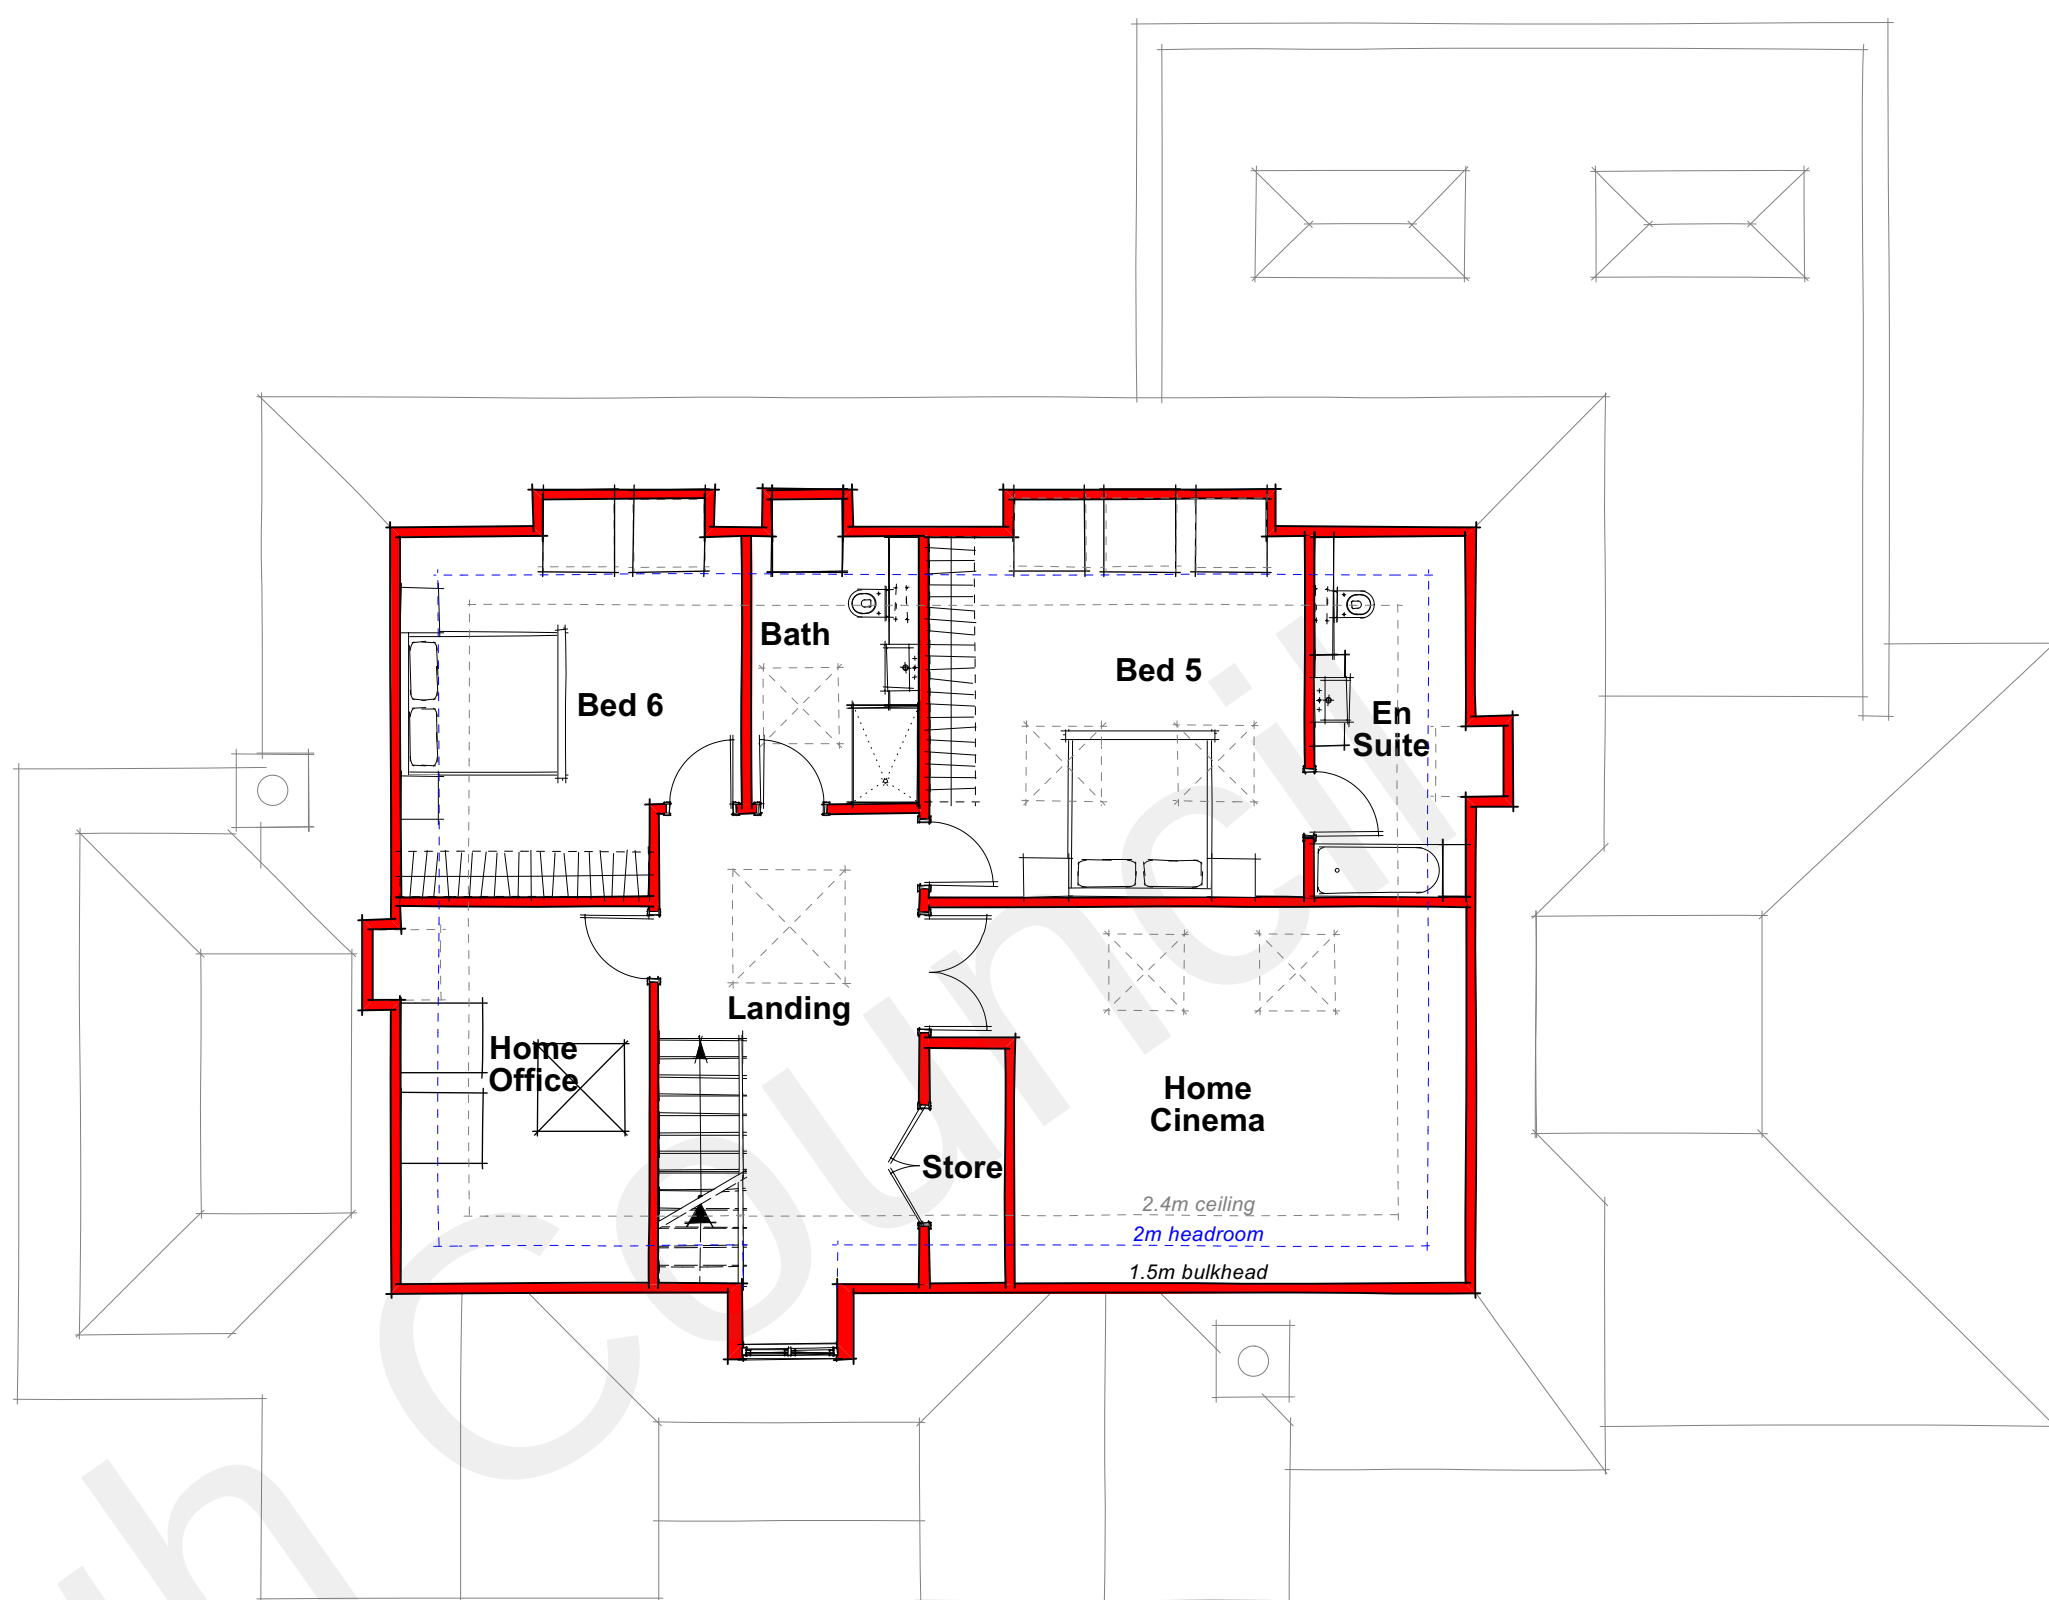

SECOND FLOOR PLAN
Scale: 1:100

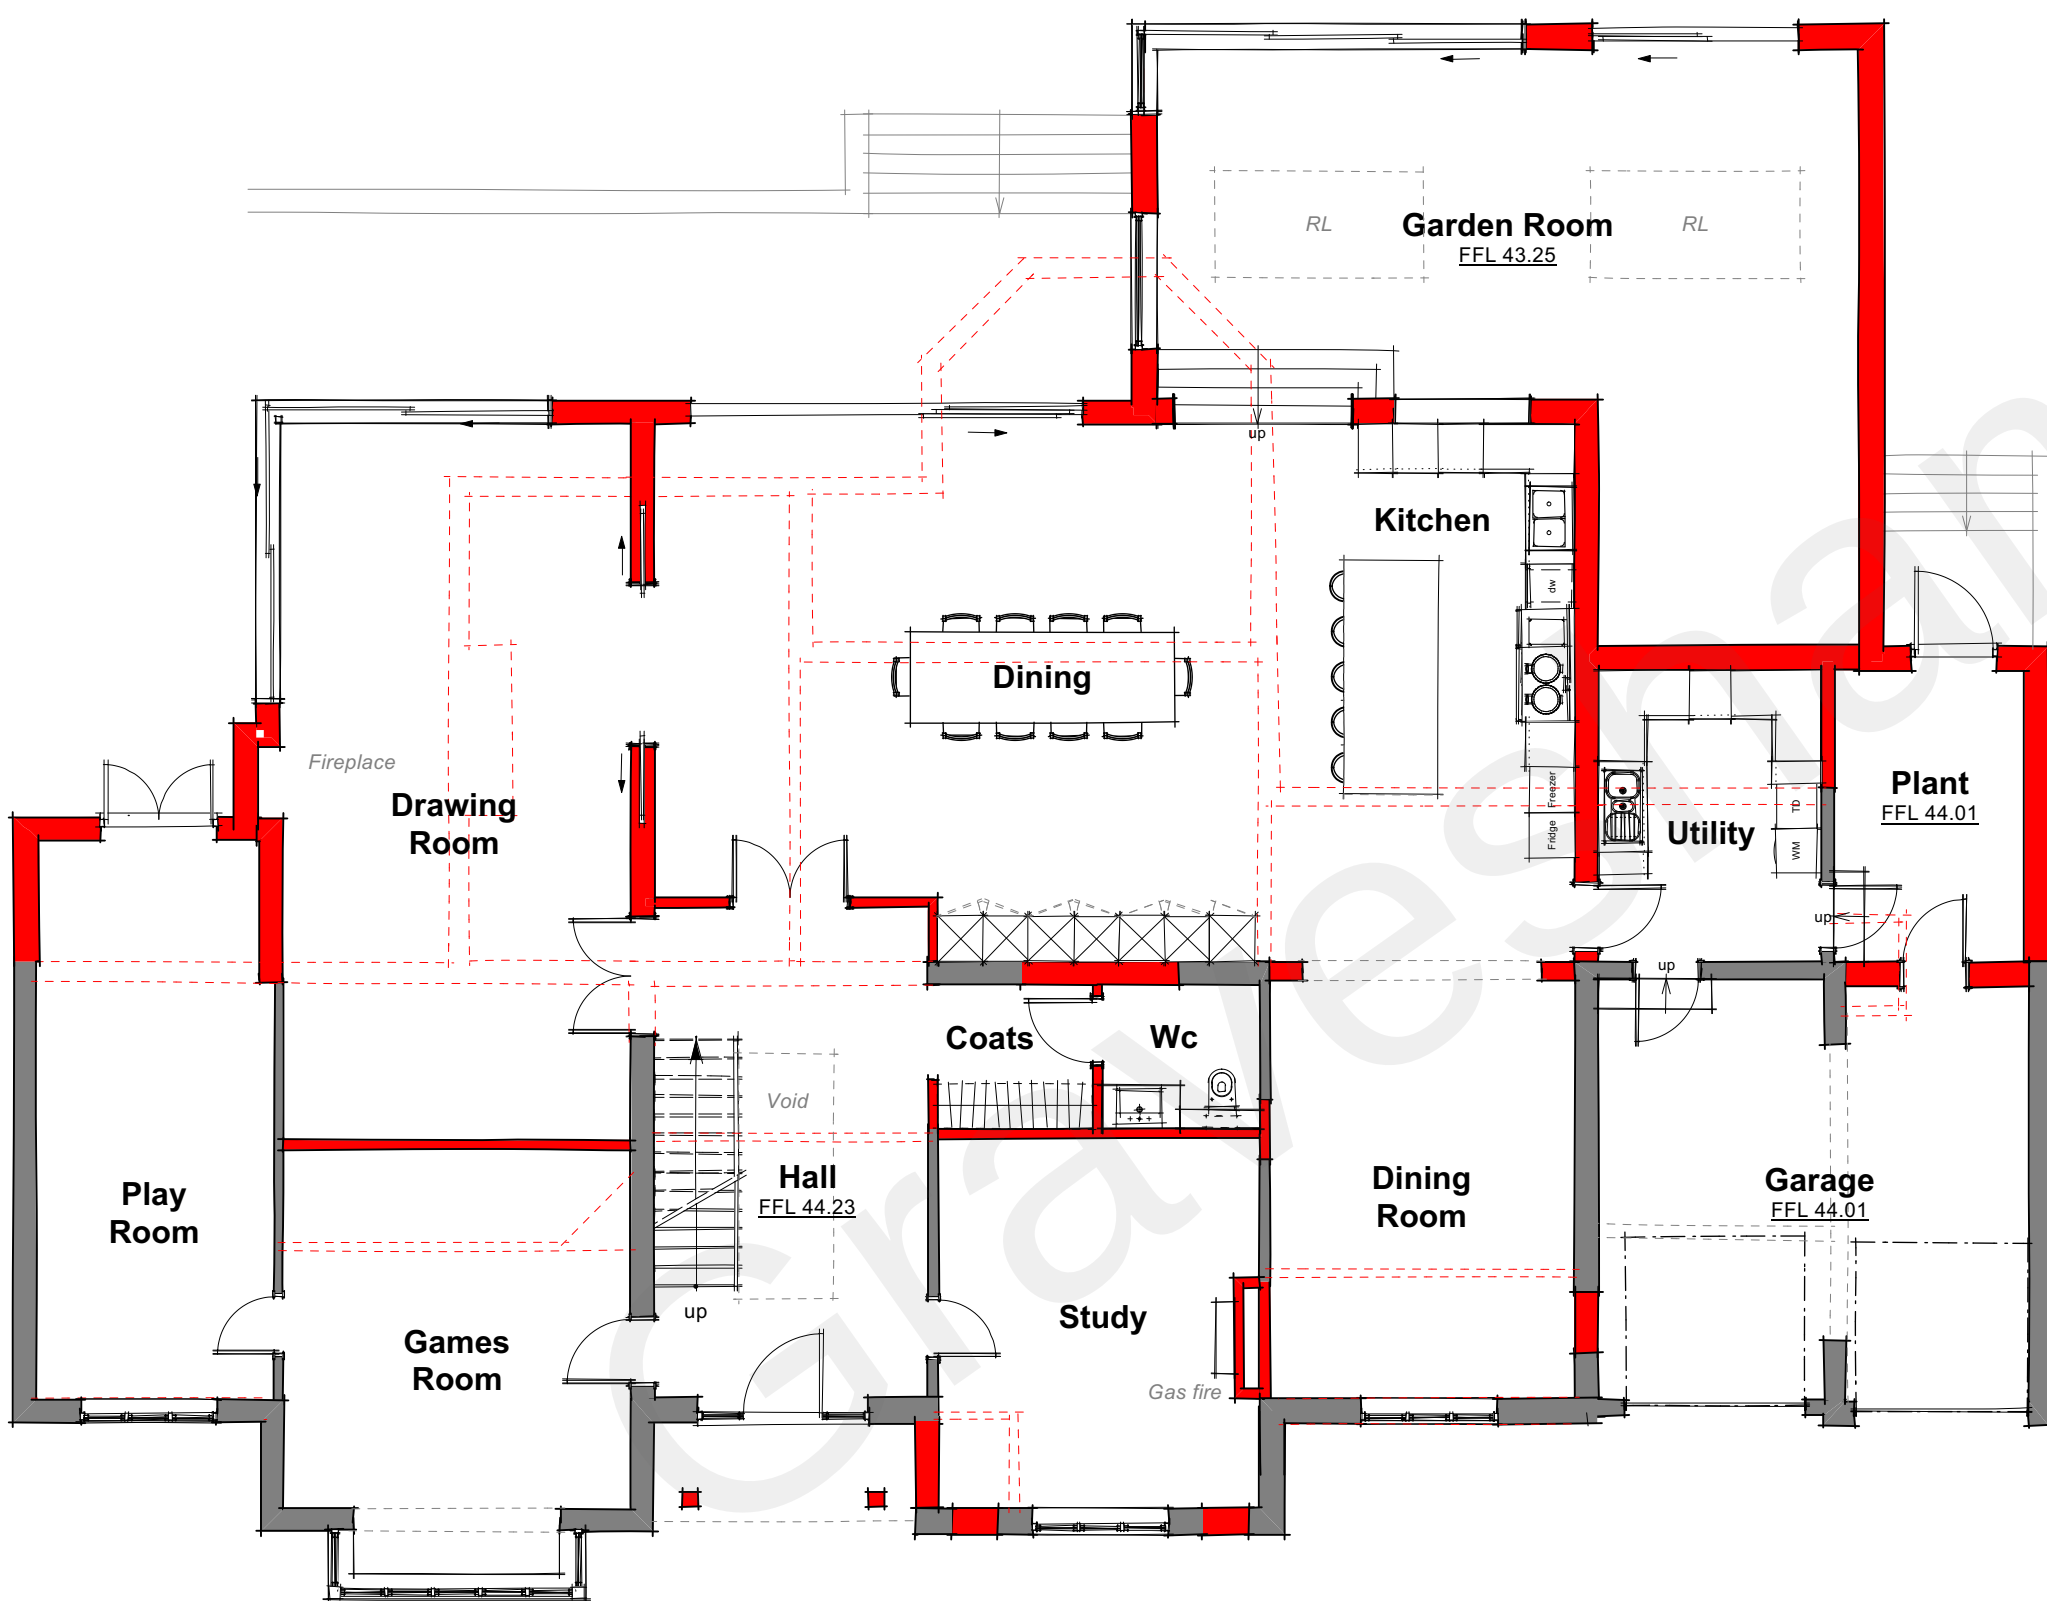

GROUND FLOOR PLAN
Scale: 1:100

Key:

- Existing
- Proposed
- Demolished



No. A B	Date: 03/09/2021 15/09/2021	Revision Notes: Dimensions added, Plans revised.	Initials: CB EG	Notes:	dparchitects design planning architecture RIBA CIAT DP Architects The Old Brewery Tap, 3 Broken Street, Worthington, Oxfordshire, OX6 9BU Tel: 01491 613 988 Email: mail@dparchitects.co.uk	Client MR DAVID BRADDON Project RESIDENTIAL DEVELOPMENT 245 SINGLEWELL ROAD GRAVESEND KENT DA11 7RN	Drawing PROPOSED PLANS		
							Scale 1:100 @A1 Drawn EG Date 11/08/21	Dwg No. 21 DBSR PE01 Status PLANNING	Revision B