


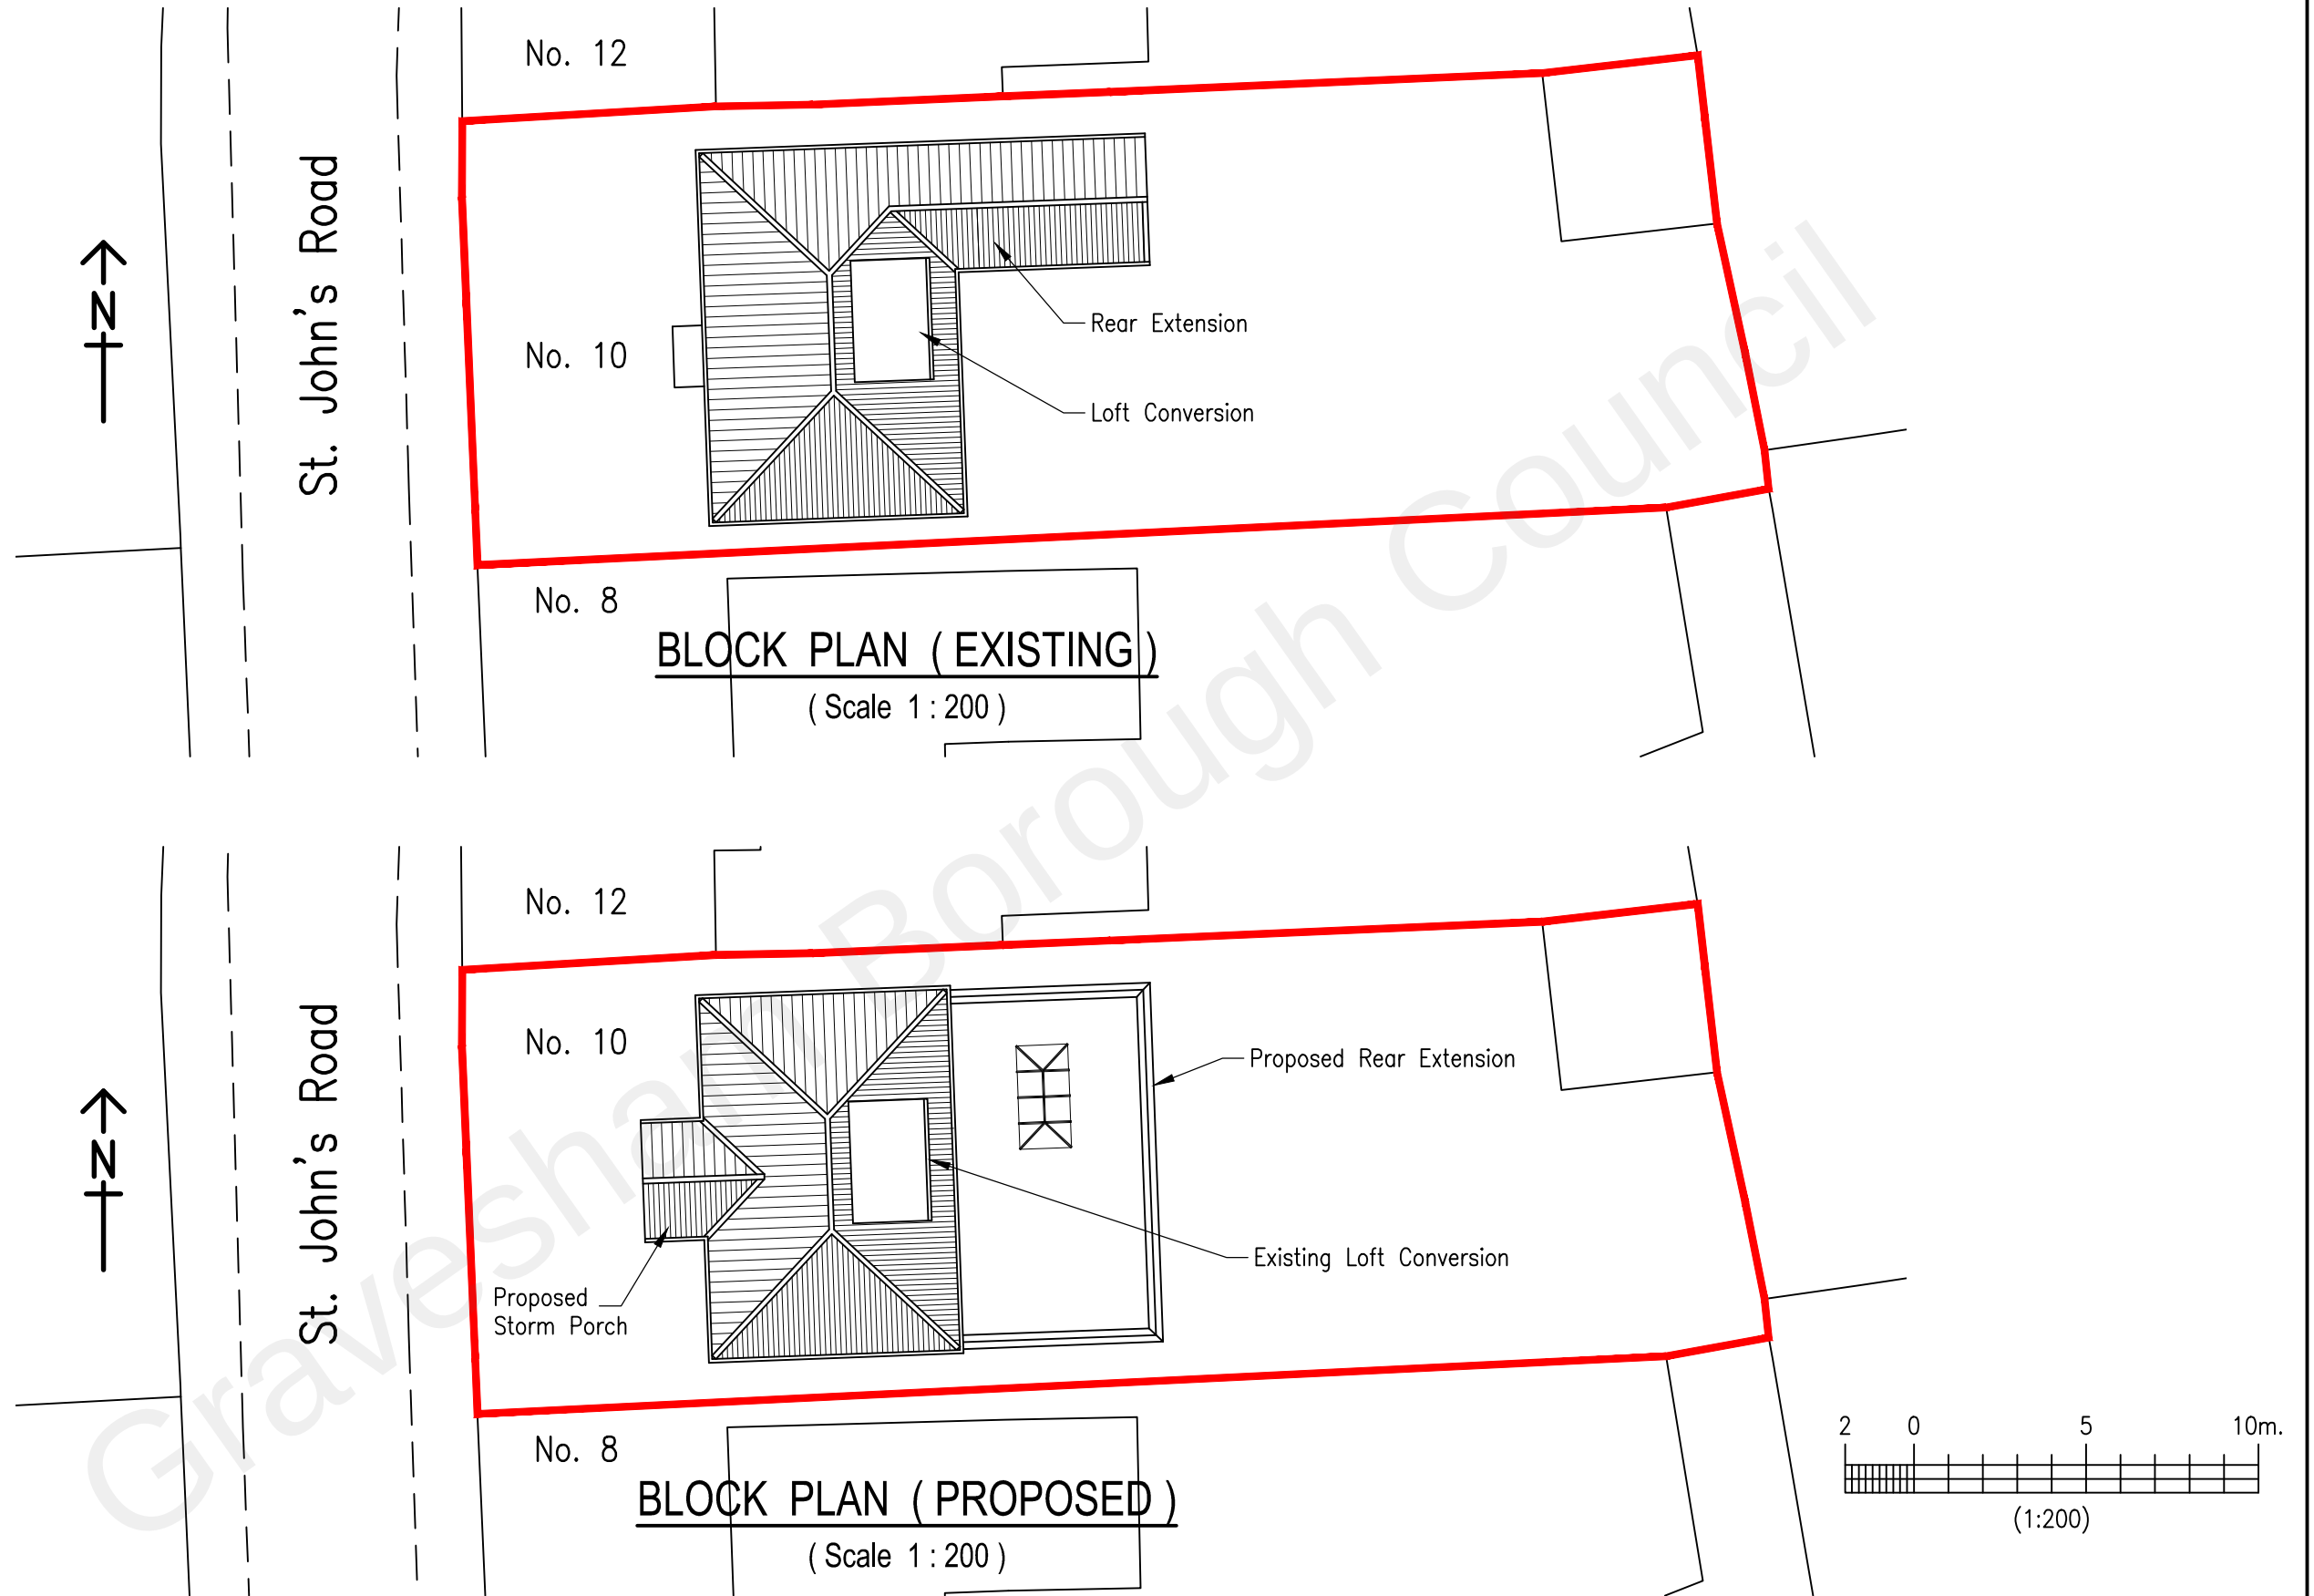

Revisions	Notes	Client:	Project:	HEMHURST TECHNICAL SERVICES LIMITED			
	1. This drawing is copyright and should not be reproduced without written permission. 2. This drawing is issued by 'Hemhurst Technical Services Ltd.' subject to the condition that it is not copied, reproduced or distributed either in whole, or in part, or used in anyway detrimental to 'Hemhurst Technical Services Ltds' interests. 3. This drawing is to be read in conjunction with Drg. Nos. HHL/664-11 to HHL/664-14.	Mr. & Mrs. D. Perkins, 10, St. John's Road, Hiham, Rochester, Kent, ME3 7BY.	Single Storey Rear Extension & Storm Porch to Front Elevation	22, Nursery Avenue, Bexleyheath, Kent, DA7 4JZ. Tel/Fax: 020 8304 5520 e-mail: mail@hemhurst-ts.co.uk website: www.hemhurst-ts.co.uk			
			Drawing: Existing/Proposed Block Plans	Drawn: S. Quigley A.C.I.O.B.	Date: November 2021	Drawing No. HHL/664-15	Rev.
				Scale: 1:200			