





EXISTING FRONT ELEVATION

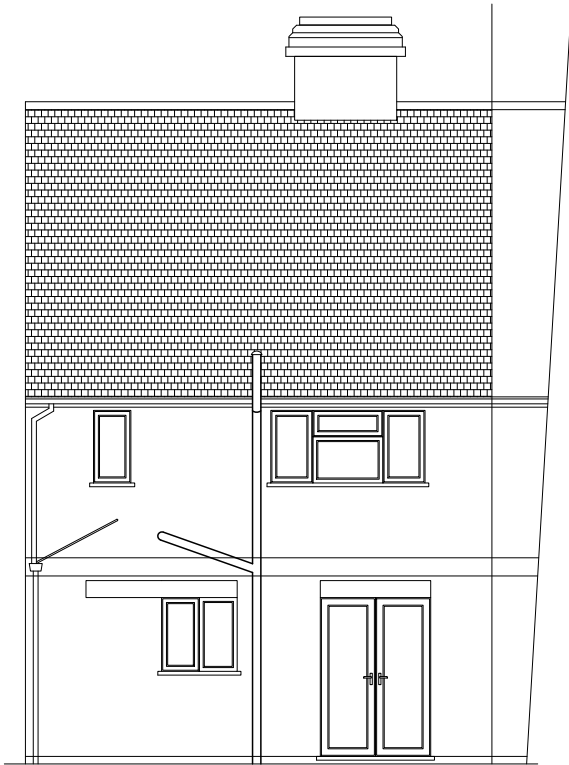

EXISTING REAR ELEVATION



EXISTING SIDE ELEVATION

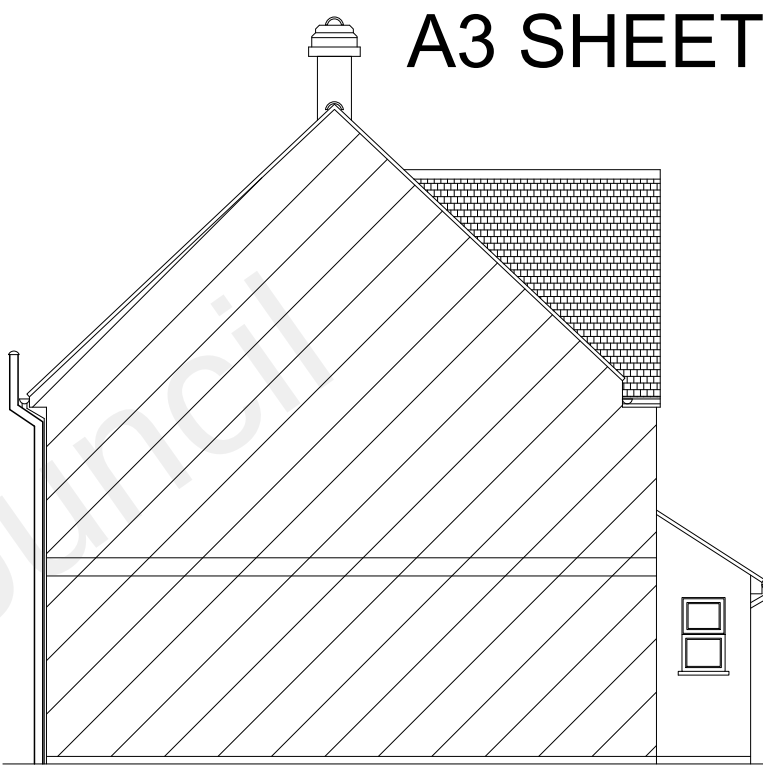


EXISTING (No.35) SIDE ELEVATION




PROPOSED FRONT ELEVATION



PROPOSED REAR ELEVATION

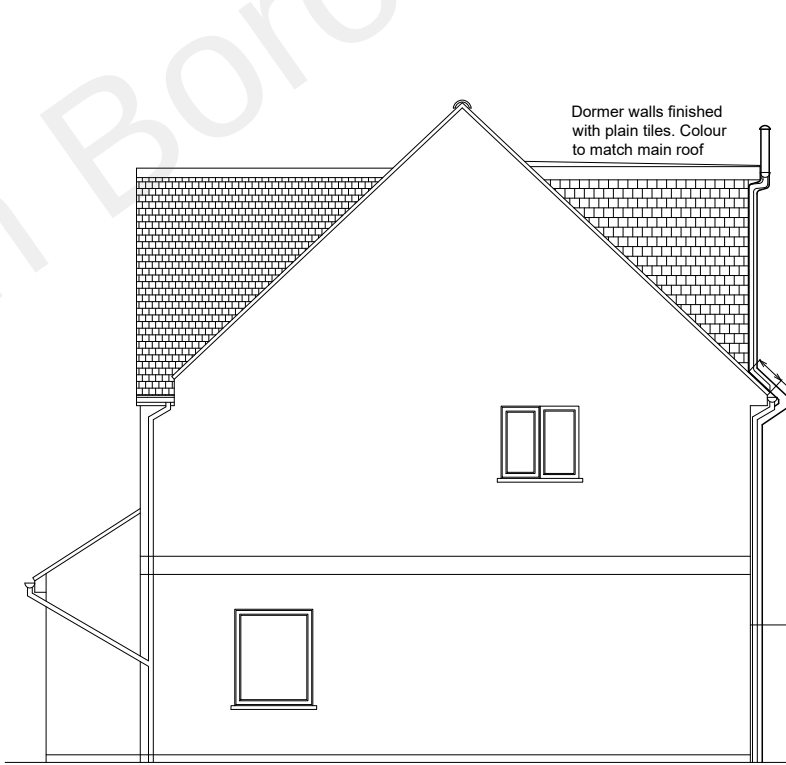

PROPOSED SIDE ELEVATION

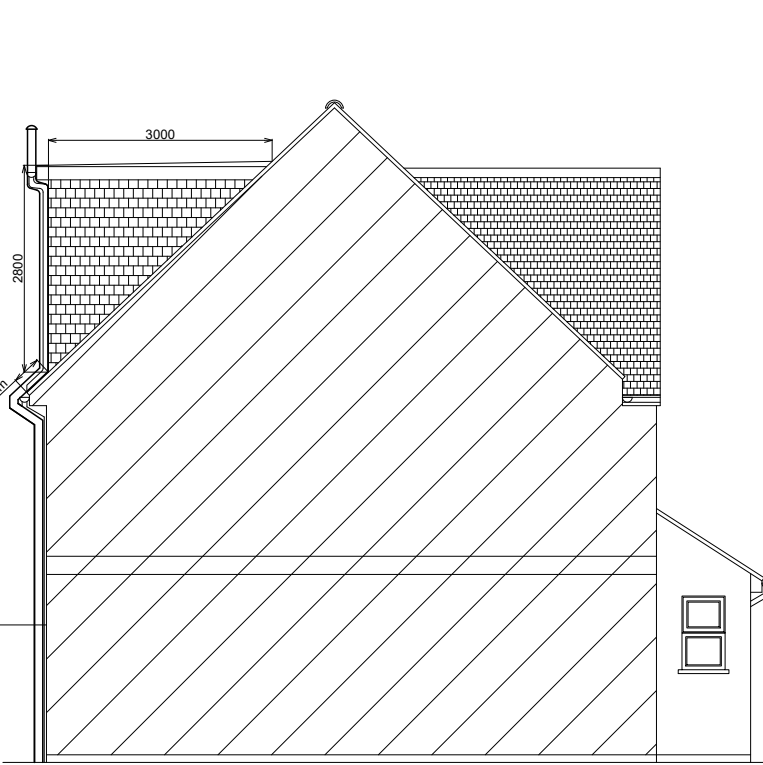

PROPOSED (No.35) SIDE ELEVATION

TITLE: LOFT CONVERSION WITH REAR DORMER  
AND  
INSTALLATION OF ROOF WINDOWS

NAME : MR. JOE BASIL SANTHIYAGO  
ADDRESS : 37 BOUCHER DRIVE  
GRAVESEND  
KENT DA11 7JA



ARCCI DESIGNS

Tel : 020 3620 2355  
Fax: 020 8425 1312

Web : [www.arccidesigns.com](http://www.arccidesigns.com)  
Email: [admin@arccidesigns.com](mailto:admin@arccidesigns.com)

Notes:  
• This Drawing is Copyright of ARCCI DESIGNS and may not be reproduced or copied, in whole or in part, without express permission.  
• Contractor/Builder to check all dimension on site, Before commencement of any works. Figured dimension only to be used.  
• All work shall comply with the latest Building Regulations & be to the satisfaction of the L. Authority.  
• Materials shall be suitable for the purpose for which they are used & the quality shall not be lower than that defined in the relevant British standard.

Drg No : AD/21/BOU37/LF01 Scale : 1:100 Drwn By: ST Date : 16.08.2021 Page : 2 of 3