




NOTES
DRAWING SHOWING AS APPROVED
AND PARTIALLY BUILT FLOOR
PLANS.

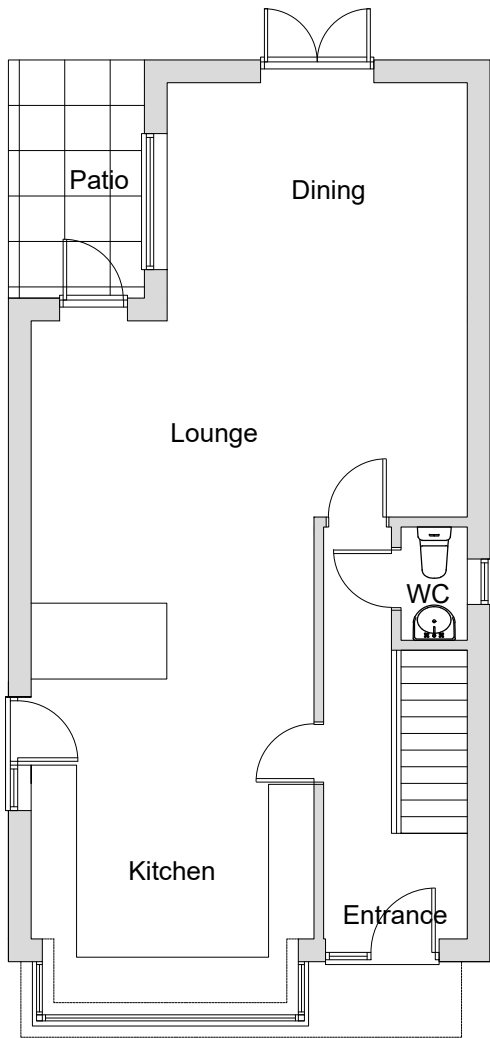


Ground Floor Plan

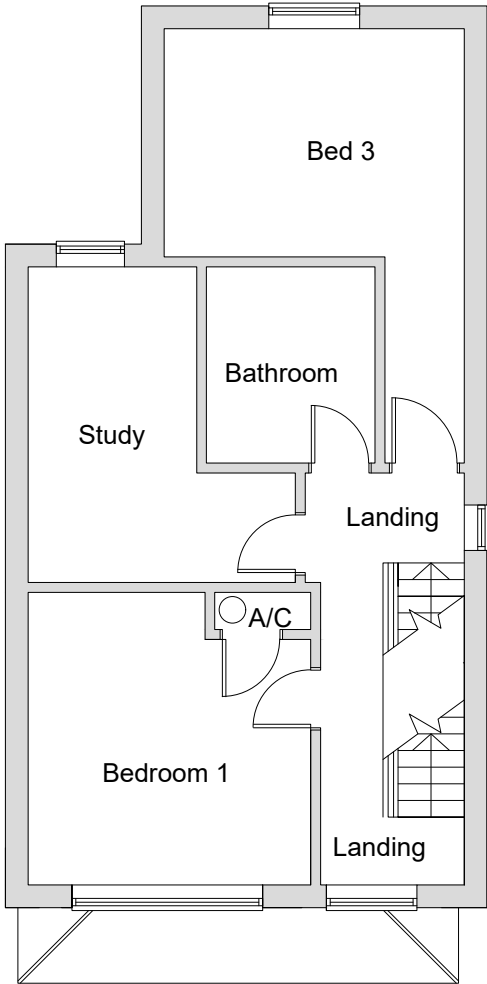

First Floor Plan

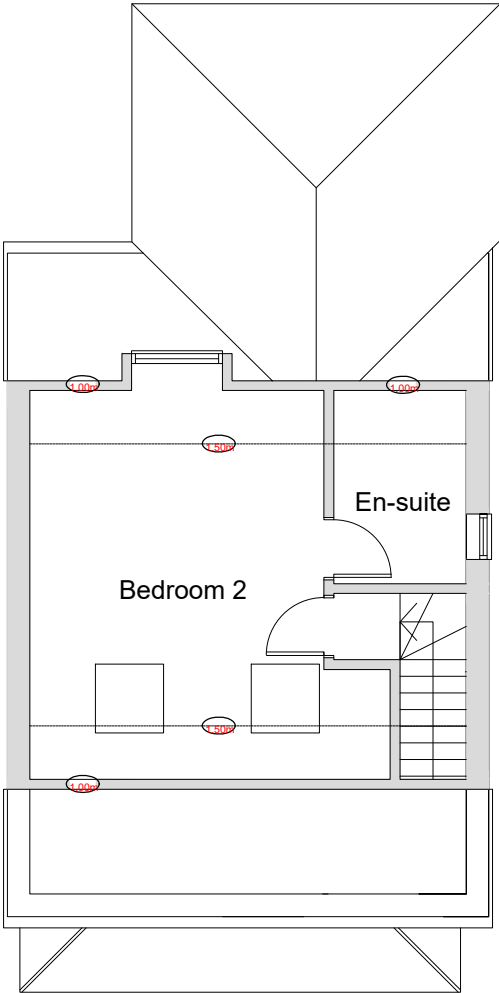

Loft Floor Plan

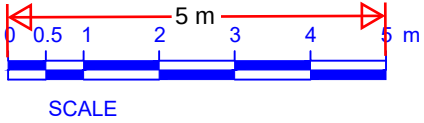

S HANSPAL BSc MRICS

PROJECT
NEW HOUSE
FOR MR JOHAL

ADDRESS
LAND BETWEEN
53 AND 55 FORGE LANE
HIGHAM KENT ME3 7AH

DWG No. FLP.01	SCALE 1:100 @ A3	DATE DEC 2023
-------------------	---------------------	------------------