



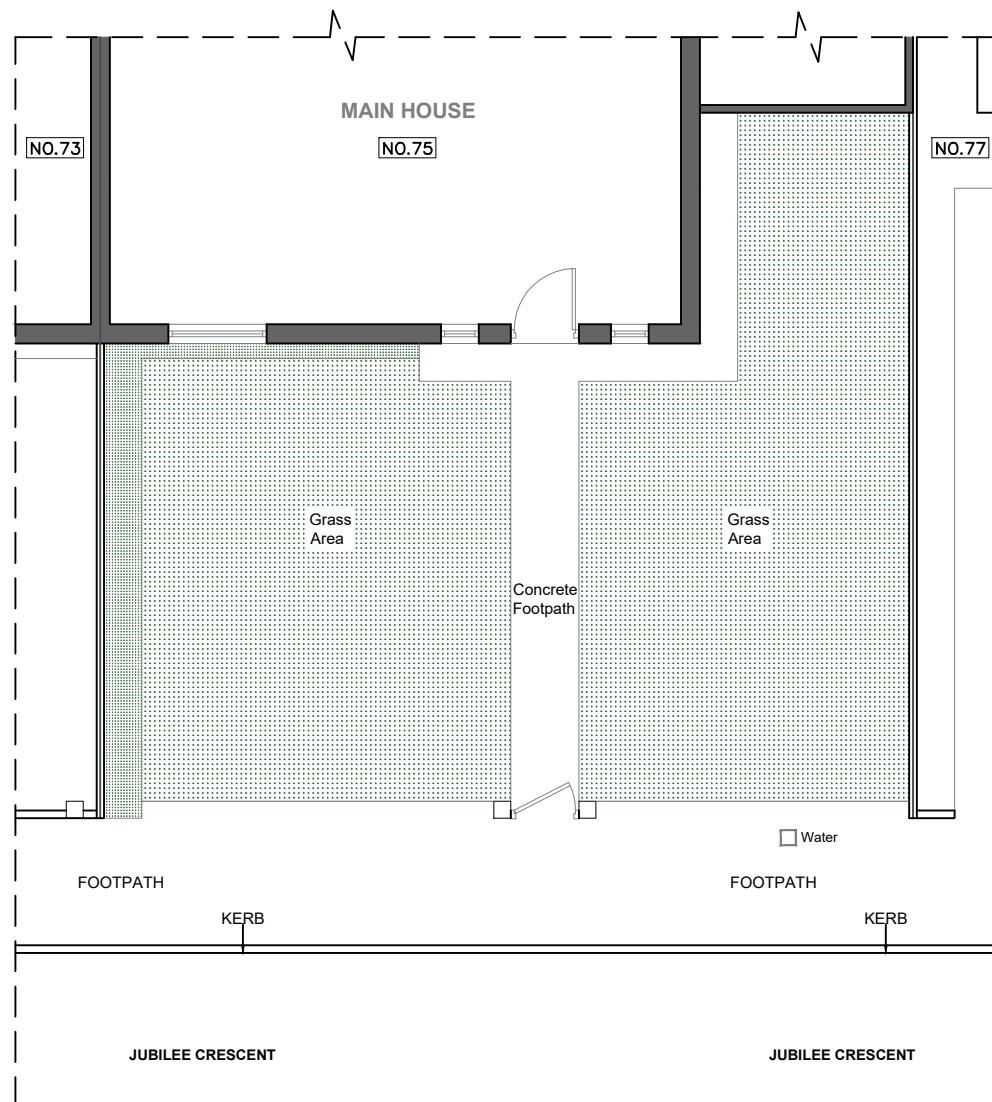


Existing Ground Floor Plan

Scale 1:100

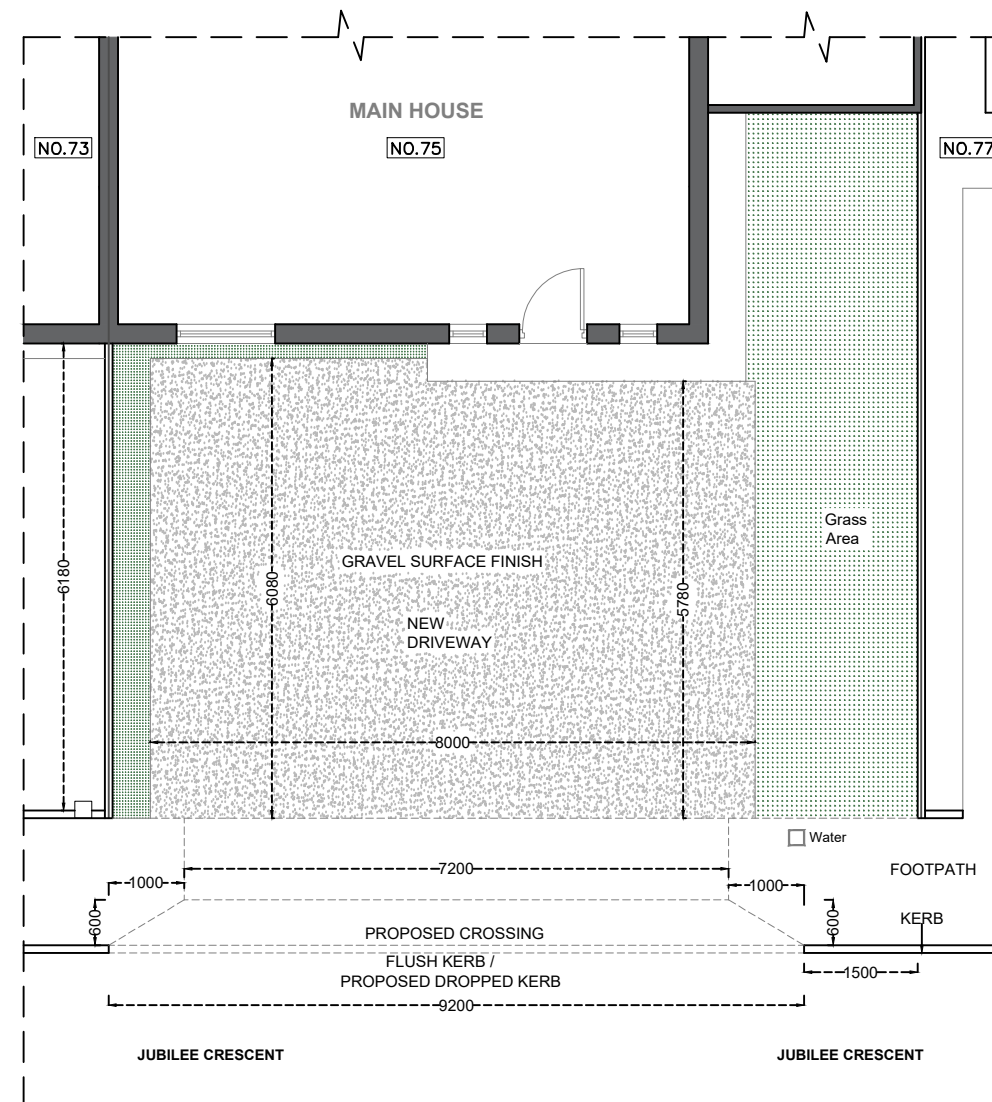

Proposed Ground Floor Plan

Scale 1:100

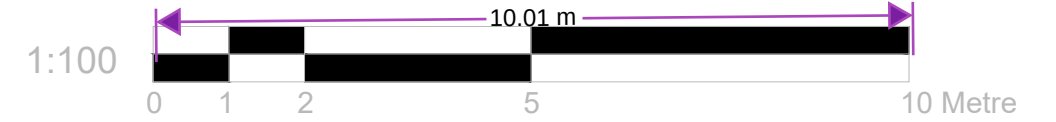

DRAWING No. D01	CLIENT/PROJECT 75 JUBILEE CRESCENT	DRAWN AM	NOTES: This drawing is for planning purposes only; do not use it for any other intent. This drawing is not for construction. All Dimensions are in millimetres. All Dimensions are to be checked on site.
SCALE: 1:100 @A3	TITLE EXISTING & PROPOSED GROUND FLOOR PLAN		
DATE: 10-11-2025			