




The Contractor is to check all dimensions on site and report any discrepancies to the Contract Administrator. This drawing is to be read in conjunction with all other standard documentation.

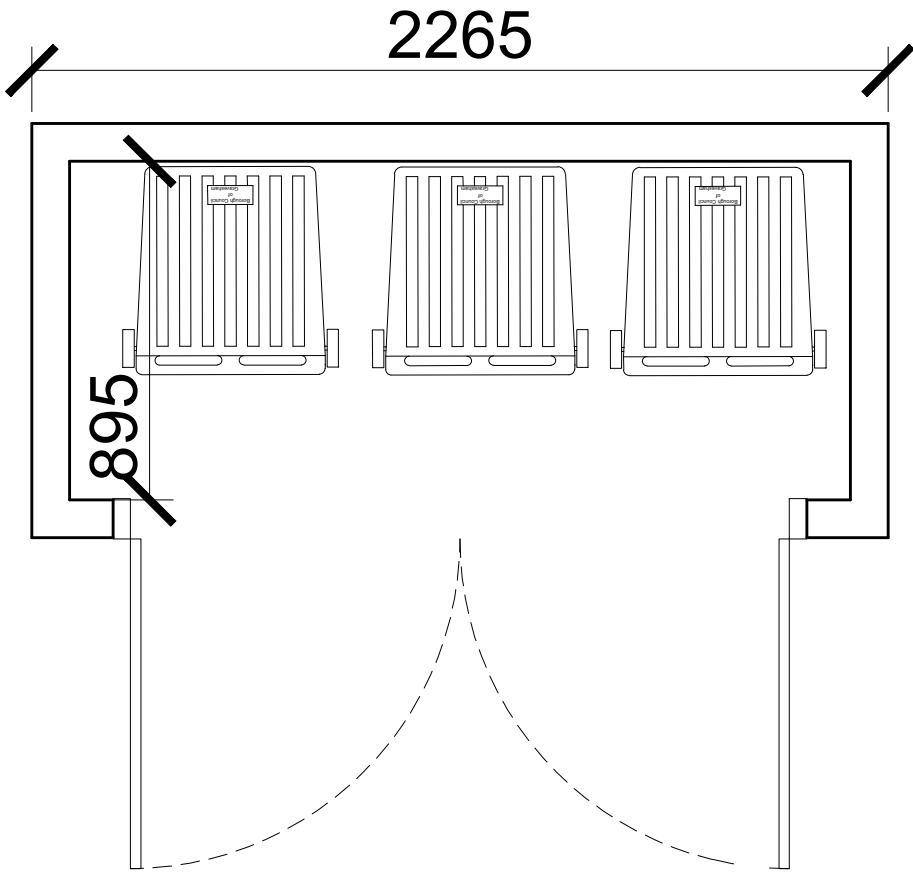


PROPOSED BIN STORE PLAN

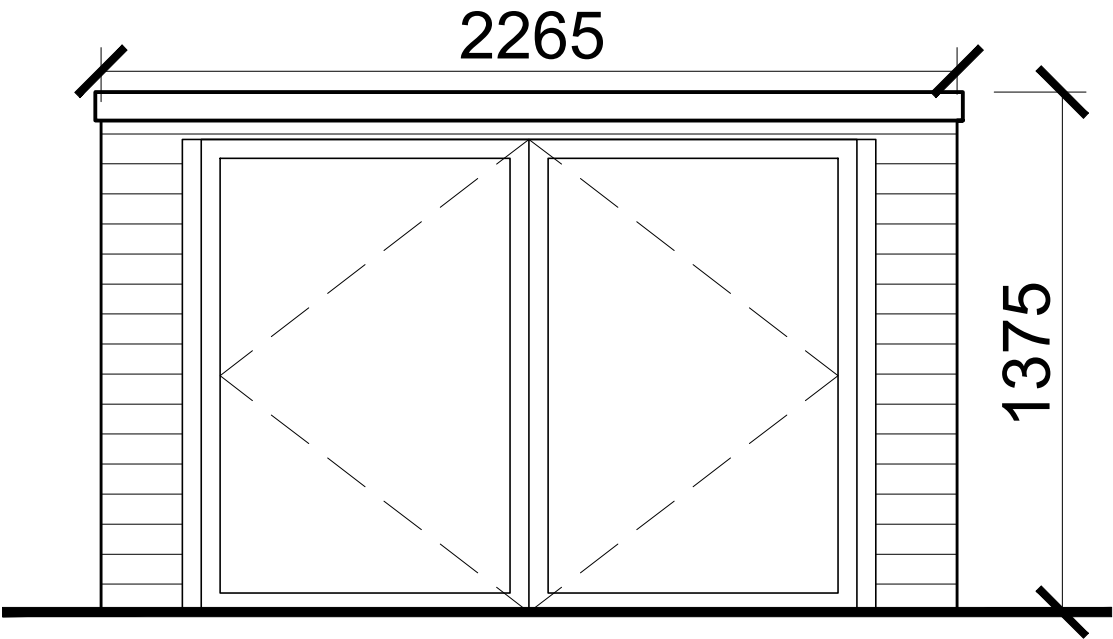


PROPOSED FRONT ELEVATION

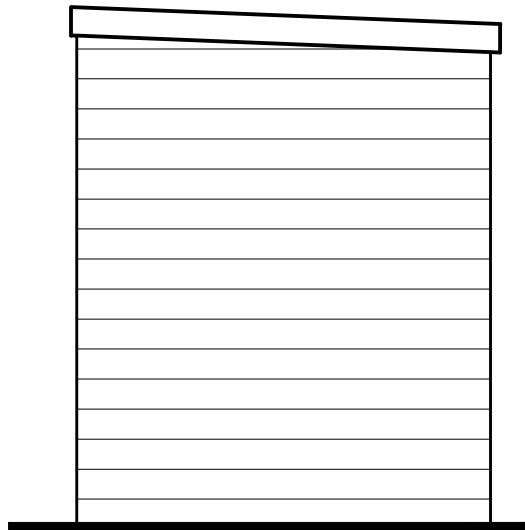


PROPOSED SIDE ELEVATION

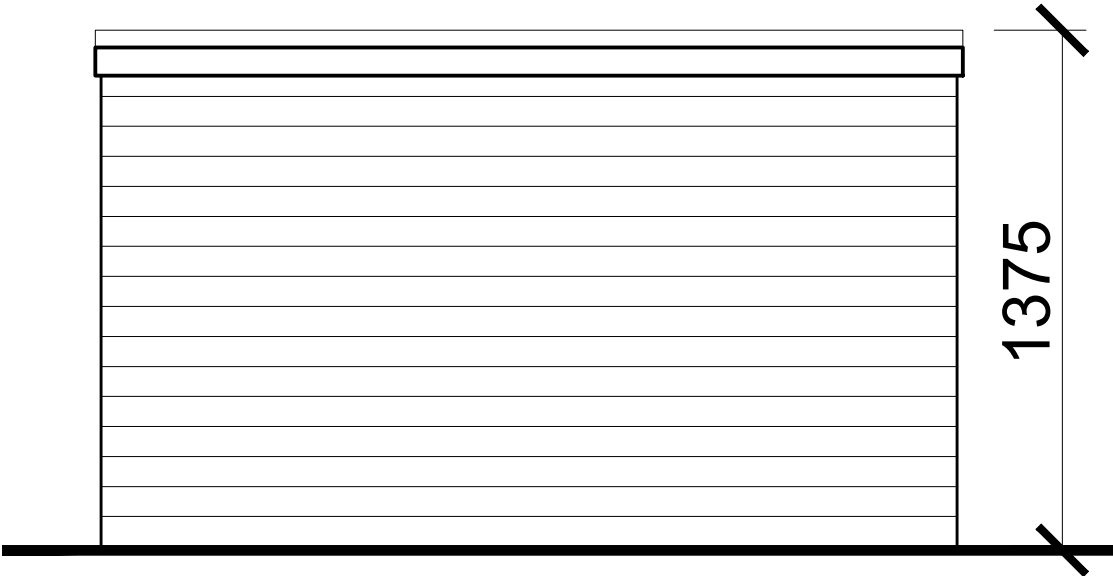

PROPOSED REAR ELEVATION

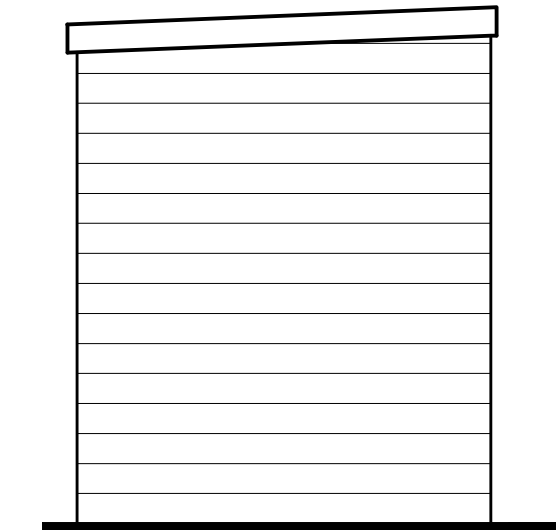

PROPOSED SIDE ELEVATION

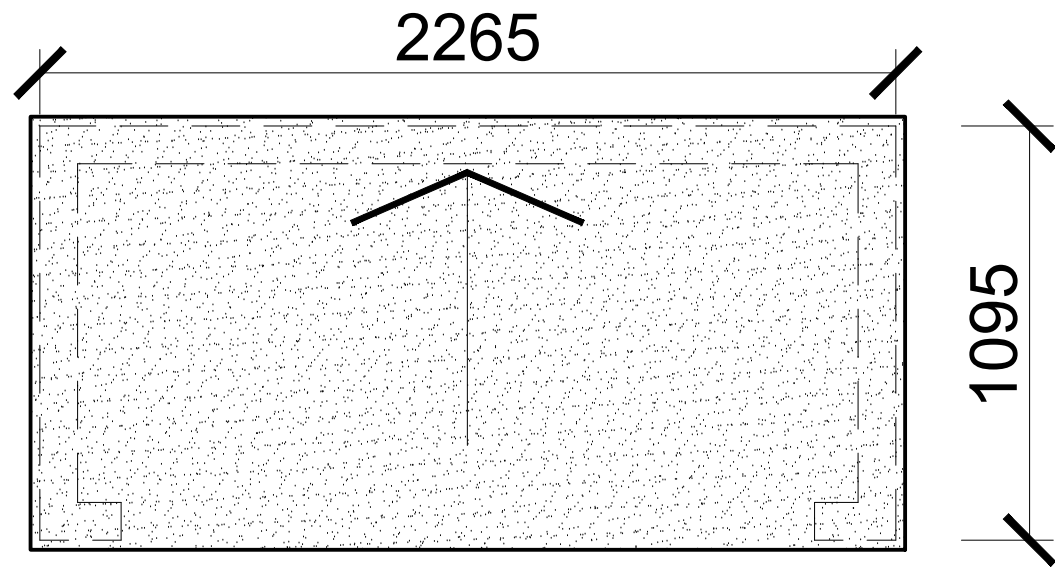

PROPOSED BIN STORE ROOF PLAN

rev.	description	date	chkd.
Design And Plan CONSULTANTS 93 Cotmandene Crescent, Orpington, Kent BR5 2RA 020 3004 9238 07931 931 035 s.nagpal@dapconsultants.co.uk www.dapconsultants.co.uk			

project : 79-80 High Street
Gravesend

drawing title :
Proposed Bin Detail

drawn: KS	chkd: SS	date: 24.04.2024
status: Condition		scale: 1:20@A3
proj no: 1961	drg no: 02	rev no: