


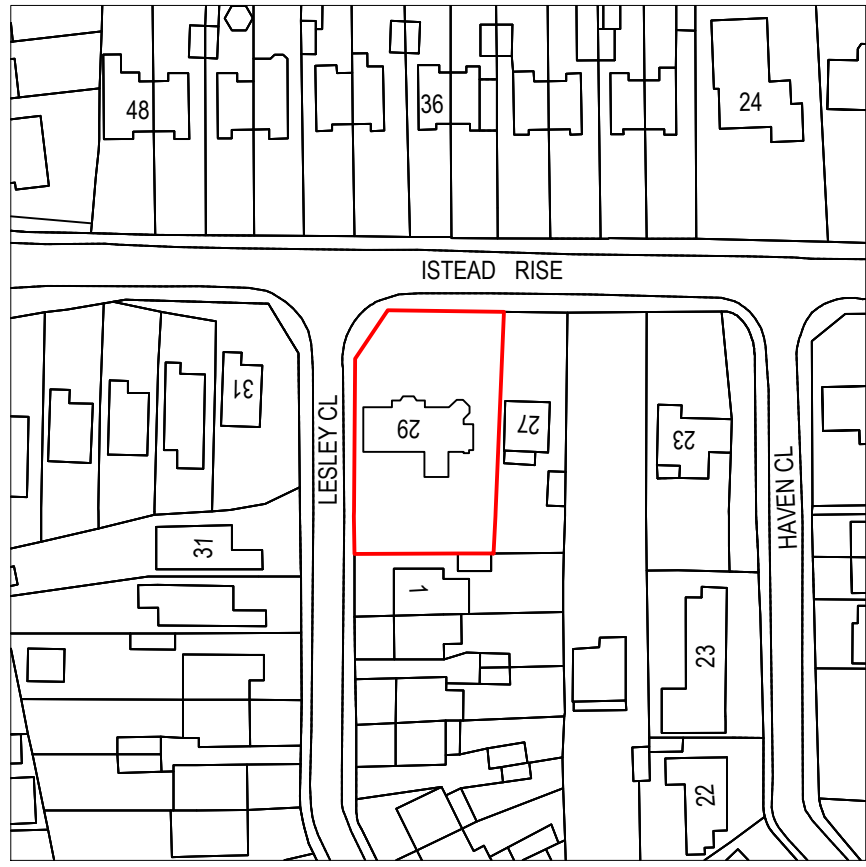
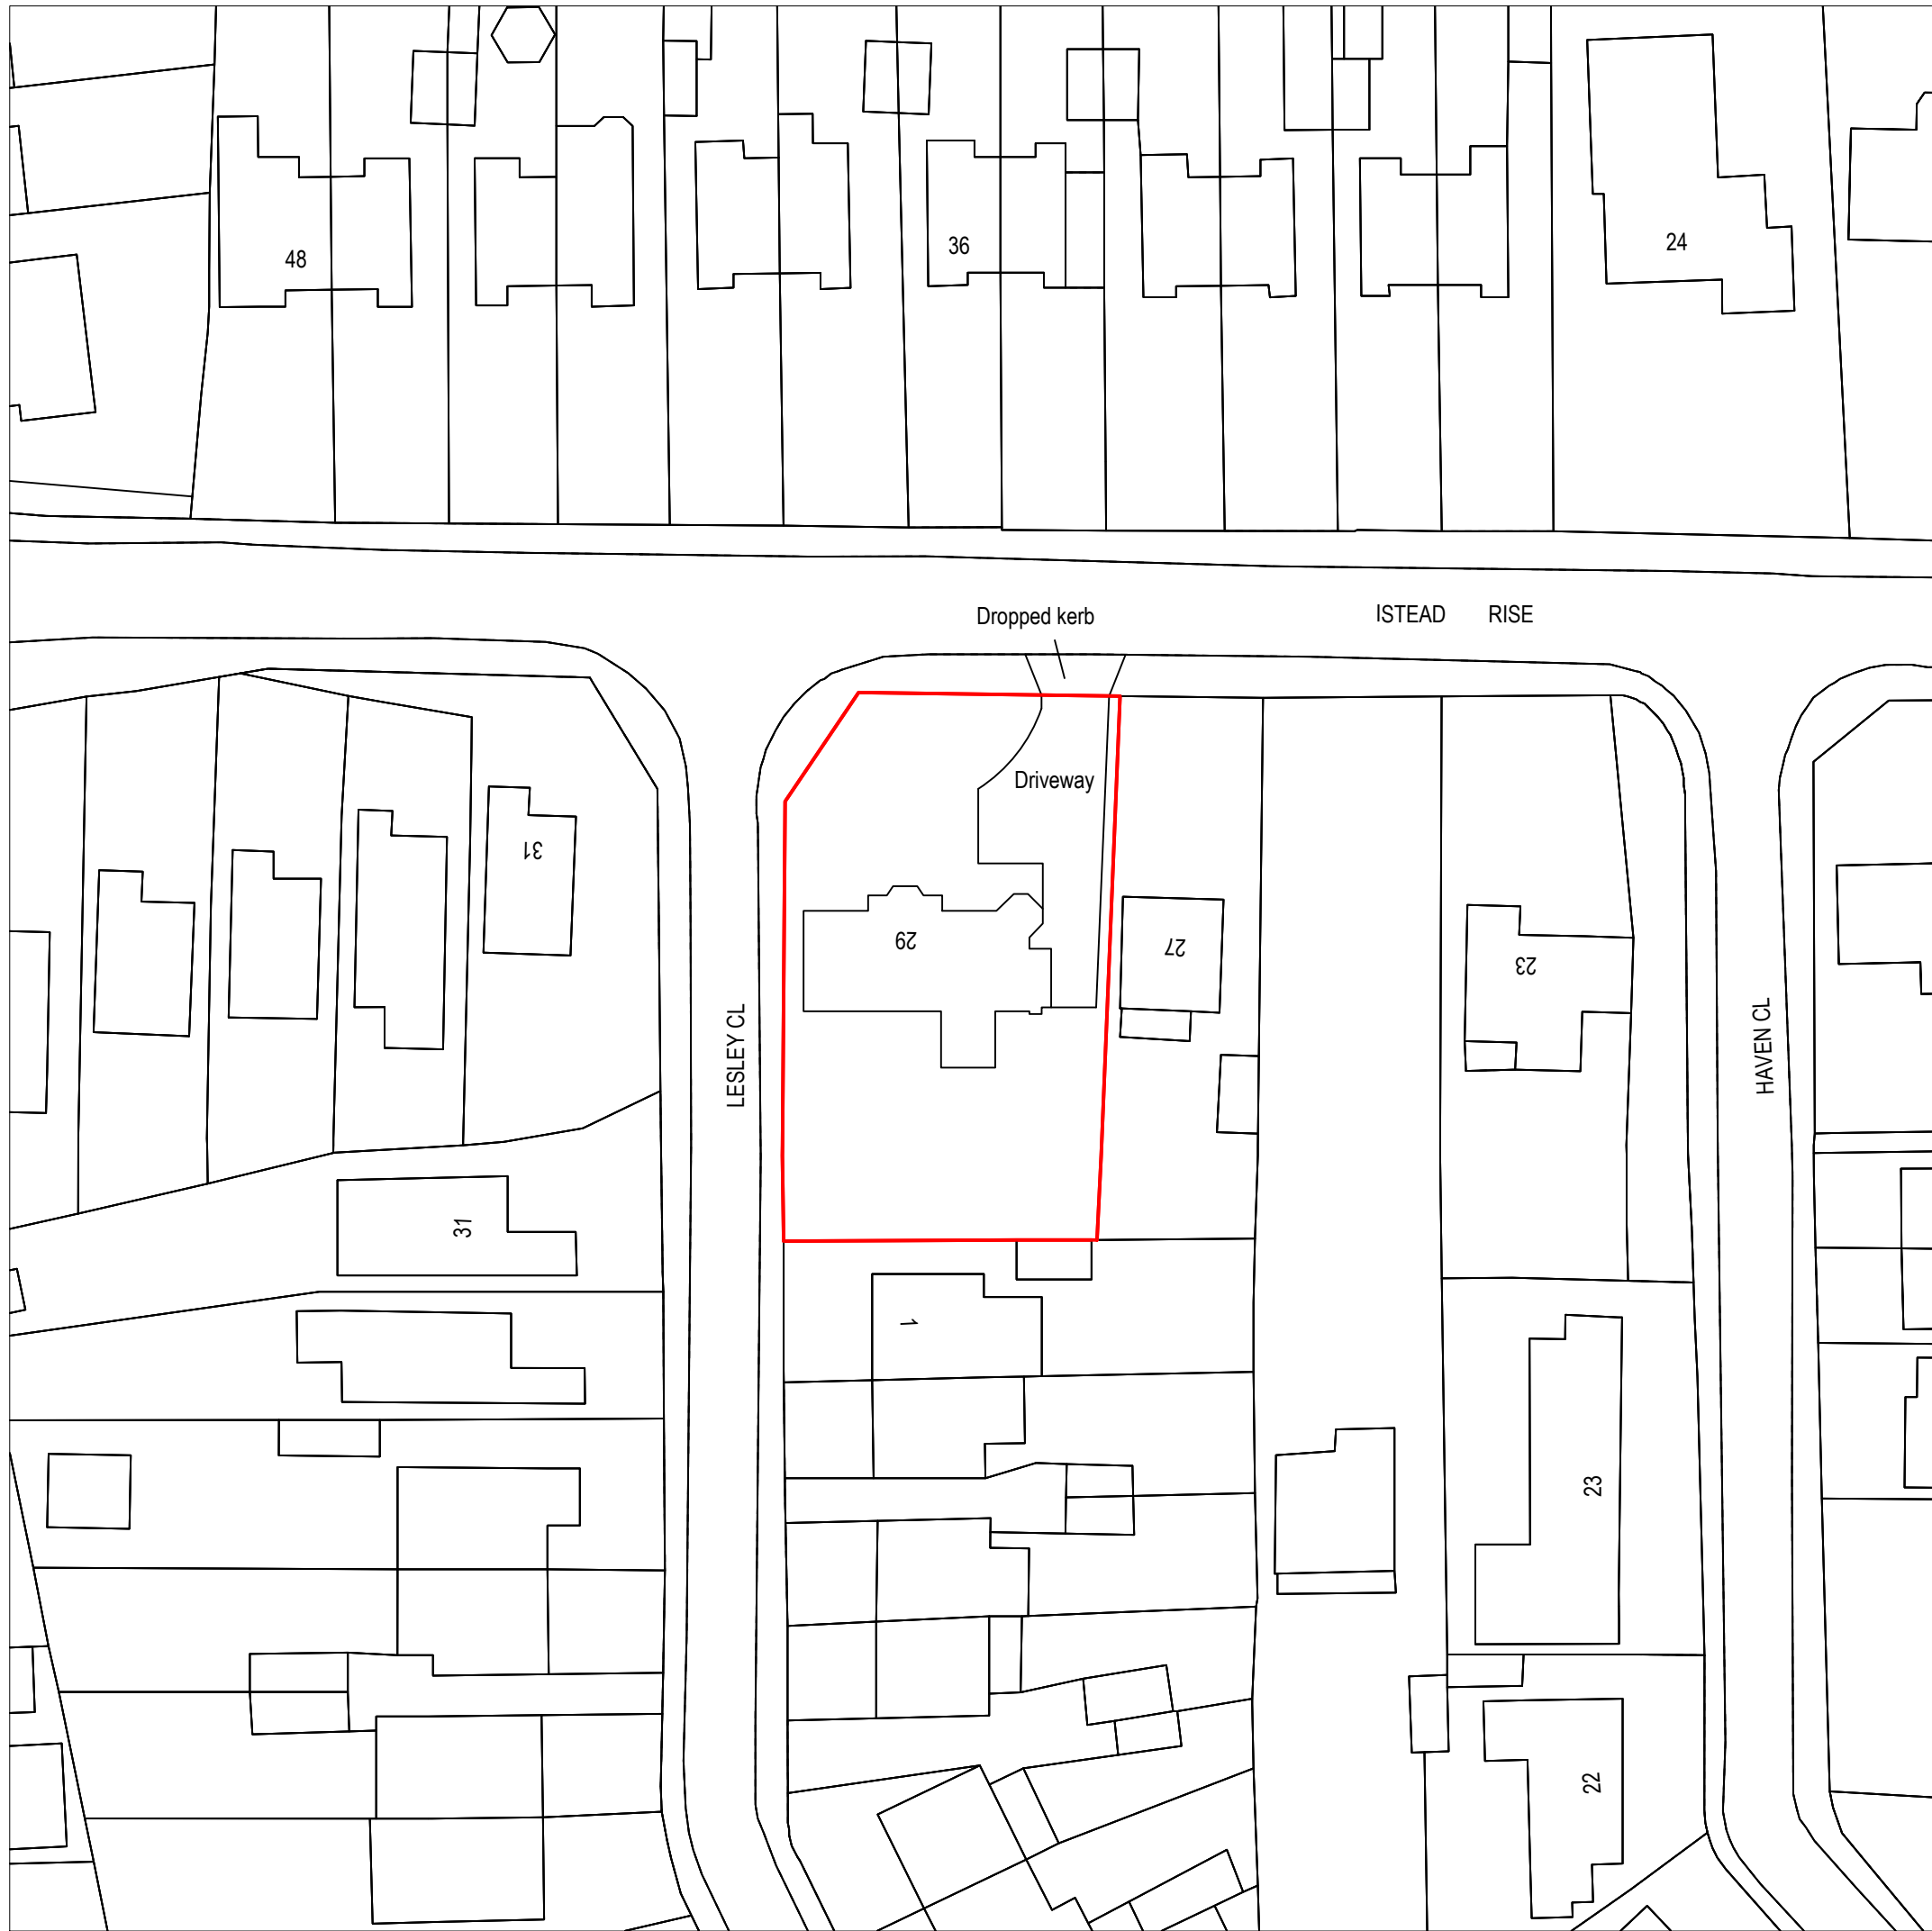


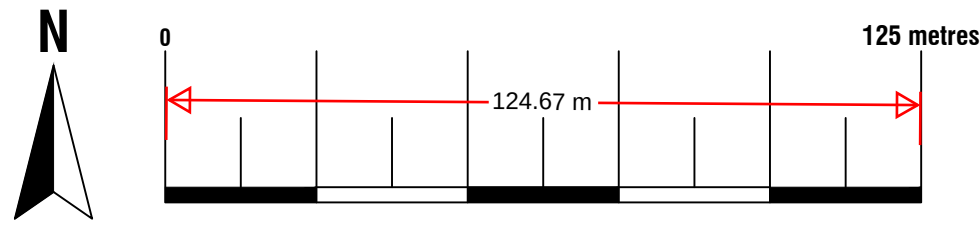


Location Plan
Scale 1:1250
© Crown Copyright and database rights 2024
OS 100047474

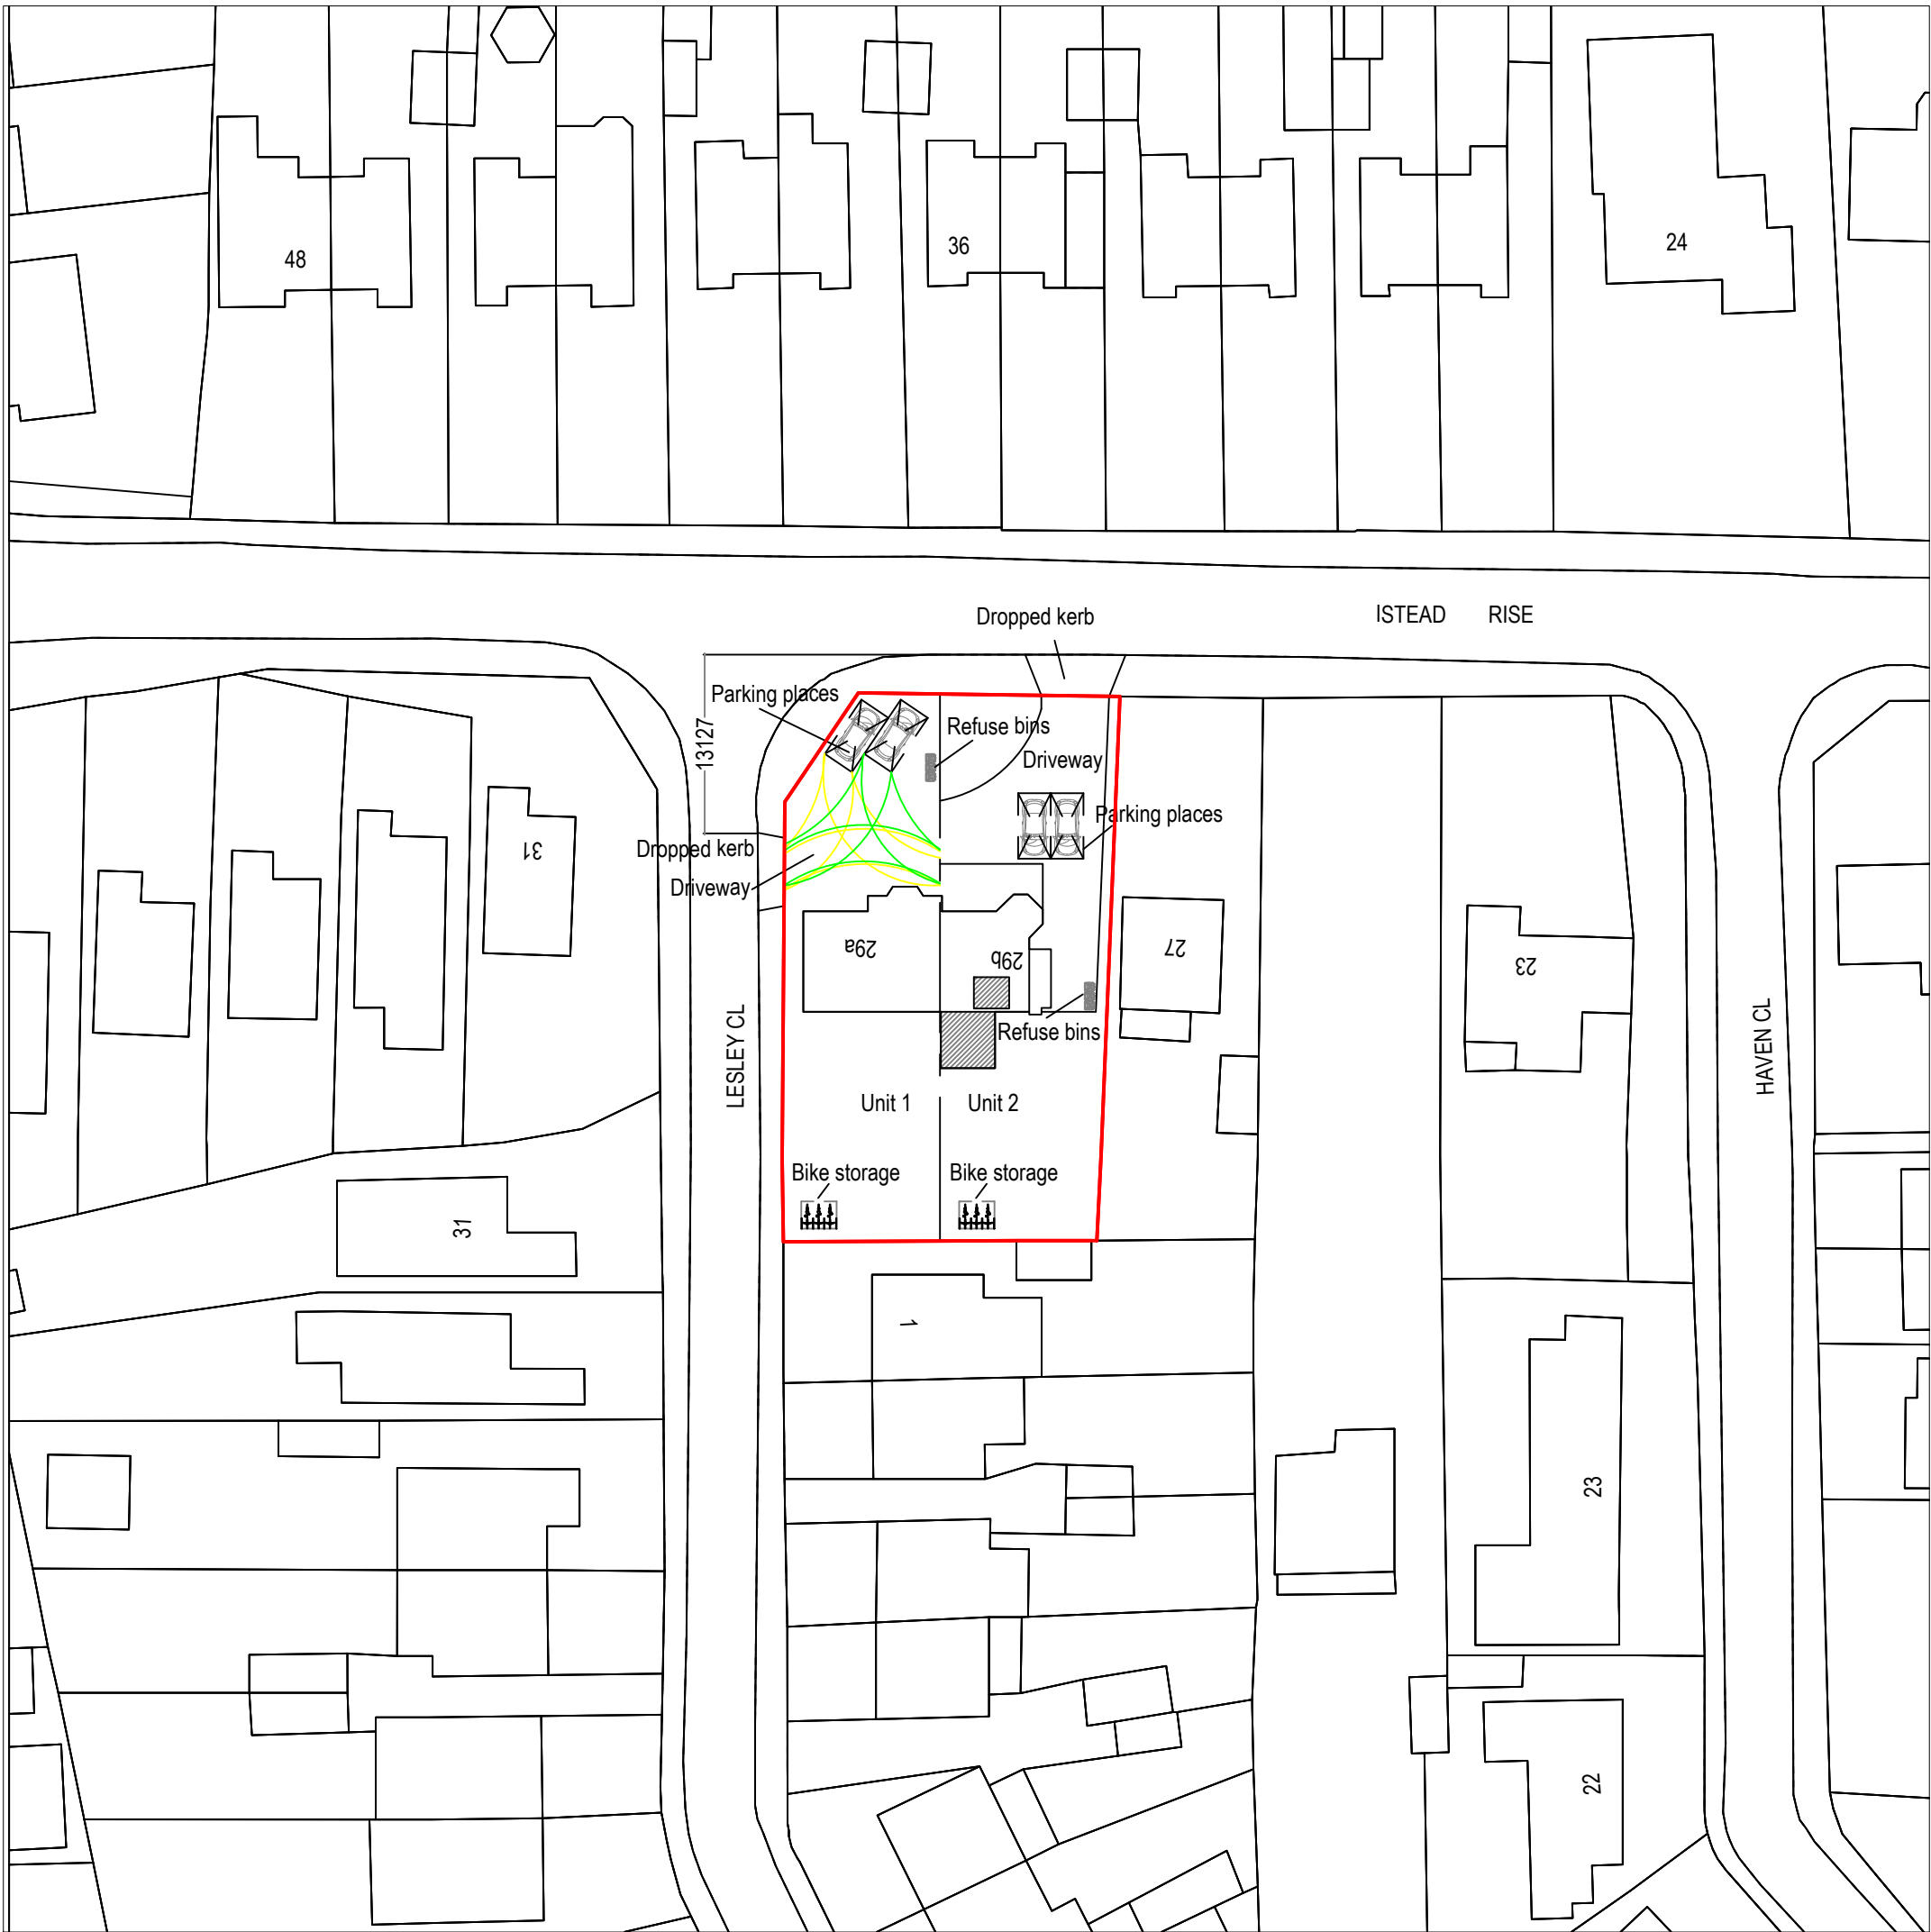

Existing Block Plan
Scale 1:500
© Crown Copyright and database rights 2024
OS 100047474

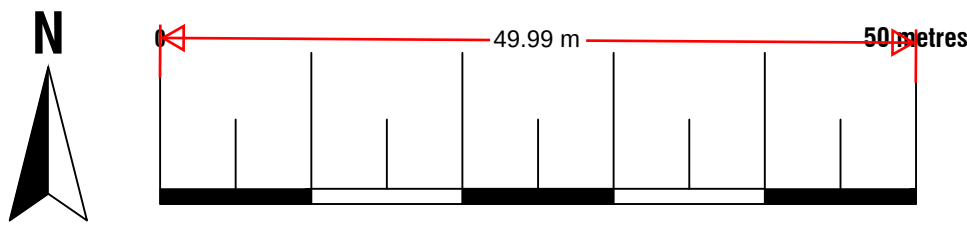

Proposed Block Plan
Scale 1:500
© Crown Copyright and database rights 2024
OS 100047474

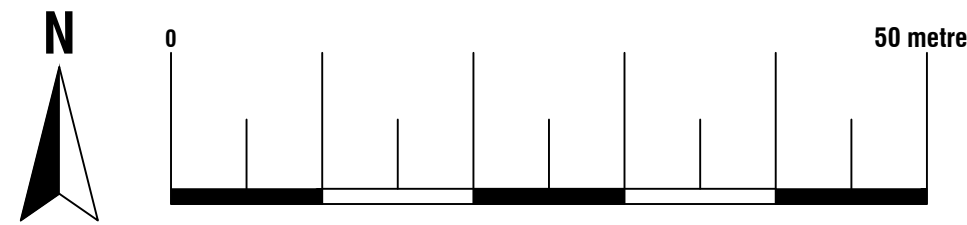

ArkiPlan Architectural Ltd • Enquiries@ArkiPlan.co.uk
Lytchett House, 13 Freeland Park, Wareham Road, Poole, Dorset, BH16 6FA


Site	29 Istead Rise, Gravesend DA139JE	Date	08.05.2025		
		Sheet	24-2500	D01	REV 05
		Job	Newbuild House Internal Alterations		
		Scale	1:500, 1:1250 @A1, 1:1000, 1:2500 @A3		
Title Number	K197199	Title	As Shown		




Proposed Block Plan

Scale 1:200

© Crown Copyright and database rights 2024
OS 100047474


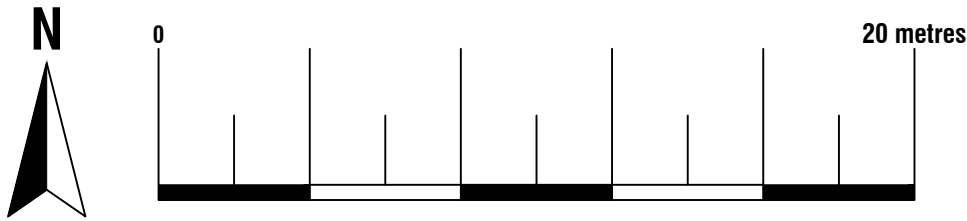


Arkiplan ArkiPlan Architectural Ltd • Enquiries@ArkiPlan.co.uk Lytchett House, 13 Freeland Park, Wareham Road, Poole, Dorset, BH16 6FA			
Site	29 Istead Rise, Gravesend DA139JE	Date	08.05.2025
		Sheet	24-2500 D02 REV 05
		Job	Newbuild House Internal Alterations
		Scale	1:500, 1:1250 @A1, 1:1000, 1:2500 @A3
Title Number	K197199	Title	As Shown

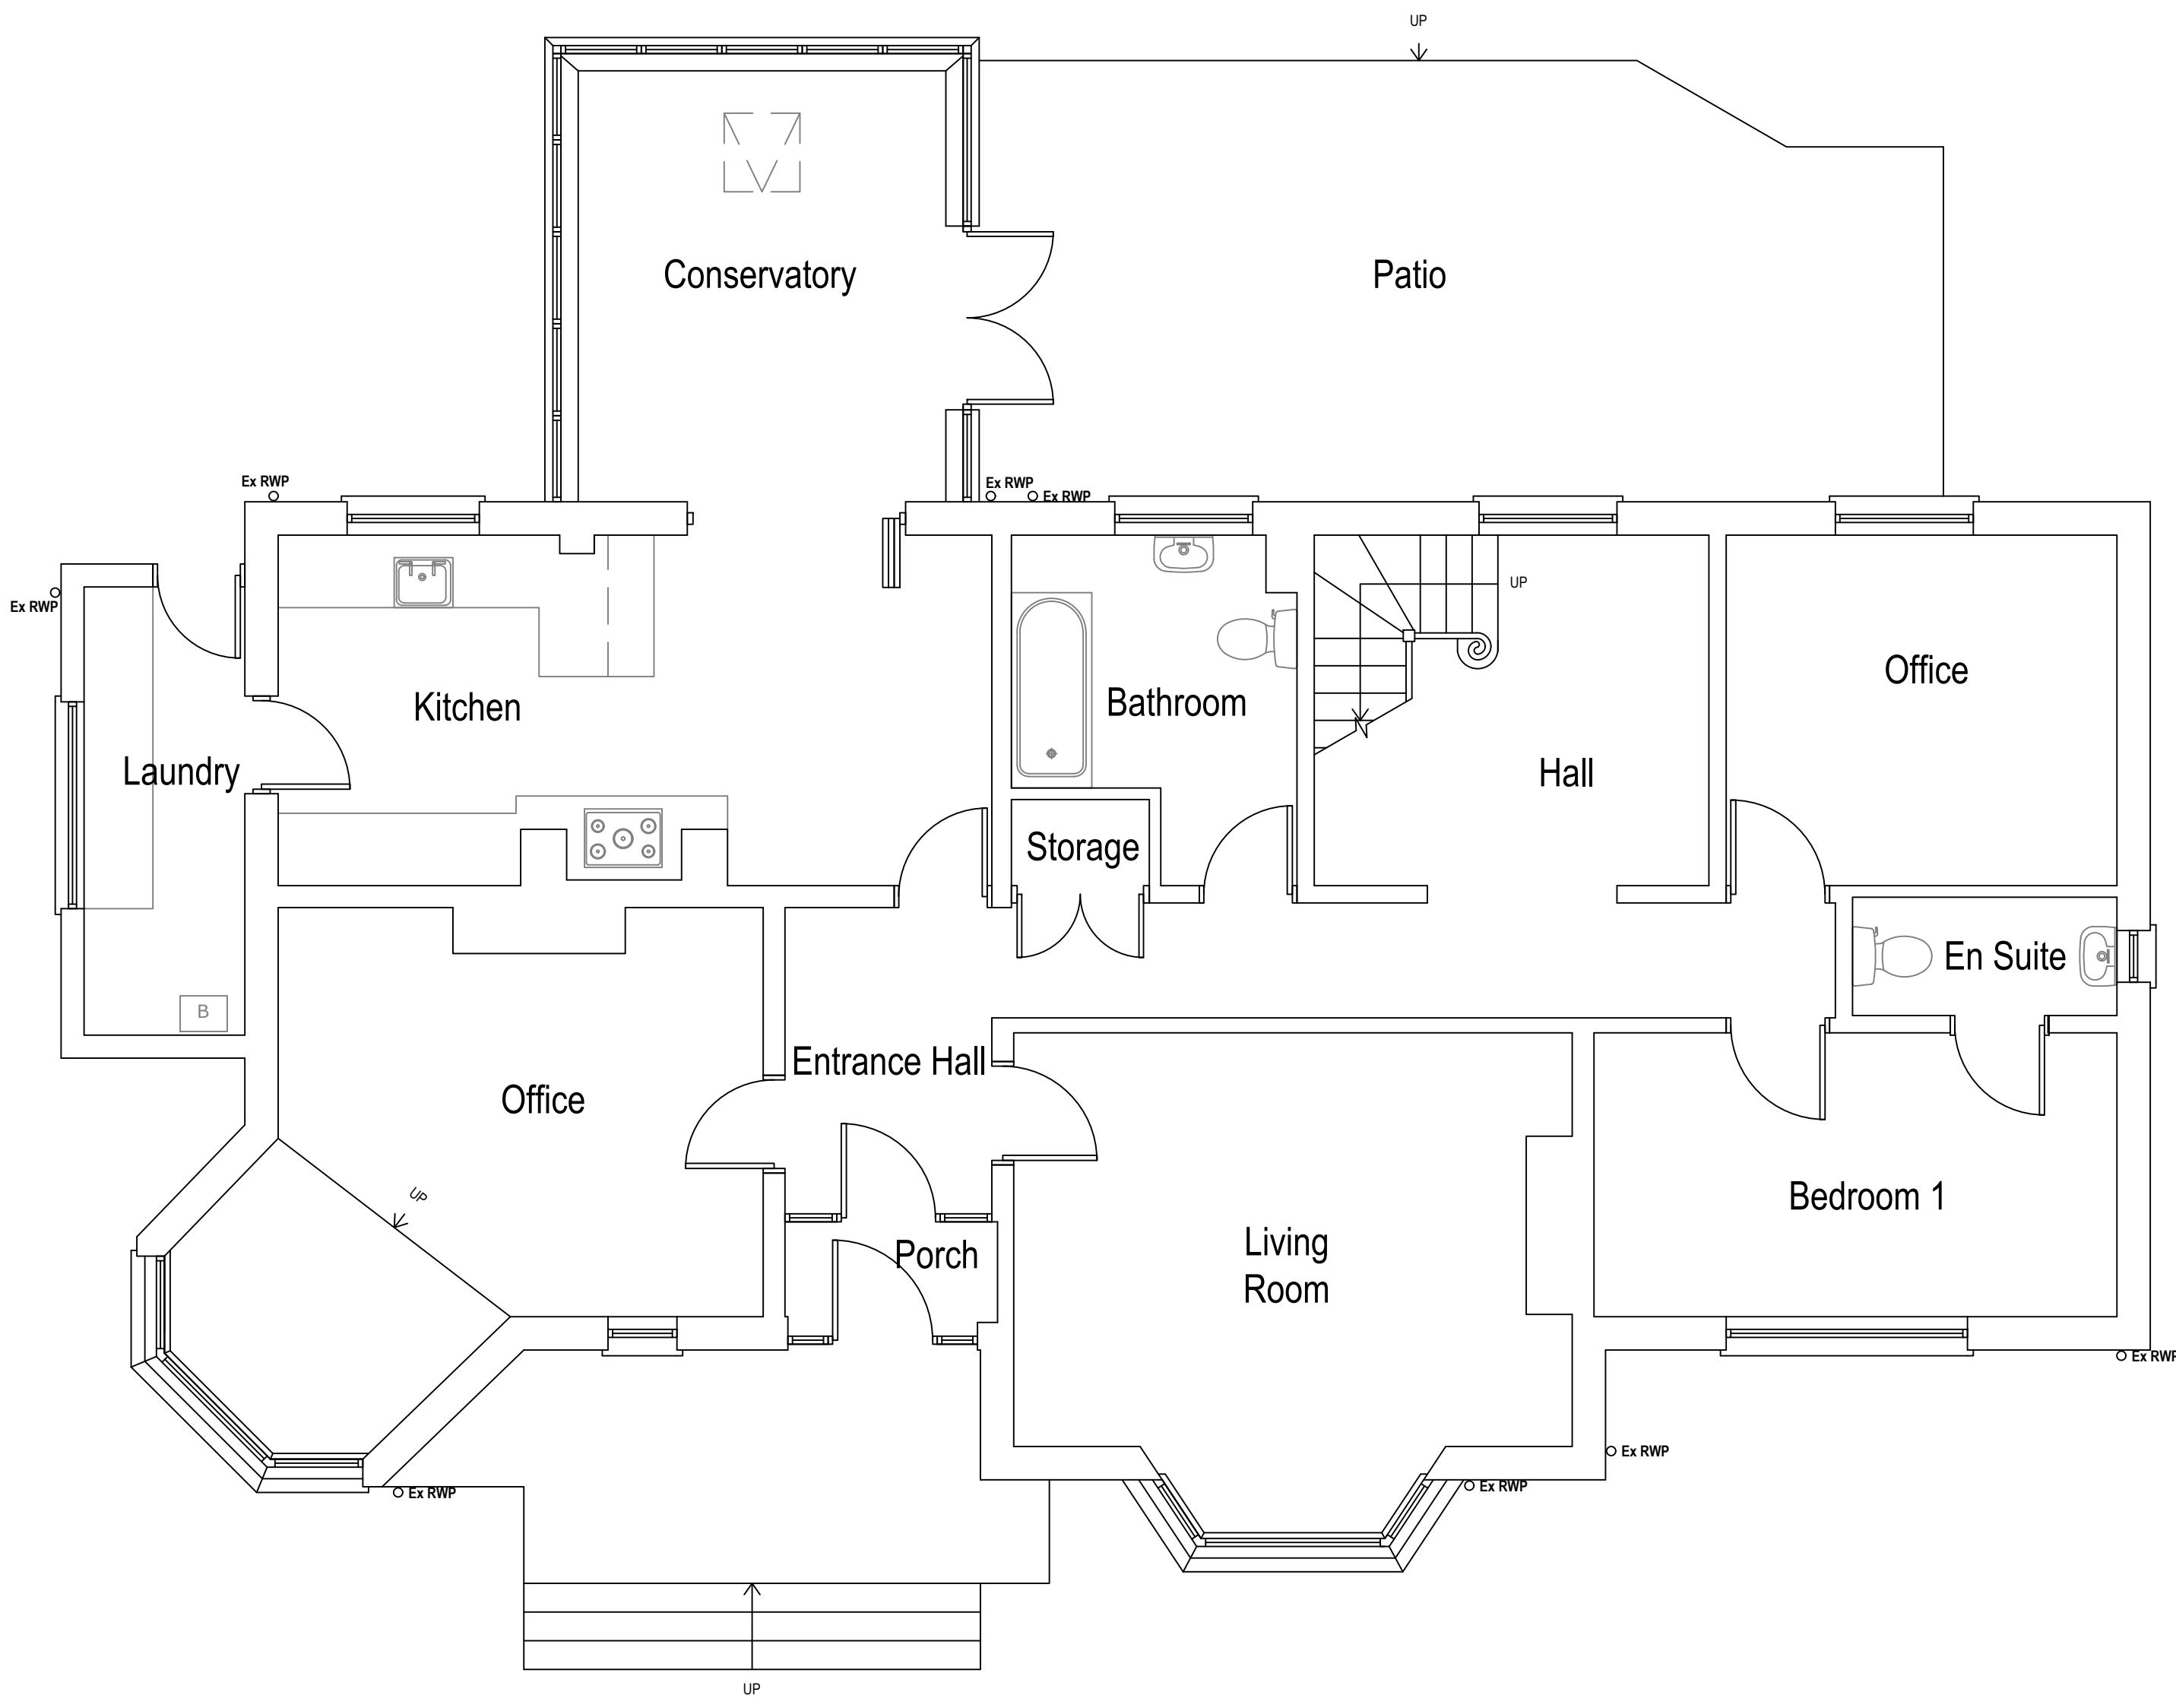


Existing Ground Floor Plan

Area ca. 138.91 m²

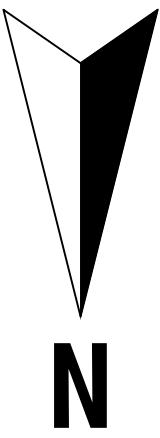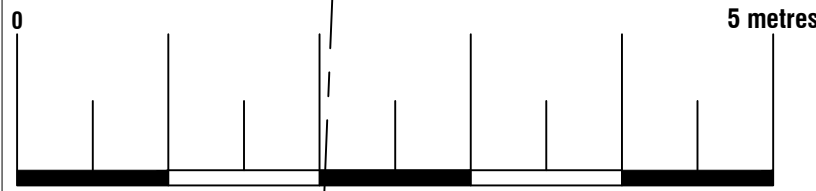


Arkiplan ArkiPlan Architectural Ltd • Enquiries@ArkiPlan.co.uk Lytchett House, 13 Freeland Park, Wareham Road, Poole, Dorset, BH16 6FA			
Site	29 Istead Rise, Gravesend DA139JE	Date	08.05.2025
		Sheet	24-2500 D03 REV 05
		Job	Newbuild House Internal Alterations
Title Number	K197199	Scale	1:50 @A1, 1:100 @A3
		Title	As Shown




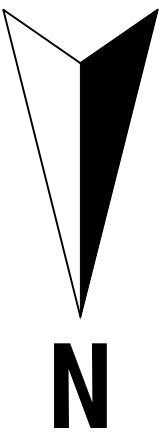

Area ca. for unit 1: 72.57 m²

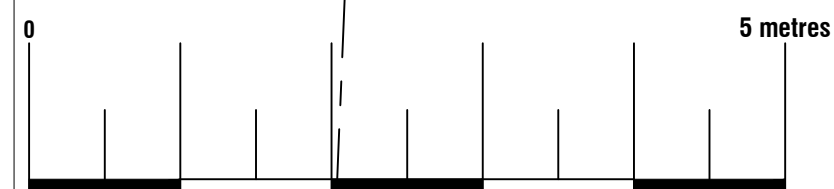


Site	29 Istead Rise, Gravesend DA139JE	Date	08.05.2025
		Sheet	24-2500 D04 REV 05
		Job	Newbuild House Internal Alterations
		Scale	1:50 @A1, 1:100 @A3
Title Number	K197199	Title	As Shown

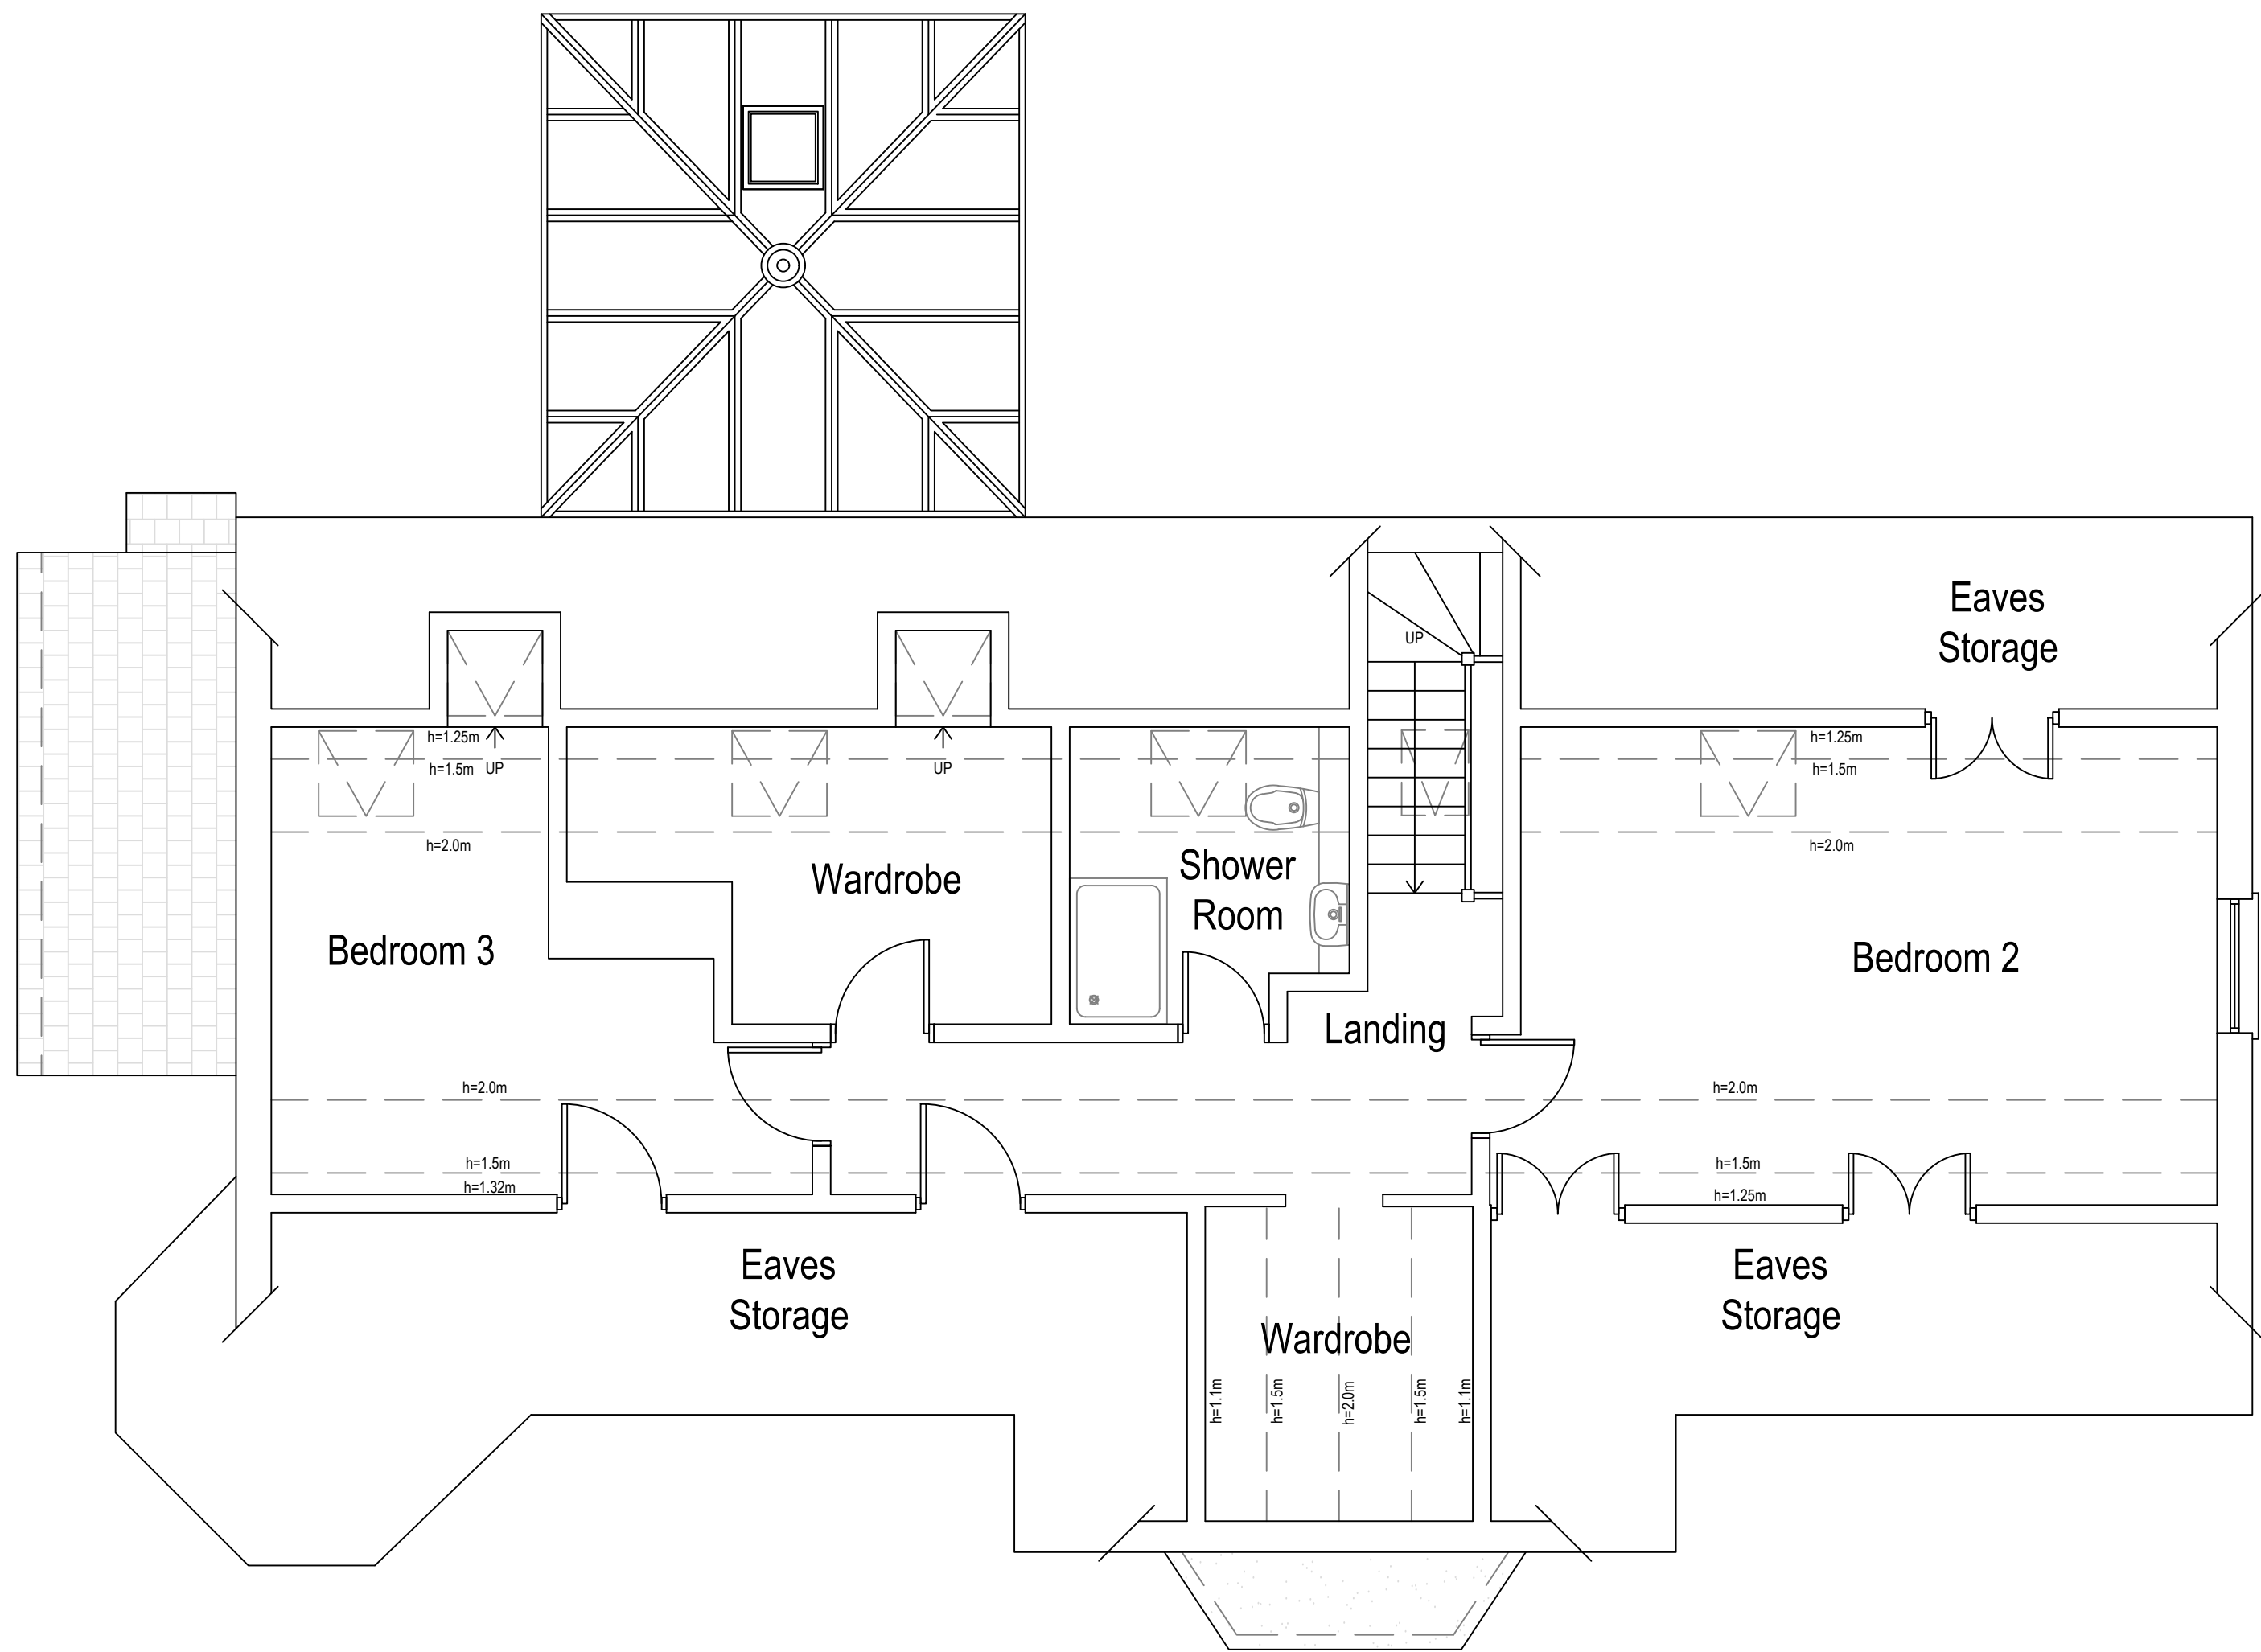


Existing First Floor Plan

Area ca. 59.76 m²

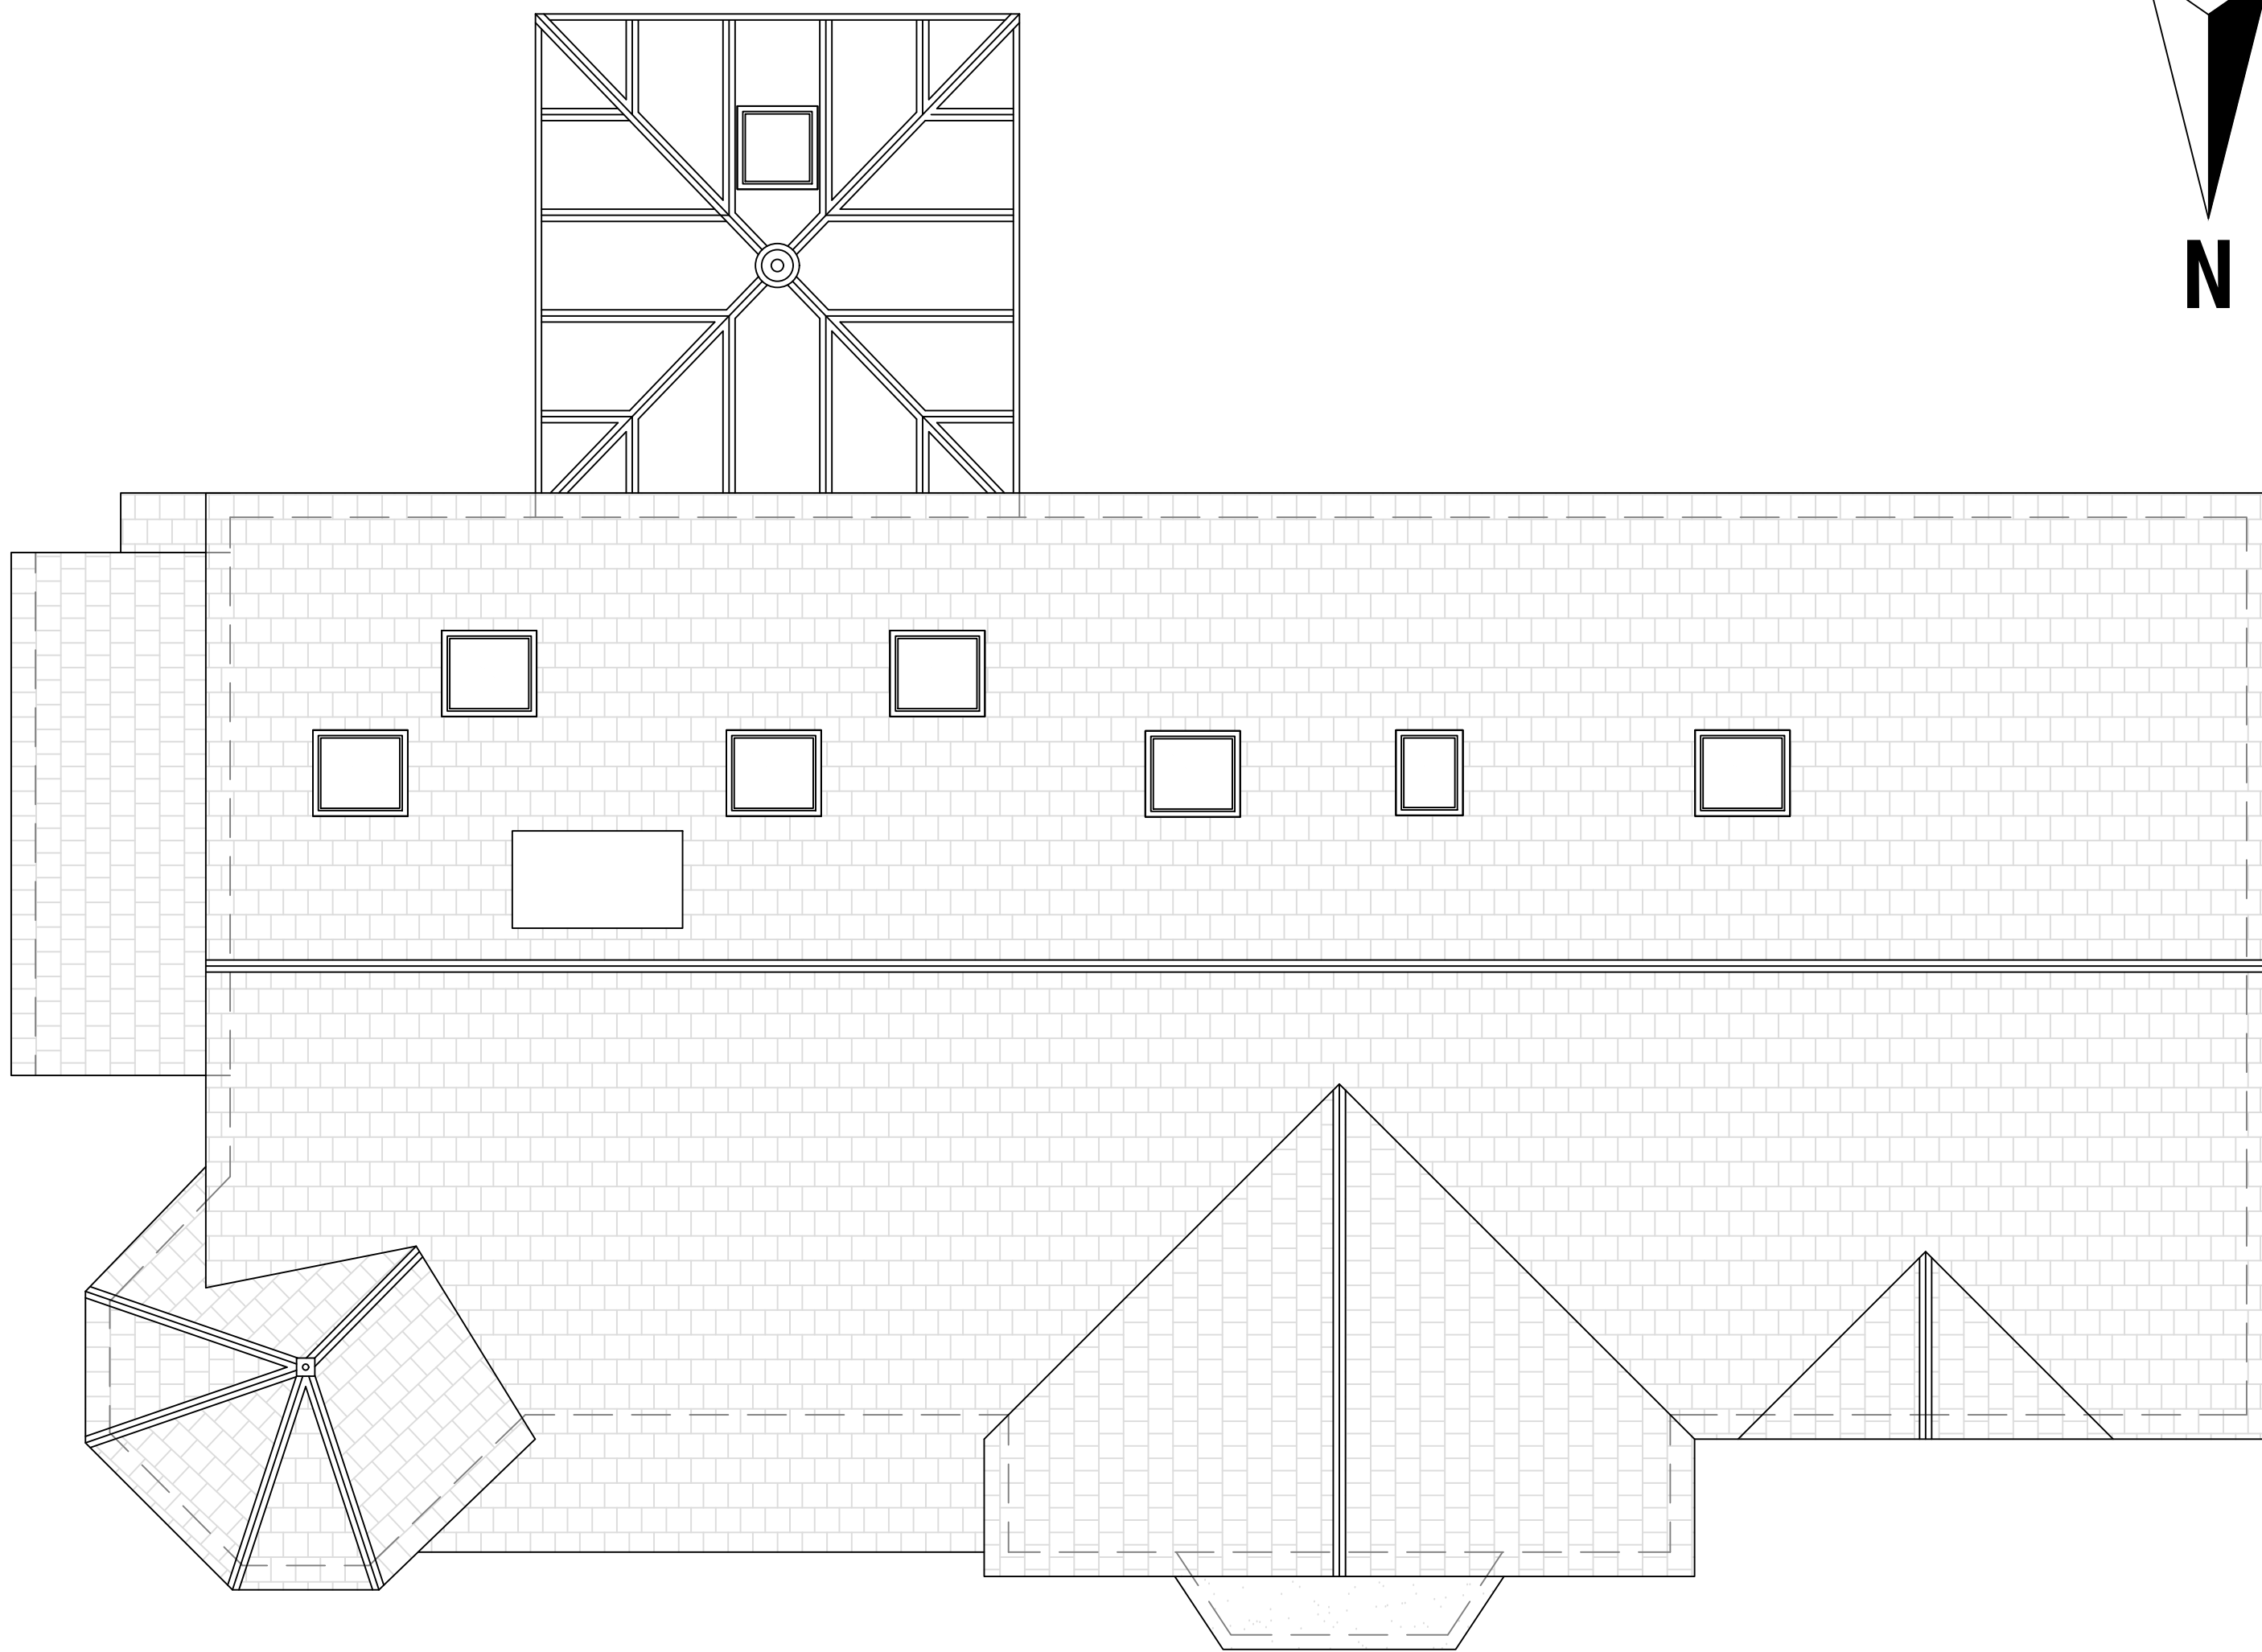

Existing Roof Plan

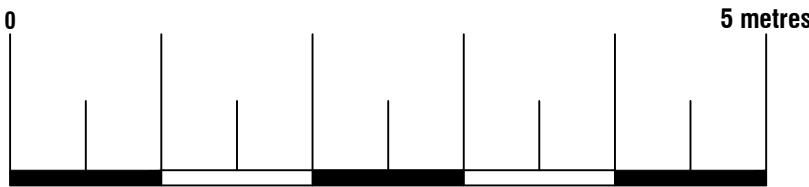



Arkiplan ArkiPlan Architectural Ltd Enquiries@ArkiPlan.co.uk Lytchett House, 13 Freeland Park, Wareham Road, Poole, Dorset, BH16 6FA			
Site	29 Istead Rise, Gravesend DA139JE	Date	08.05.2025
		Sheet	24-2500 D05 REV 05
		Job	Newbuild House Internal Alterations
Title Number	K197199	Scale	1:50 @A1, 1:100 @A3
		Title	As Shown

— — — — — Boundary line
- - - - - Demolished
— — — — — Details above



Area ca. 62.56 m²
Additional Area: 2.80 m²

Proposed Roof Plan

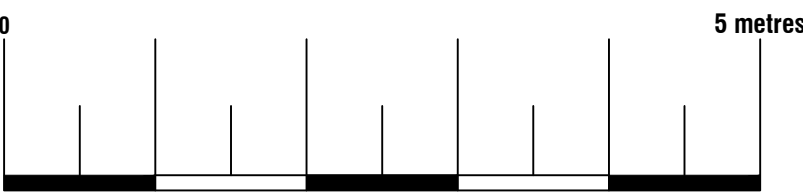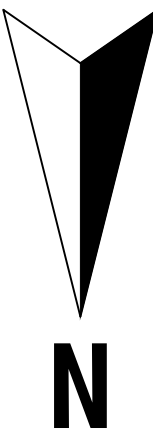


ArkiPlan Architectural Ltd • Enquiries@ArkiPlan.co.uk

Lytchett House, 13 Freeland Park, Wareham Road, Poole, Dorset, BH16 6FA


Site	29 Istead Rise, Gravesend DA139JE	Date	08.05.2025		
		Sheet	24-2500	D06	REV 05
		Job	Newbuild House Internal Alterations		
		Scale	1:50 @A1, 1:100 @A3		
Title Number	K197199	Title	As Shown		



Existing North Elevation

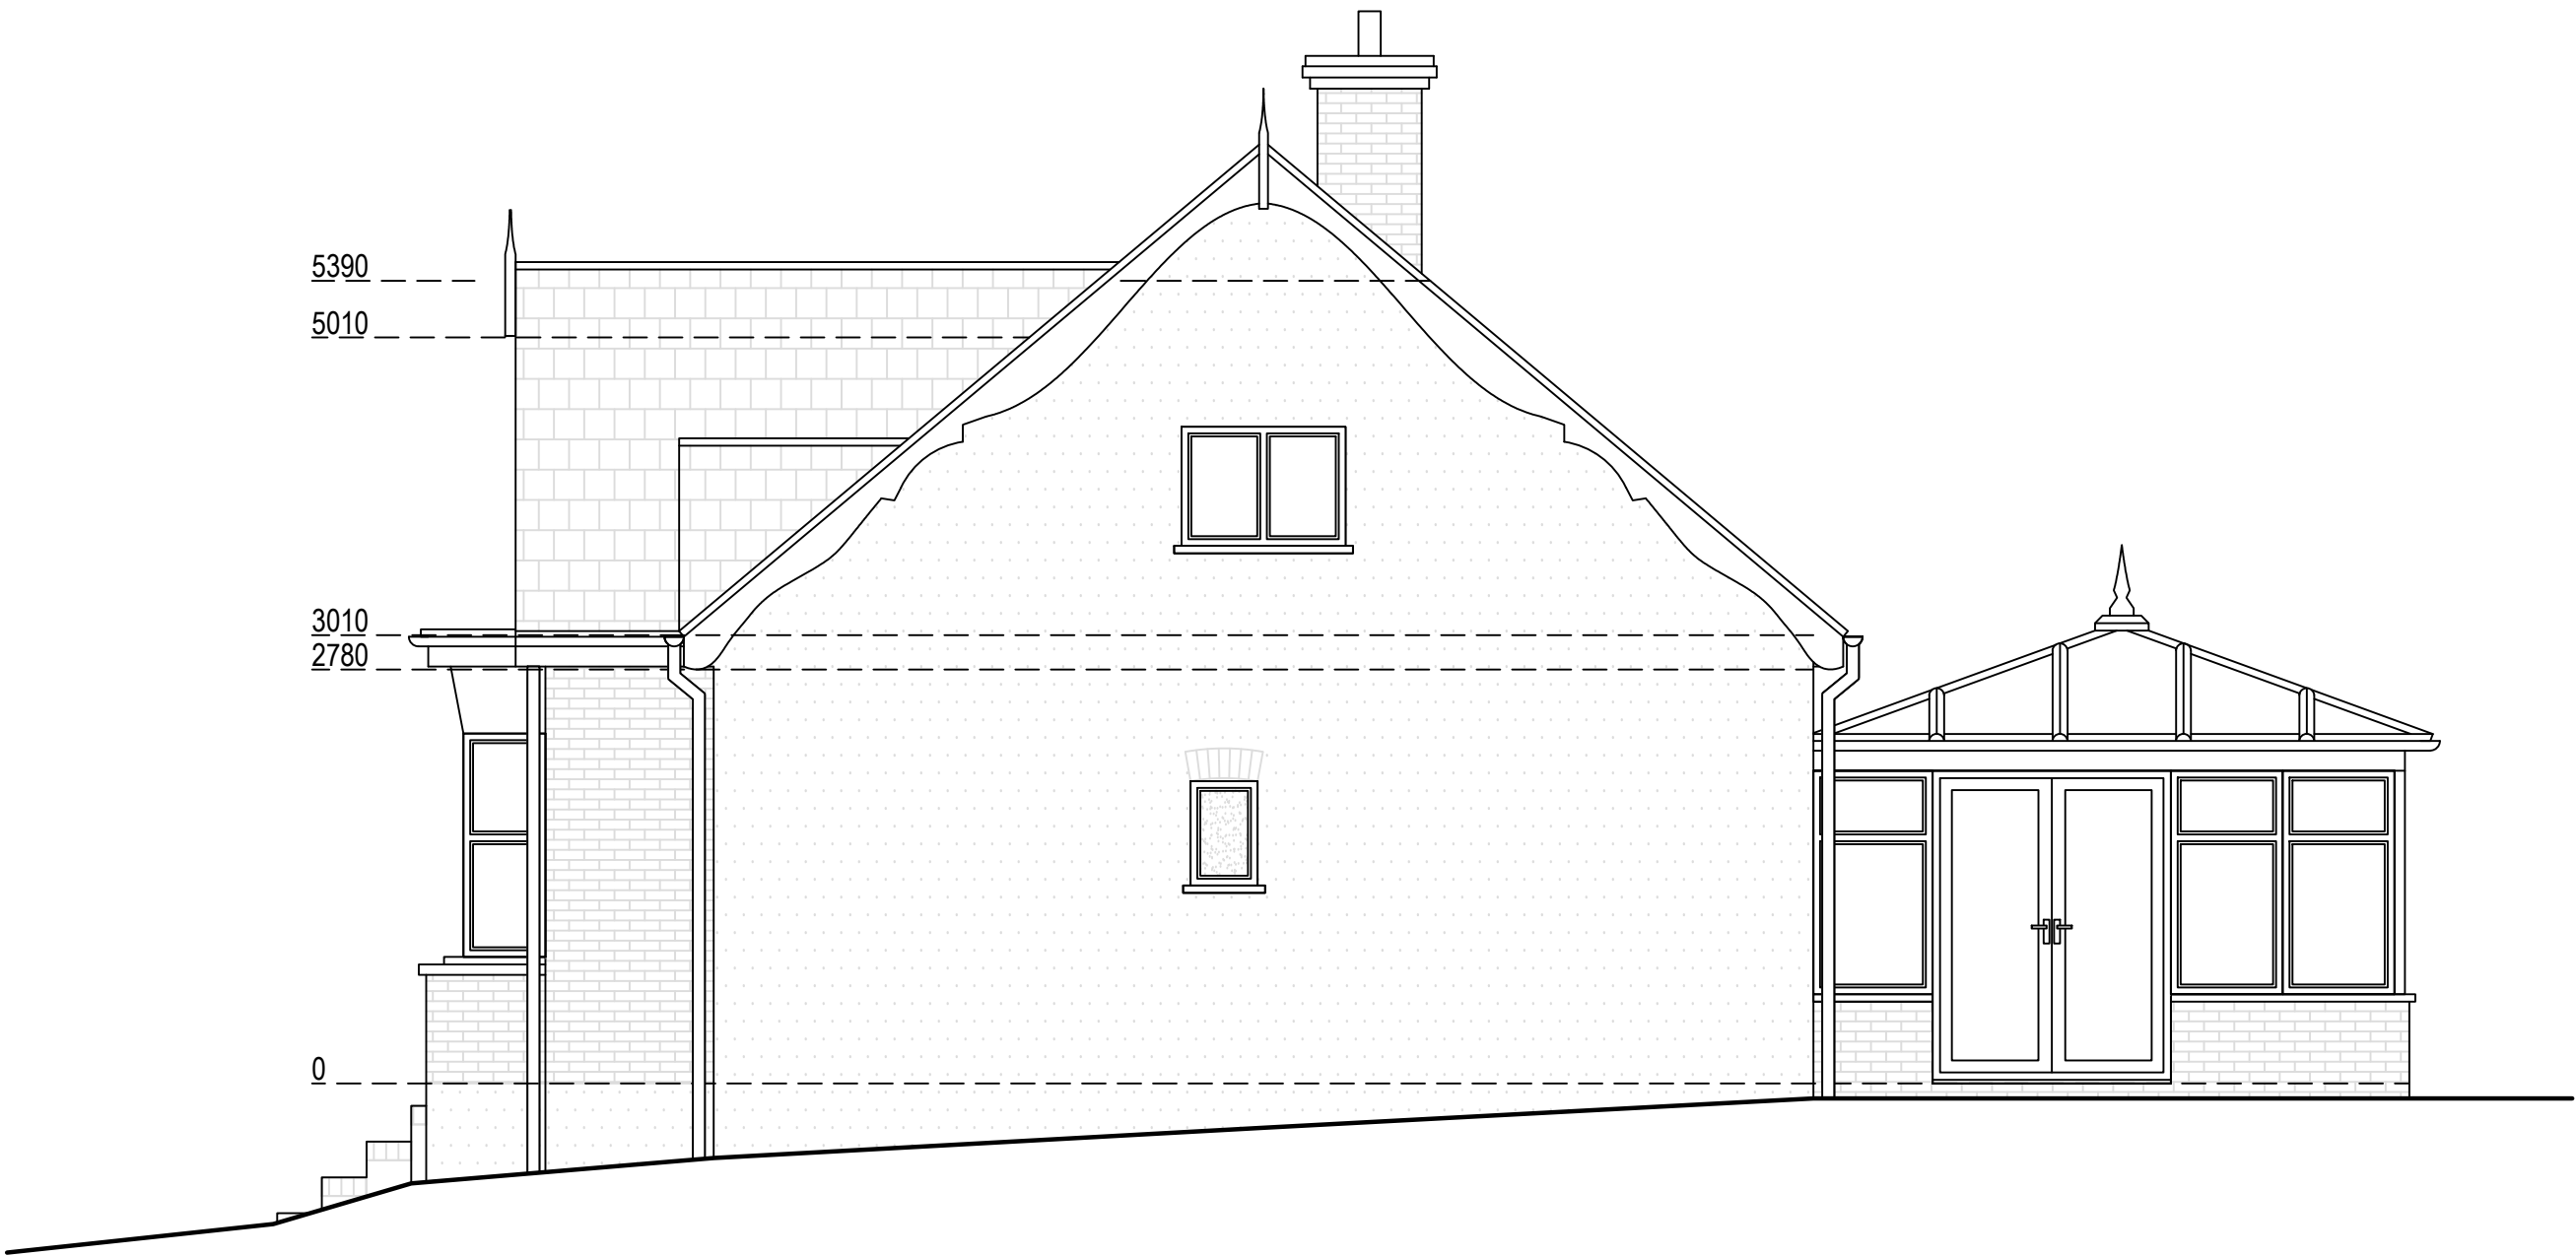


Existing West Elevation

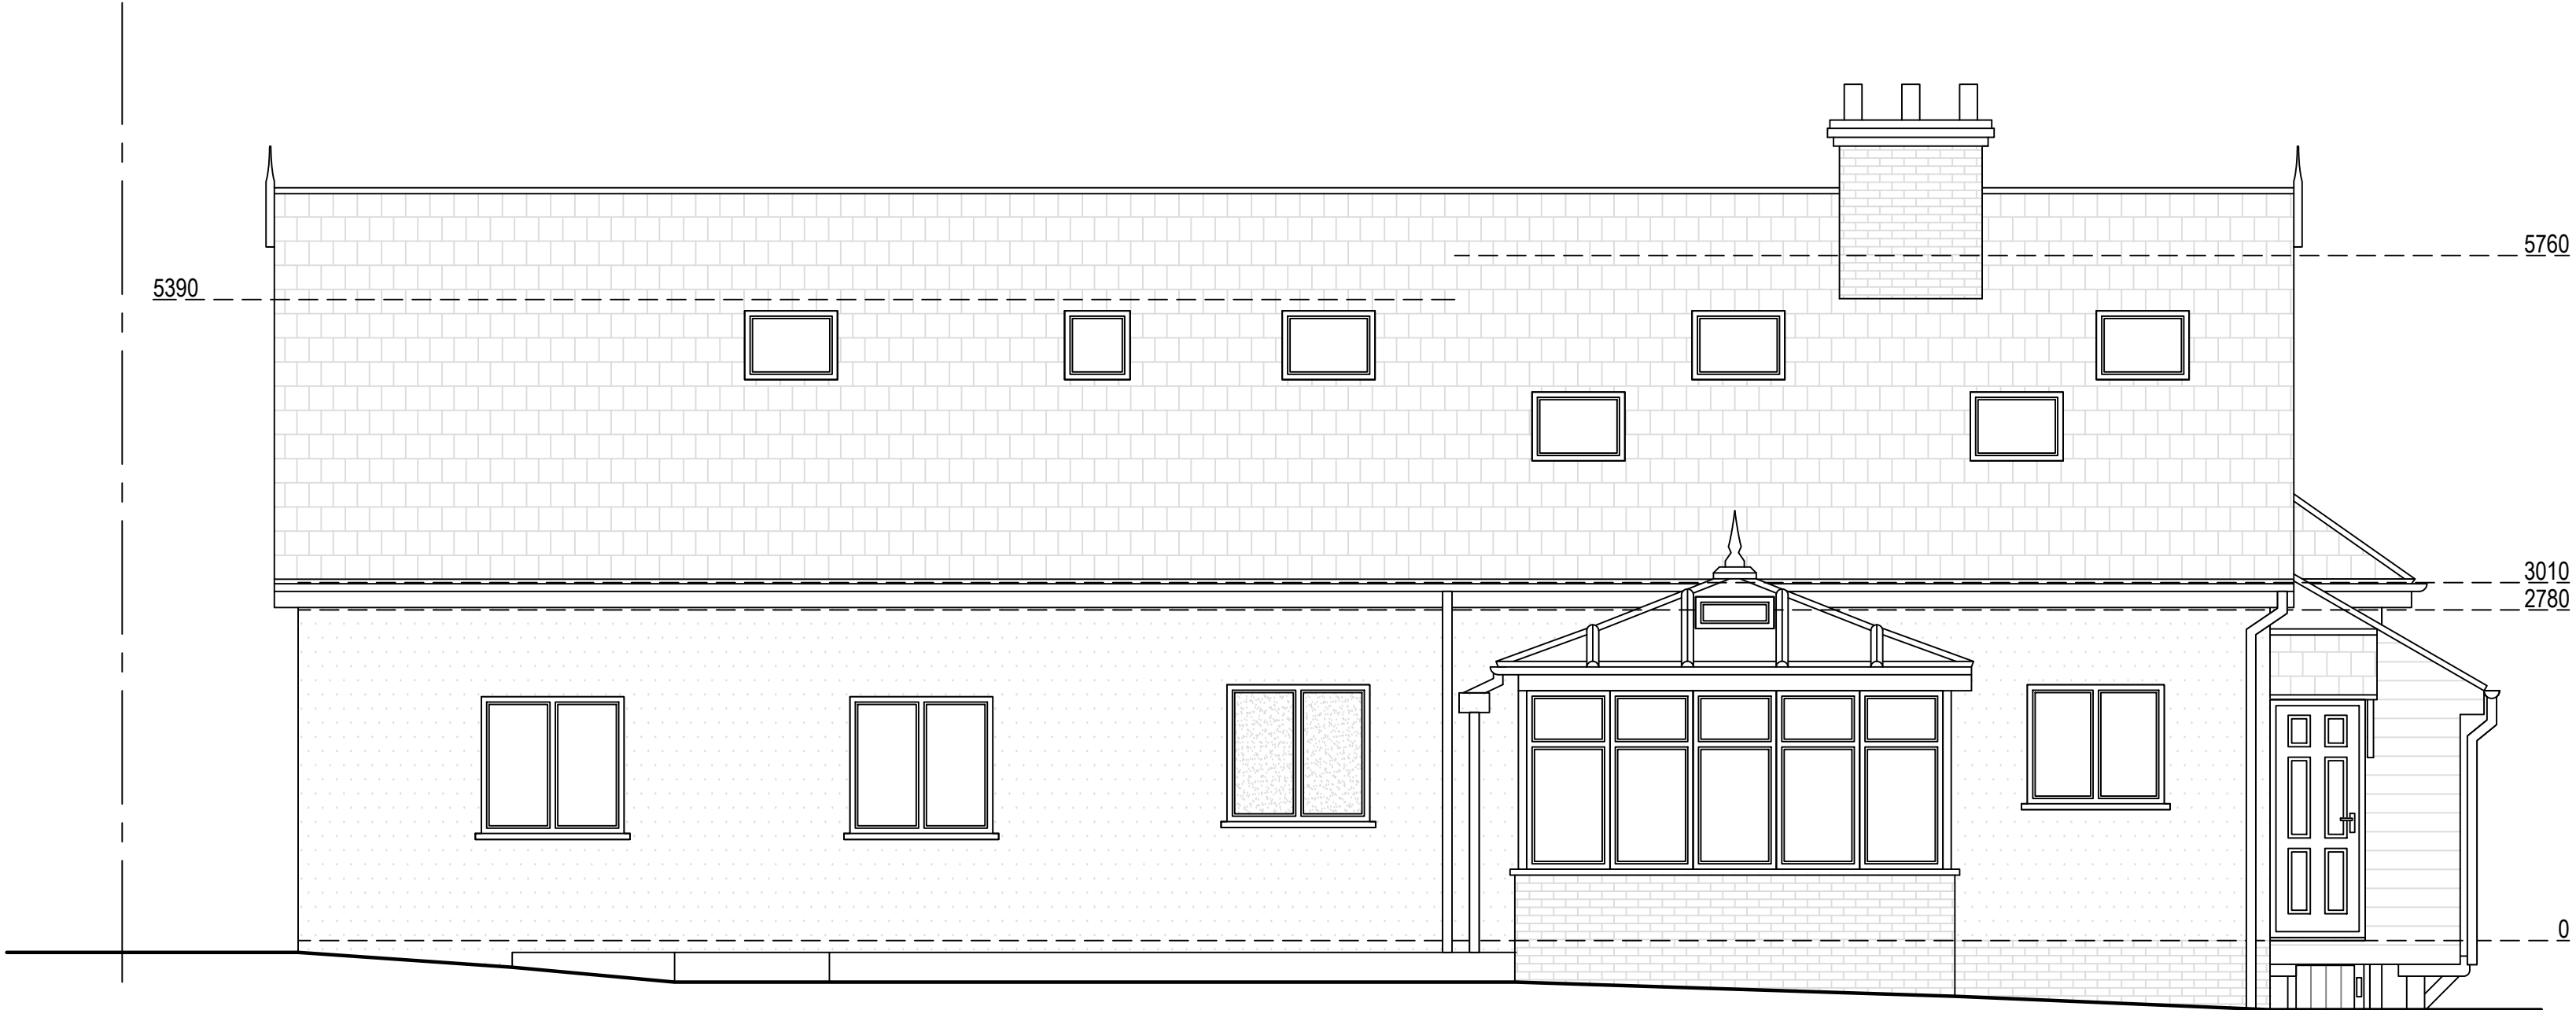

Existing South Elevation





Existing East Elevation

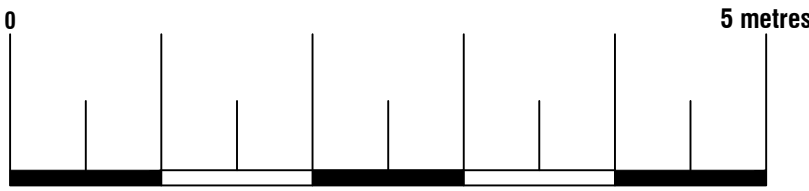



ArkiPlan Architectural Ltd • Enquiries@ArkiPlan.co.uk
Lyttchett House, 13 Freeland Park, Wareham Road, Poole, Dorset, BH16 6FA

Site	29 Istead Rise, Gravesend DA139JE	Date	08.05.2025		
		Sheet	24-2500	D07	REV 05
		Job	Newbuild House Internal Alterations		
		Scale	1:50 @A1, 1:100 @A3		
Title Number	K197199	Title	As Shown		

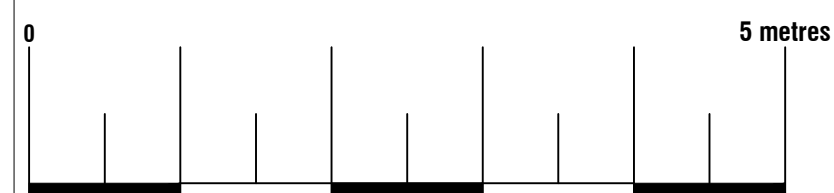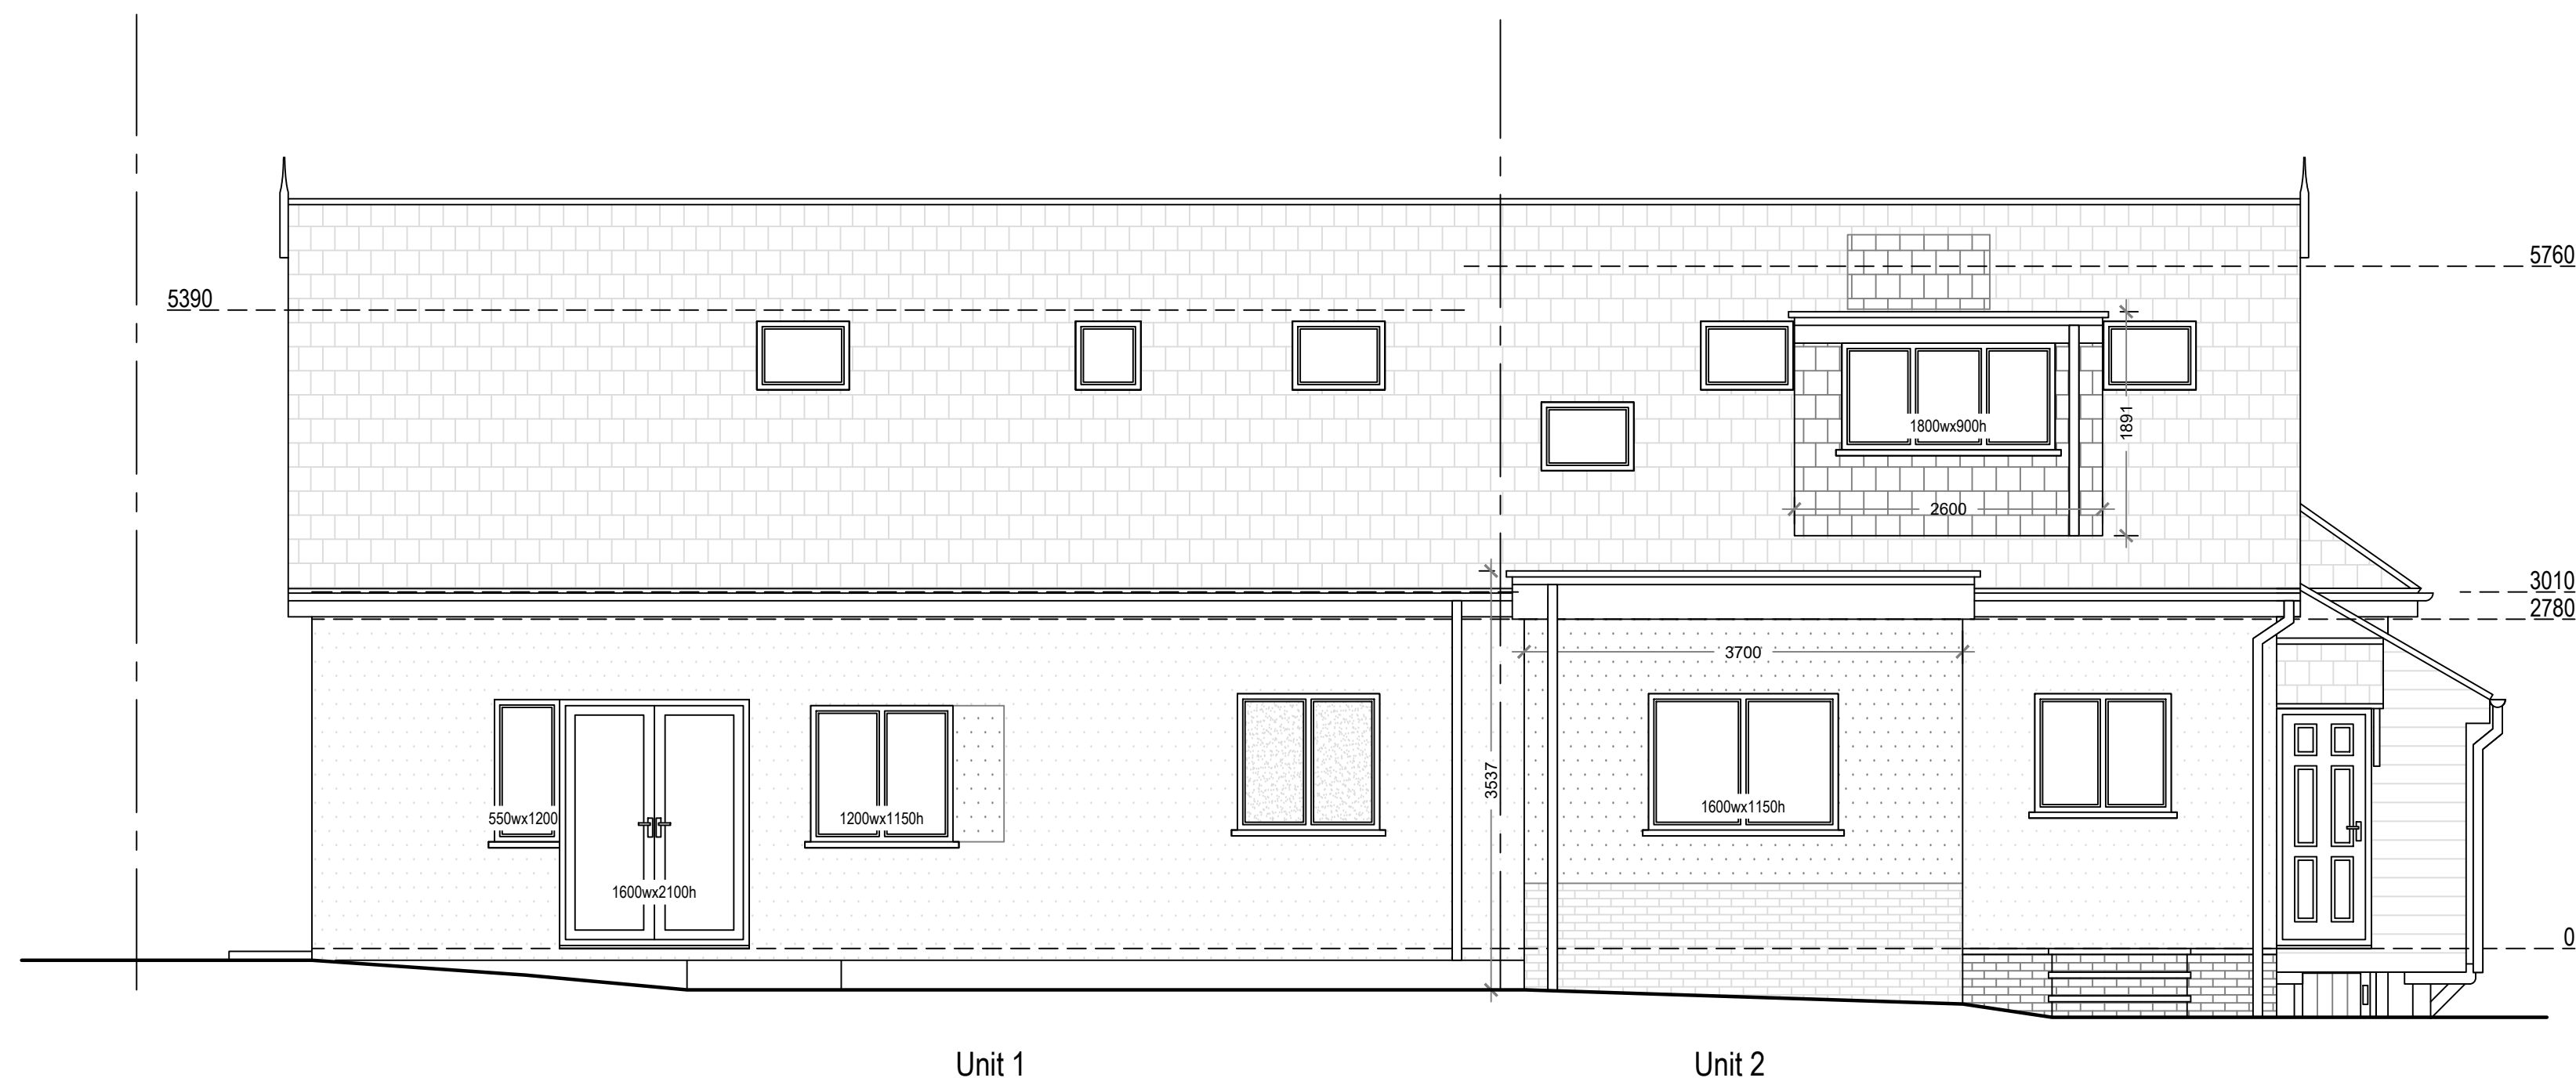

Proposed Materials:

Walls: Render (to match existing)

Walls: Brick (to match existing)

Flat roof: Ply membrane


Windows: Double glazed (to match existing)

Skylights: Size as indicated (not protruding more than 150mm above the existing roof plane)




ArkiPlan Architectural Ltd • Enquiries@ArkiPlan.co.uk
Lytchett House, 13 Freeland Park, Wareham Road, Poole, Dorset, BH16 6FA

Site	29 Istead Rise, Gravesend DA139JE	Date	08.05.2025
		Sheet	24-2500 D08 REV 05
		Job	Newbuild House Internal Alterations
		Scale	1:50 @A1, 1:100 @A3
Title Number	K197199	Title	As Shown

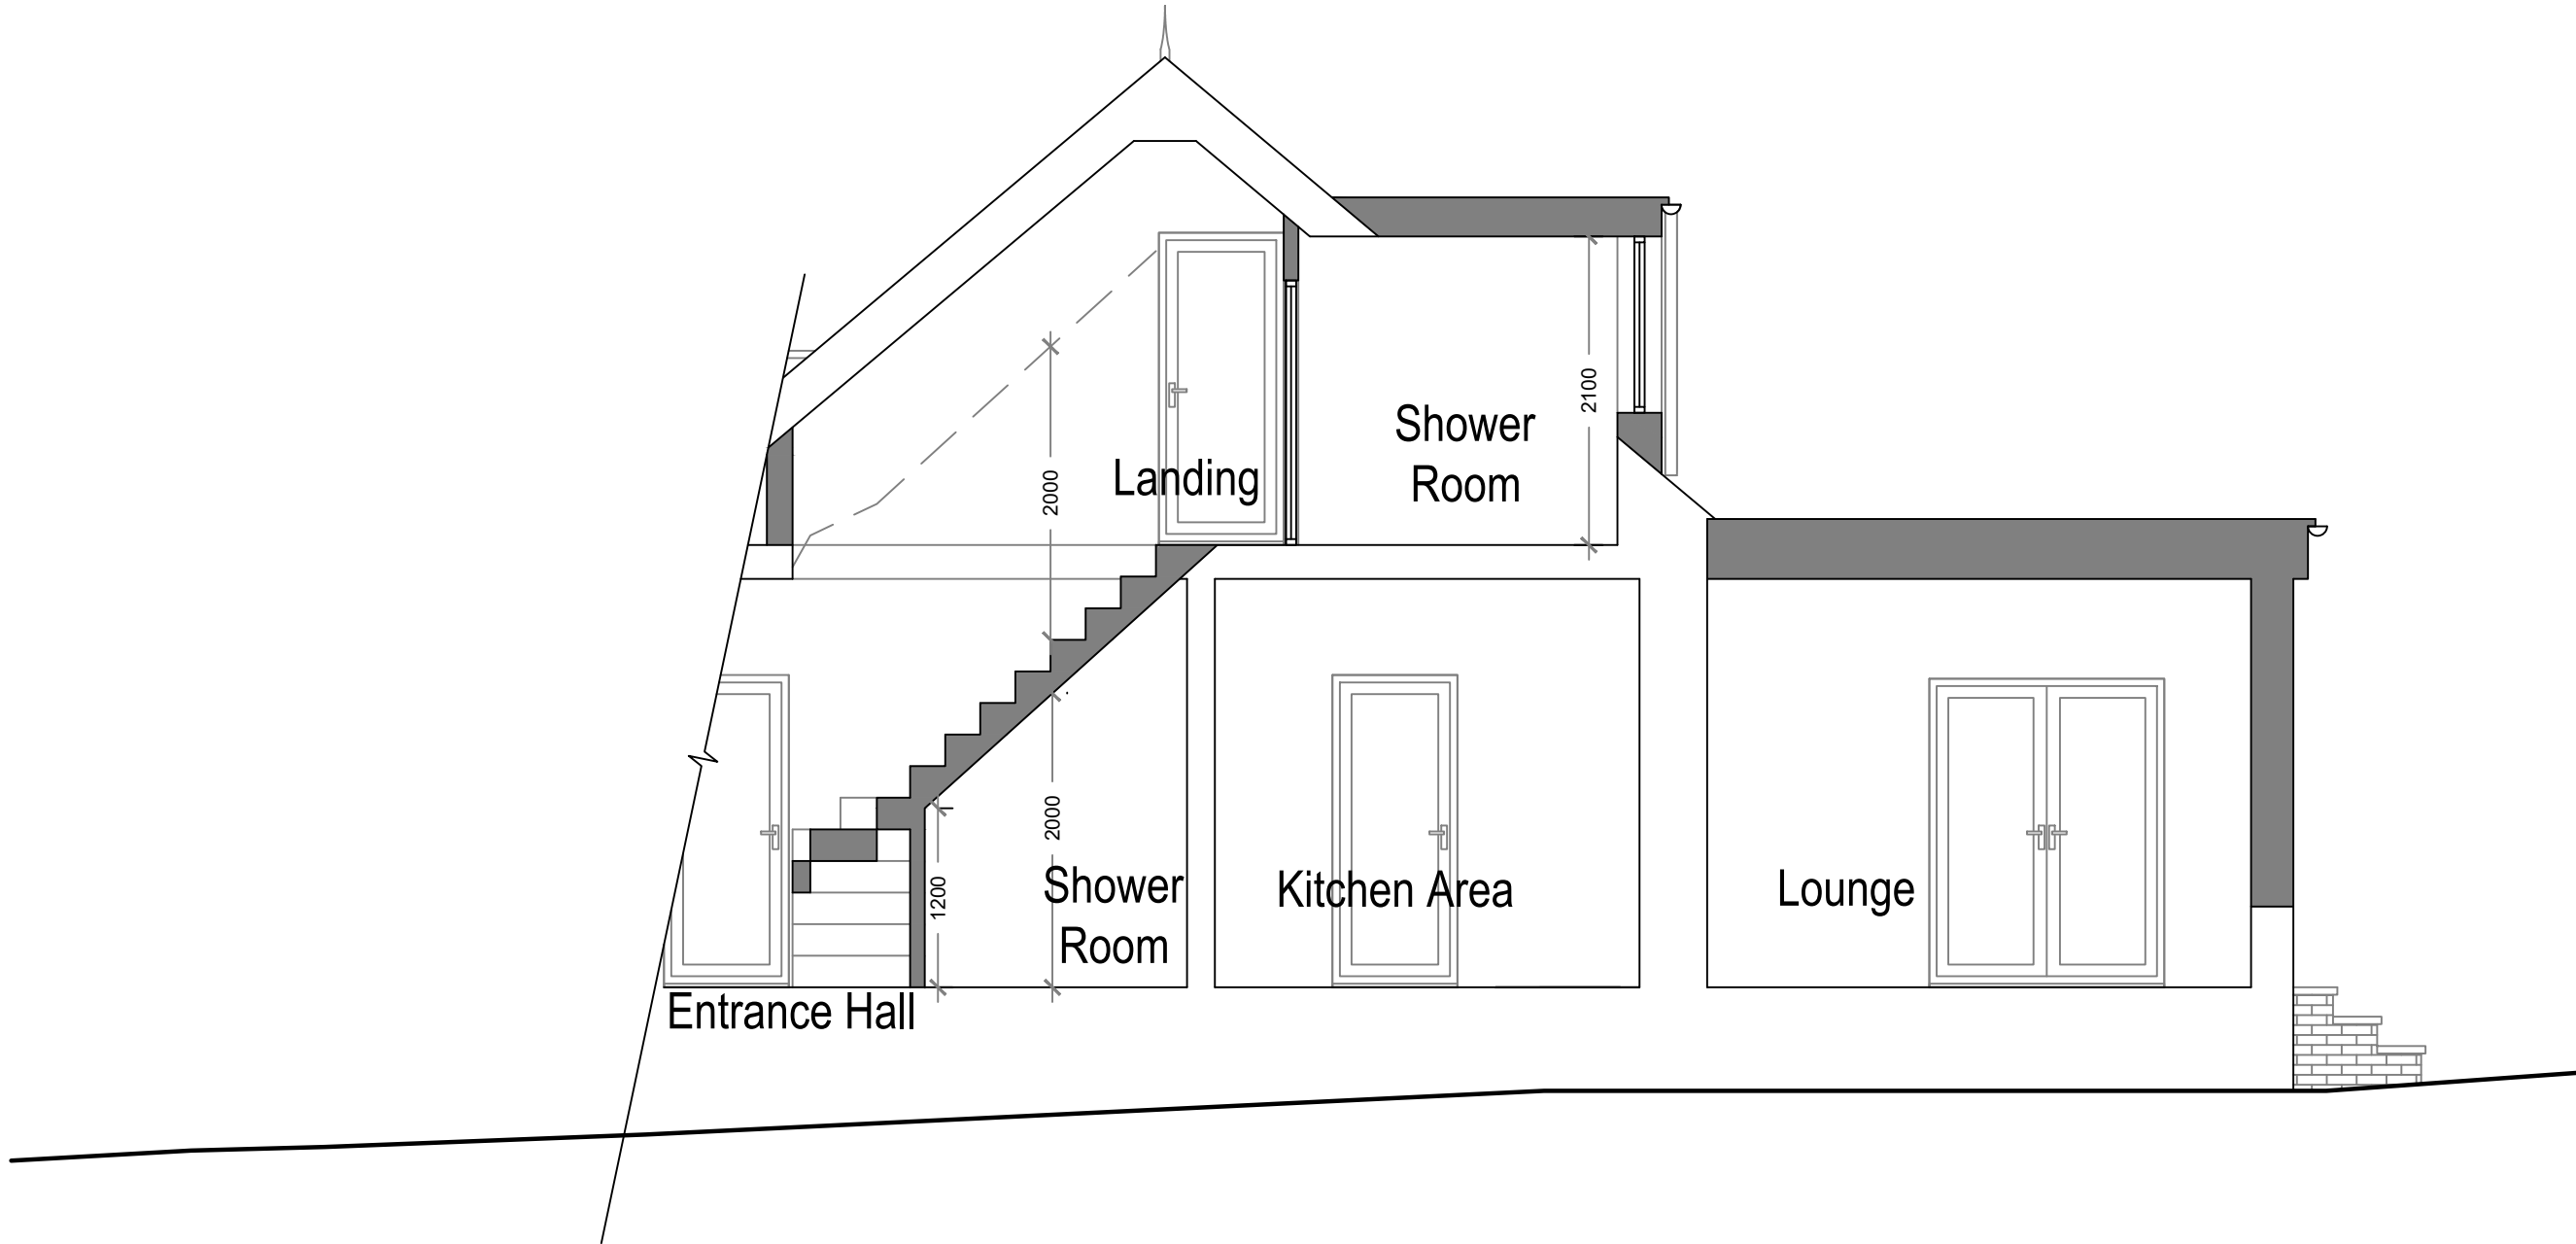

Proposed Section A-A

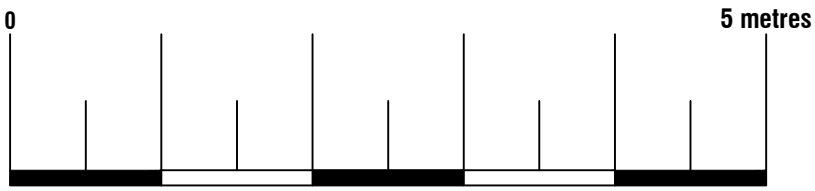

Arkiplan ArkiPlan Architectural Ltd • Enquiries@ArkiPlan.co.uk Lytchett House, 13 Freeland Park, Wareham Road, Poole, Dorset, BH16 6FA			
Site	29 Istead Rise, Gravesend DA139JE	Date	08.05.2025
		Sheet	24-2500 D09 REV 05
		Job	Newbuild House Internal Alterations
		Scale	1:50 @A1, 1:100 @A3
Title Number	K197199	Title	As Shown