


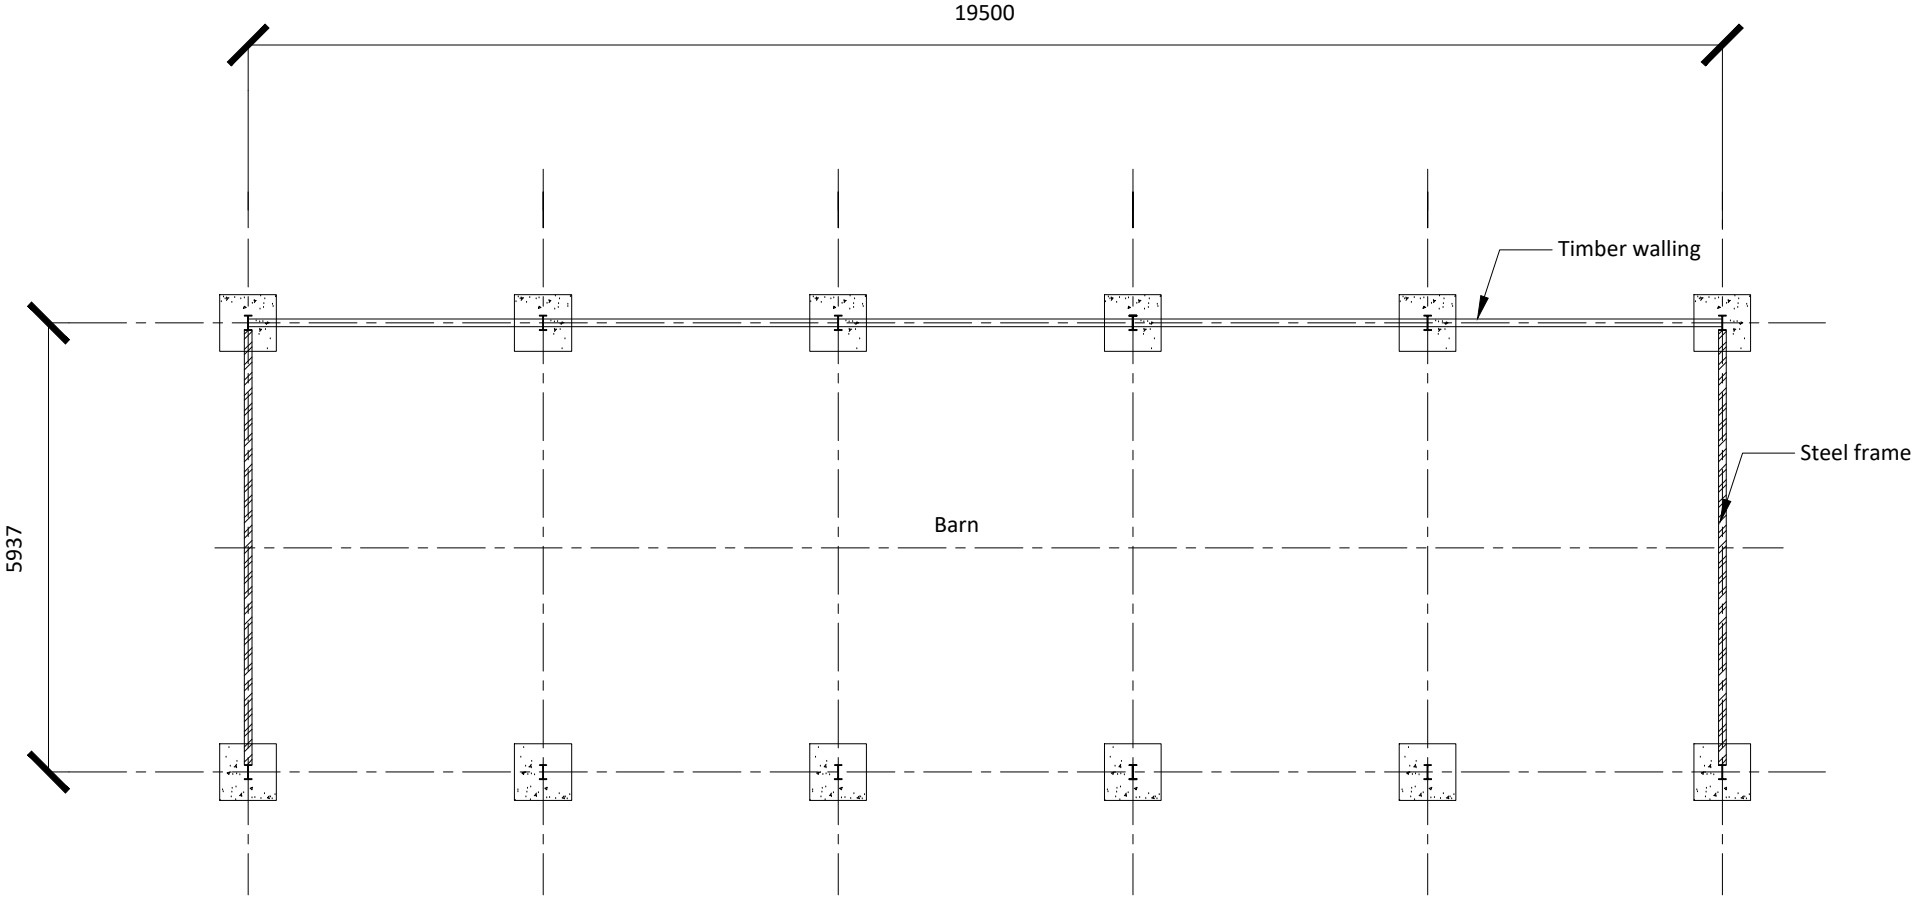

GSP
Graham Simpkin Planning

2 The Parade, Ash Road, Hartle
Longfield, Kent DA3 8B
Tel: 01474 70370
www.grahamsimpkinplanning.co.uk
Email: webmail@grahamsimpkinplanning.co.uk

Project Title Warren Farm, Swillers Lane, Shorne, DA12 3ED		Job No 3722
Drawing Title Existing Floor Plan	Drawing No 02	Revision -
Date 07.11.2022	Drawn by MS	Checked by SC
Scale 1:100 @ A3	Note Existing Footprint - 135.26 m ²	

Existing Floor Plan
1:100

