


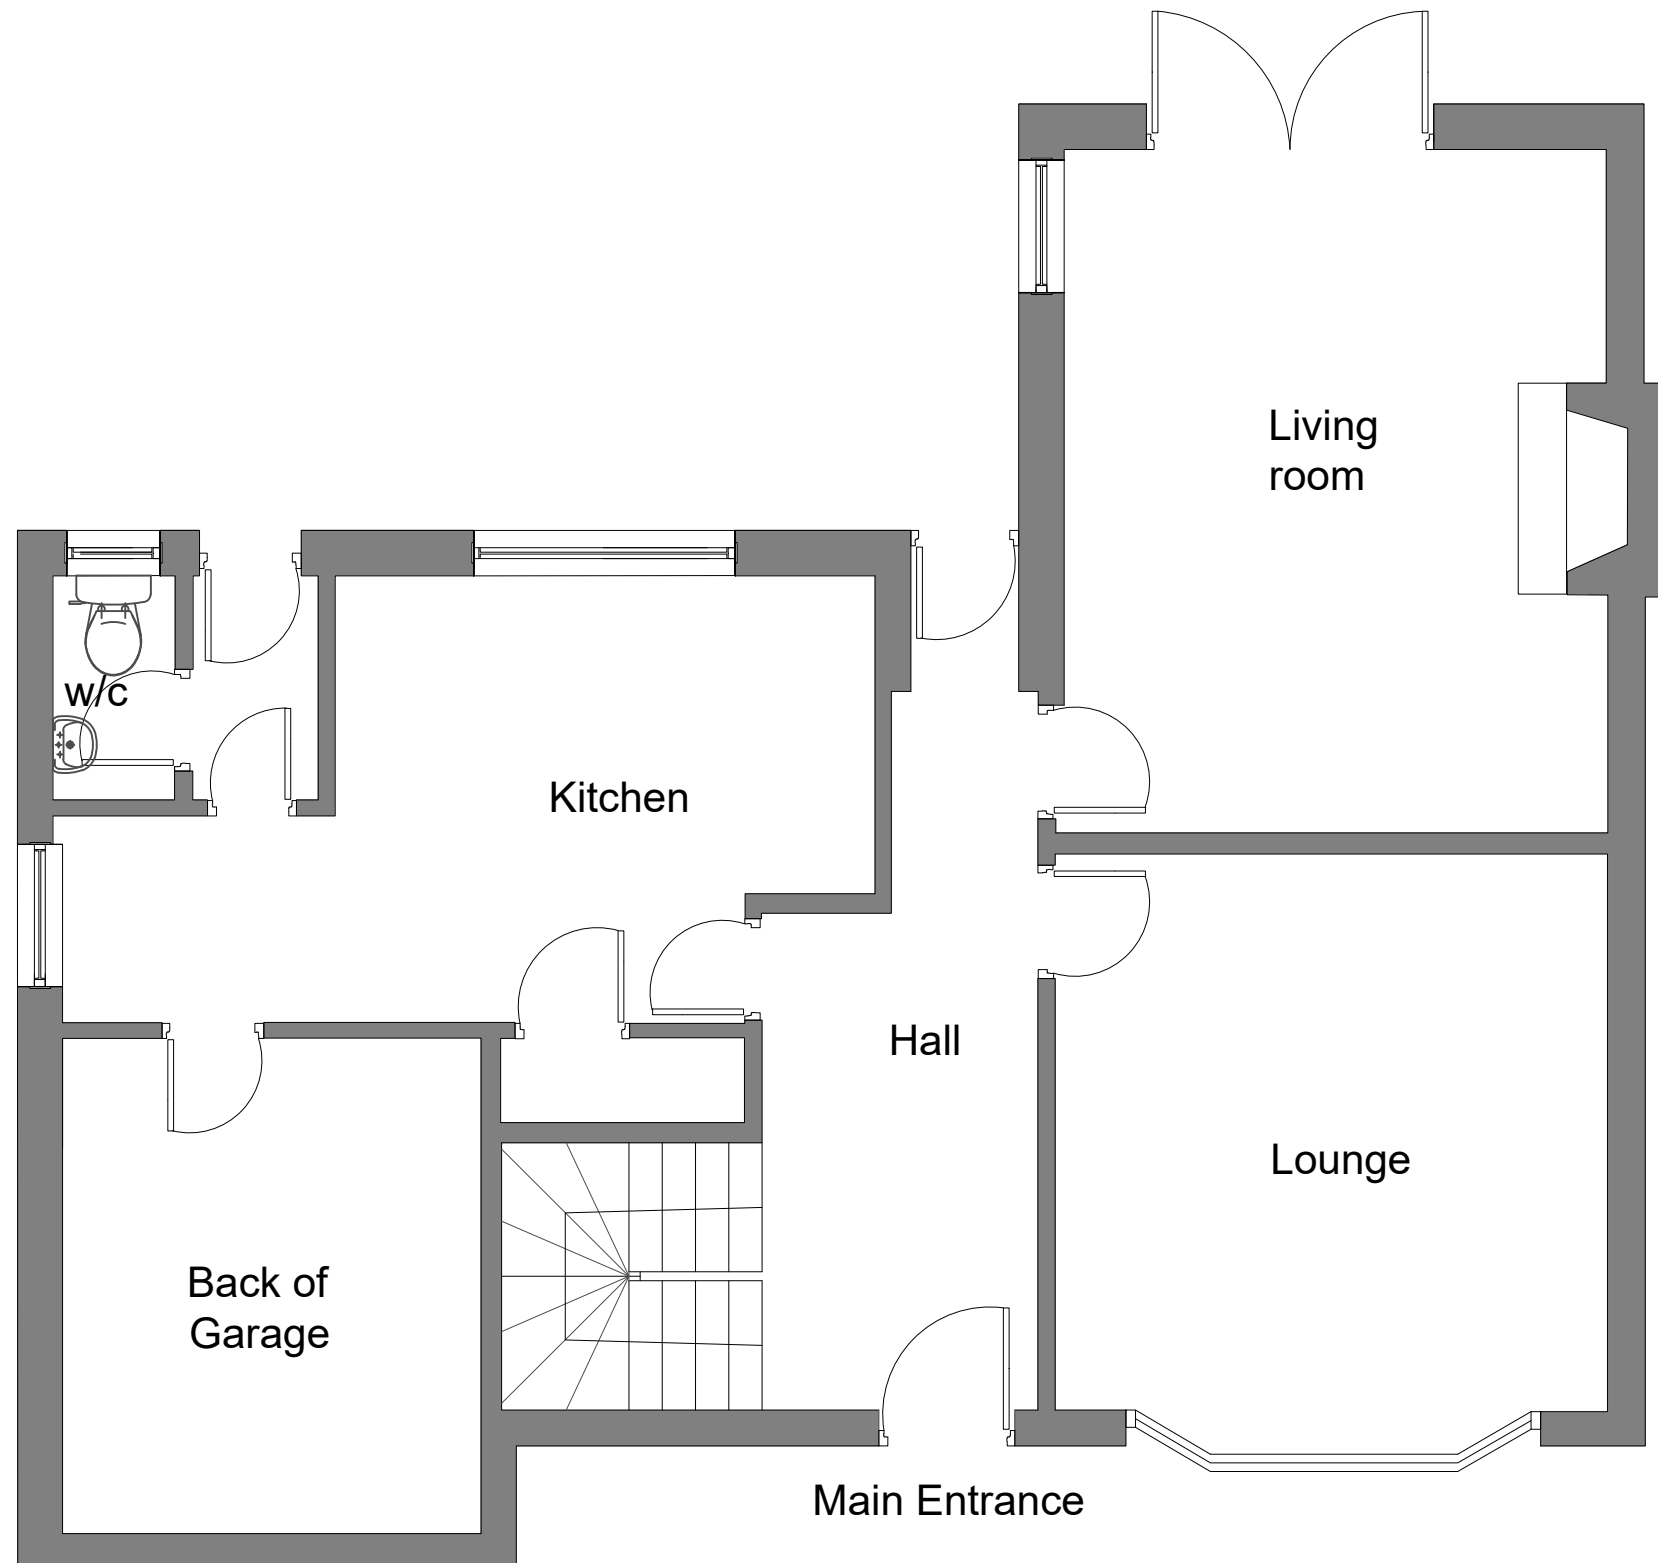

Ground Floor Plan

O A Falusi Ltd.

Architectural Consultants
02037295571/07782645280
www.olajidefalusi.com
info@olajidefalusi.com

Client:

Project:
**41 Harman Avenue,
Northfleet,
Gravesend,
DA11 7RJ.**

Title:
**Proposed change of use from C3
to family assessment centre C2**

Existing Ground Floor Plans.

Drawing No. April/44/01

Scale : 1:50 & A3

Date : April 2023

