




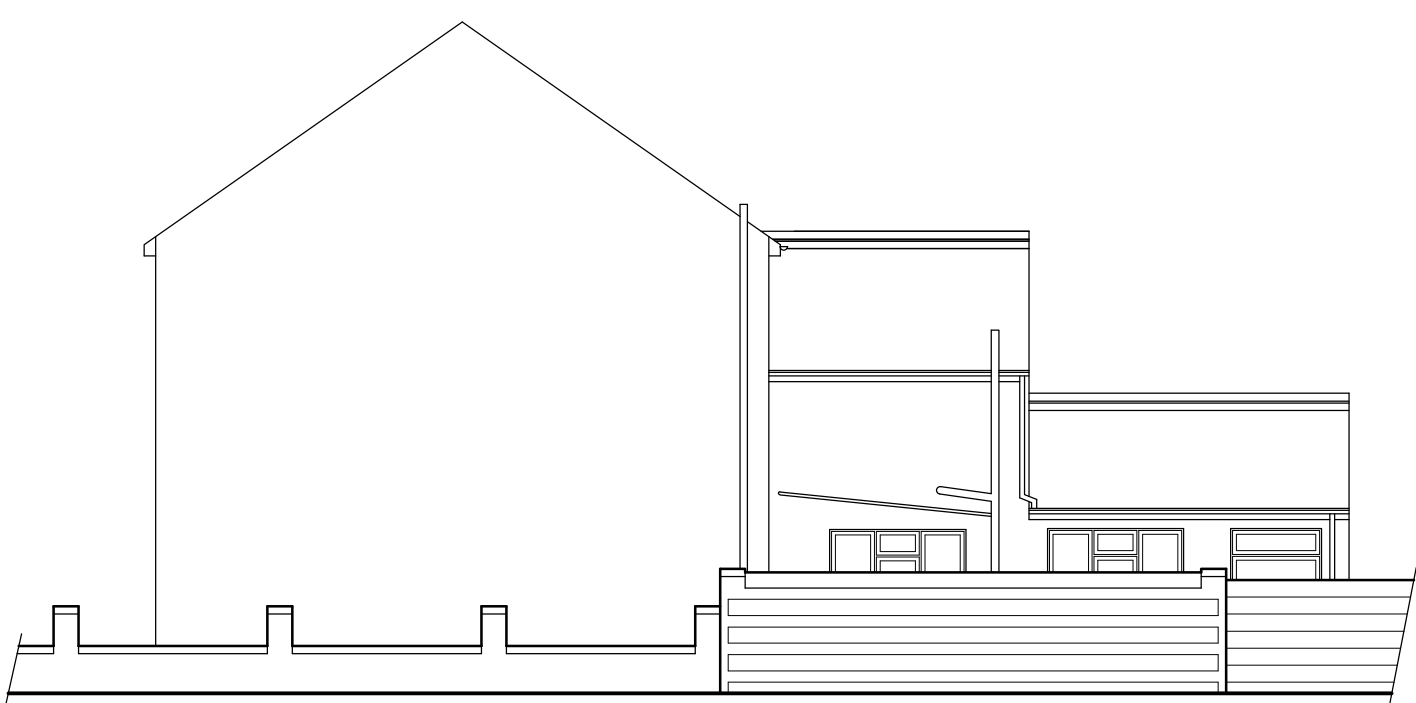


SIDE ELEVATION
FROM LYNTON ROAD SOUTH
(1:100)

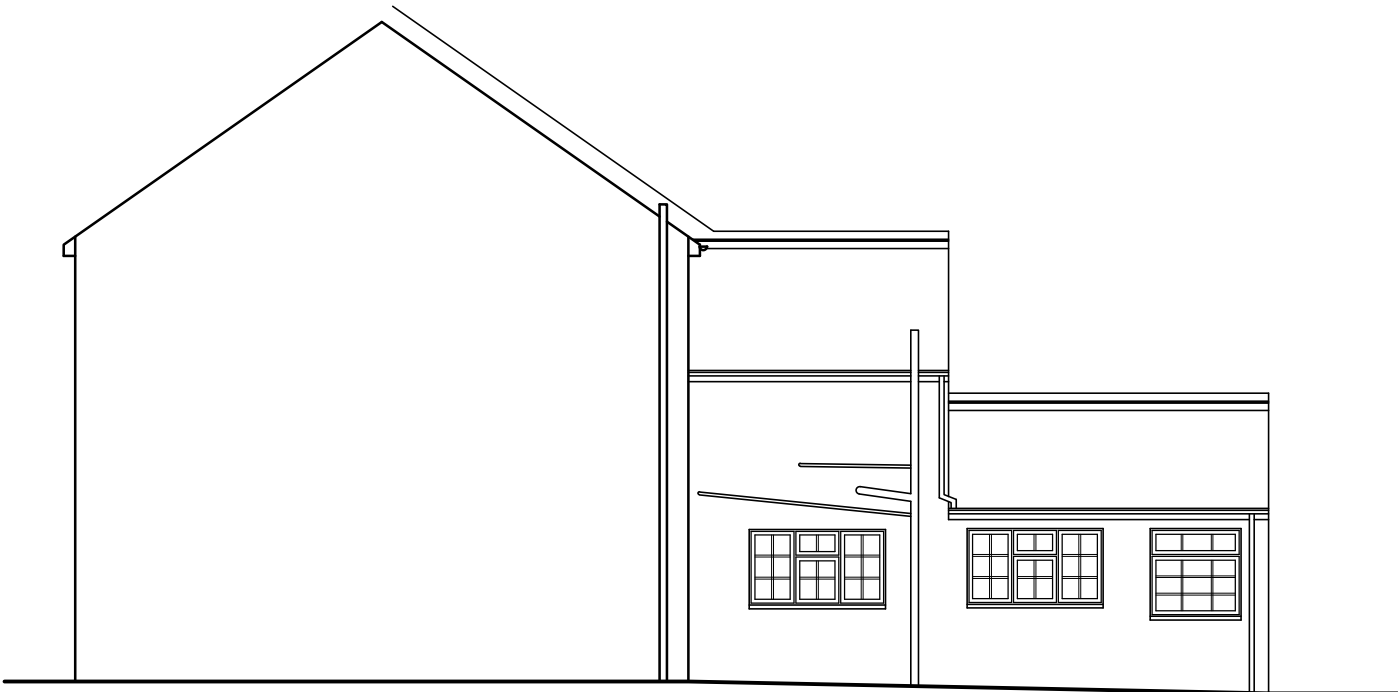

SIDE ELEVATION
(1:100)

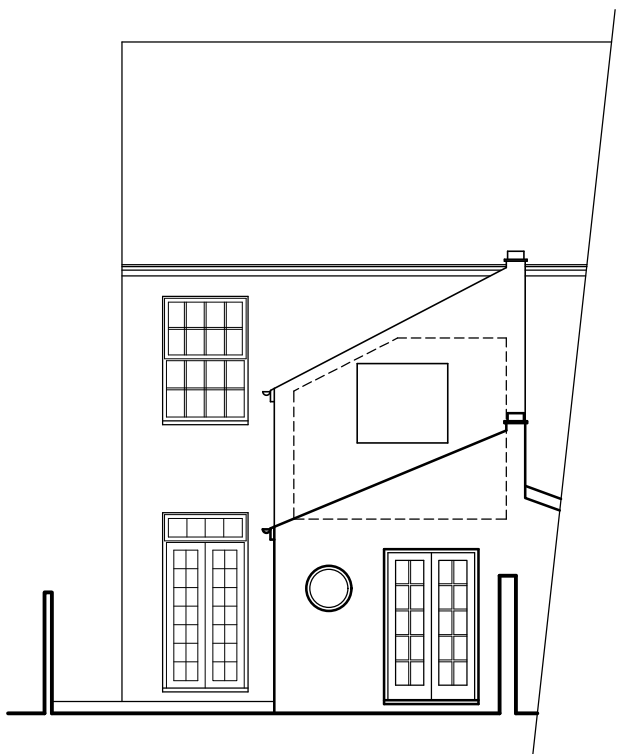


REAR ELEVATION
(1:100)

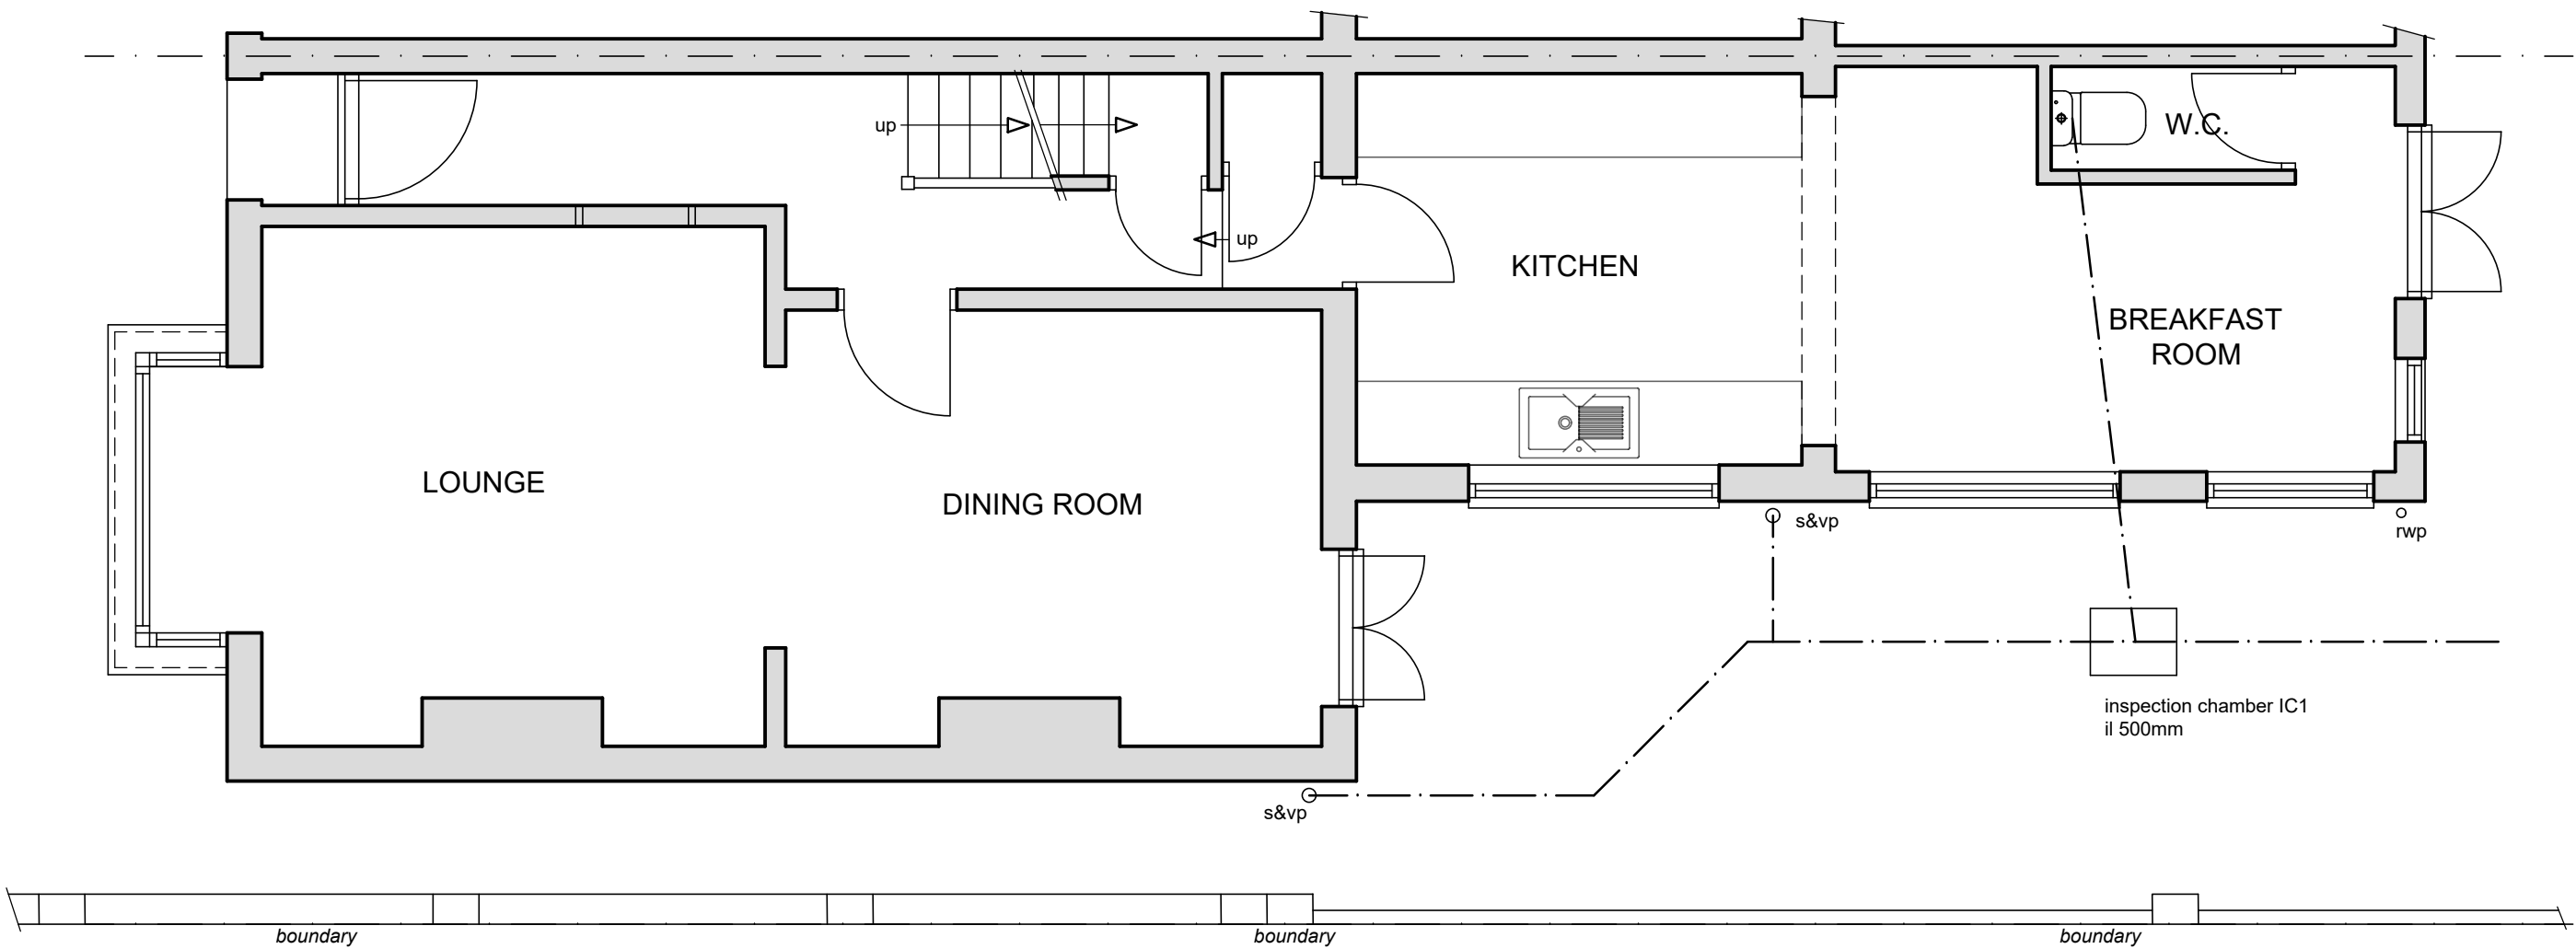


PART GROUND FLOOR PLAN
(1:50)

DRAINAGE LEGEND	
	EXISTING 100mm PRIVATE DRAIN
	EXISTING PRIVATE DRAIN REMOVED
	EXISTING 100mm PUBLIC SEWER
	PROPOSED 100mm PRIVATE DRAIN

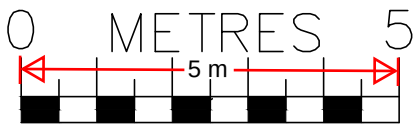

SCALE BAR @ 1:100

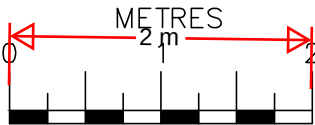

SCALE

SCALE BAR @ 1:50

Date	No	Revision
Penfold Project Services		
Epmarket, Wrotham Road, Meopham, Kent, DA13 0JH Telephone: 01474 816690 e-mail: apenfold448@btinternet.com		
Job Title:	97 OLD ROAD WEST GRAVESEND KENT DA11 0LW	
Dwg Title:	PLANS & ELEVATIONS AS EXISTING	
Scale:	1:50 & 1:100 @ A2	
Dwg No.:	01	
Date:	January 2024	