


Partywall

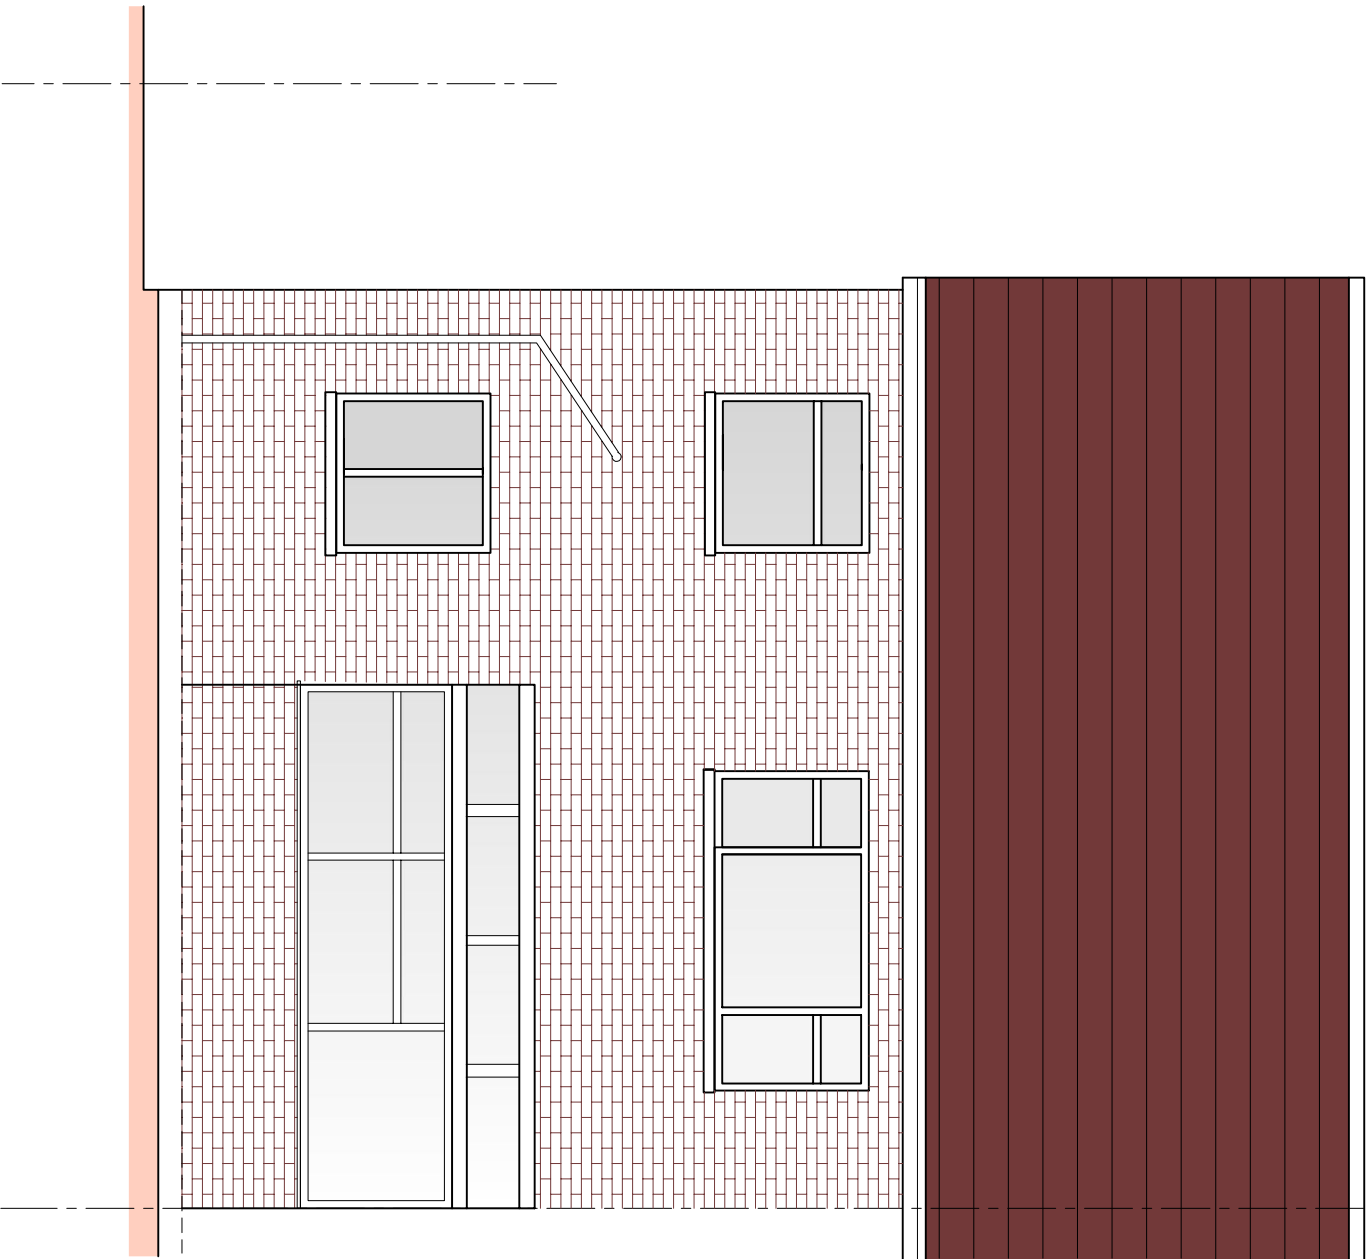


Existing Front Elevation


Partywall




Existing Rear Elevation

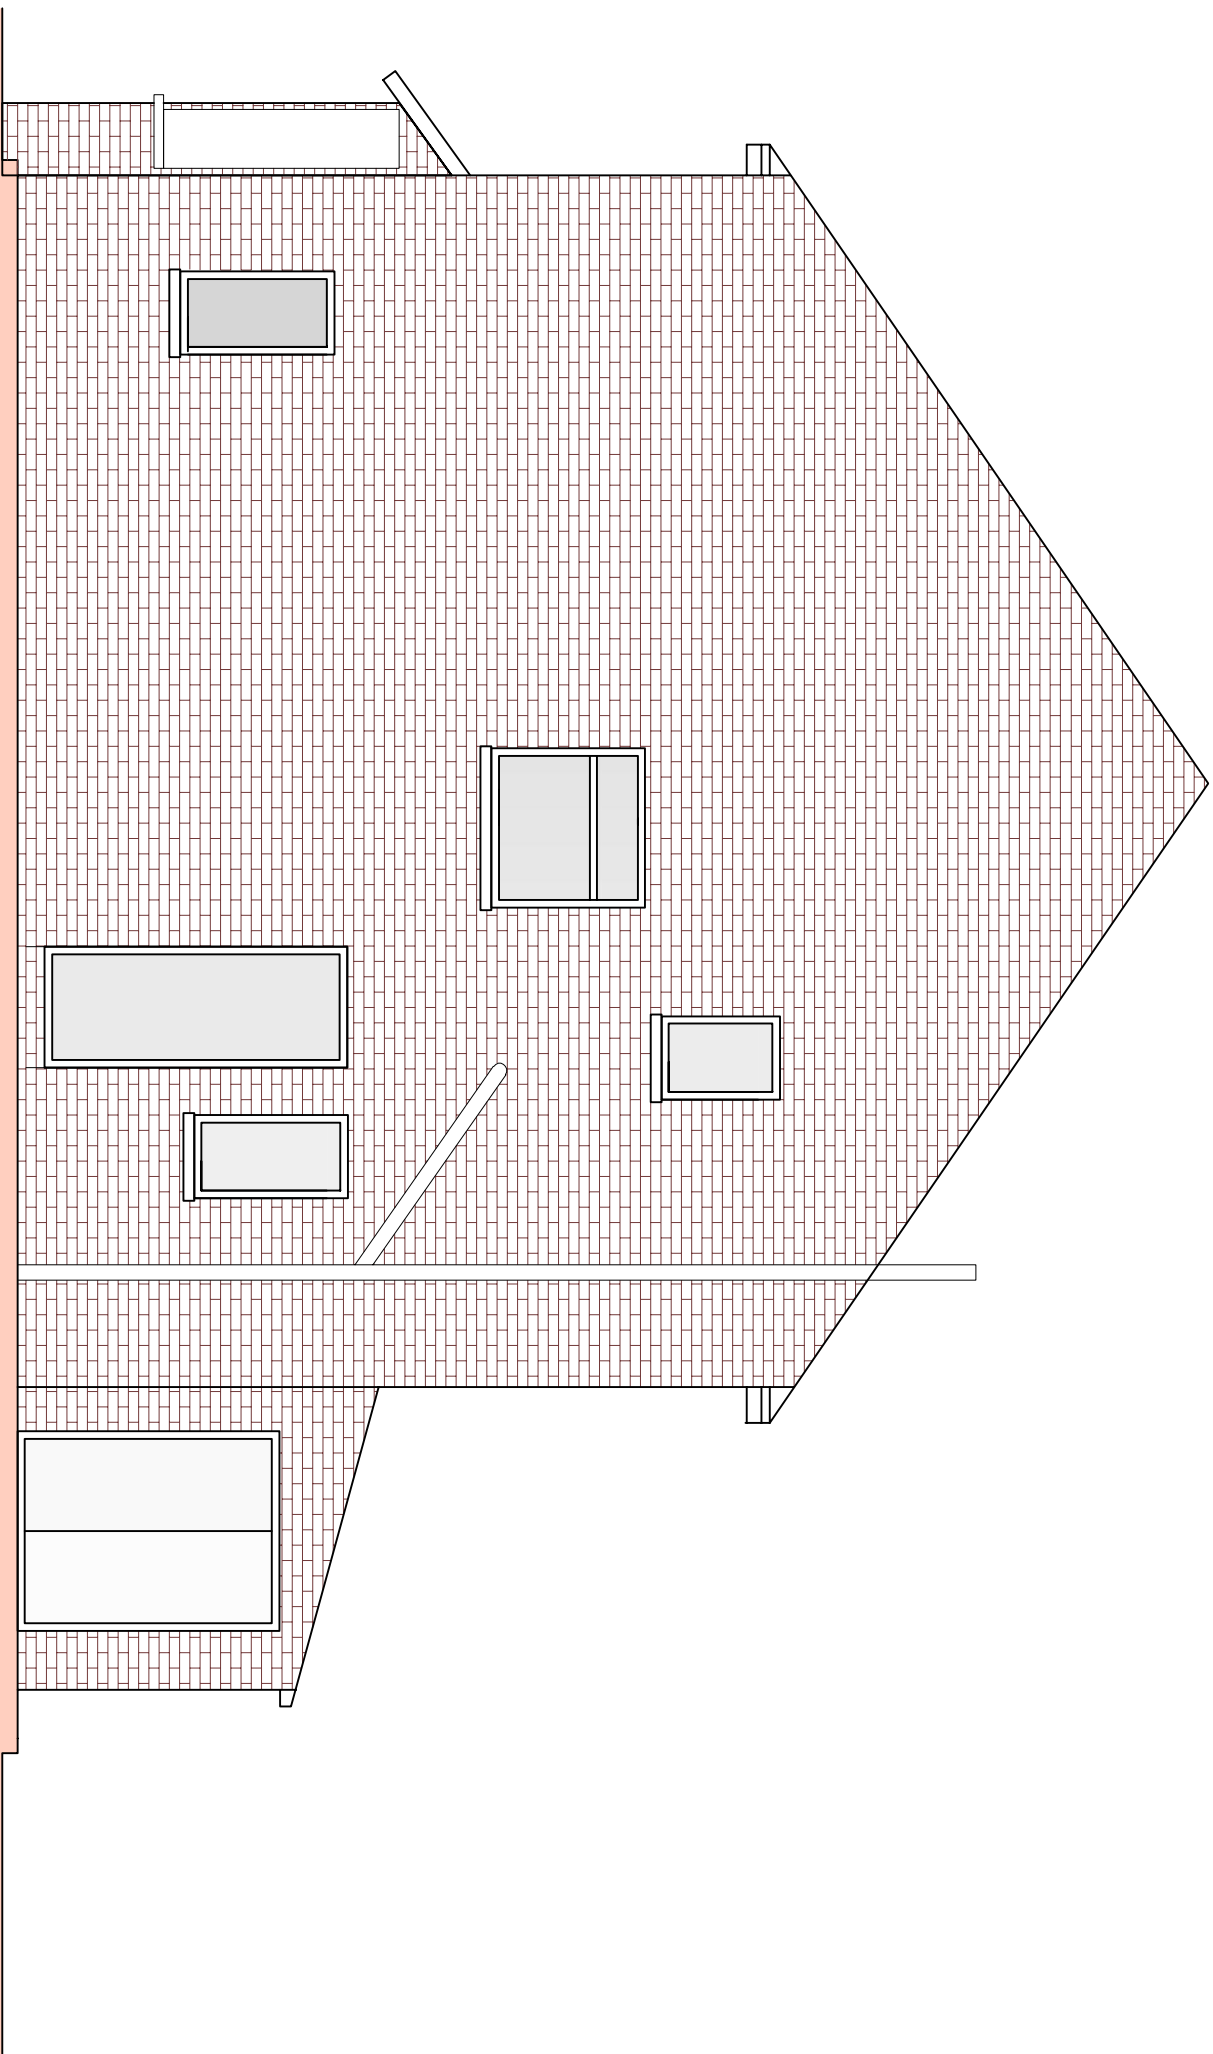

Existing Rear Elevation

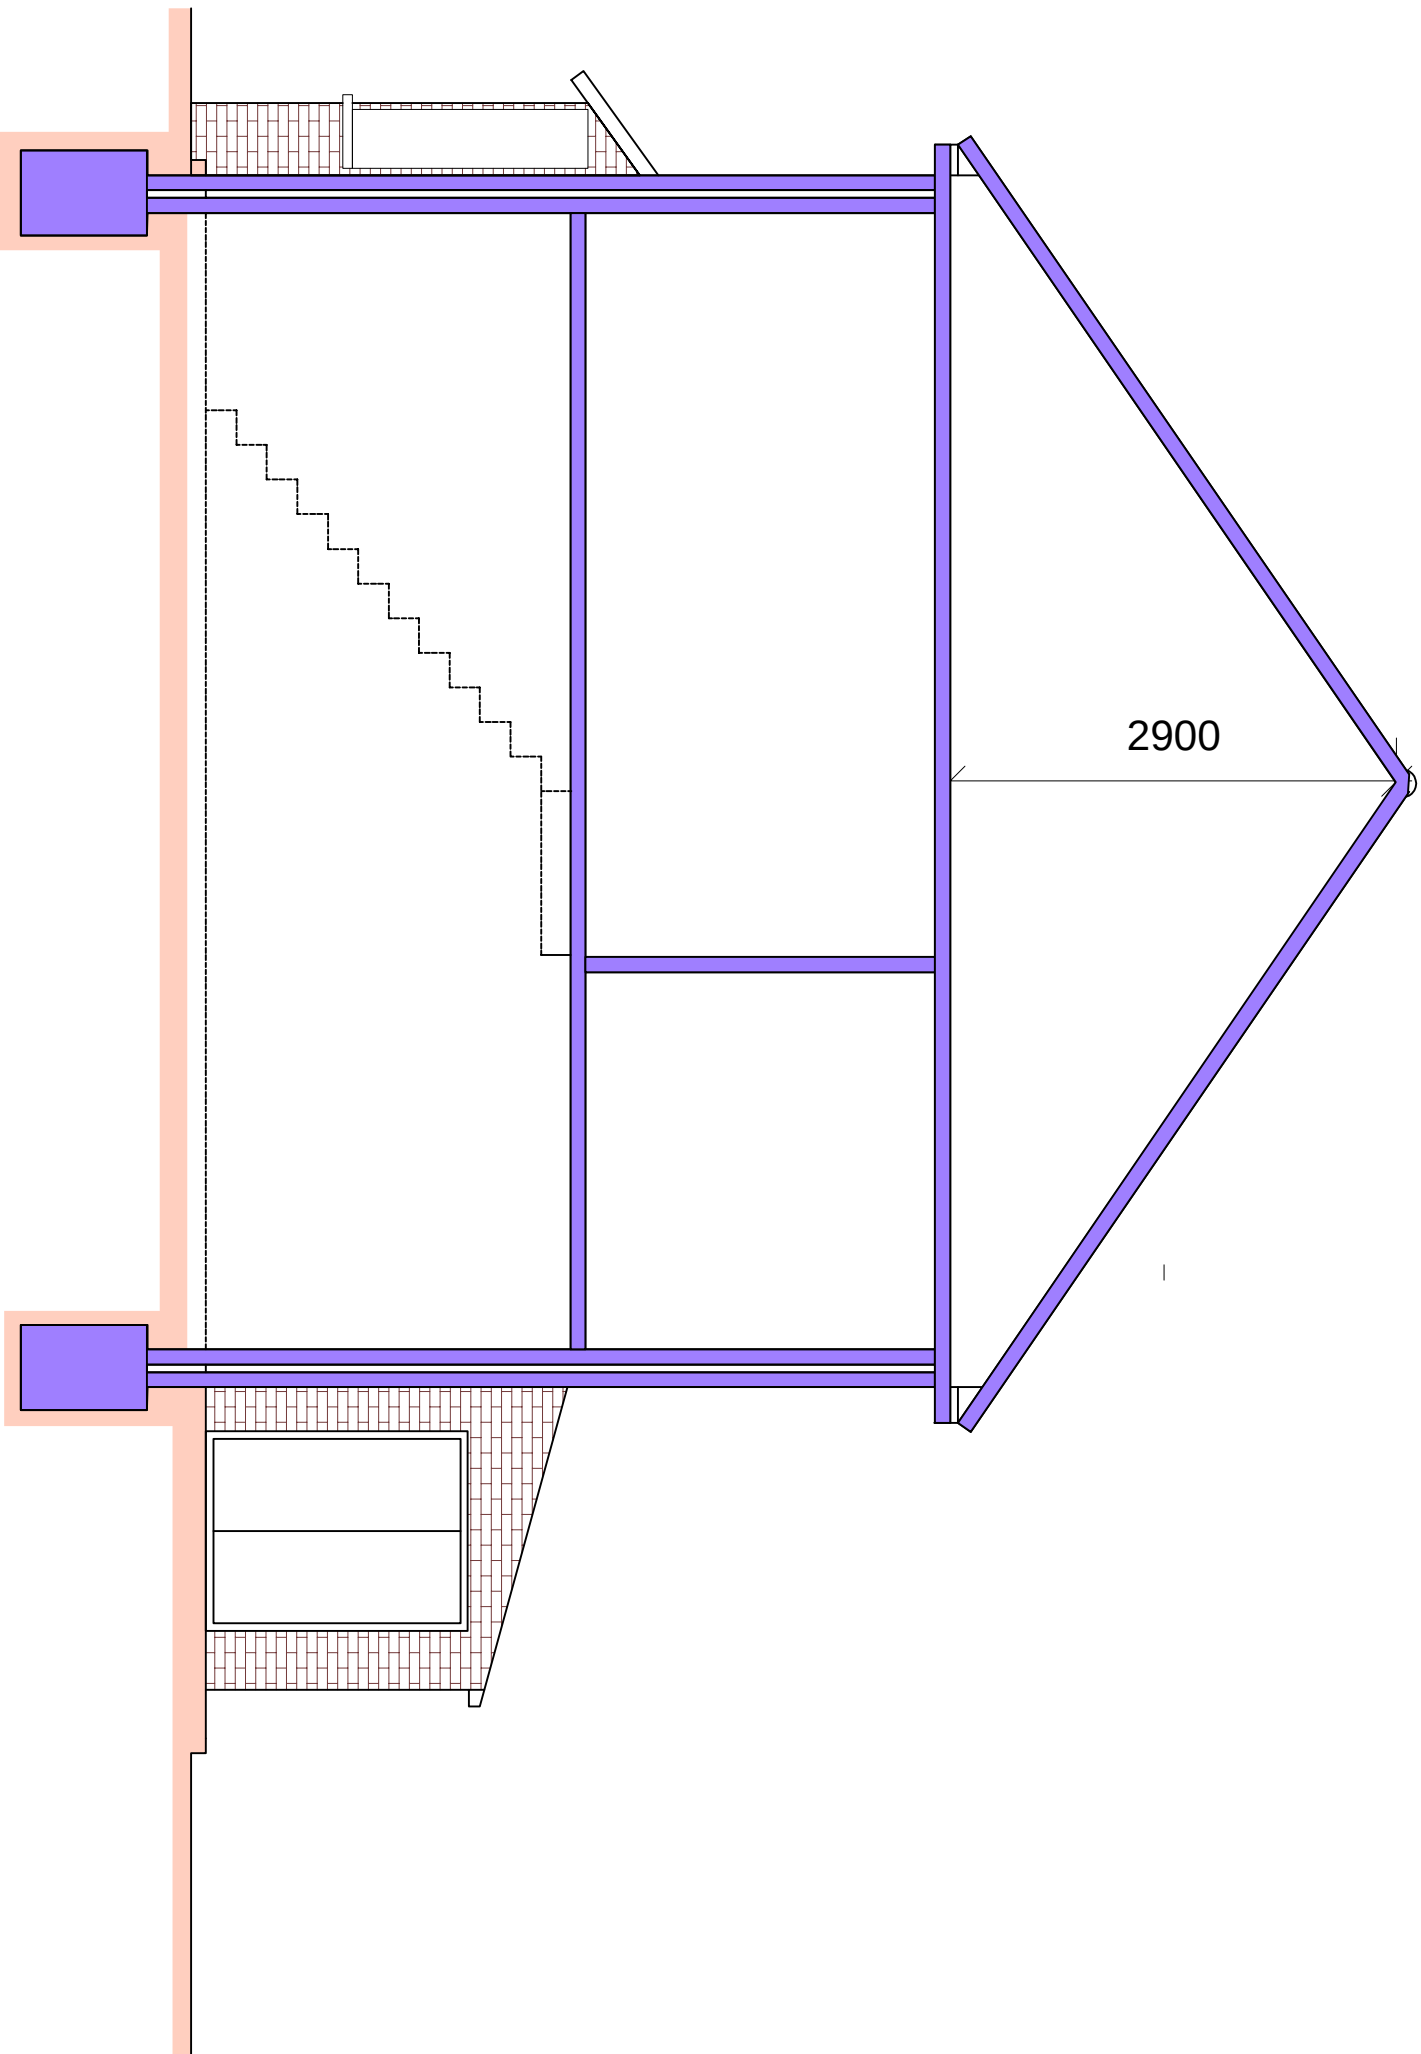


Existing Section A-A

 

Permitted
Development

PI	ISSUED TO PLANNING	W04.23	MC
Rev	Date		

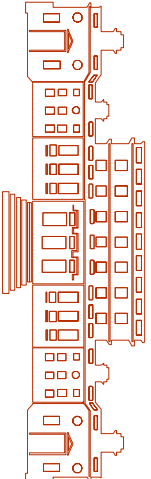
designer plans ltd
Structural & Architectural Solutions
9A THE PINNACLE - 180 HIGH ROAD - CHADWELL HEATH RM6 6PN
07940121222

Job Title

11 Osney Way Gravesend DA12 2NB

Drawing Title

Existing Elevations

Scale	Date		
1:50 @ A1			
Job No.	Draw No.	Rev	
51-1000-989	S04	P1	