


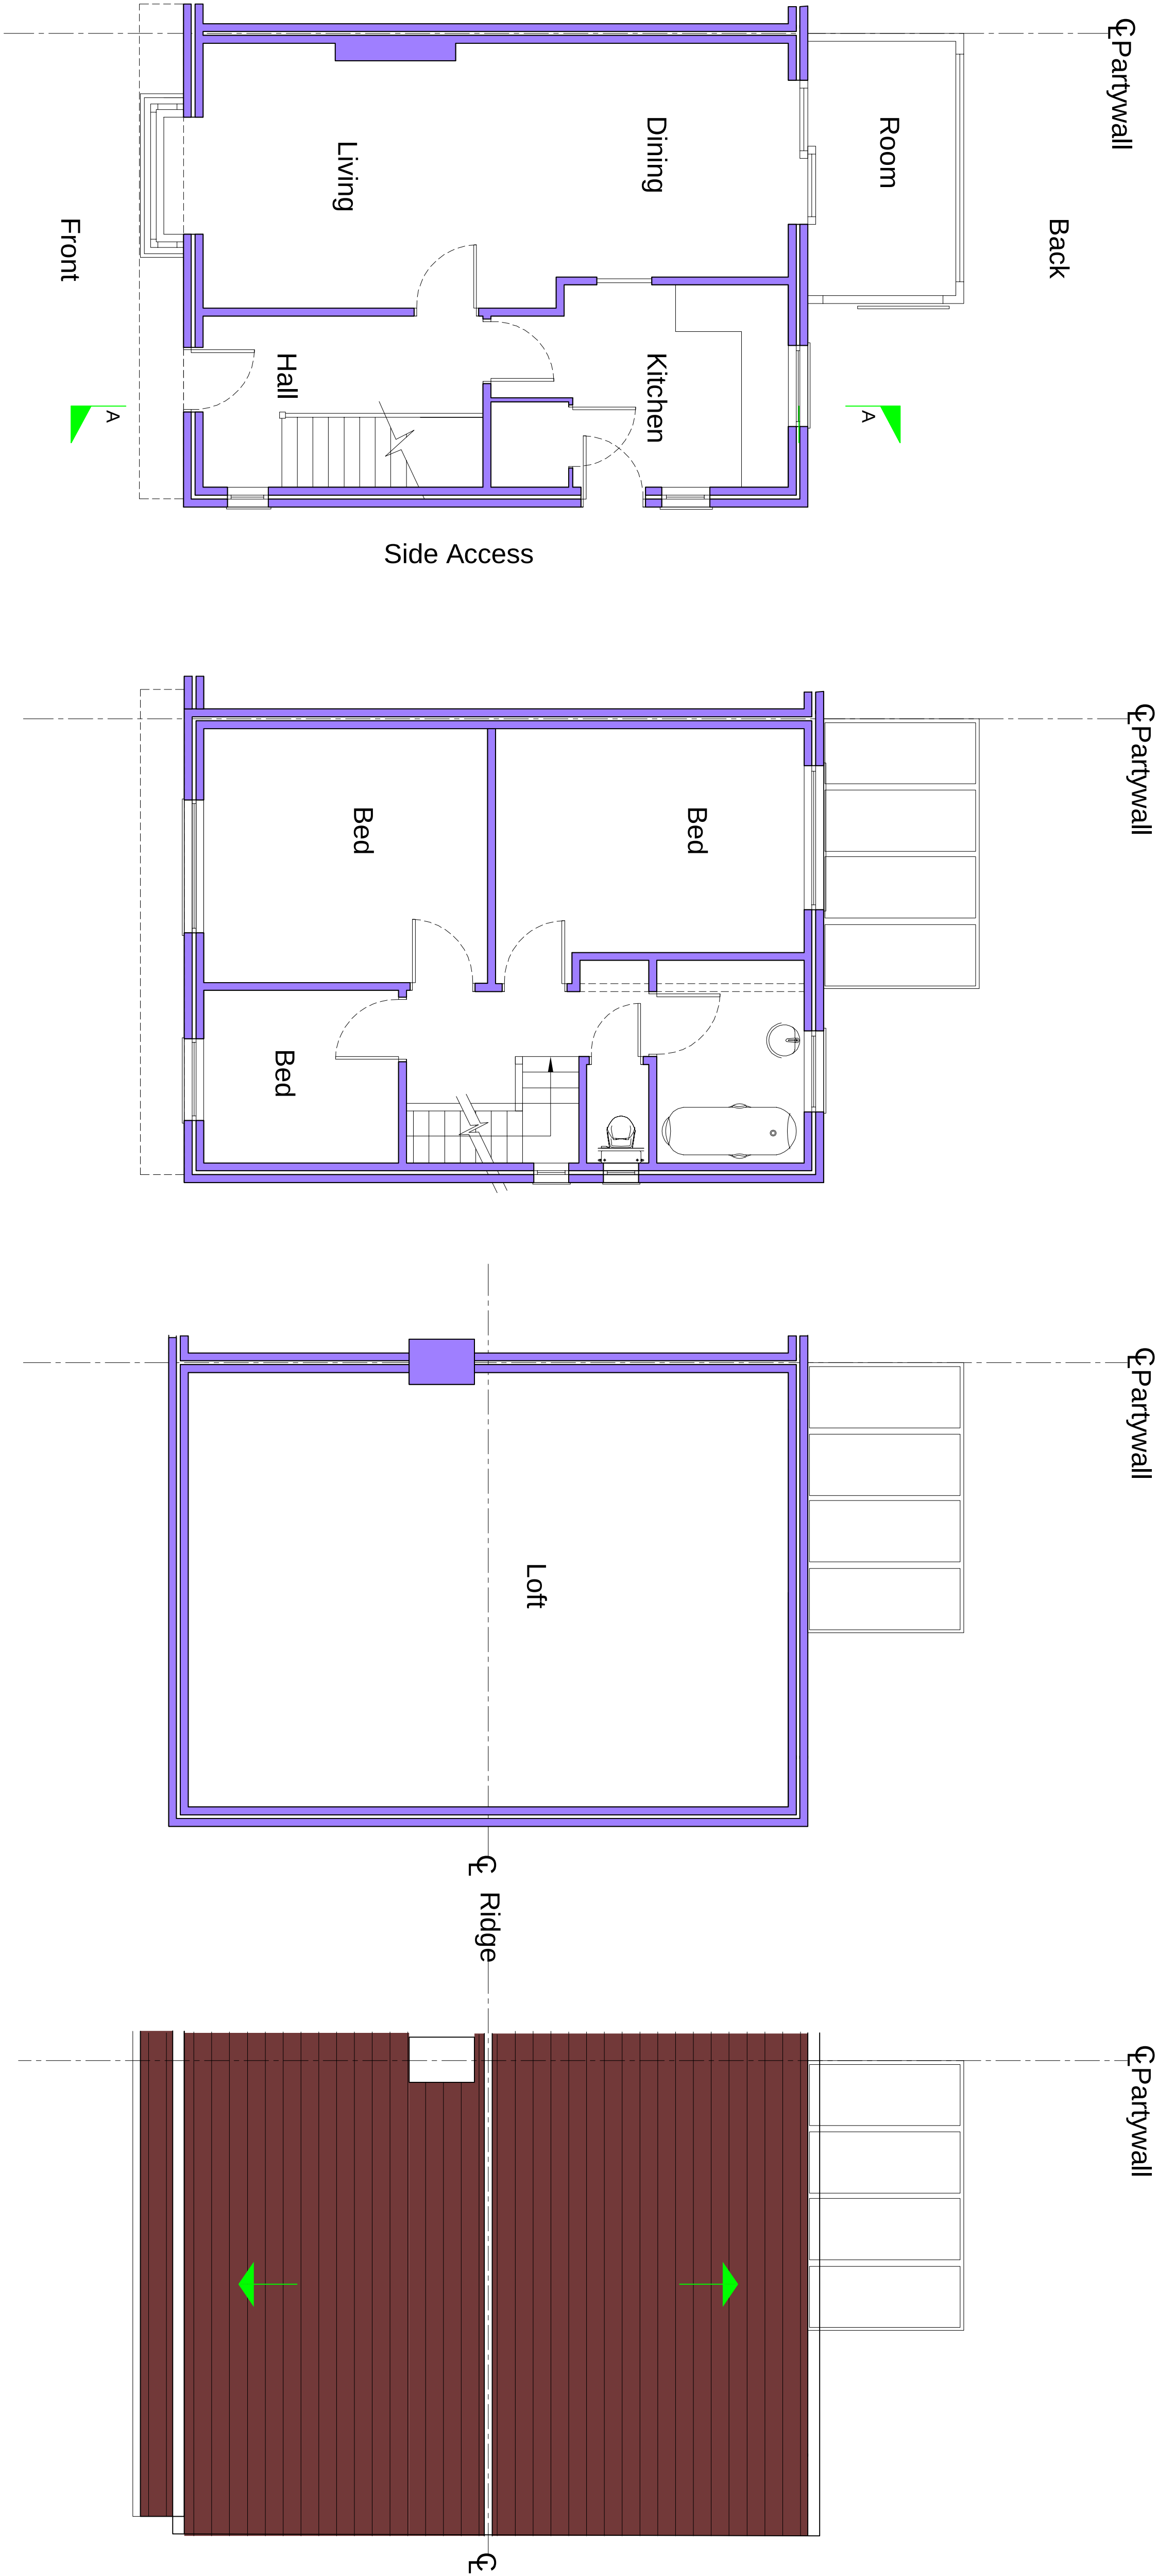


Existing Ground Floor Plan


Existing First Floor Plan

Existing Loft Plan

Existing Roof Plan

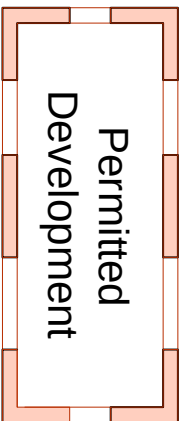

P1	ISSUED TO PLANNING	W04.23	M.C.	
Rev		Date	By	

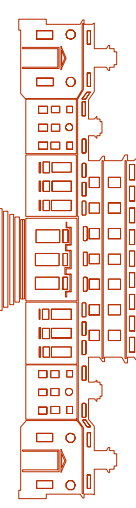

designer plans ltd
Structural & Architectural Solutions
9A THE PINNACLE - 100 WOODMILL HEATH ROAD GBN
WIDEN
0794021222

Job Title

11 Osney Way Gravesend DA12 2NB

Drawing Title

Existing Plans

Scale	Date	Draw No.	Rev
1:50 @ A1		S03	P1
Job No.			
51-1000-989			

