

Notes:

- NOTES:
- Do not scale from this drawing.
 - All dimensions to be verified on site and is in mm.
 - Builder to verify all dimensions, heights and levels prior to commencement of work.
 - All documents shall be checked to ensure that they are compatible by the contractor before construction commences. In the event of apparent ambiguity or contradiction the engineer and/ or architect shall be notified immediately.
 - The contractor in preparing his estimate shall visit the site and acquaint himself with the problems involved.
 - The contractor shall issue all statutory notices to the local Authority during progress and completion of works.

EXISTING ELEVATIONS (Scale 1:100)



EAST SECTION




EAST ELEVATION




SOUTH ELEVATION

PROPOSED ELEVATIONS (Scale 1:100)

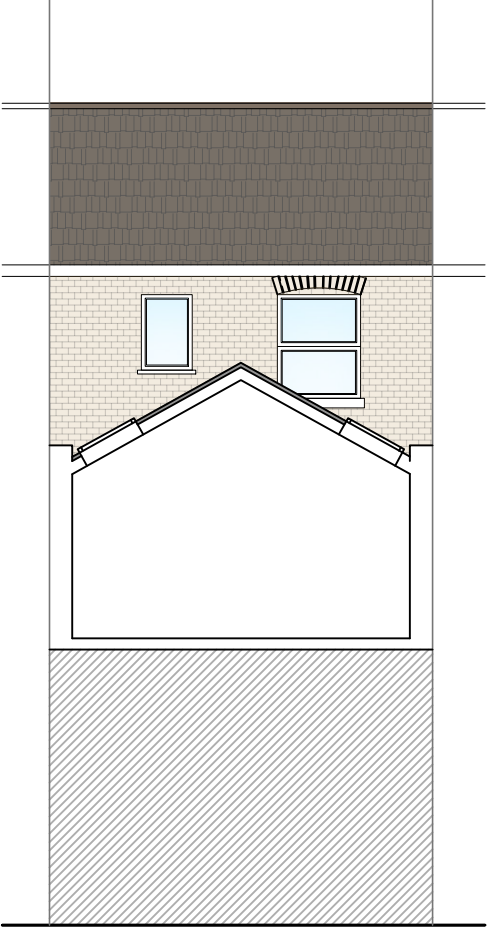


EAST SECTION

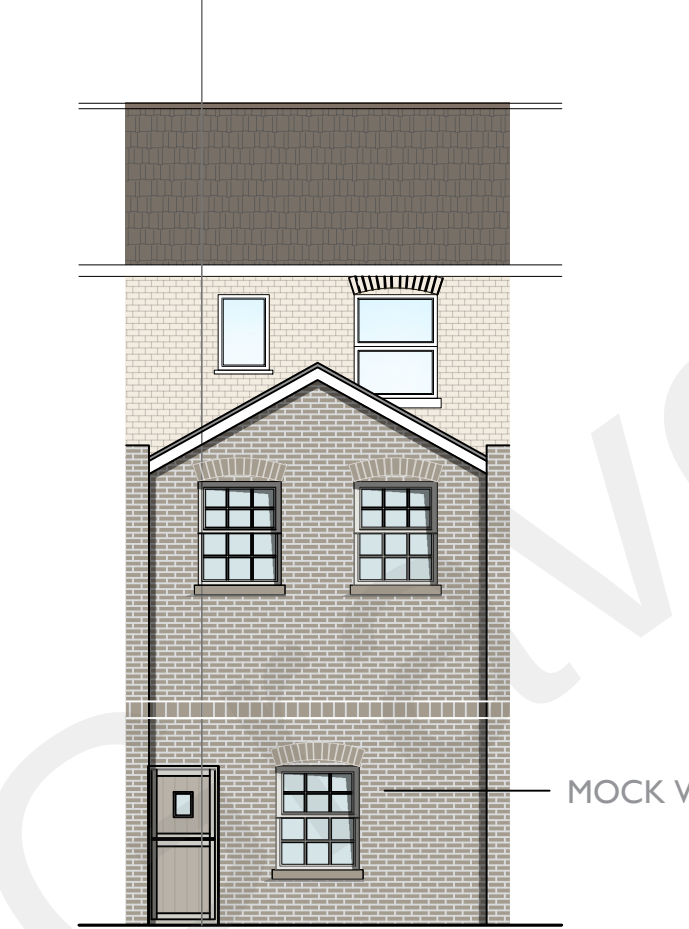


EAST ELEVATION

MOCK WINDOW

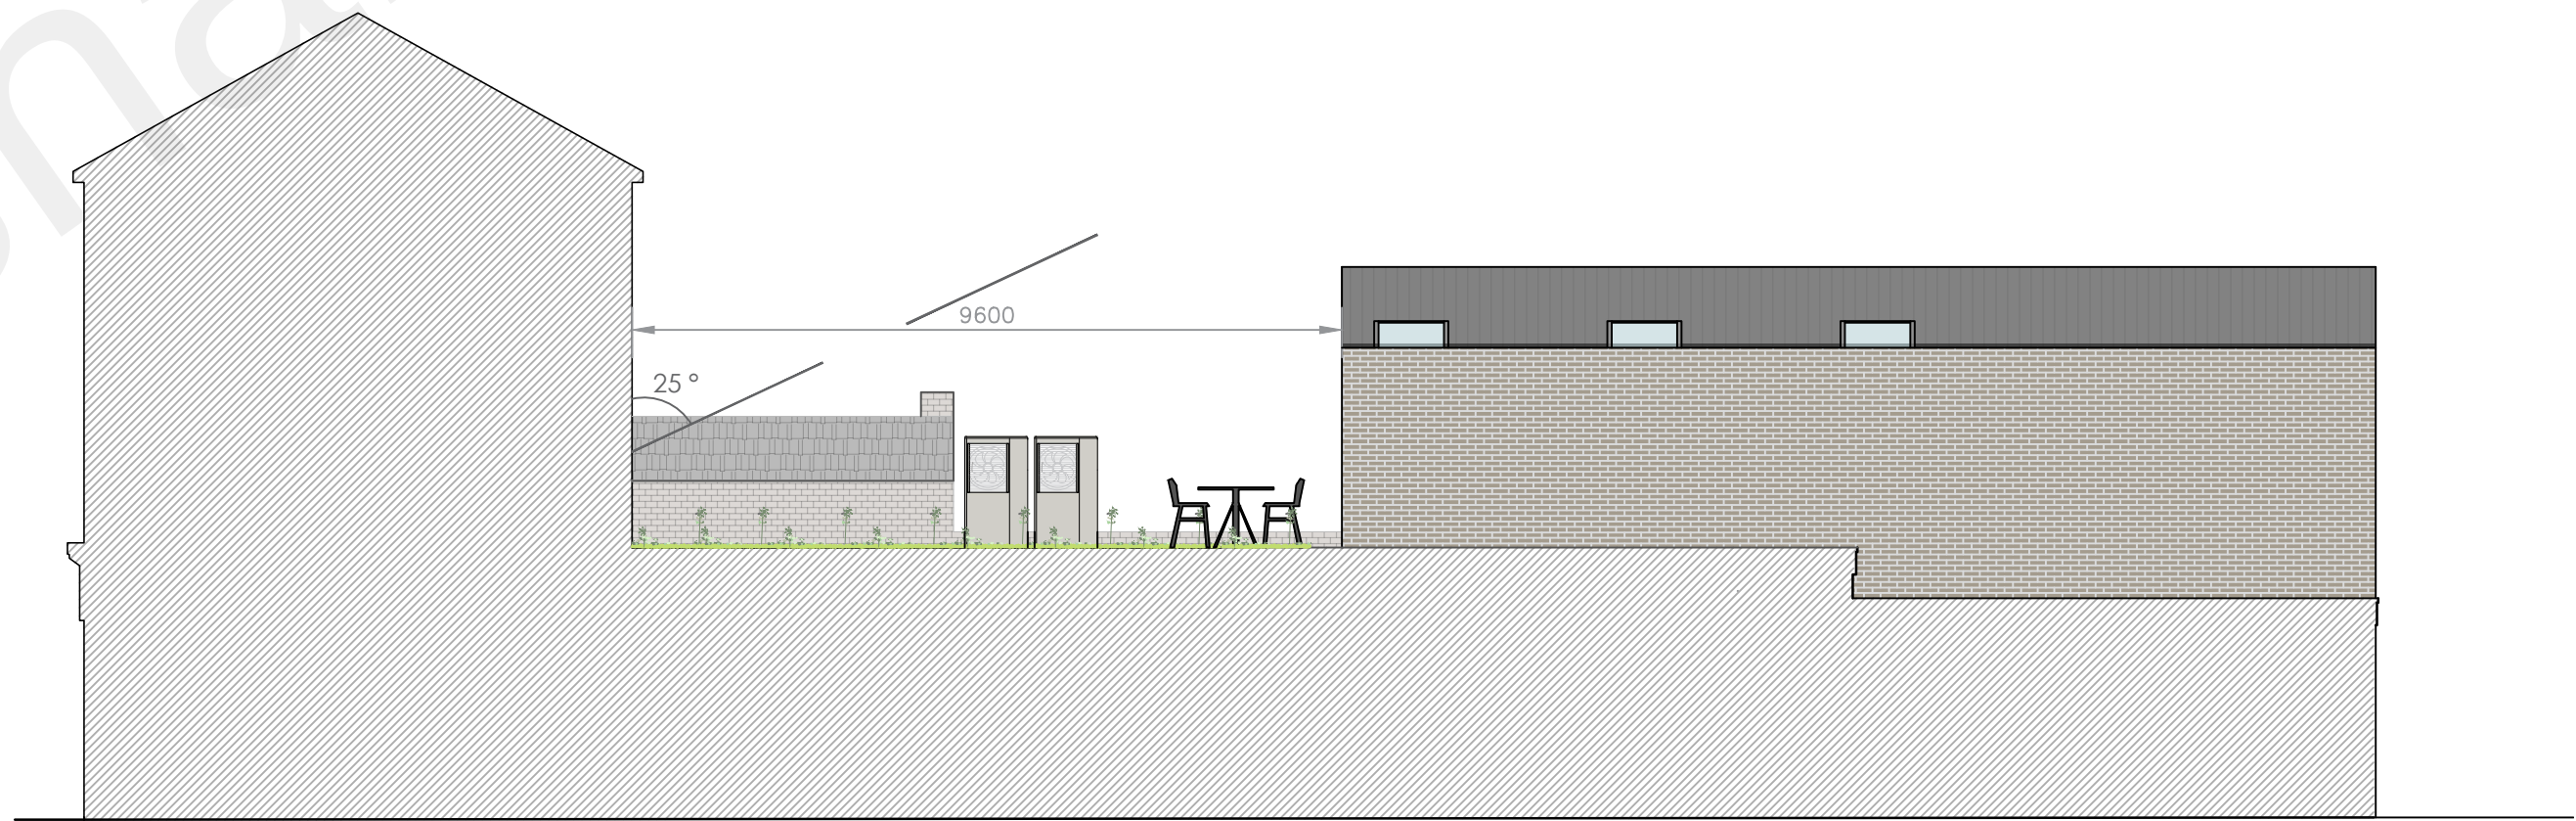

SOUTH ELEVATION

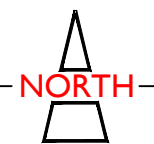

LOCATION PLAN (Scale 1:1250)



A	-	-	-/-/-
REV:	DESCRIPTION:	BY:	DATE:
STATUS:	PLANNING		

 **BARRON EDWARDS**
PLANNING & ARCHITECTURE

39 Wrotham Rd,
Gravesend, Kent
DA11 0PN
01474 247 787
info@barroedwards.co.uk
www.barroedwards.co.uk

SITE:	31 Windmill Street Gravesend DA12 1AS
TITLE:	Existing Elevations Proposed Elevations -

SCALE AT A1:	DATE:	DRAWN:
1:1250, 1:100	15.01.2020	SR
PROJECT NO:	DRAWING NO:	REVISION:
WS31-A	WS31-A-P3	-

