


Note
This drawing is protected by copyright and must not be copied or reproduced without the written consent of Graham Simpkin Planning. All dimensions and sizes to be checked on site. North points are indicative. ©

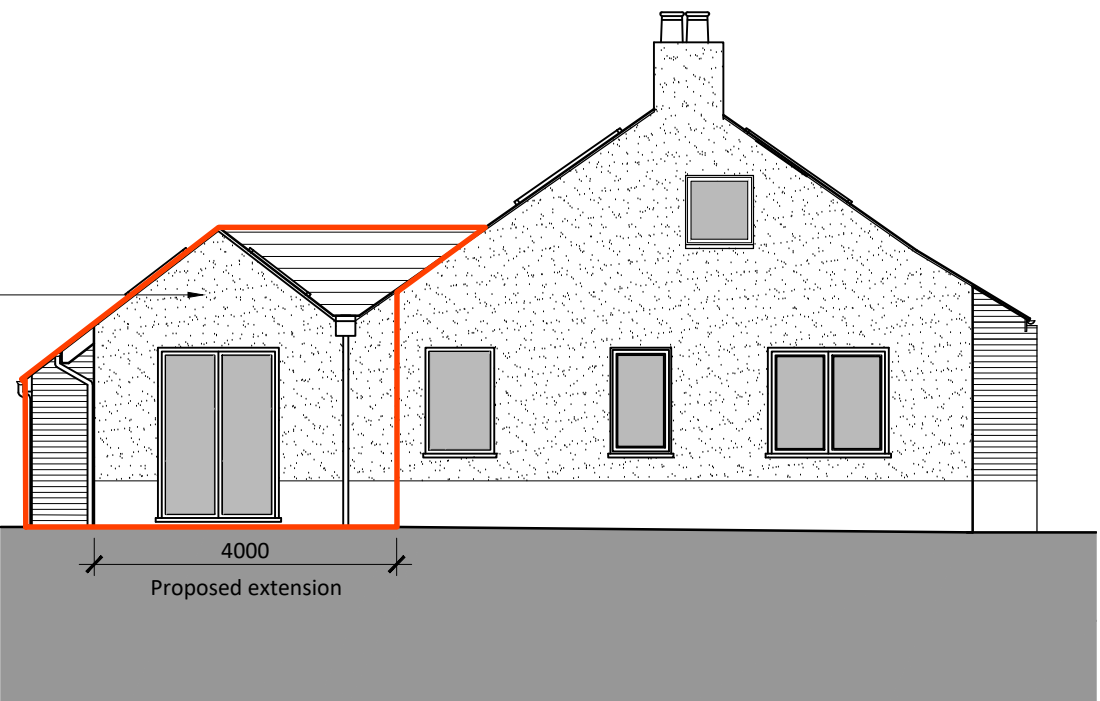


Proposed North (Entrance) Elevation
1:100



Proposed West Elevation
1:100



Proposed South Elevation
1:100

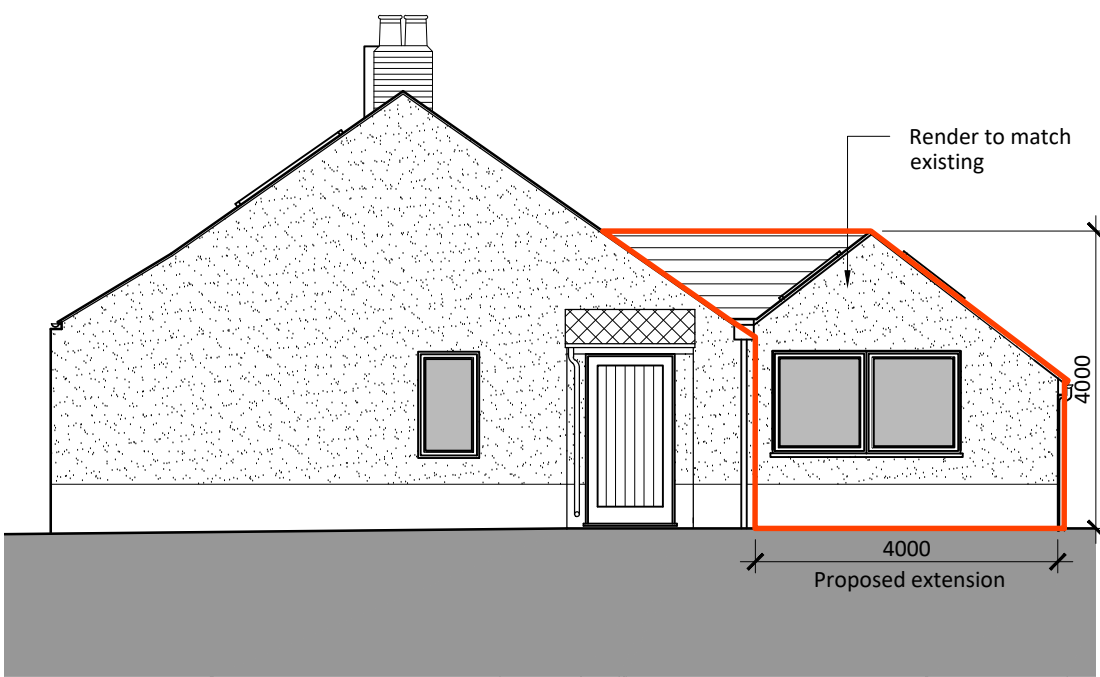

Proposed East Elevation
1:100


For the avoidance of doubt, the application proposals relate to the areas outlines in red only.



2 The Parade, Ash Road, Hartley
Longfield, Kent DA3 8BG

Tel: 01474 703705
www.gsplanning.uk
Email: office@gsplanning.uk

Project Title Azilla, Dean Lane, Harvel DA13 0BS		Job No 4105
Drawing Title Proposed Elevations	Drawing No 06	Revision A 09.05.2024
Date 12.04.2024	Drawn by DA	Checked by SC

 Scale 1:100 @ A3	Note
 1:100 metres	