


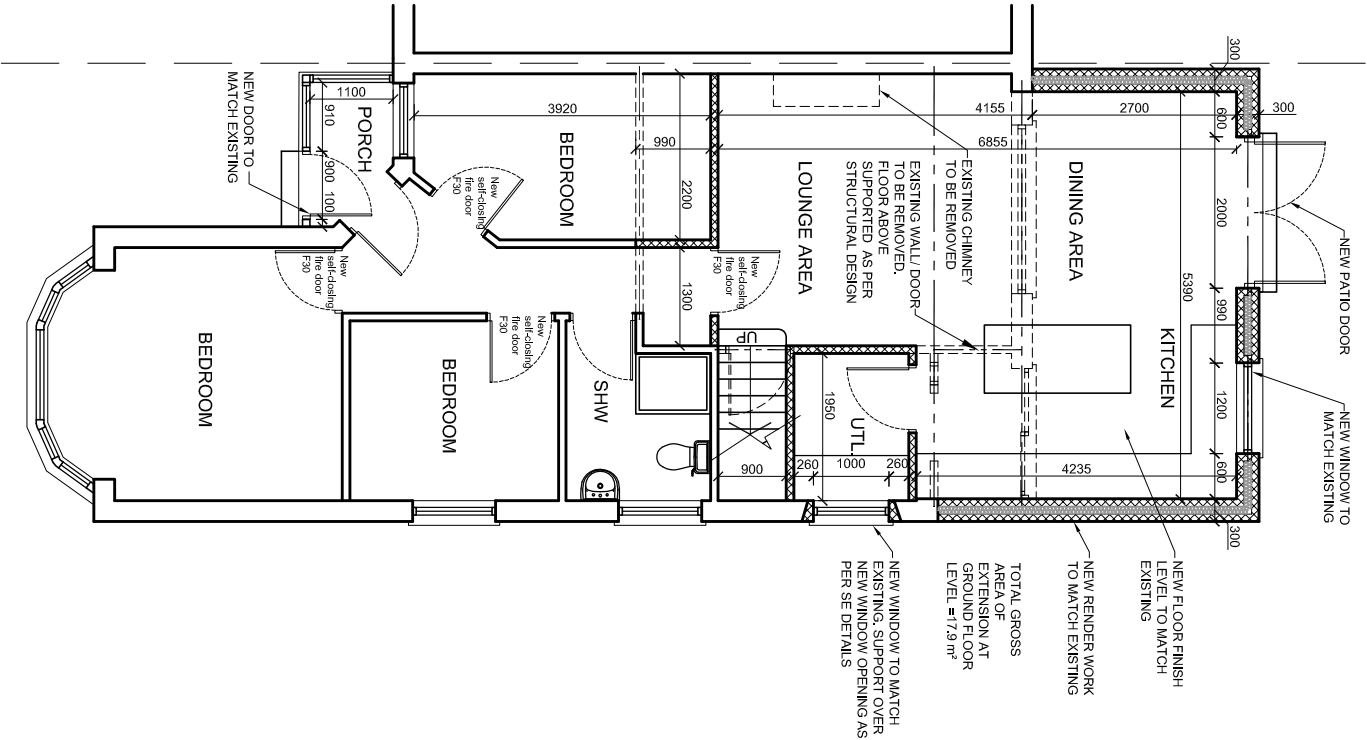


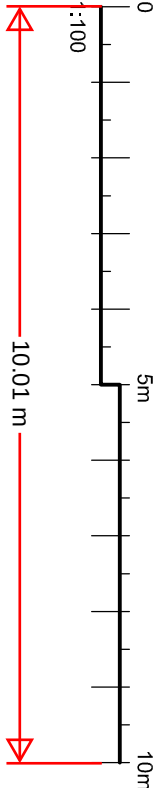

PROPOSED GROUND FLOOR PLAN

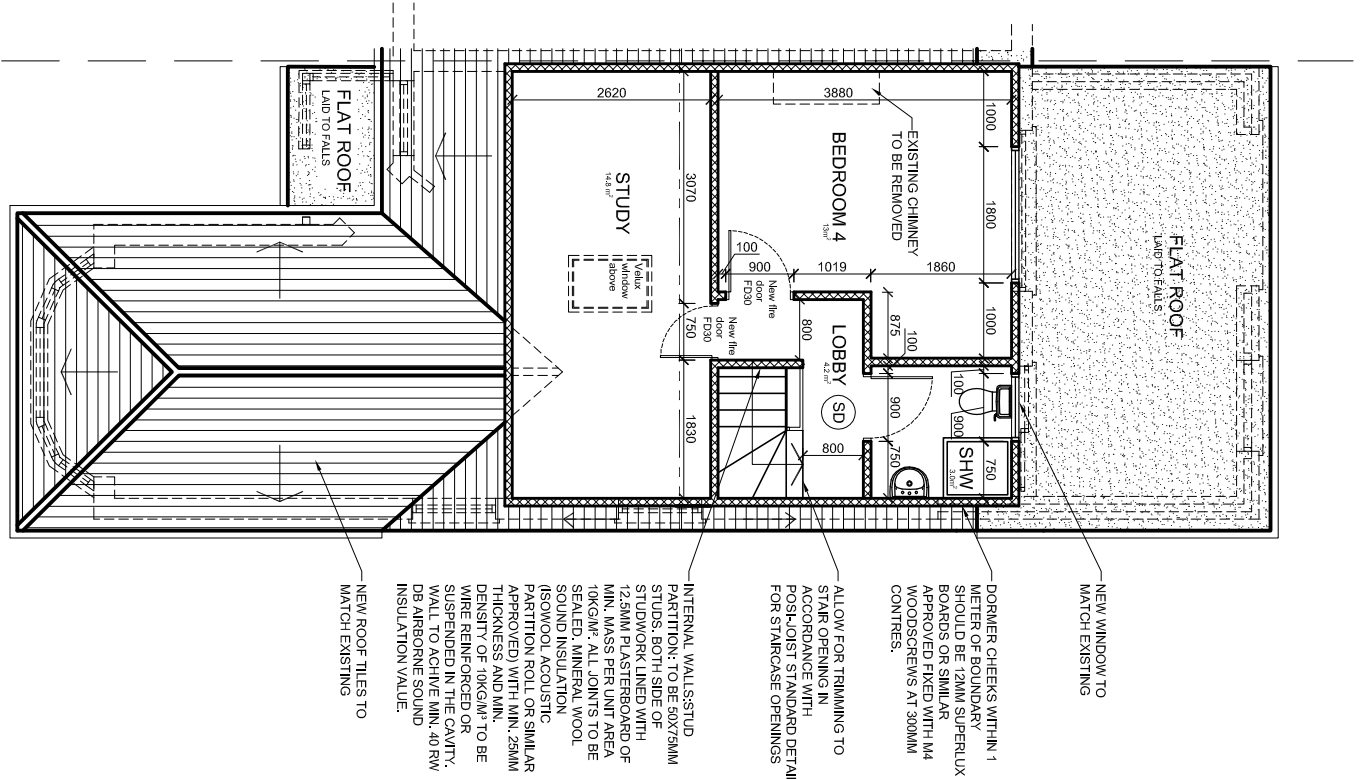

PROPOSED LOFT PLAN

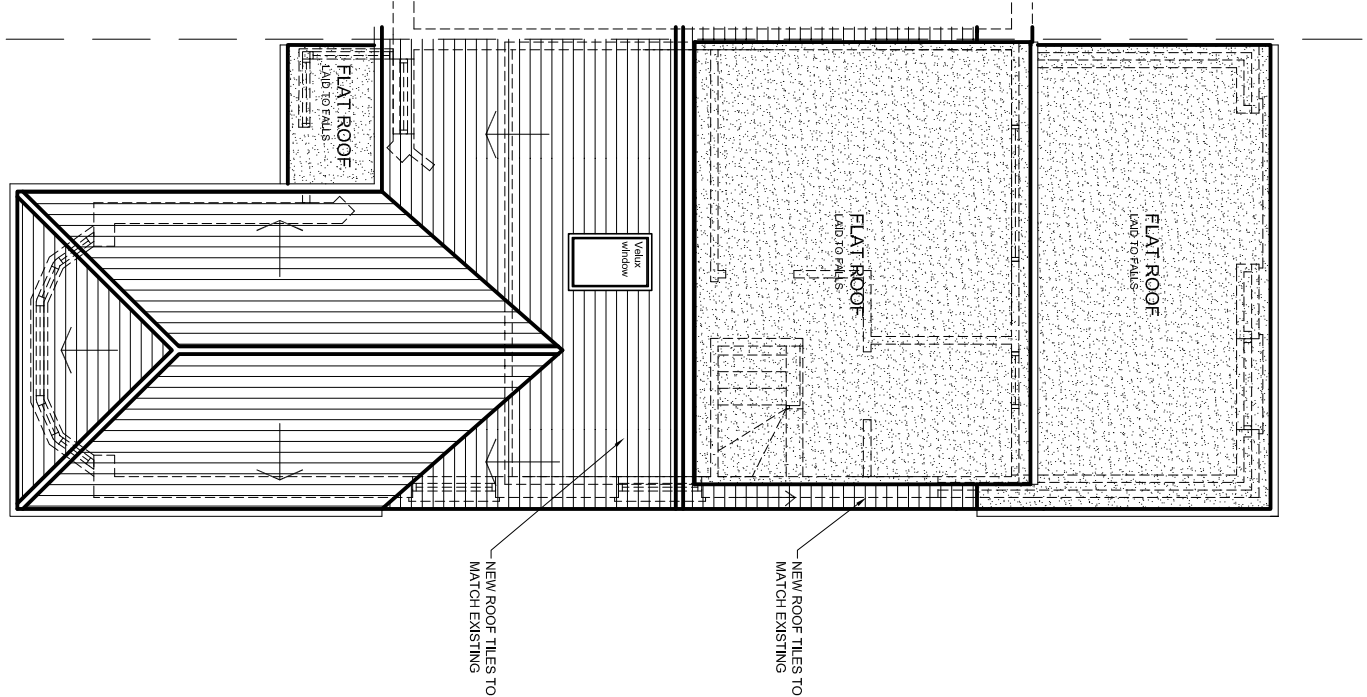

PROPOSED ROOF PLAN

drawn: SN	chkd : SS	date: 15.05.2023	
status: Planning		scale: 1:100@A3	
proj no : 2572	dlg no: 04	rev no:	