


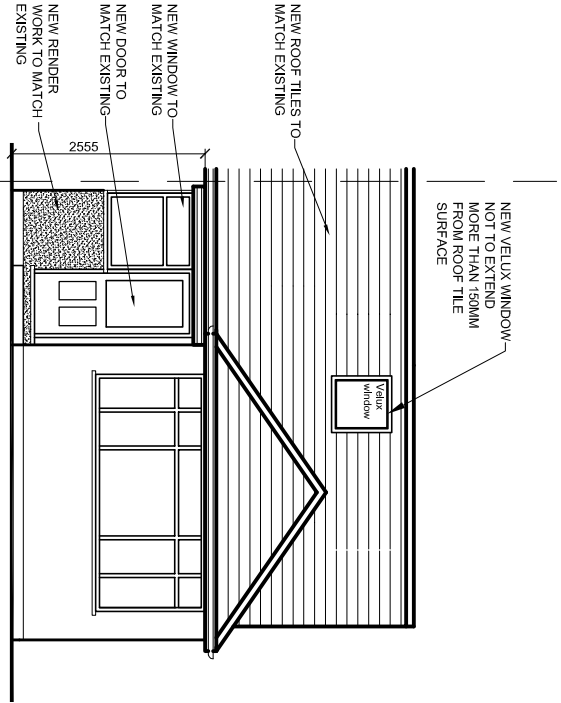


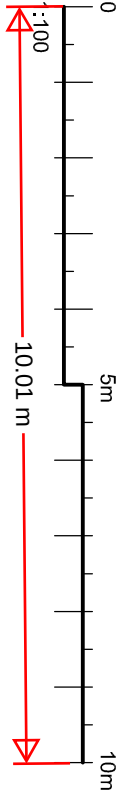

PROPOSED FRONT ELEVATION

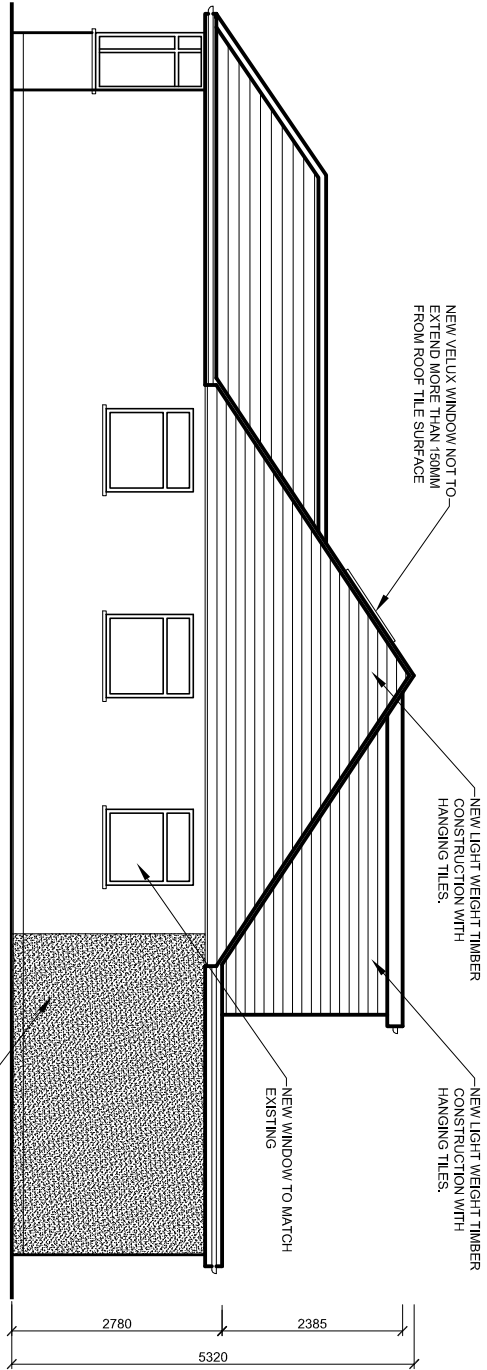

PROPOSED SIDE ELEVATION

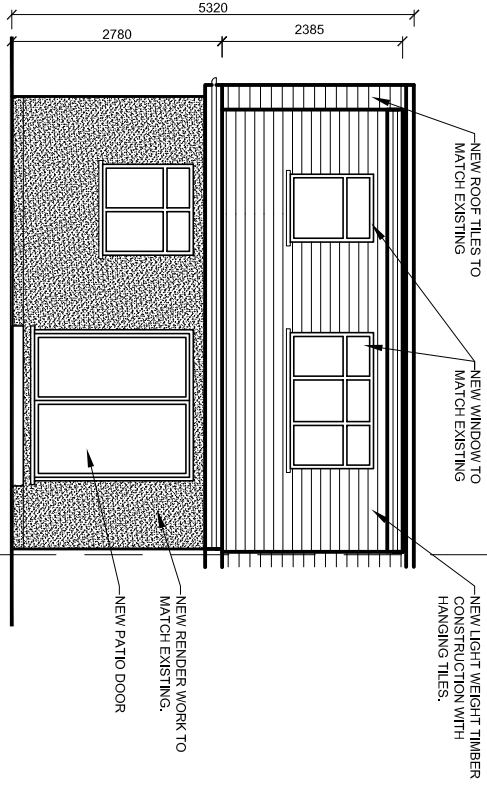

PROPOSED REAR ELEVATION

rev.	description	date	chkd.
	 93 Colmandene Crescent, Orpington, Kent BR5 2RA 020 3004 9238 07931 931 035 s.nappal@dapconsultants.co.uk www.dapconsultants.co.uk		

project :
180 Coyler Road,
Northfleet

drawing title :

Proposed Elevations

drawn: SN		chkd : SS	date: 15.05.2023
status: Planning		scale: 1:100@A3	
proj no : 2572	drg no: 05	rev no:	