

Notes:


- Do not scale from this drawing.
- All dimensions to be verified on site and is in mm.
- Builder to verify all dimensions, heights and levels prior to commencement of work.
- All documents shall be checked to ensure that they are compatible by the contractor before construction commences. In the event of apparent ambiguity or contradiction the engineer and/ or architect shall be notified immediately.
- The contractor in preparing his estimate shall visit the site and acquaint himself with the problems involved.
- The contractor shall issue all statutory notices to the local Authority during progress and completion of works.




Front (south) Elevation




Side (east) Elevation

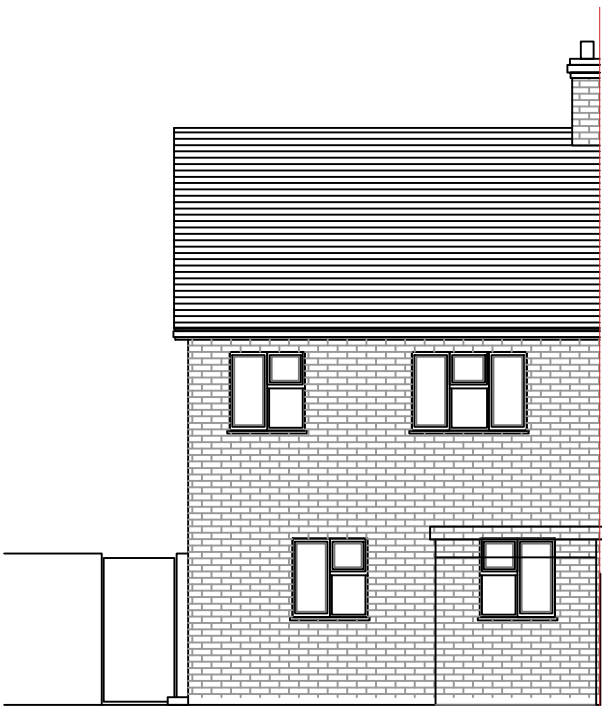


Side (north) Elevation

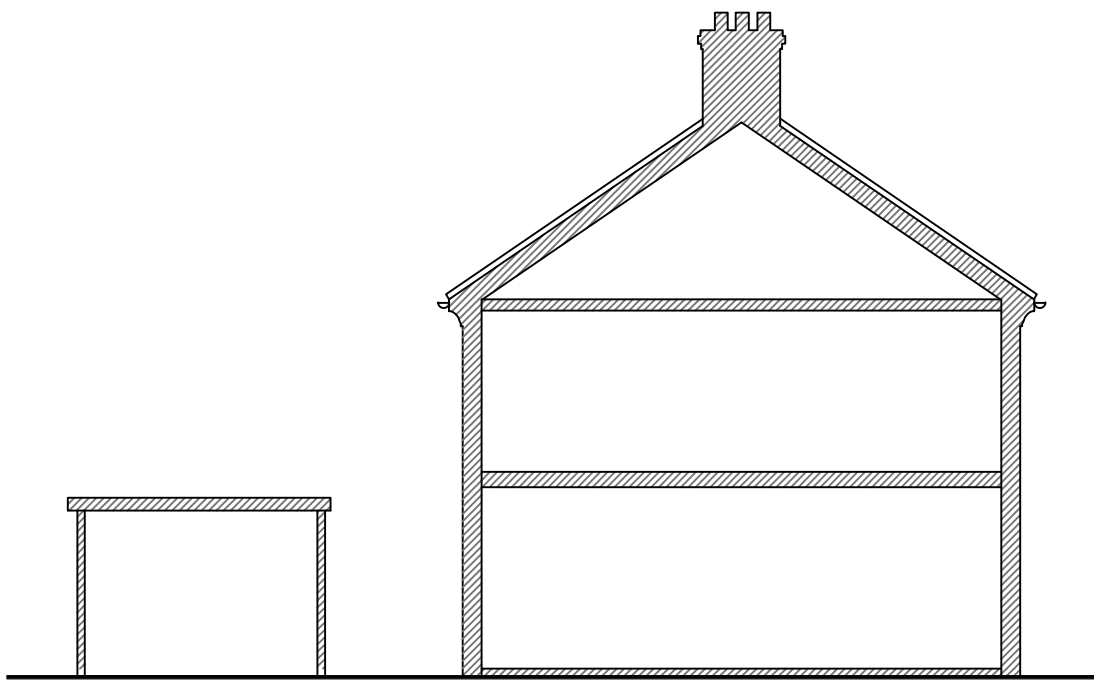


Side Sectional (west) Elevation

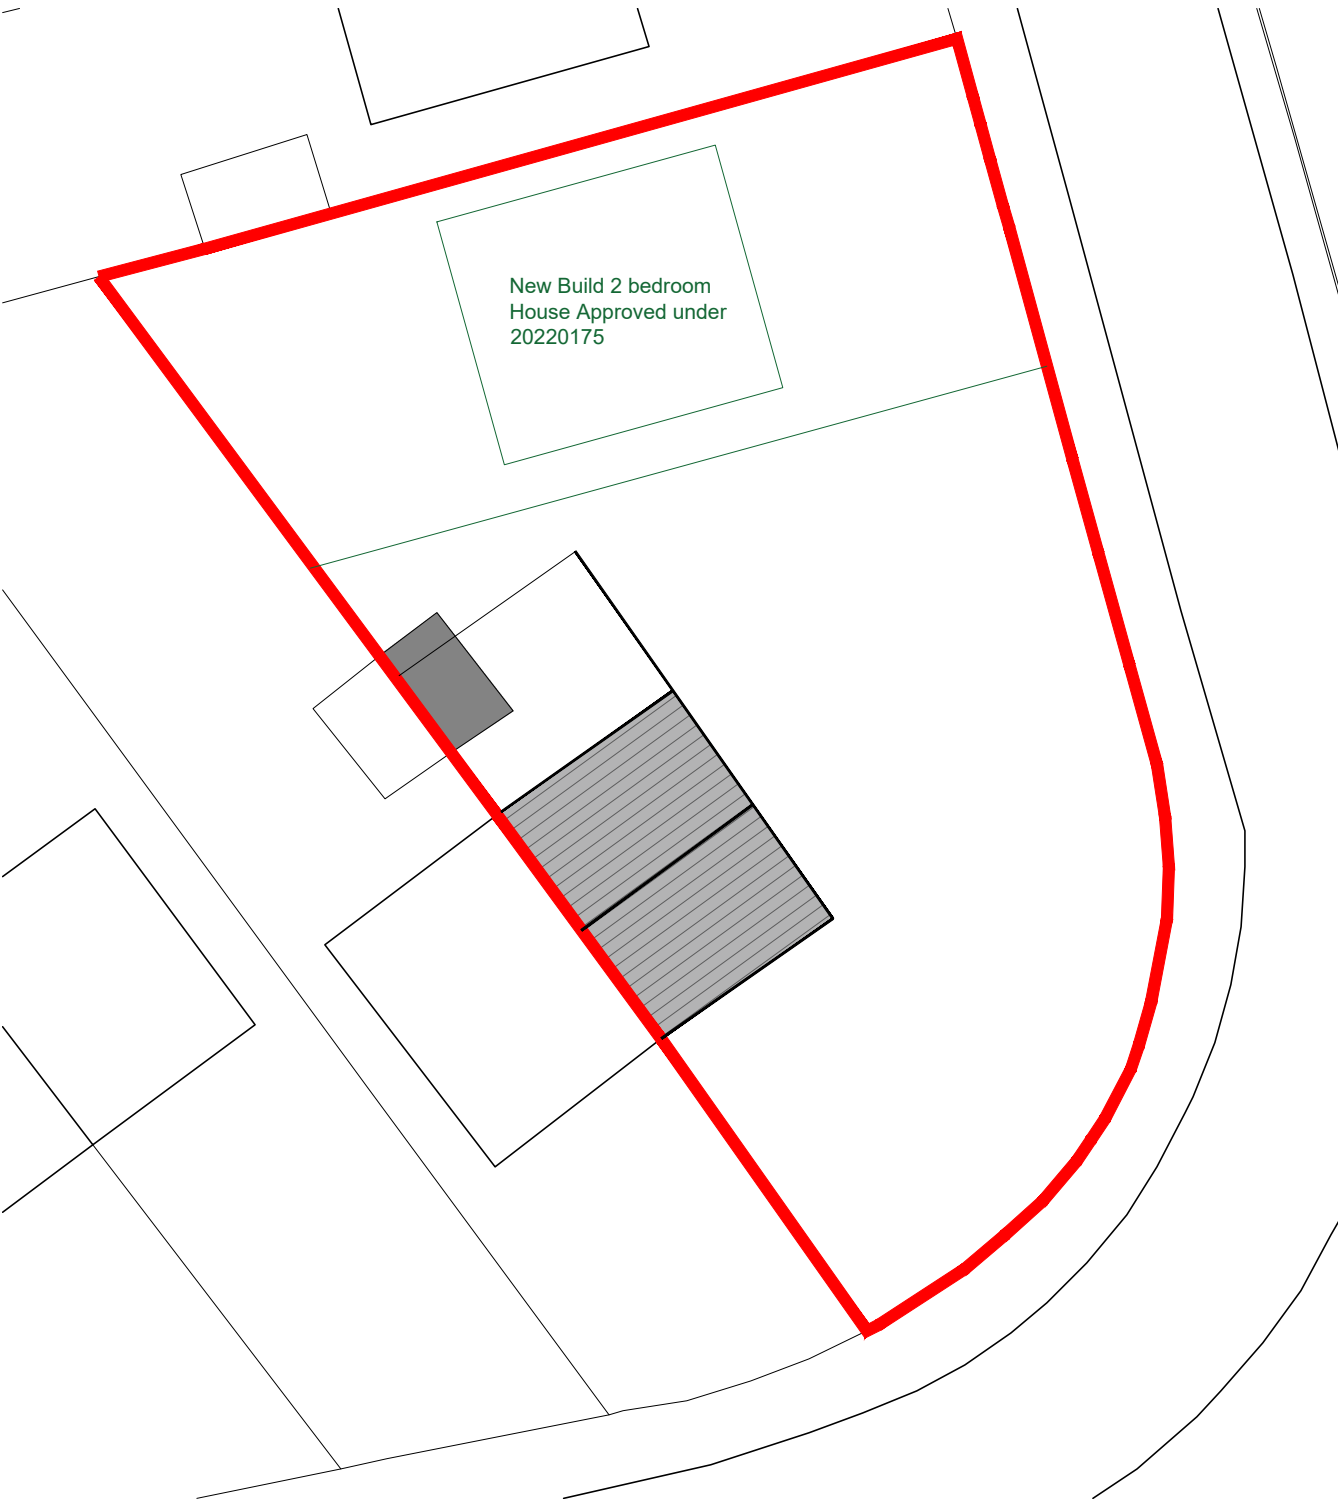

Existing Block Plan 1:200

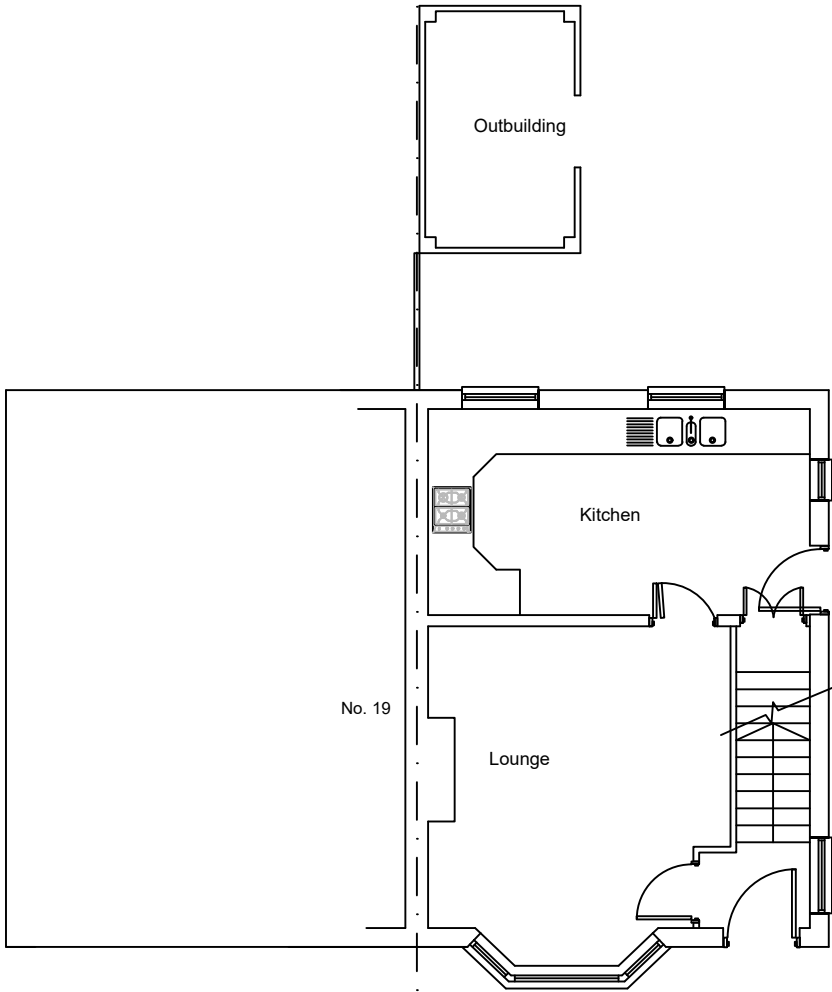

Ground Floor Plan (No. 18)

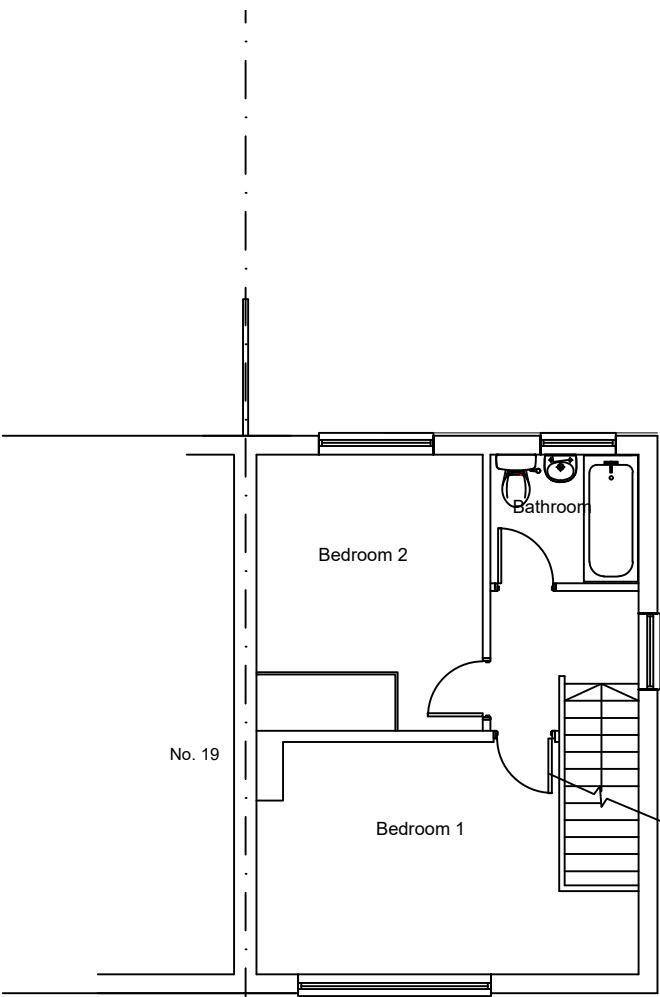

First Floor Plan (No. 18)



Site Location Plan 1:1250

REV:	DESCRIPTION:	BY:	DATE:
A	-	-	-/-/-

STATUS:

PLANNING



Whitehall Place
47 The Terrace,
Gravesend, Kent
DA12 2DL
01474 247 787
info@barronedwards.co.uk
www.barronedwards.co.uk

SITE:

18 Marks Square
Gravesend
Kent
DA11 7HU

TITLE:

Original Plans and Elevations

Scale 1:1250 0 25 50 75

Scale 1:200 0 1 2 3 4 5 6

Scale 1:100 0 1 2 3 4

SCALE AT A2: 1:100/1:200/1:1250	DATE: 01.03.2024	DRAWN: SR
PROJECT NO: 220103-A	DRAWING NO: 001	REVISION: A