


PLANS & ELEVATIONS PROPOSED


Key
a Brickwork
b Roof tiles to match 33 Ivy Close
c white upvc/metal windows/doors
d Black gutters and downpipes
e fibre cement cladding

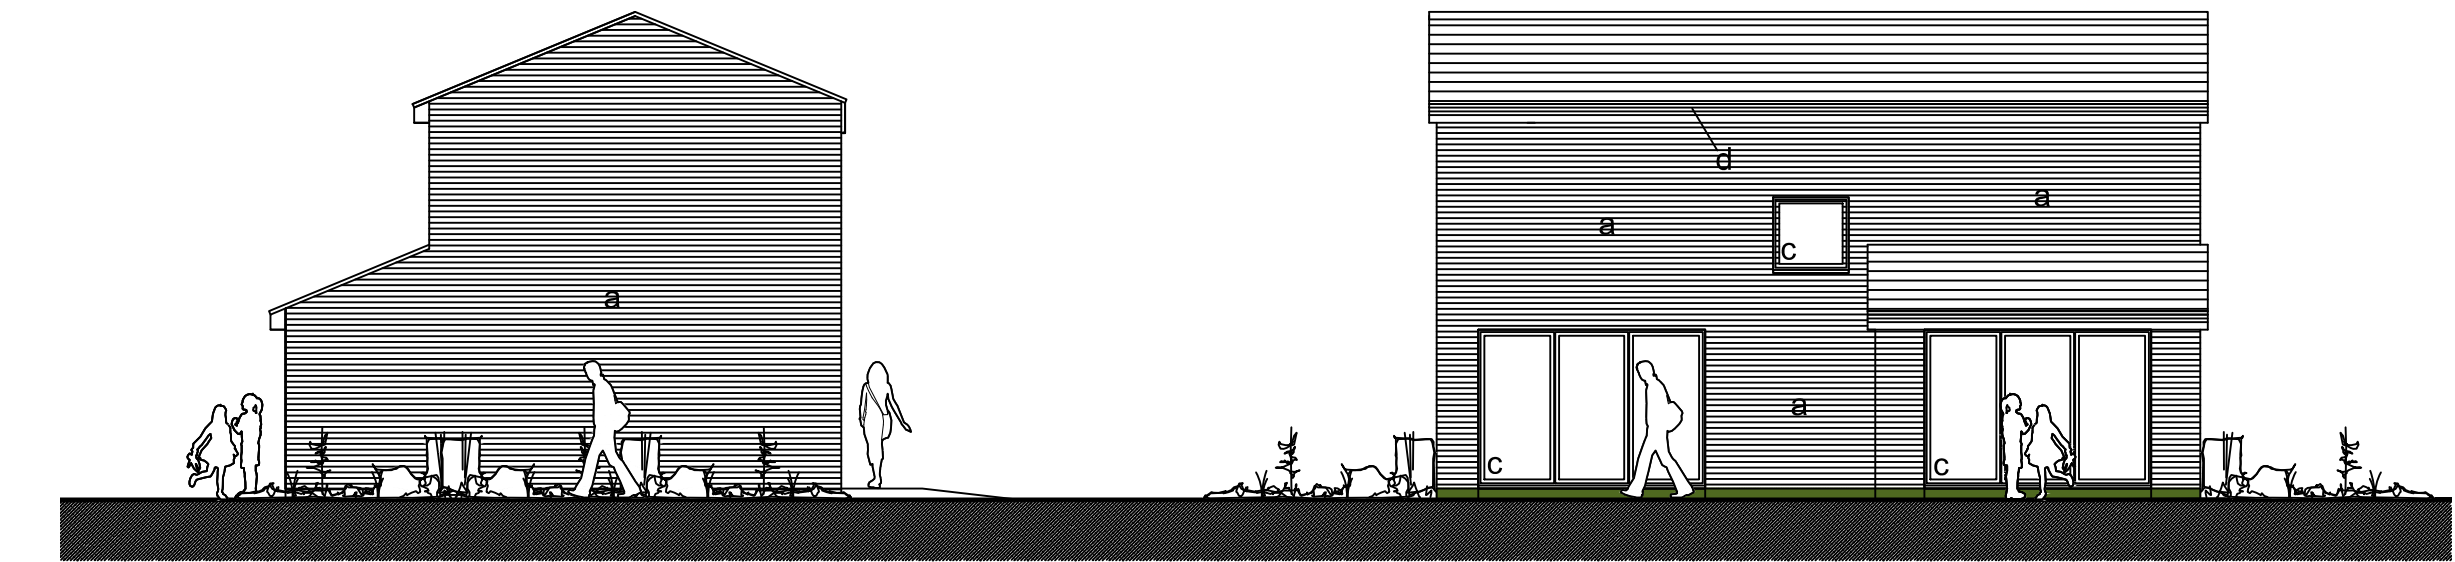


EAST ELEVATION 1:100 0 2m 4m 6m 8m 10m
NORTH ELEVATION 1:100 0 2m 4m 6m 8m 10m




SOUTH ELEVATION 1:100 0 2m 4m 6m 8m 10m
WEST ELEVATION 1:100 0 2m 4m 6m 8m 10m

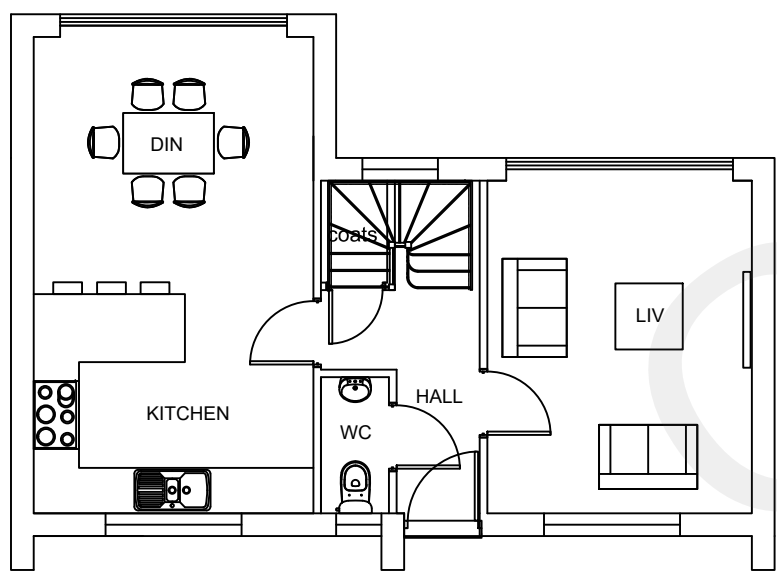

GROUND FLOOR PLAN 1:100 0 2m 4m 6m 8m 10m

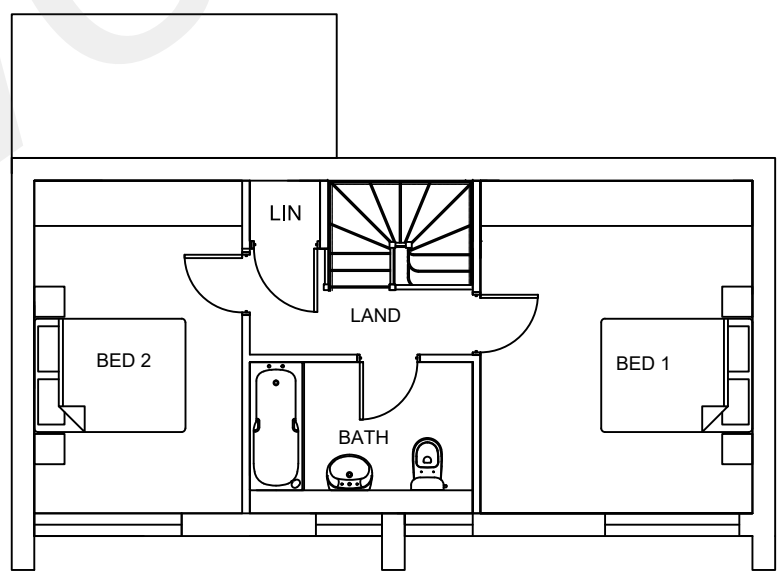


FIRST FLOOR PLAN

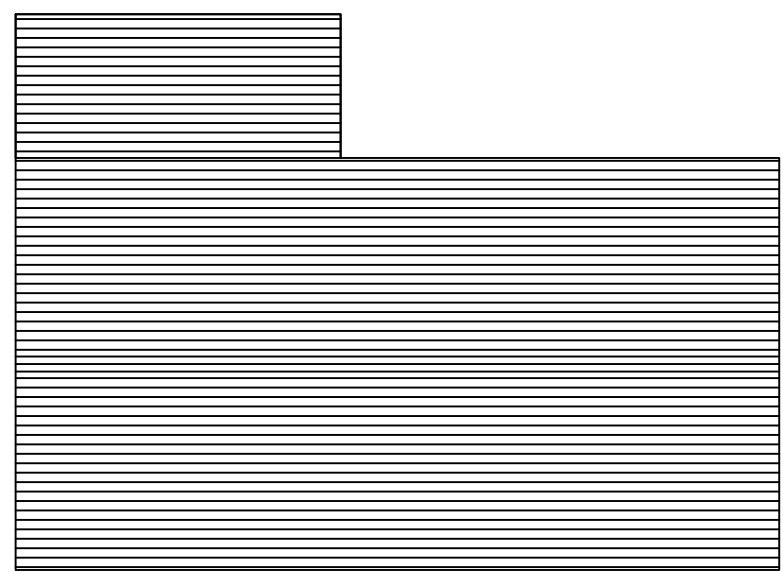


ROOF PLAN

OS BLOCK PLAN AS PROPOSED 1:500

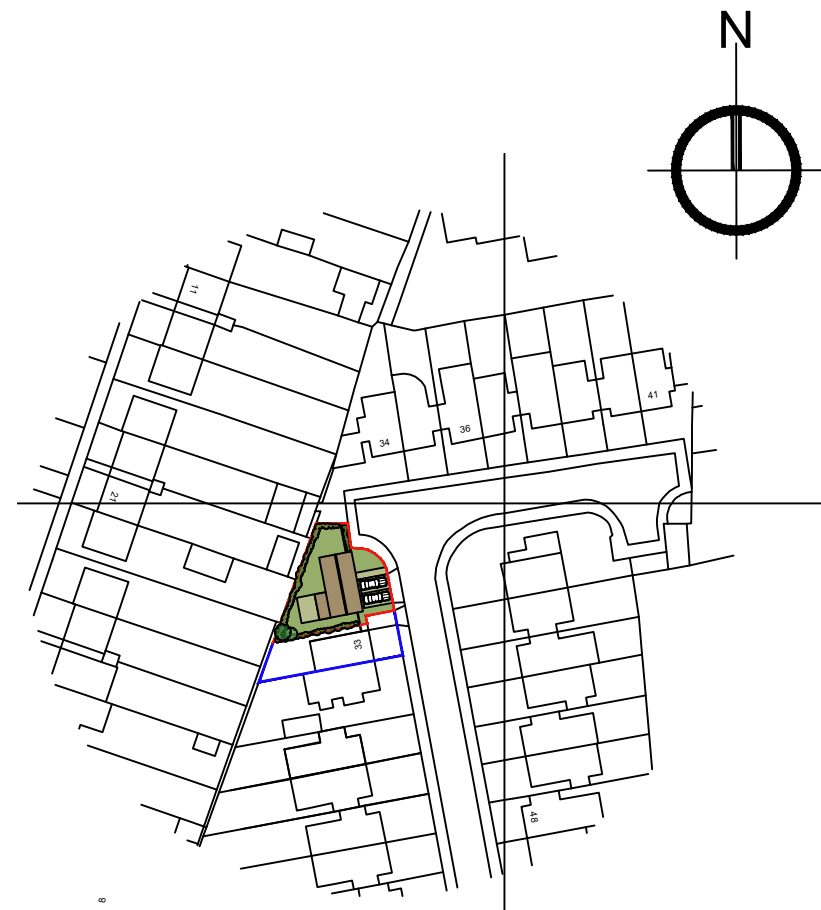

OS LOCATION PLAN 1:1250

 

RIBA CHARTERED ARCHITECTS
PLANNING BUILDING REGULATIONS INTERIOR DESIGN
THE OLD LIBRARY DUDLEY ROAD TUNBRIDGE WELLS KENT TN11 1LE
T 01892 440393 E info@msdarchitects.com W www.msdarchitects.co.uk

PROJECT:
NEW DWELLING
LAND ADJACENT TO 33 IVY CLOSE
GRAVESEND
KENT
DA12 5NP
SCALE: 1:100 @ A1

PROPOSED PLANS & ELEVATIONS

PURPOSE: PLANNING

DATE: AUG 2022 DWG NO. 1532 P002A
© MSD Architects do not scale from this drawing

ALL DIMENSIONS TO BE CHECKED AND CONFIRMED ON SITE
SUBJECT TO PLANNING & BUILDING CONTROL APPROVAL

LAND ADJ TO 33 IVY CLOSE GRAVESEND KENT