



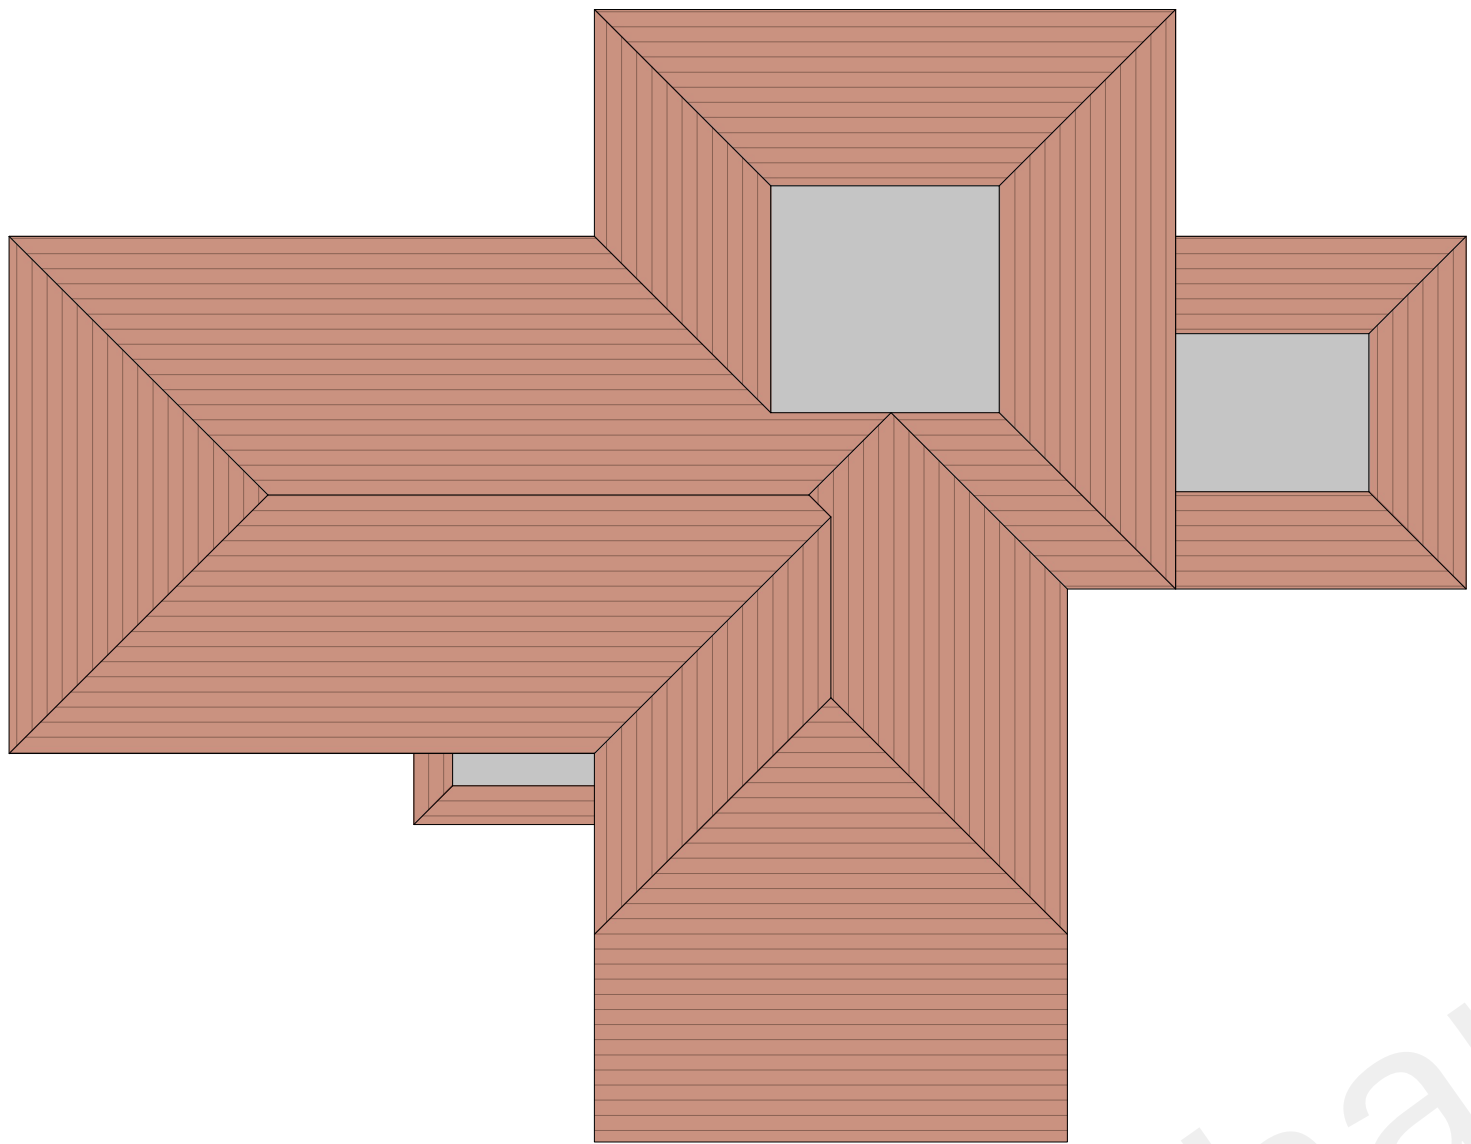

Existing Roof Plan

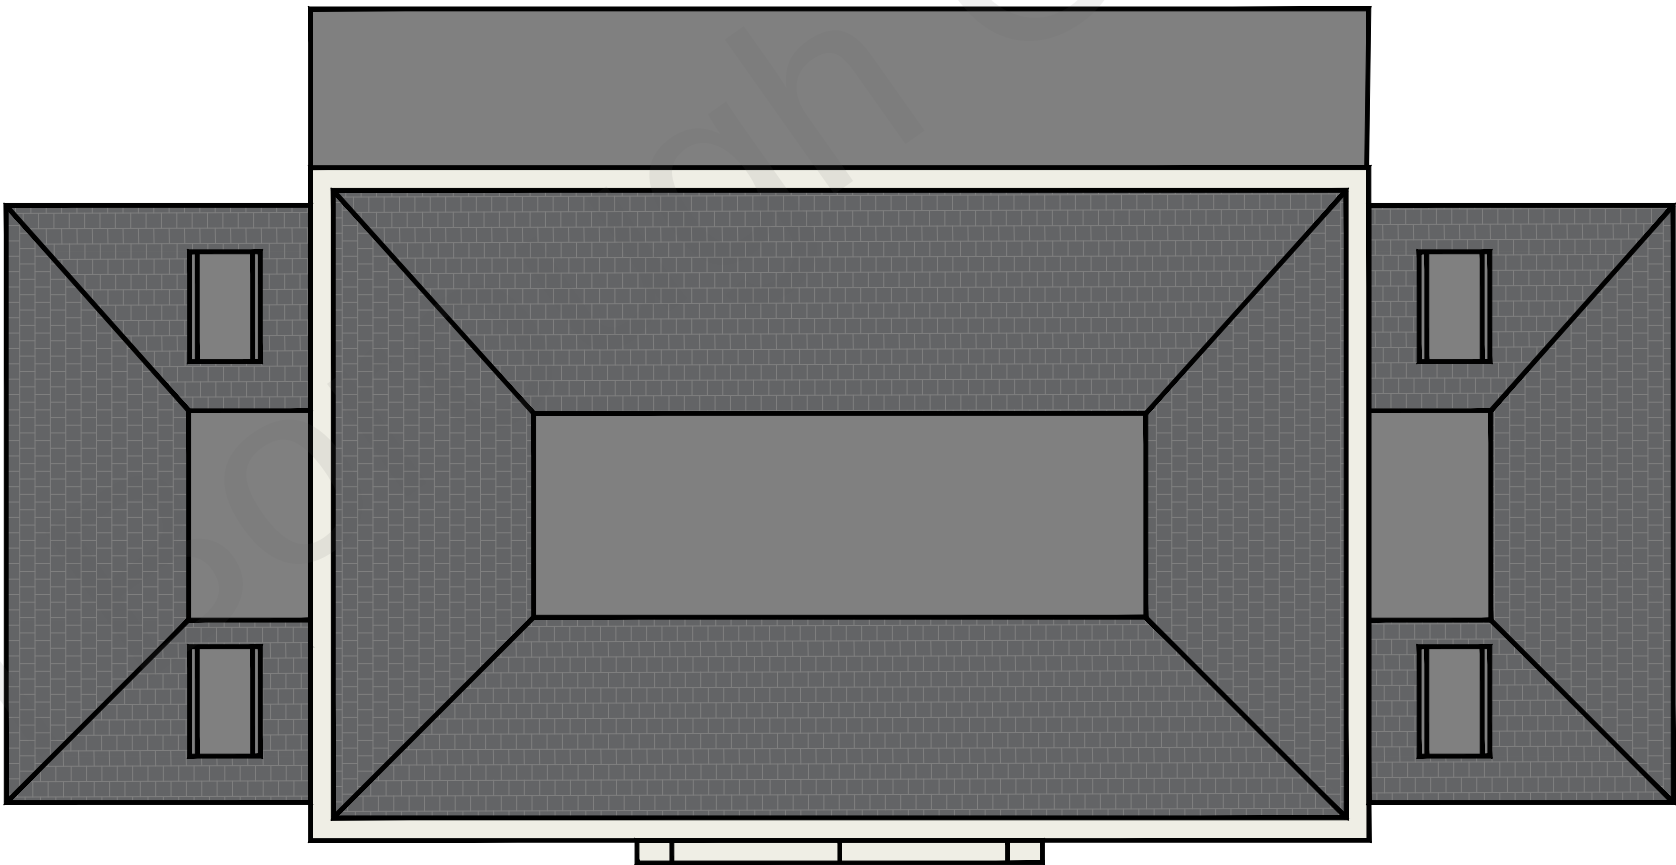

Proposed Roof Plan

Notes:

- Do not scale from this drawing.
- All dimensions to be verified on site and is in mm.
- Builder to verify all dimensions, heights and levels prior to commencement of work.
- All documents shall be checked to ensure that they are compatible by the contractor before construction commences. In the event of apparent ambiguity or contradiction the engineer and/ or architect shall be notified immediately.
- The contractor in preparing his estimate shall visit the site and acquaint himself with the problems involved .
- The contractor shall issue all statutory notices to the local Authority during progress and completion of works.

A	-	-	-/-/-
REV:	DESCRIPTION:	BY:	DATE:

STATUS: PLANNING



Whitehall Place
47 The Terrace,
Gravesend, Kent
DA12 2DL
01474 247 787
info@barronedwards.co.uk
www.barronedwards.co.uk

SITE:	Courtlands Gravesend Road Gravesend, Shorne, Kent DA12 3JR
-------	---

TITLE:	Roof Plans
--------	------------

Scale 1:100



SCALE AT A1:	DATE:	DRAWN:
1:100	29.11.2022	GK
PROJECT NO:	DRAWING NO:	REVISION:
210603	007	A